



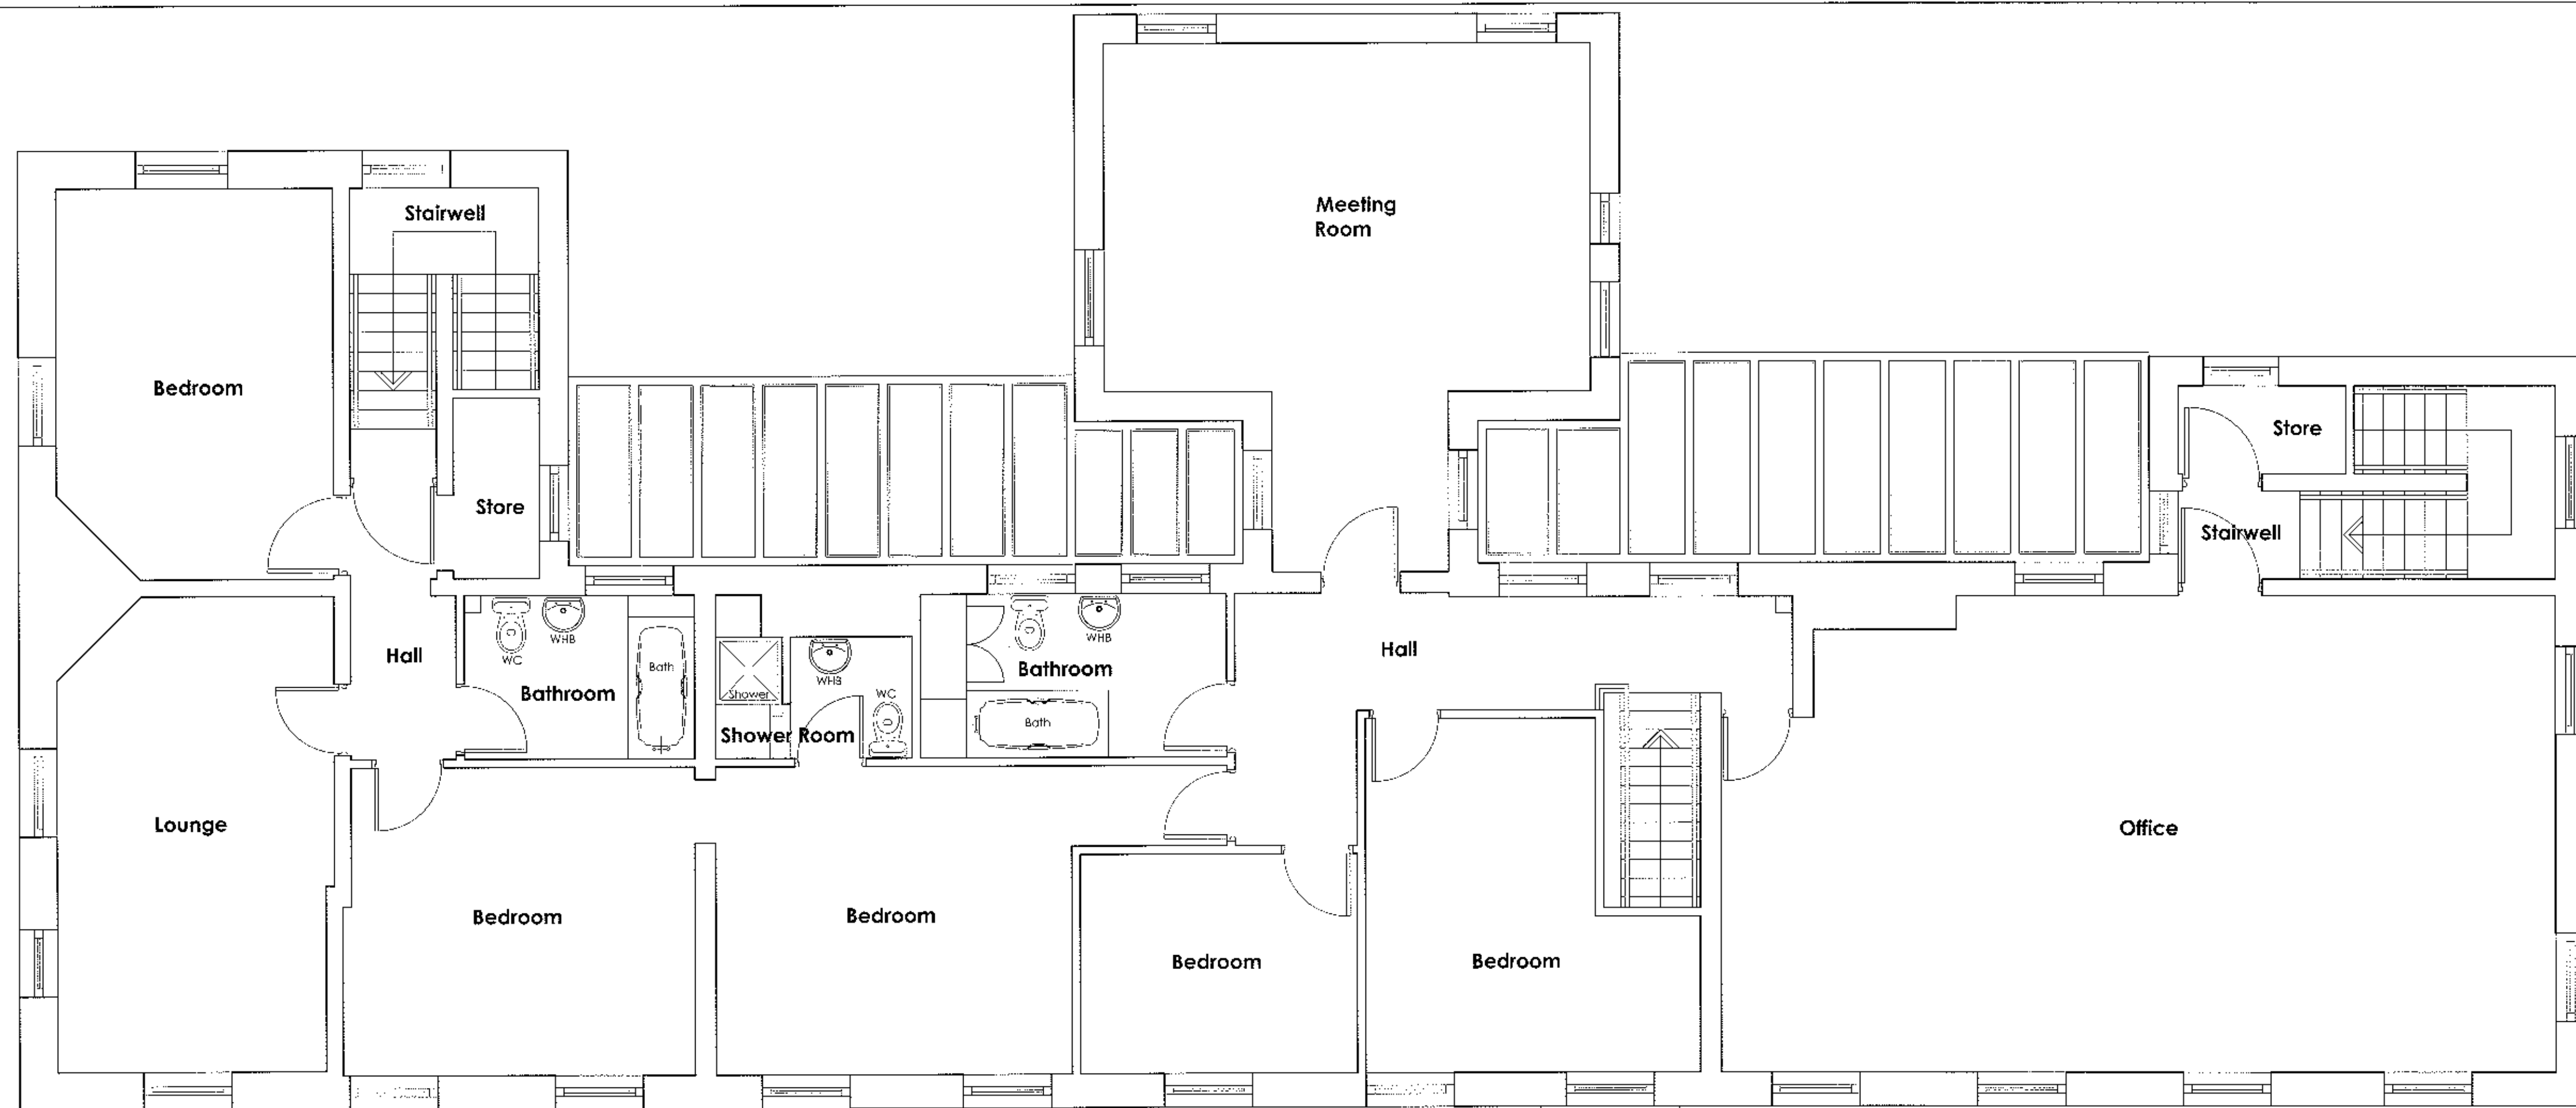

First Floor Plan

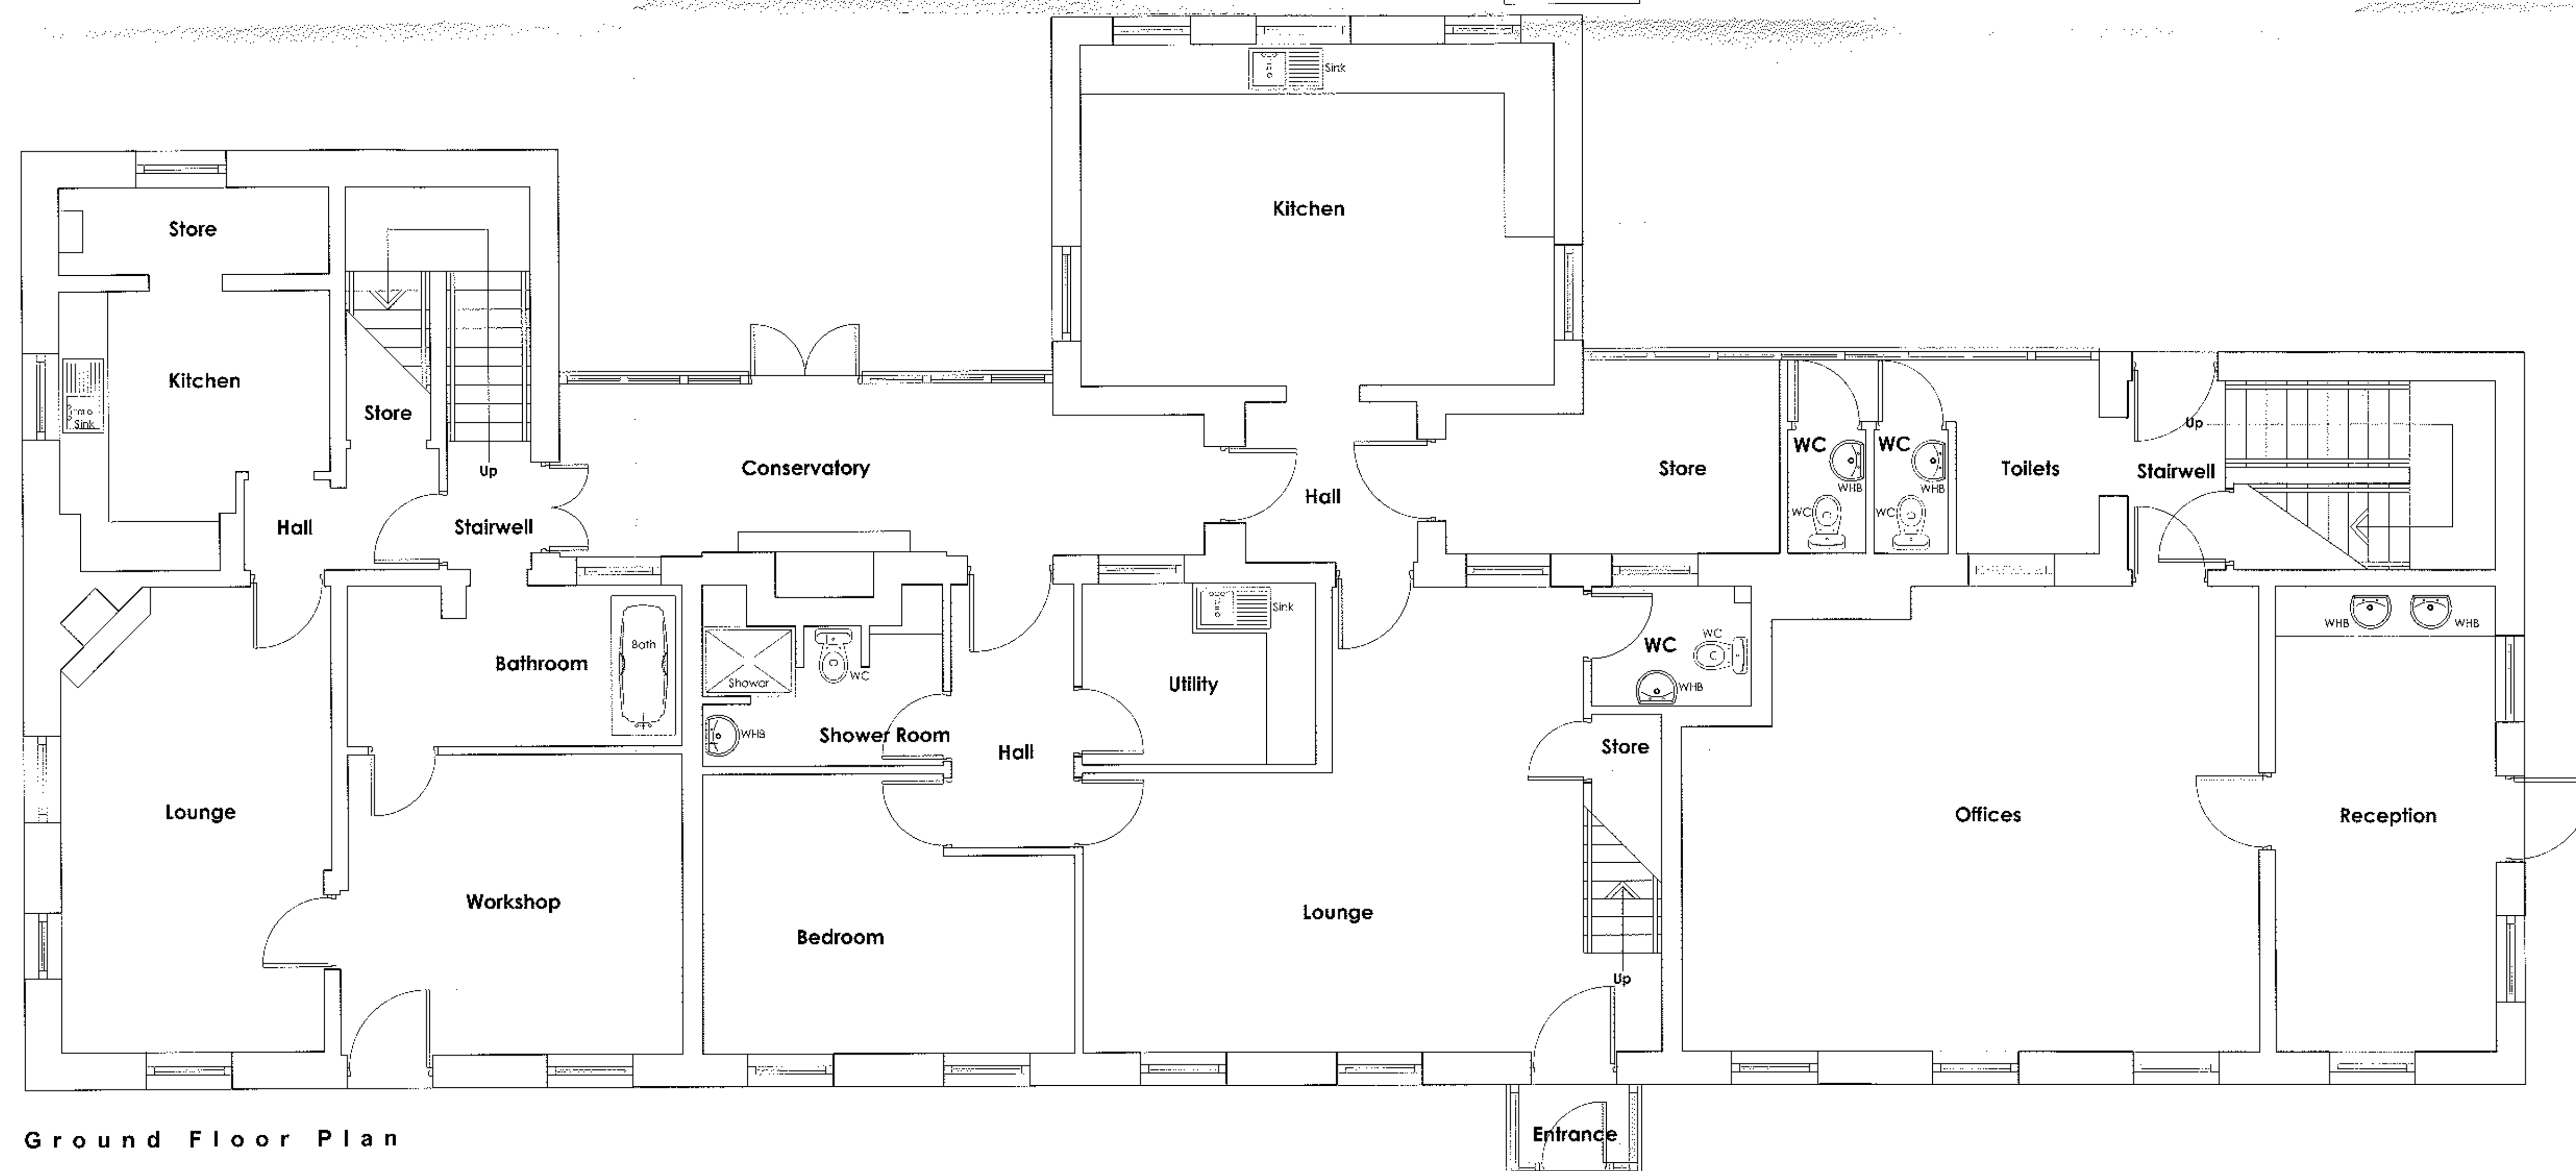

Ground Floor Plan

Client
Mr and Mrs J. Lawson

Job Title
Proposed Alterations to
Ashwood
Brockhall Village
Old Langho
Blackburn
BB6 8BB

320120734P

Drawing Title
EXISTING:
Ground Floor and First Floor Plans

Scale
1:50 @ A1

Date
March 2012

Drawn
PC

spa
SUNDERLAND PEACOCK ARCHITECTS
SUNDERLAND PEACOCK & ASSOCIATES LTD
HAZELMERE, PALLIS ROAD, CLITHEROE
LANCASHIRE, BL7 2AG
T 01524 401178 F 01524 401179
E info@sunderlandpeacock.com
www.sunderlandpeacock.com

4229-01