




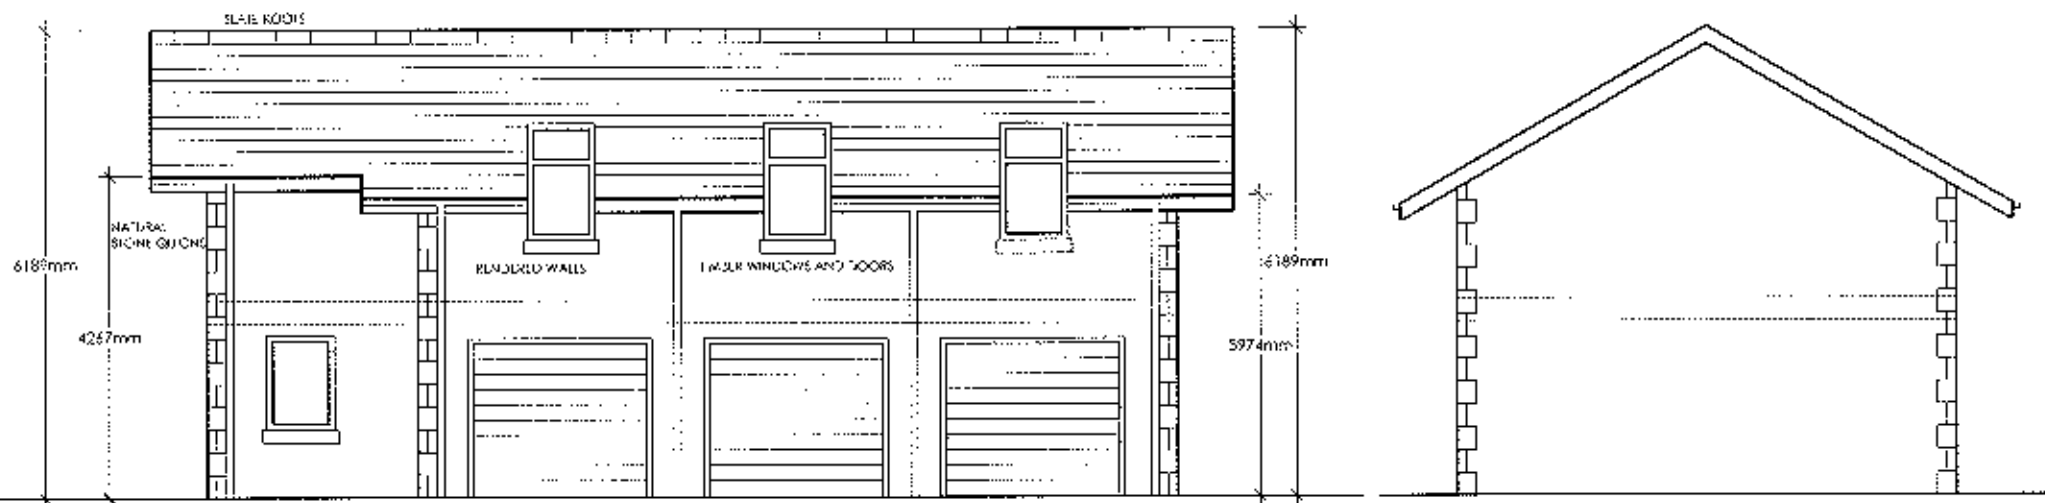


South Elevation

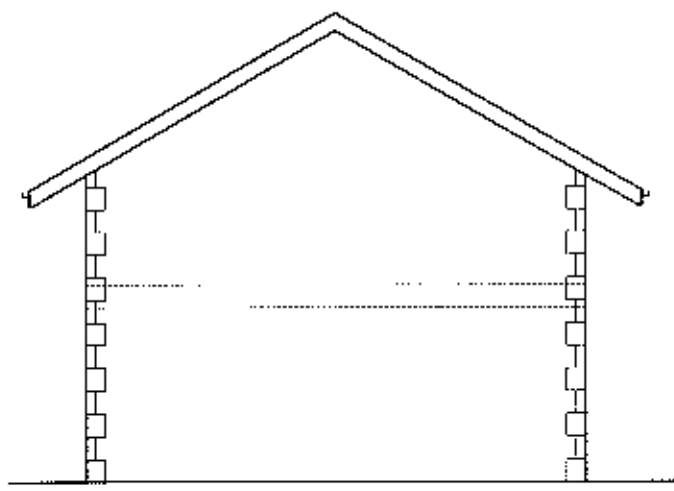


East Elevation

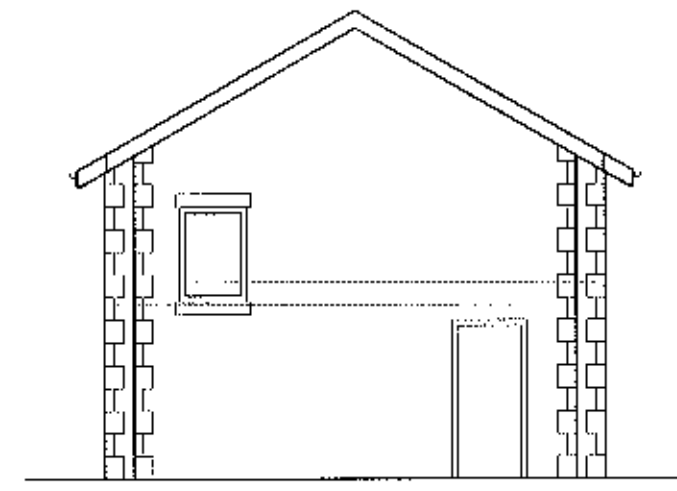


West Elevation

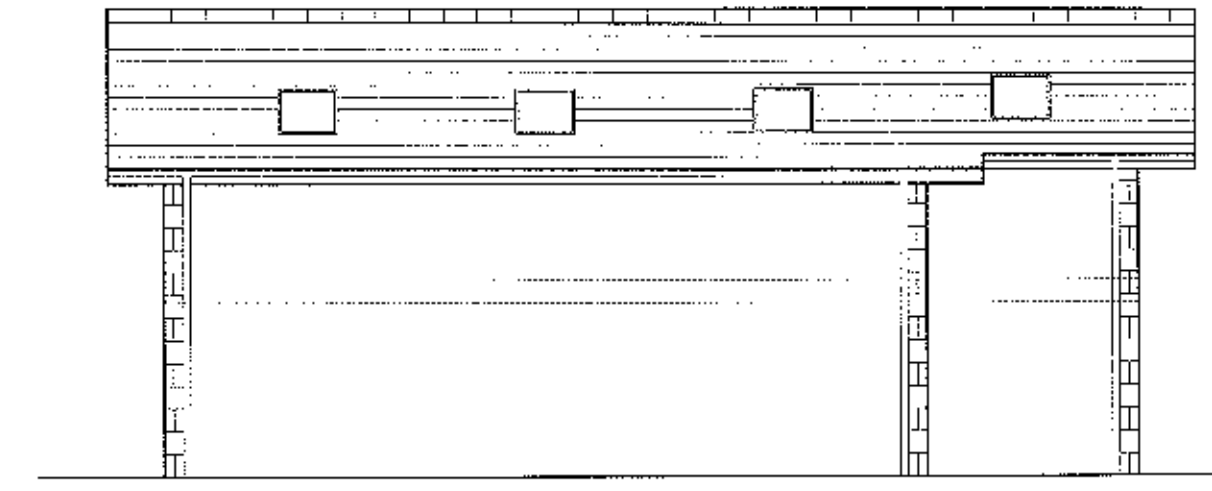

North Elevation

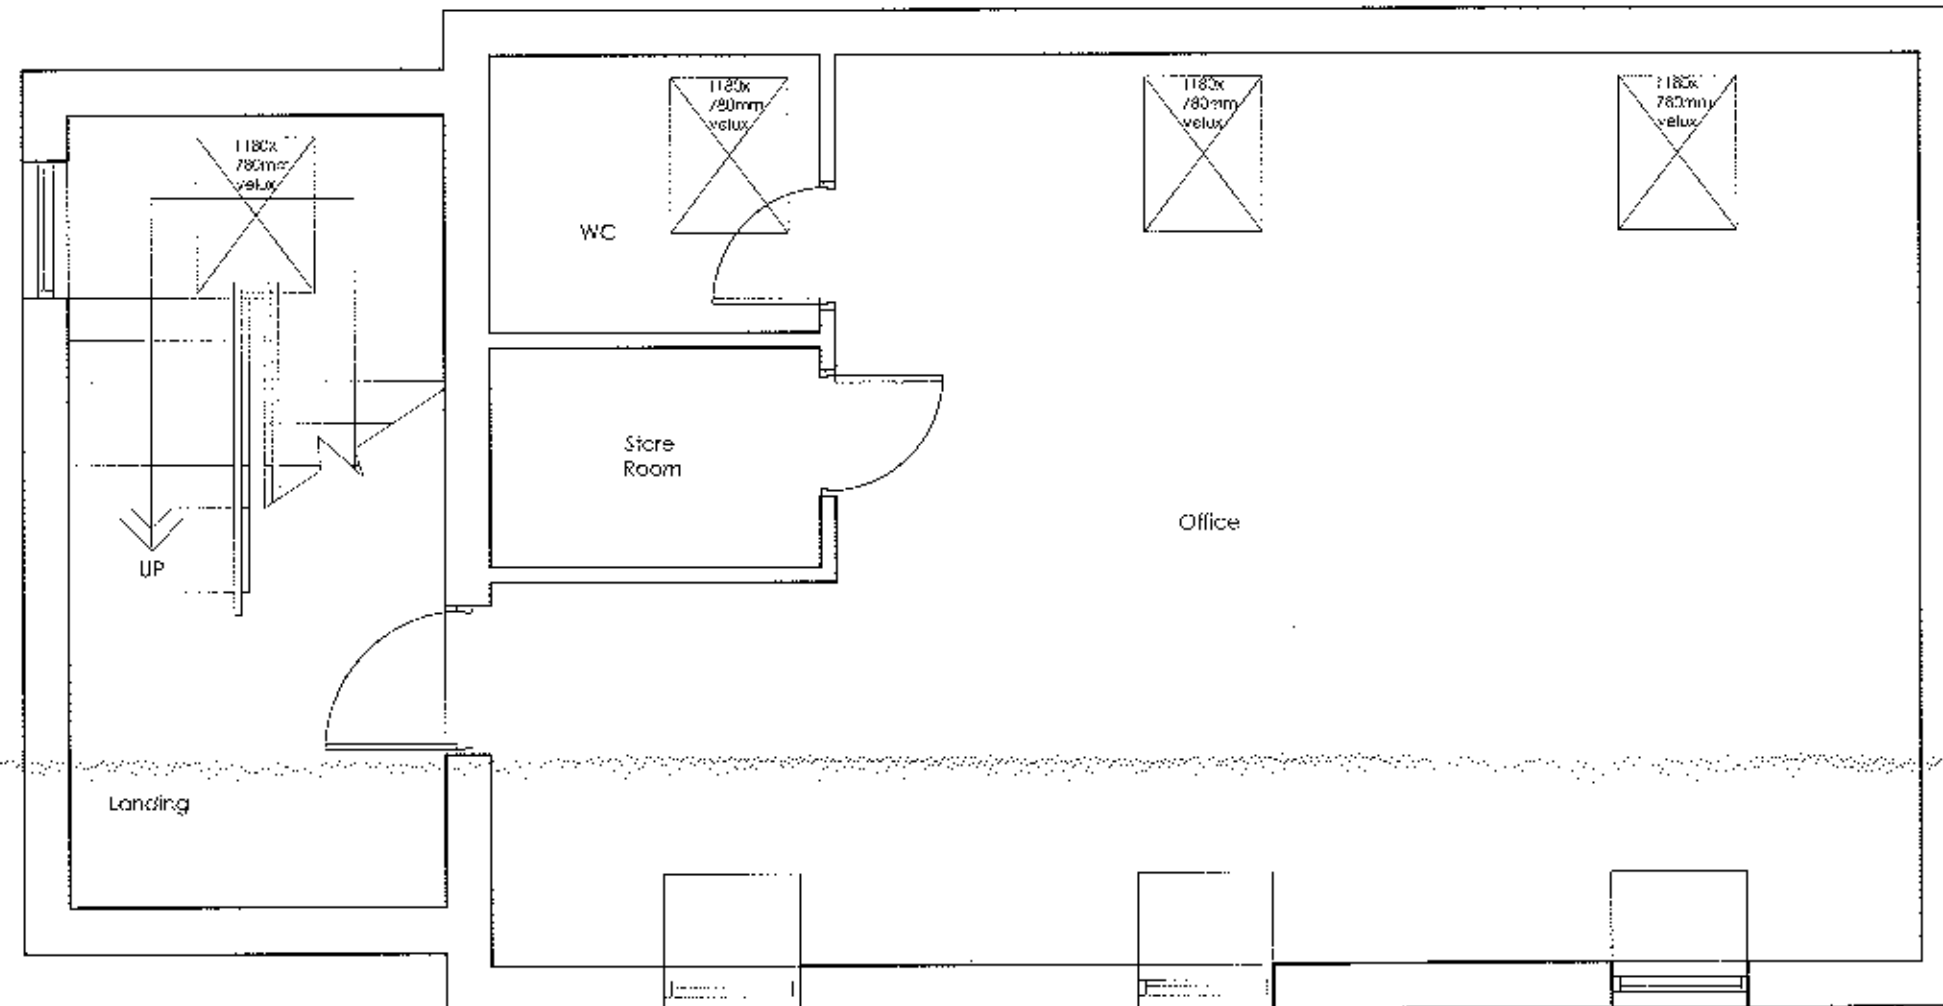

First Floor Plan

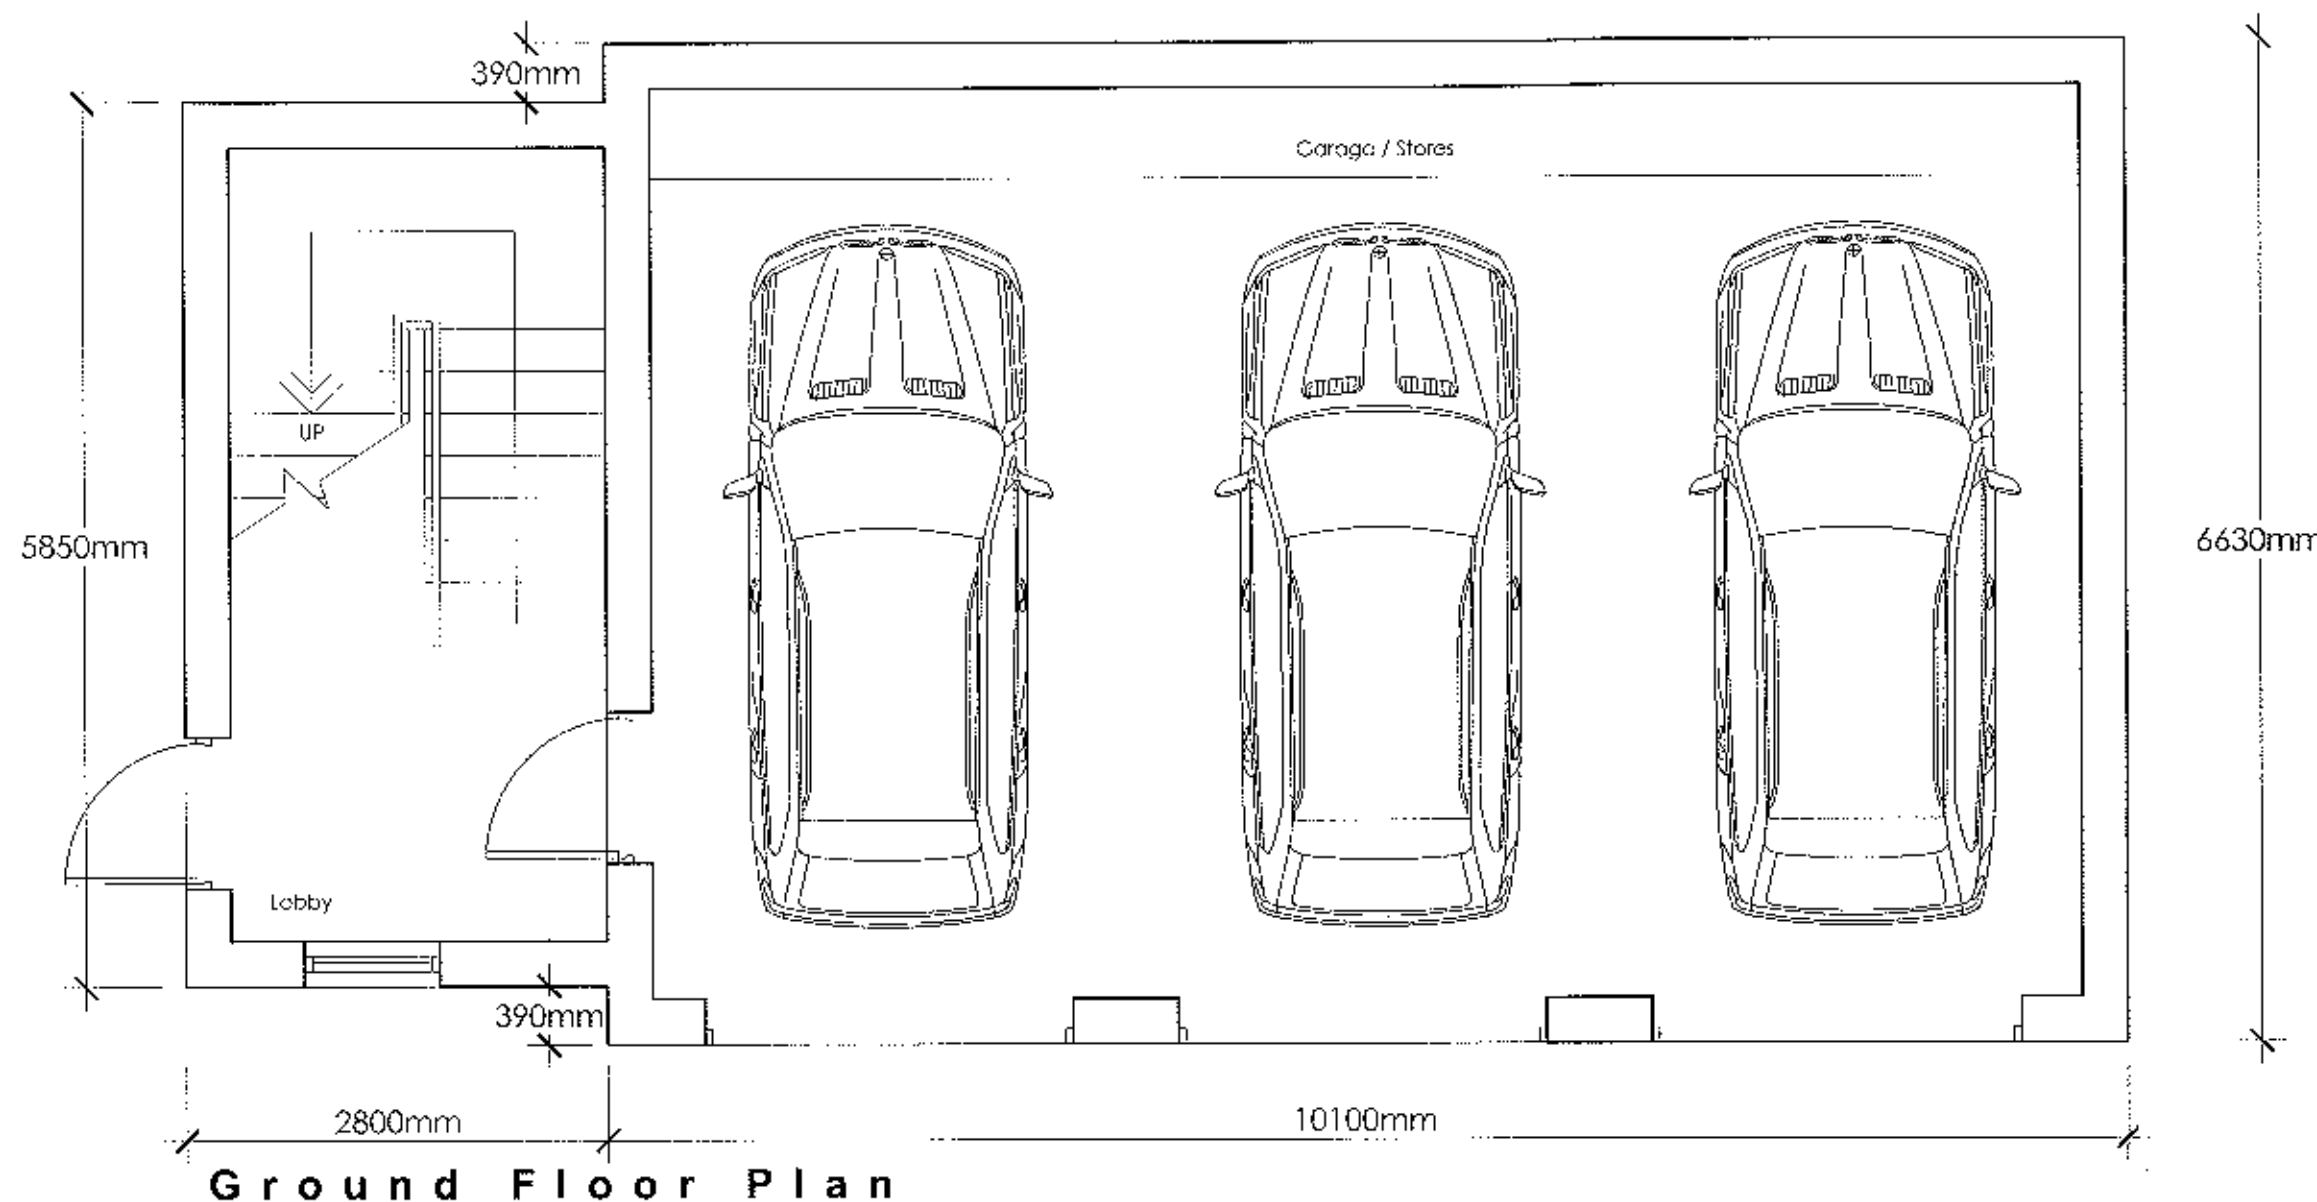

Ground Floor Plan

REVISIONS:

Rev. D Amended as per planning consultants email (08.08.2012) - 10.08.2012 - PC
Rev. C Windows added and ridge heights altered - 29.06.2012 - JB
Rev. B Dimensions and materials furnished 25.06.2012 - PC
Rev. A Revised following meeting with client (02.05.2012) - 10.05.2012 - PC

Client

Mr and Mrs J. Lawson

Job Title

Proposed Alterations to
Ashwood
Brockhall Village
Old Langho
Blackburn
BB6 8BB

Drawing Title

PROPOSED:
Coach house plans and elevations

Scale

1:100/50@ A2

Date

April 2012

Drawn

JB

spa

SUNDERLAND PEACOCK ARCHITECTS

SUNDERLAND PEACOCK & ASSOCIATES LTD.
HAZELBRIERE, PEACOCK ROAD, CLITHEROE,
LANCASHIRE, BB7 3AG
T 01200 473178 F 01200 427328
E info@sunderlandpeacock.com
www.sunderlandpeacock.com



4229 -07d