


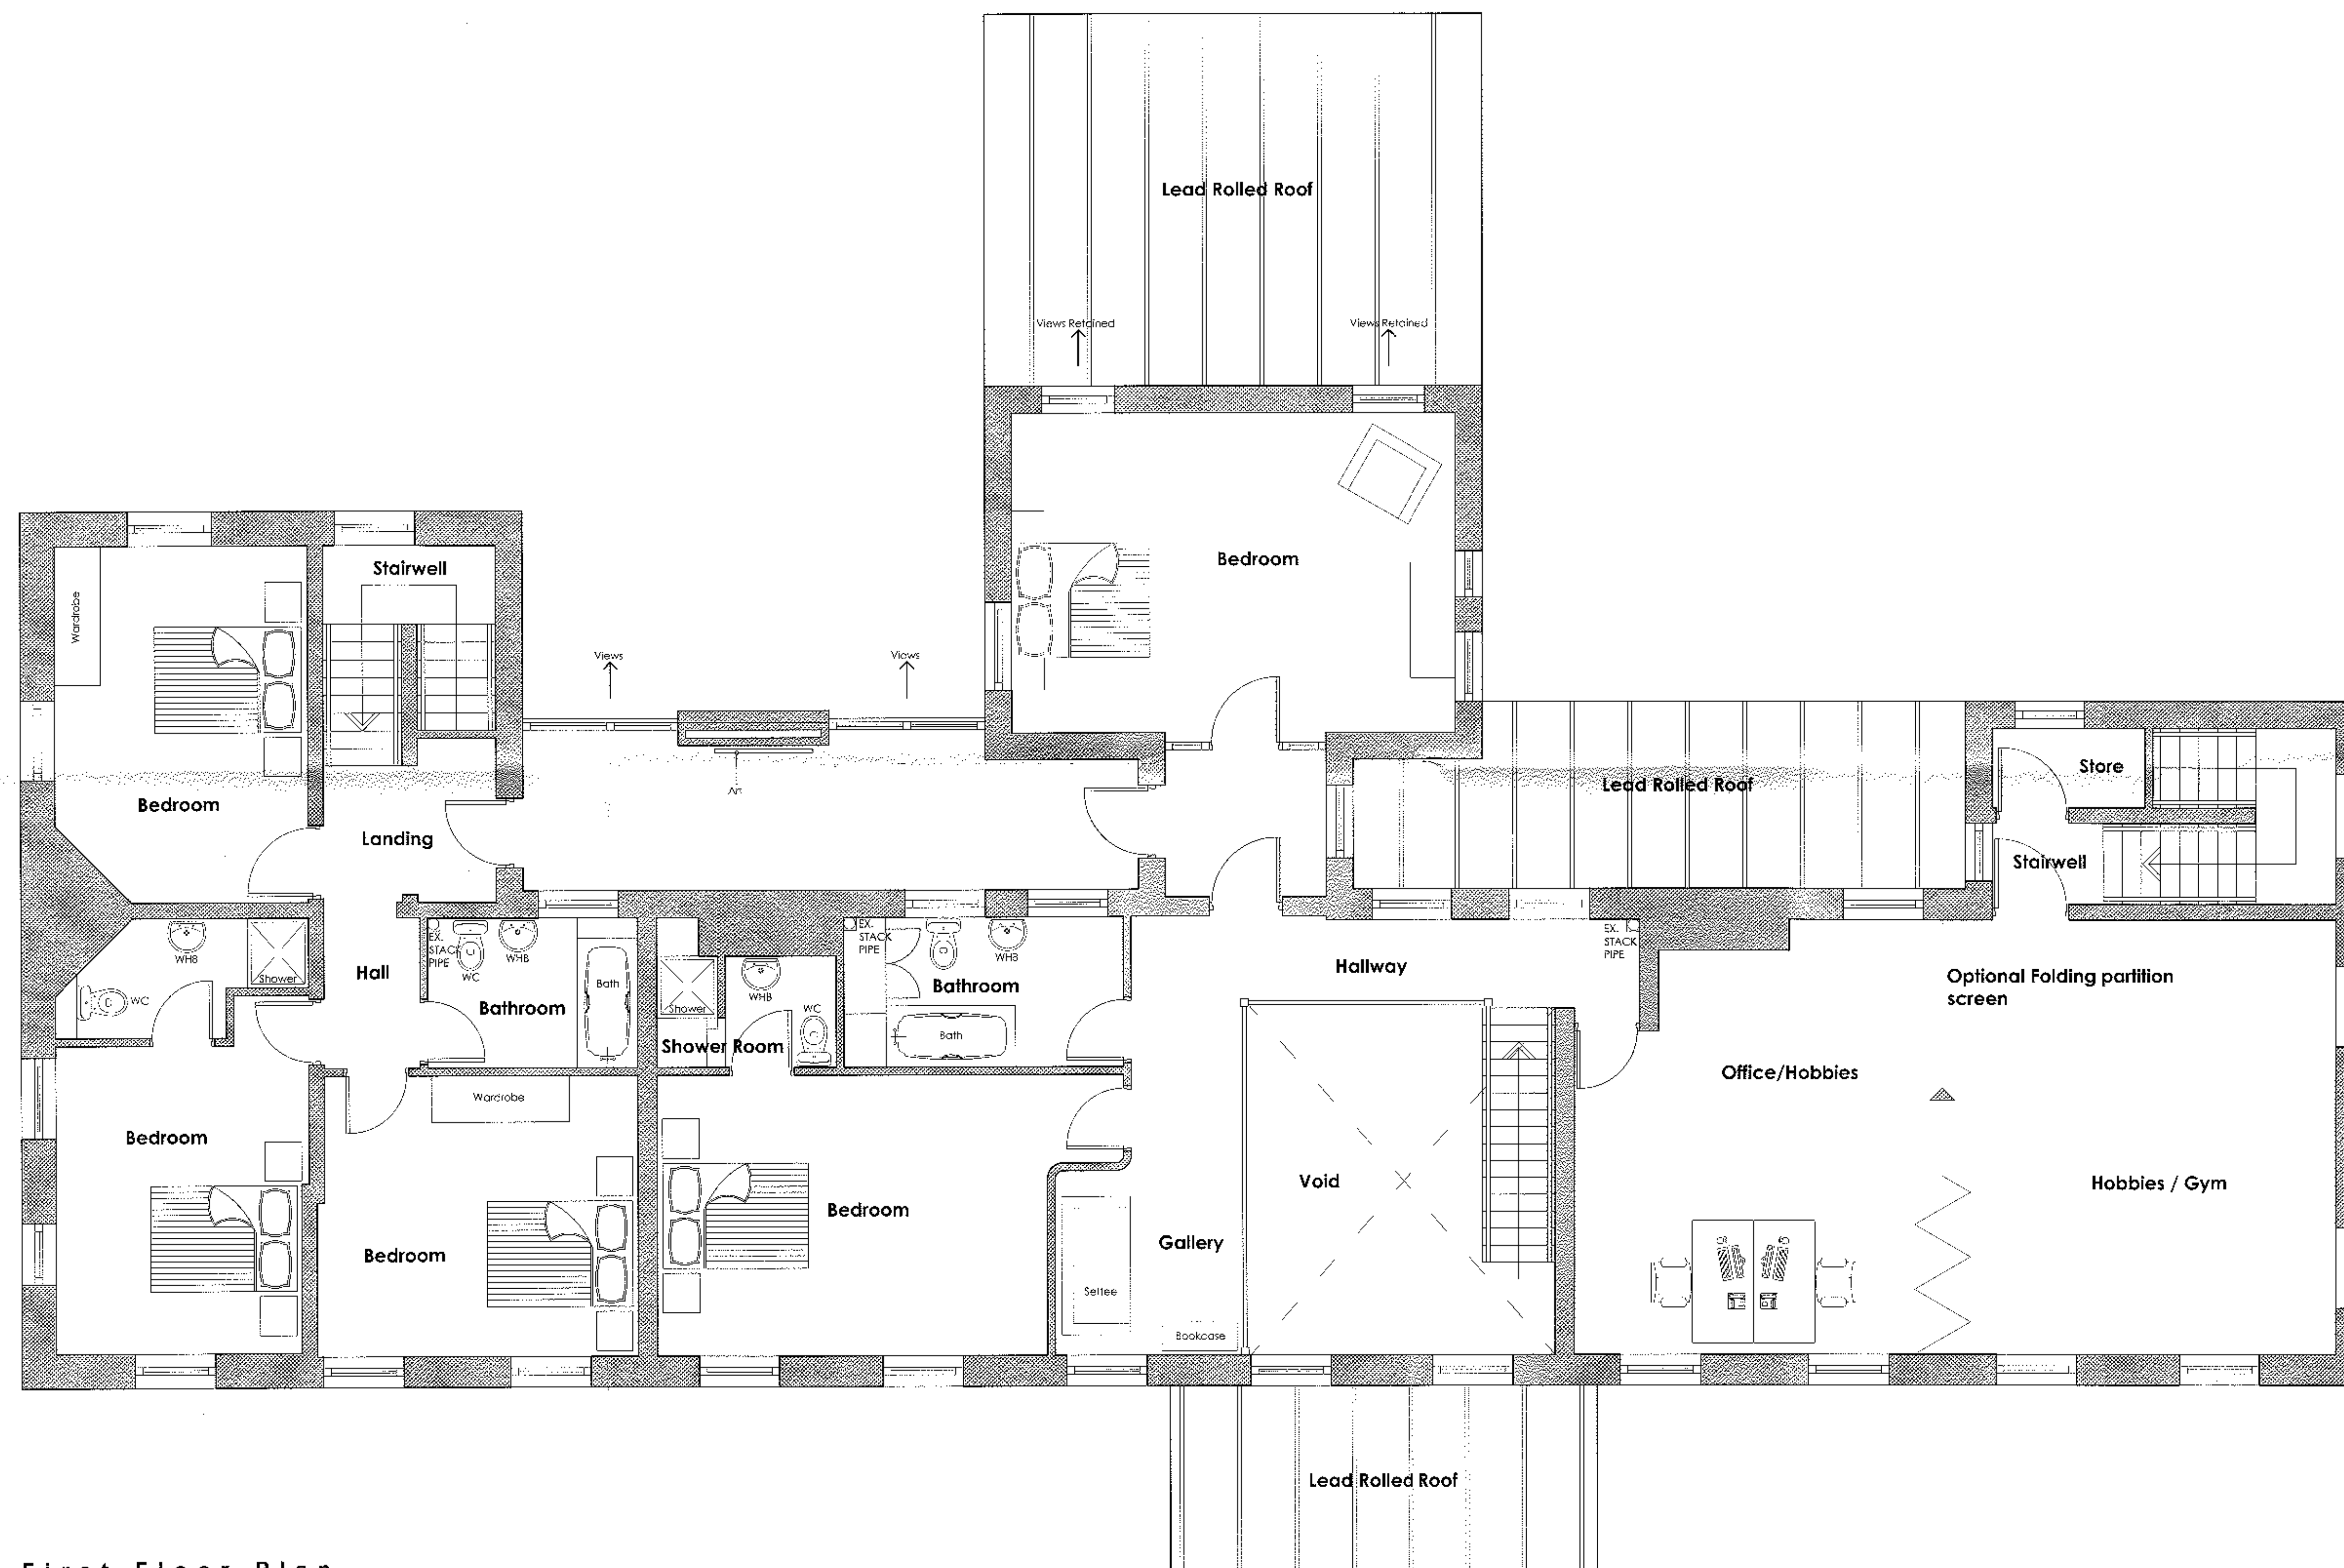

REVISIONS:
 Rev. C Amended as per planning consultants email (08.08.2012)
 10.08.2012 - PC
 Rev. B Revised following meeting with client (02.05.2012)
 10.05.2012 - PC
 Rev. A Revised following meeting with client (11.04.2012)
 13.04.2012 JB

Client
 Mr and Mrs J. Lawson

Job Title
 Proposed Alterations to
 Ashwood
 Brockhall Village
 Old Langho
 Blackburn
 BB6 8BB

320120734P

Drawing Title
 PROPOSED:
 First Floor Plan

Scale
 1:50 @ A1

Date
 April 2012

Drawn
 PC

spa
 ARCHITECTS
 SUNDERLAND PEACOCK & ASSOCIATES LTD.
 HAZEL WIRE, FIMLICO ROAD, CUTLERHOE
 LANCASHIRE, BB12 2NG
 T 01204 23378 F 01204 52728
 E info@sunspira.co.uk
 www.sunspira.co.uk

4229 -04c