


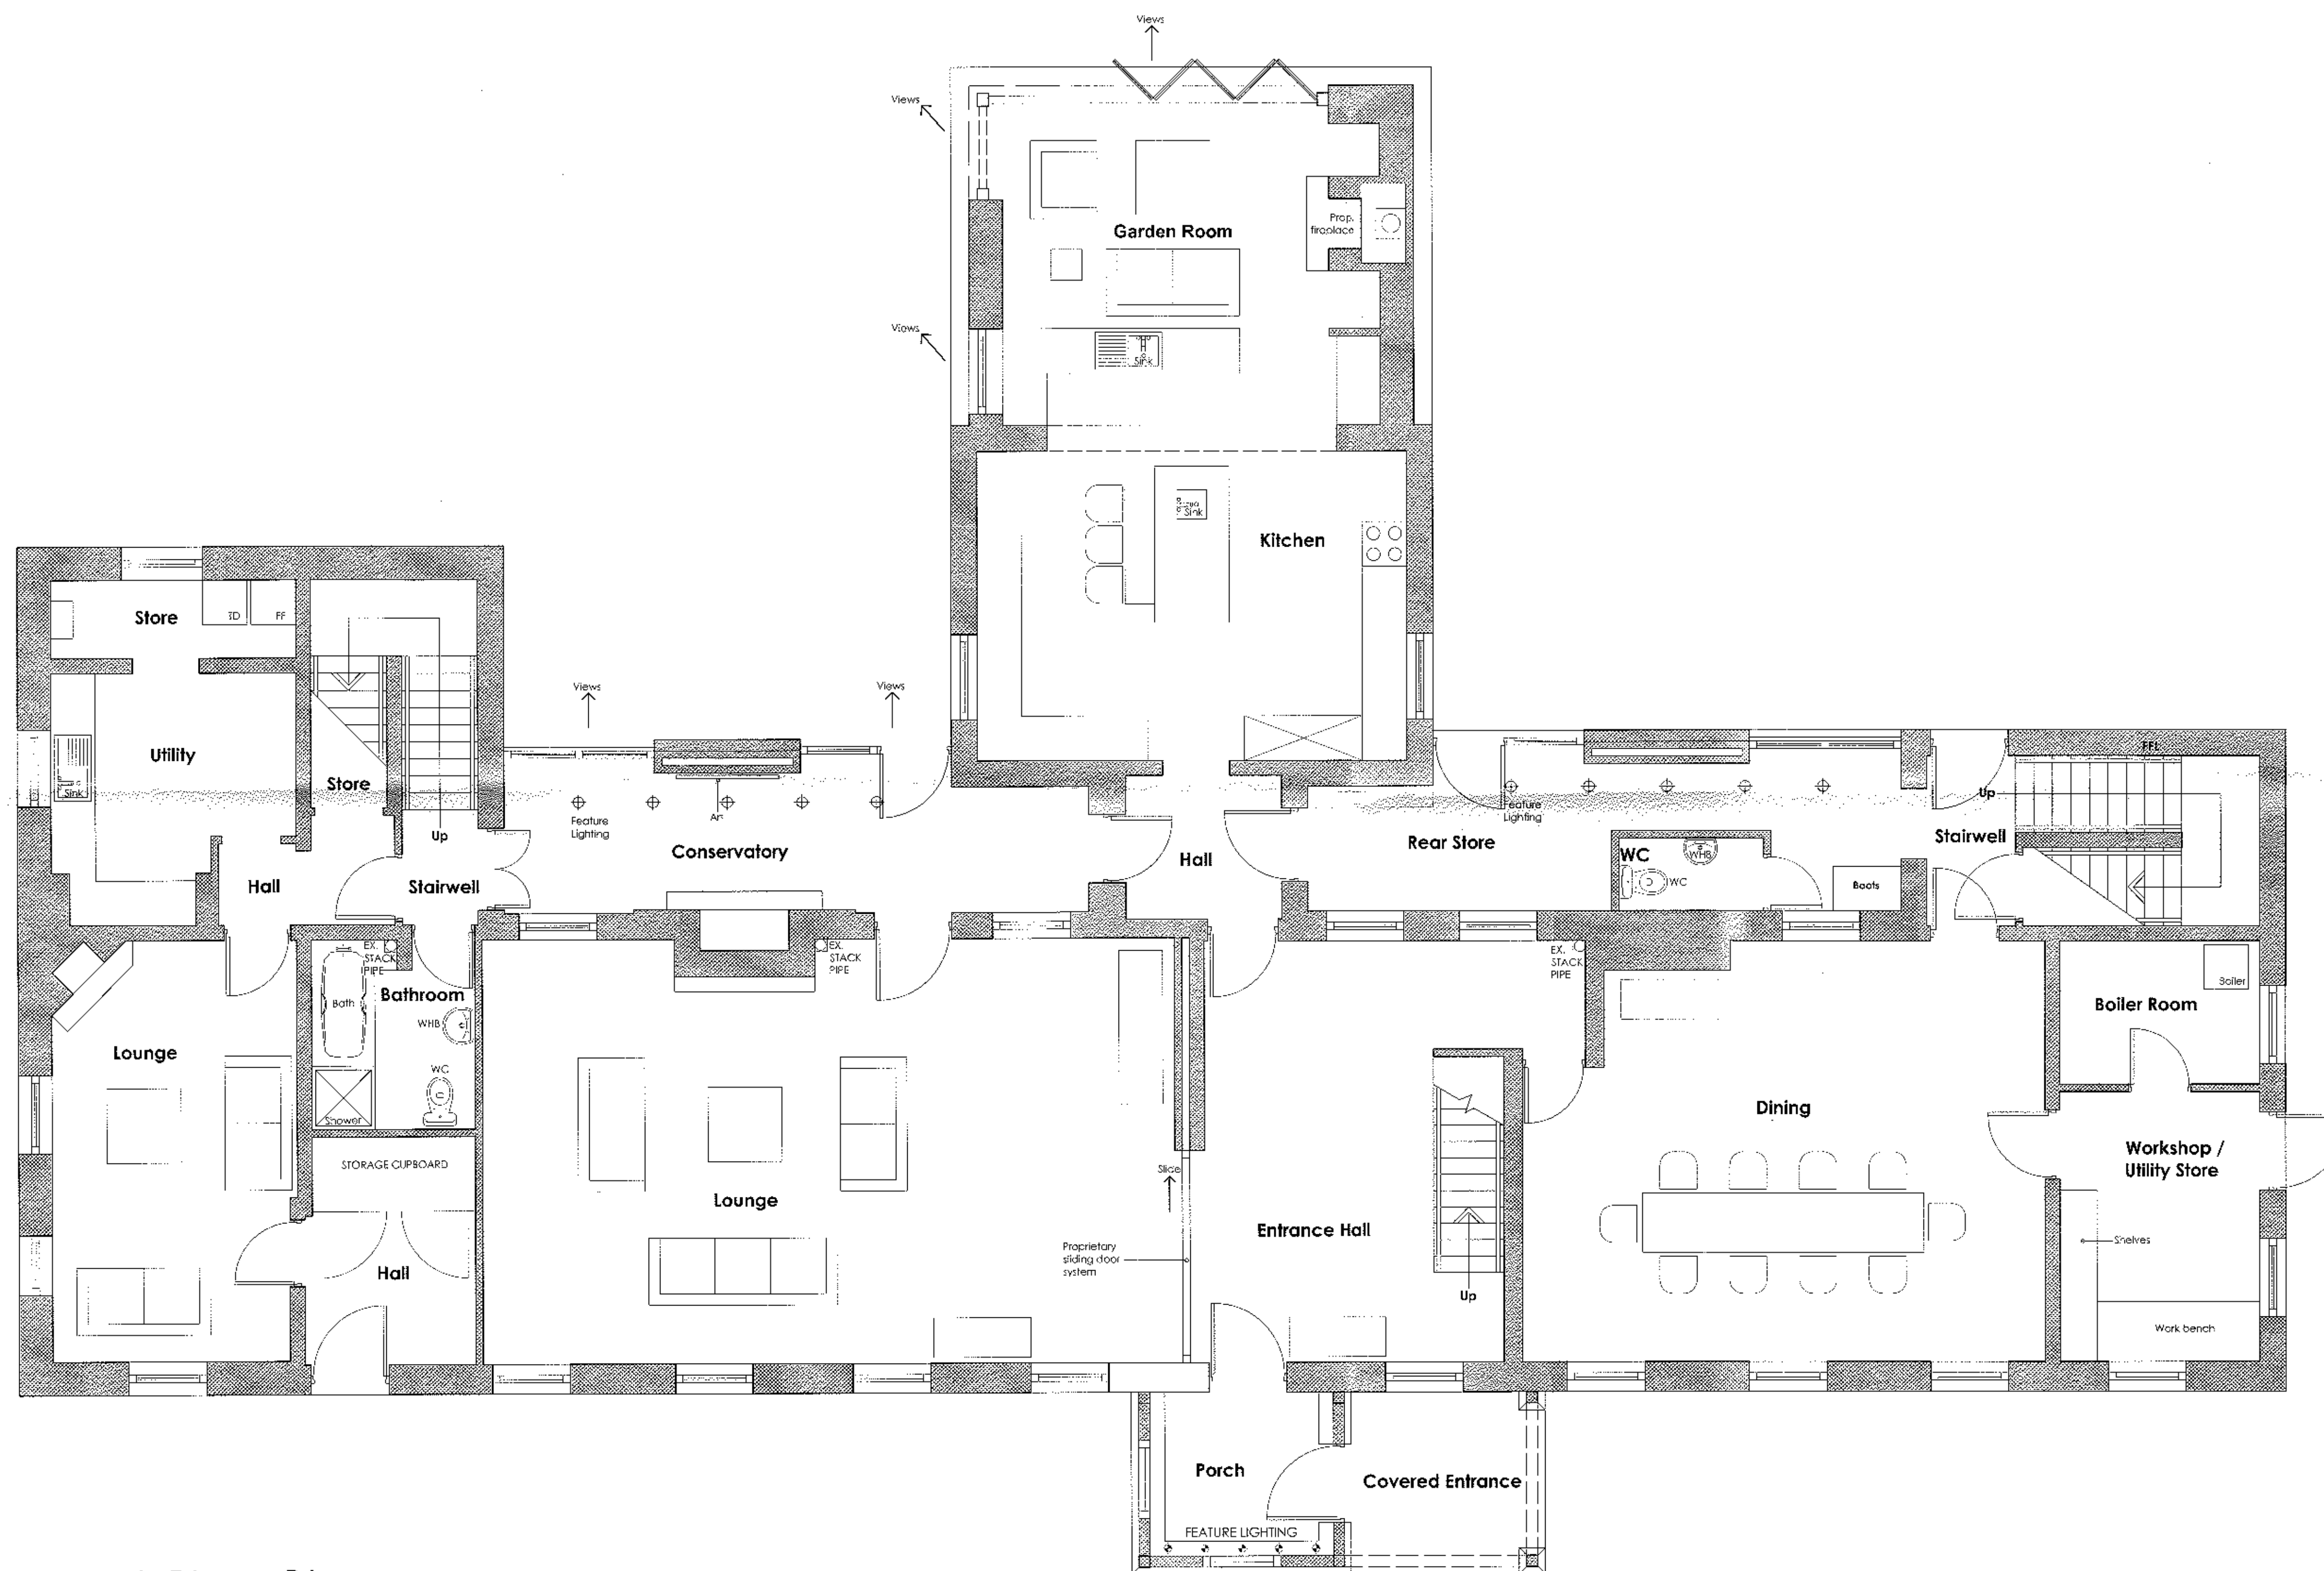

Ground Floor Plan

REVISIONS:
 Rev. B Revised following meeting with client 02.05.2012 -
 10.05.2012 - PC
 Rev. A Revised following meeting with client 11.04.2012 -
 13.04.2012 JB

Client
 Mr and Mrs J. Lawson

Job Title
 Proposed Alterations to
 Ashwood
 Brockhall Village
 Old Langho
 Blackburn
 BB6 8BB

320120734P

Drawing Title PROPOSED: Ground Floor Plan		
Scale 1:50 @ A1	Date April 2012	Drawn PC

spa
 SUNDERLAND PEACOCK & ASSOCIATES LTD
 SUNDERS LANE, RINGWOOD ROAD, CLITHEROE
 LANCASHIRE, BB7 2AG
 T 01204 421178 F 01204 427328
 E info@sunderlandpeacock.com
 www.sunderlandpeacock.com

4229-03B