



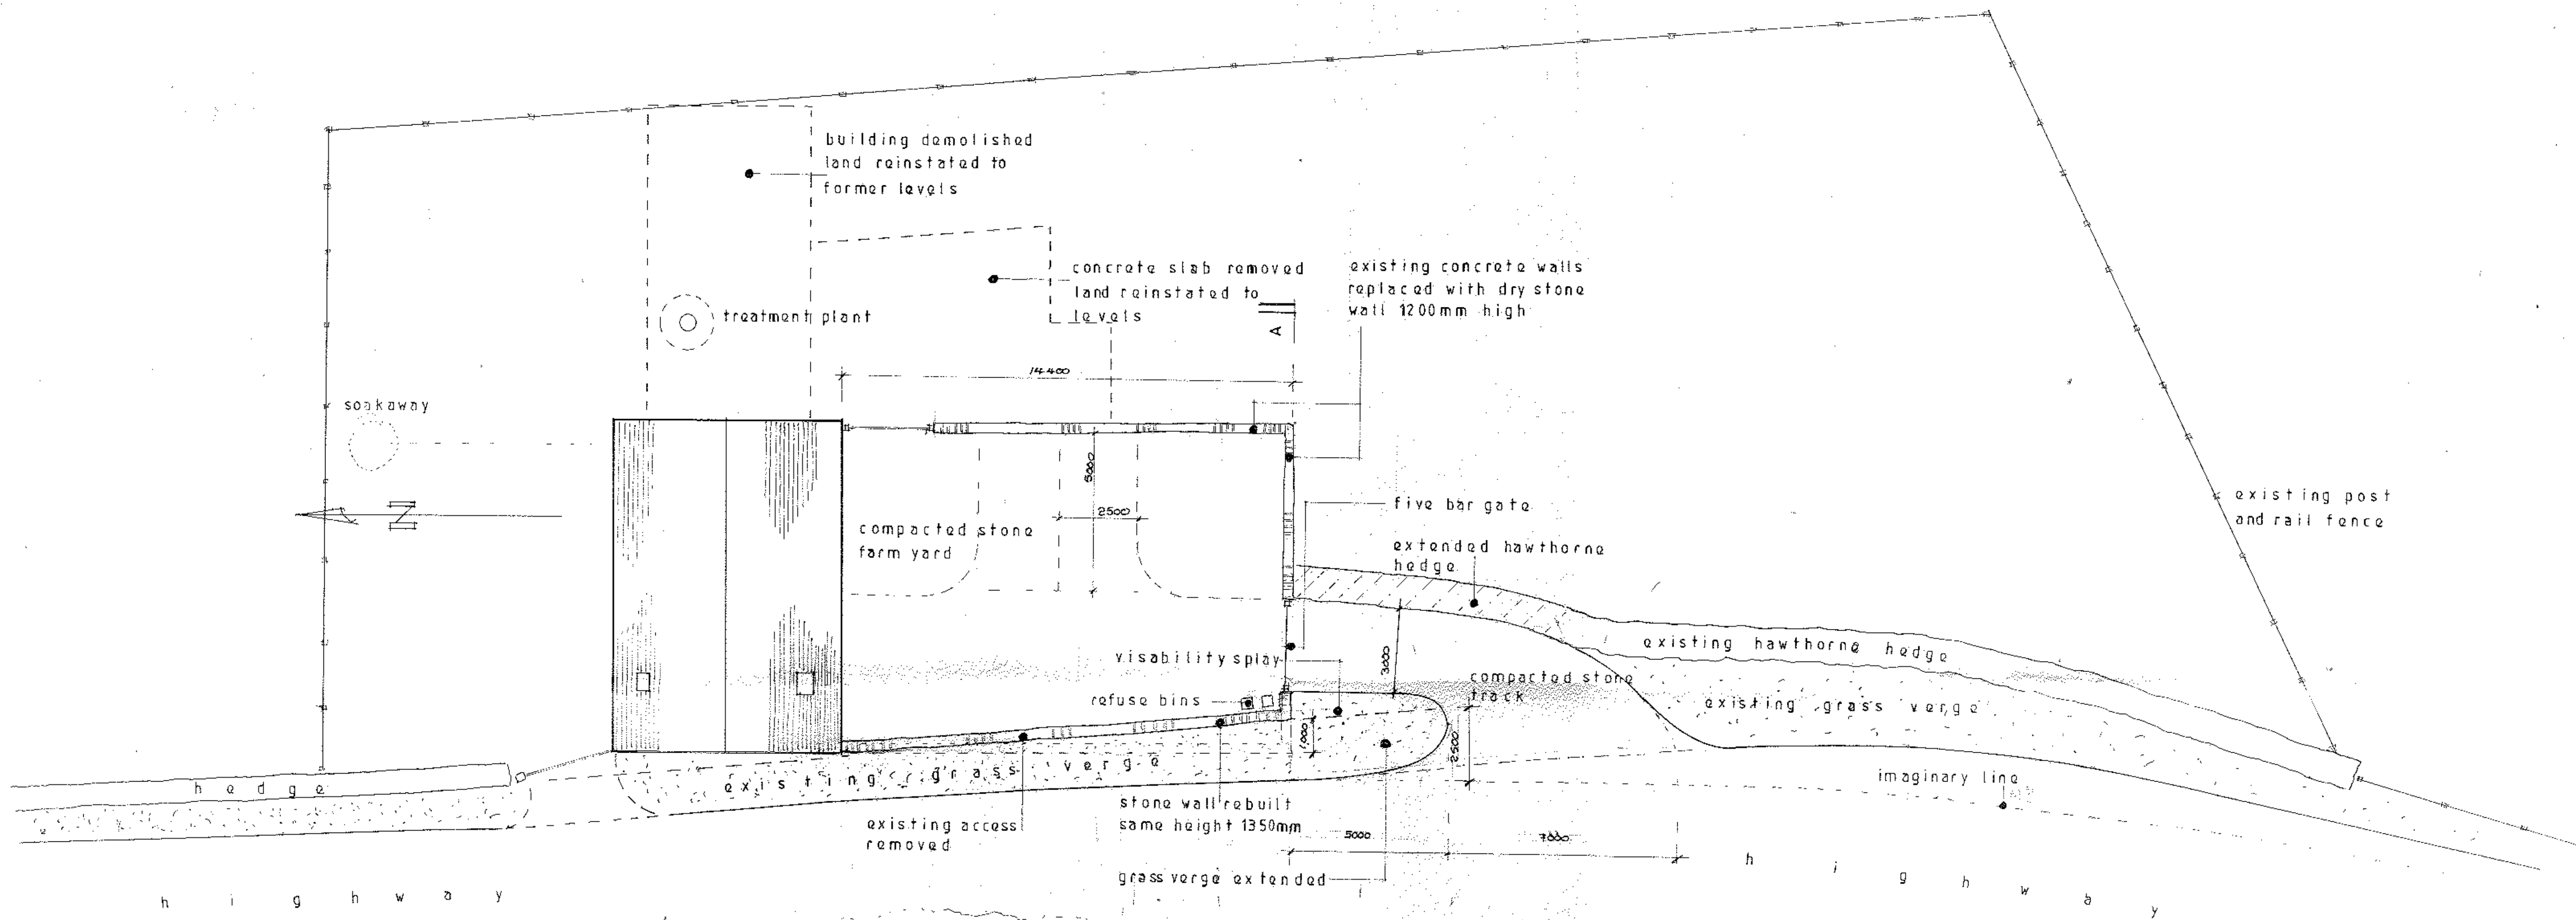

320120735P

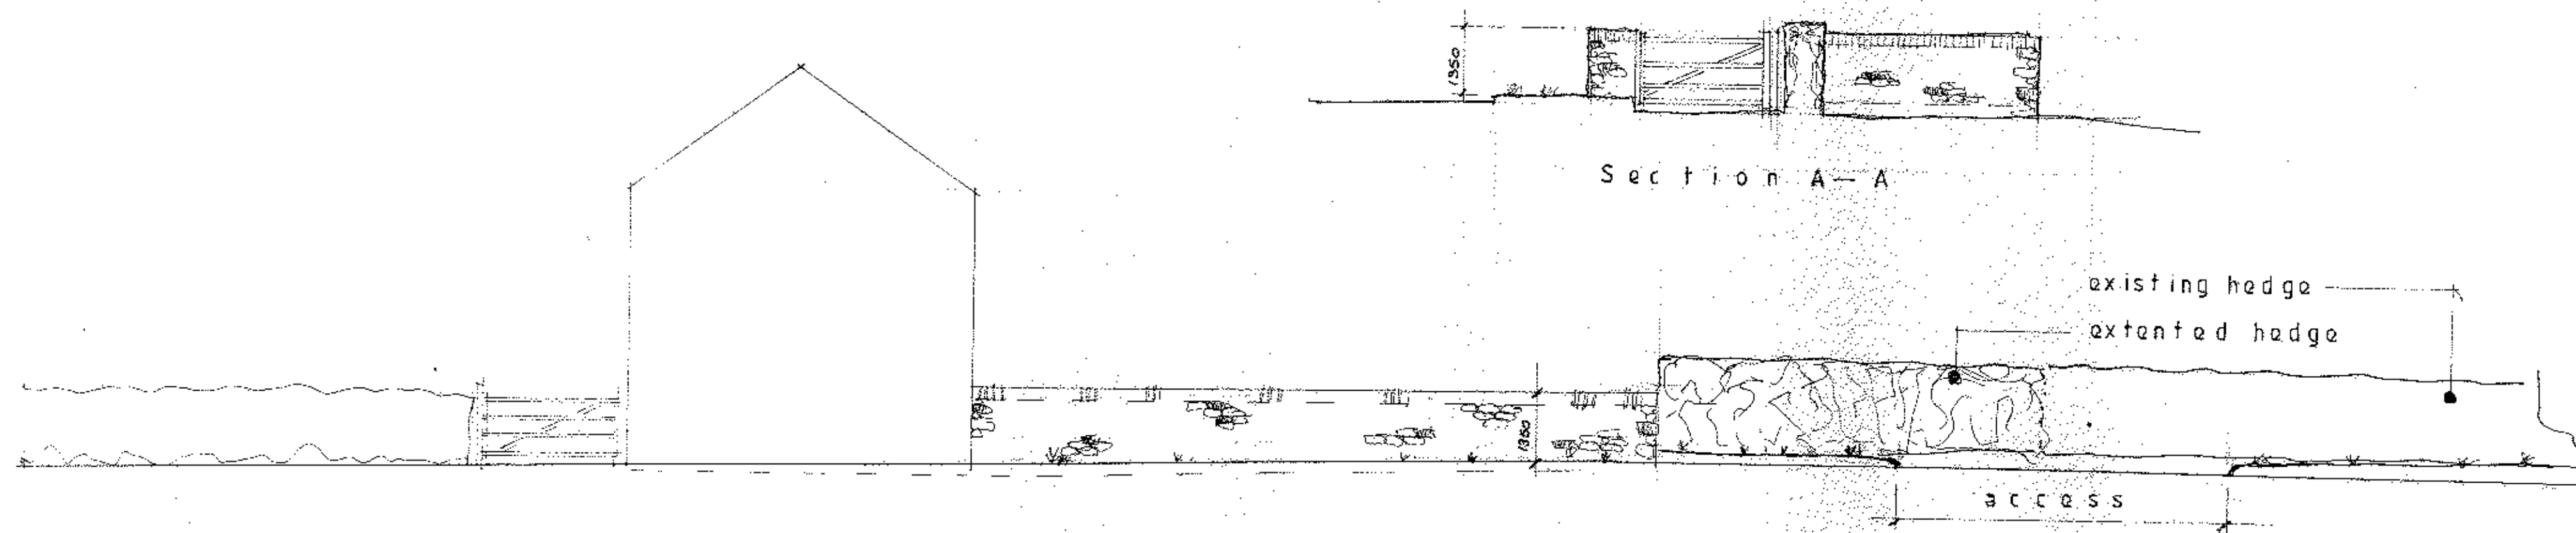

Proposed Elevation

|                                                               |
|---------------------------------------------------------------|
| SJ Bialock Limited<br>Building Surveyors                      |
| Drawing no 6007                                               |
| Scale 1:100                                                   |
| Proposed Site Plan                                            |
| Proposed<br>Barn Conversion<br>At<br>Jackson's Barn<br>Sawley |