


PROPOSED SIDE ELEVATION
Scale 1:100

PROPOSED FRONT ELEVATION
Scale 1:100

PROPOSED SIDE ELEVATION
Scale 1:100

PROPOSED REAR ELEVATION
Scale 1:100

HOUSE ELEVATIONS

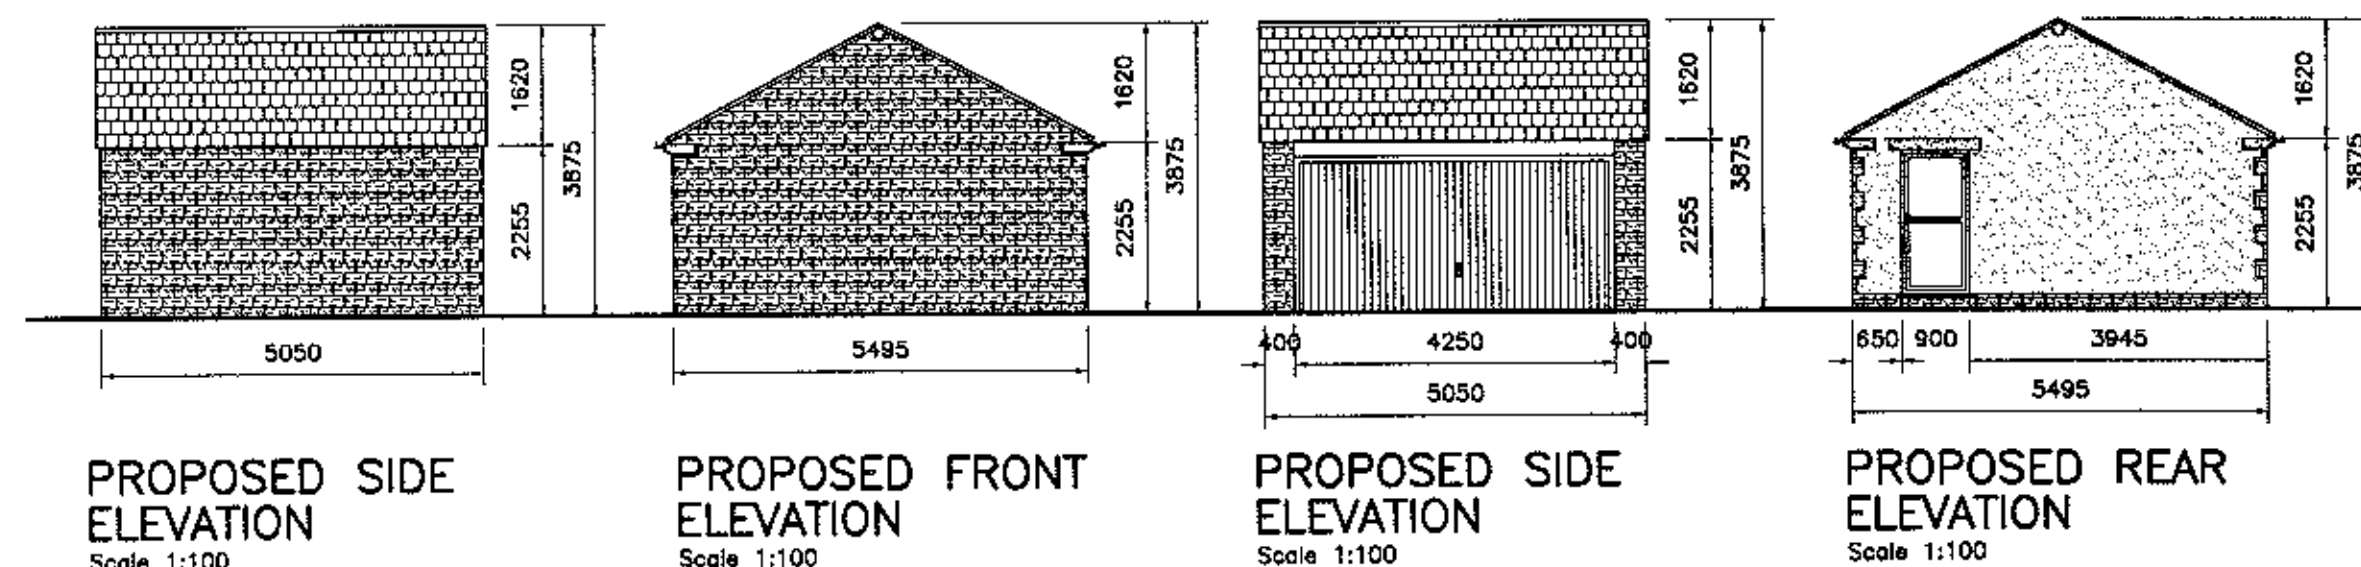


PROPOSED SIDE ELEVATION
Scale 1:100

PROPOSED FRONT ELEVATION
Scale 1:100


PROPOSED SIDE ELEVATION
Scale 1:100

PROPOSED REAR ELEVATION
Scale 1:100

GARAGE ELEVATIONS

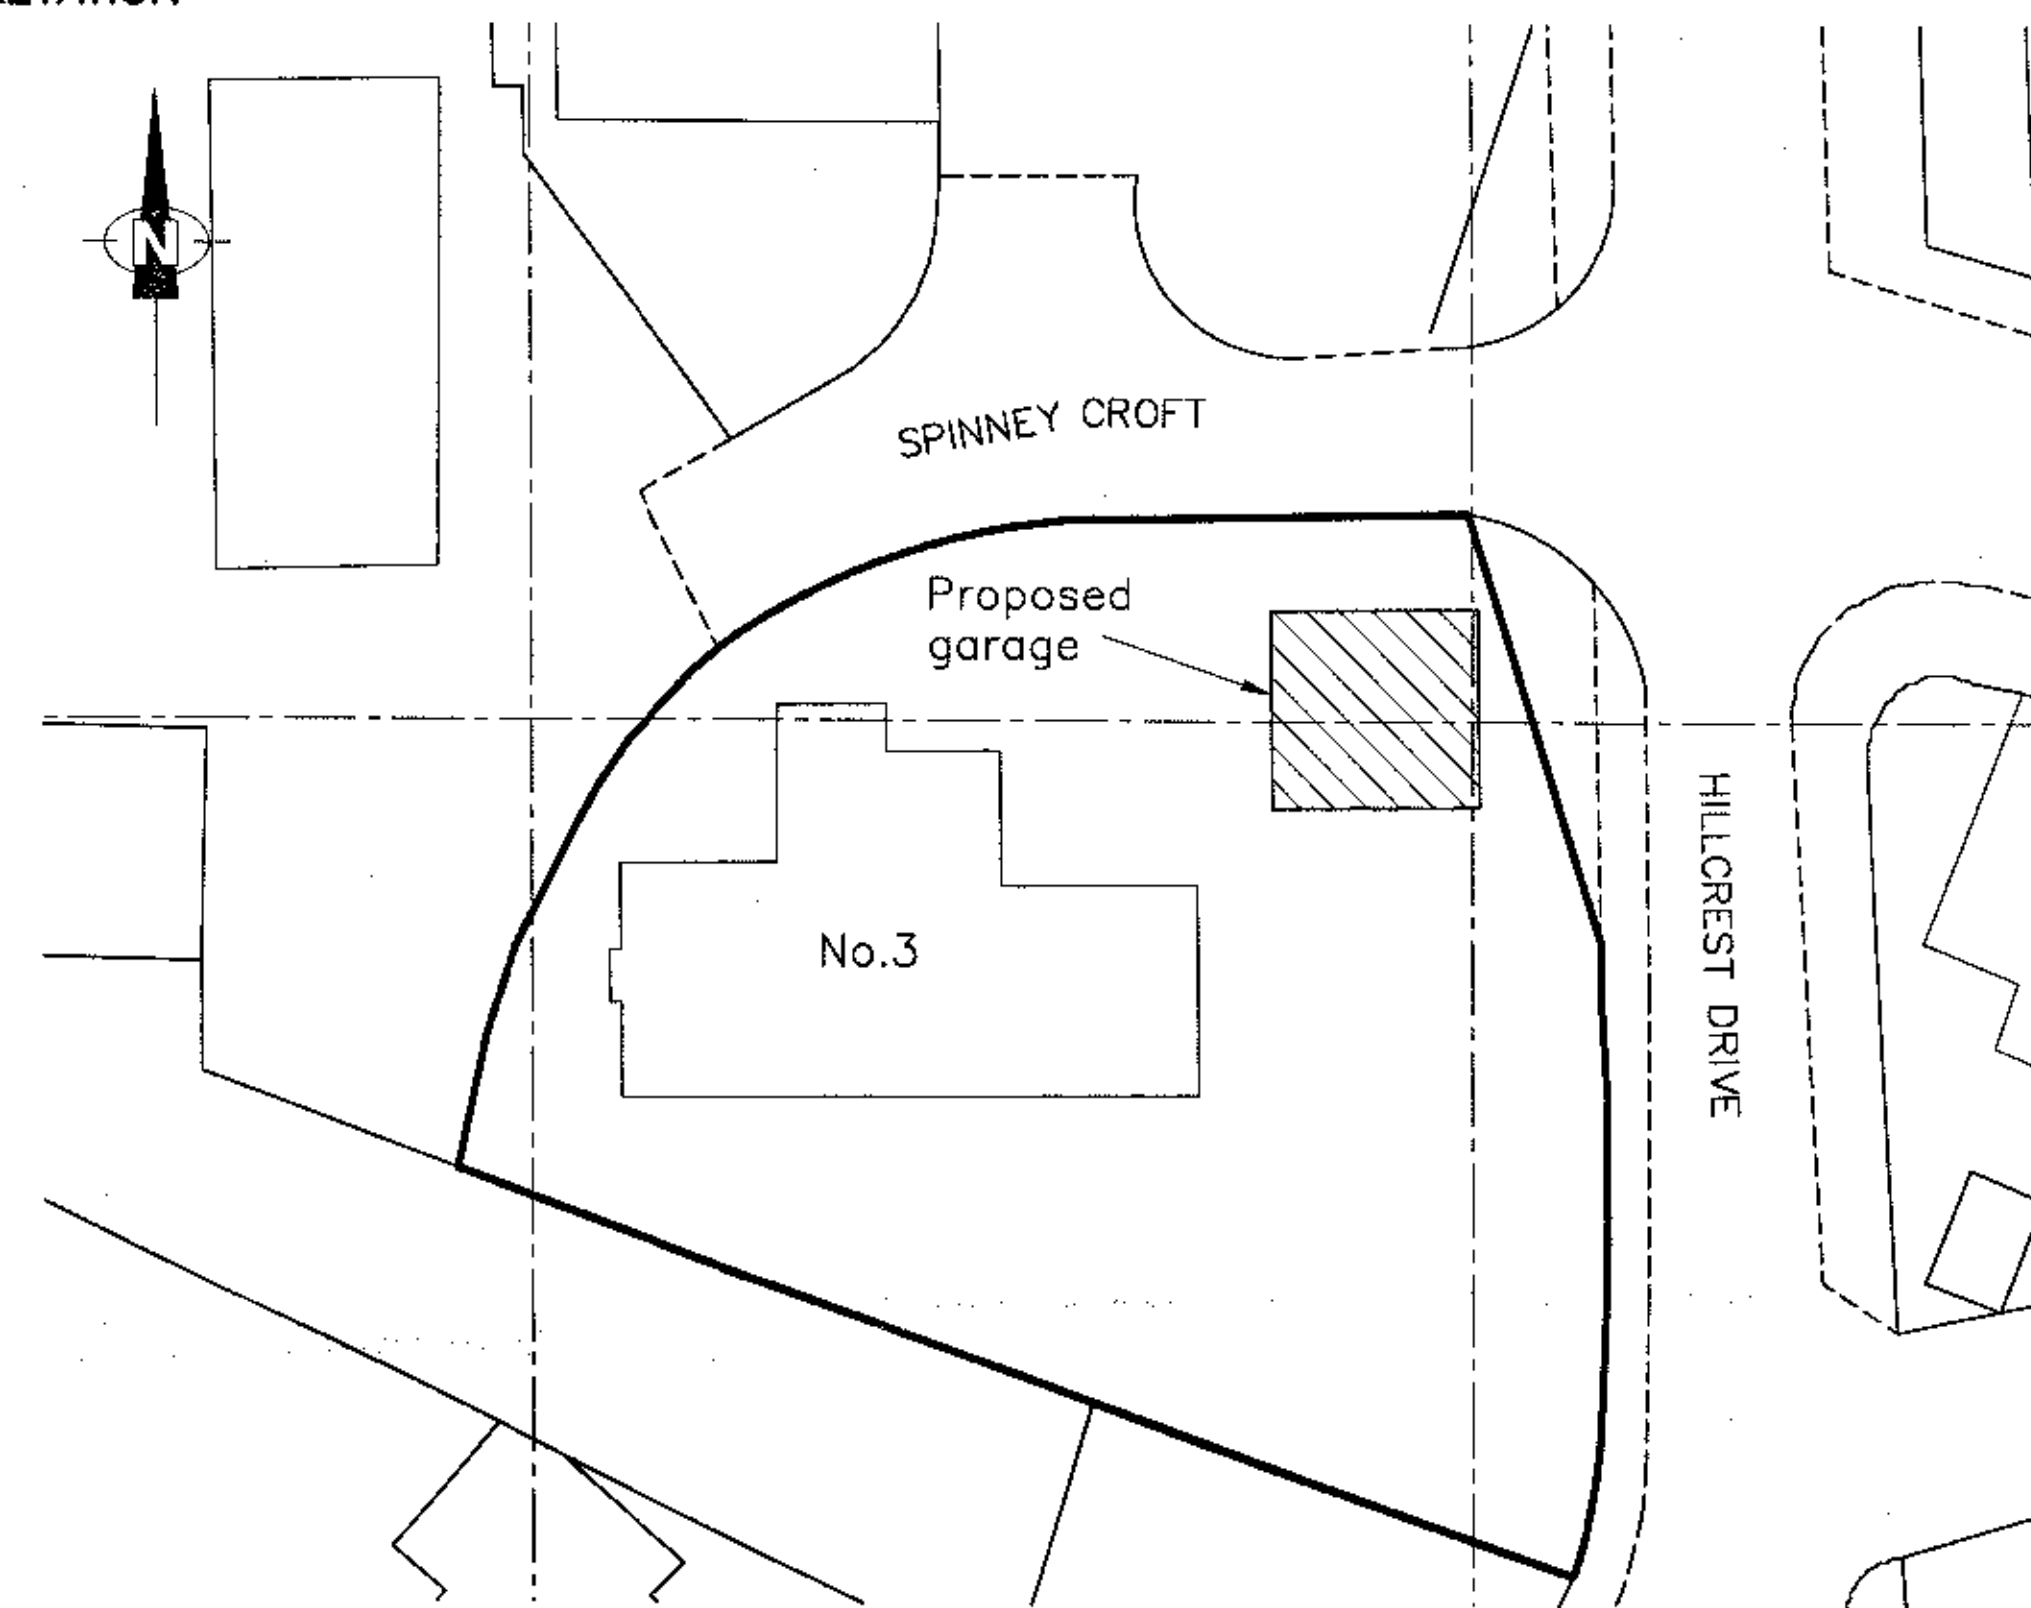

PROPOSED SITE PLAN
Scale 1:200

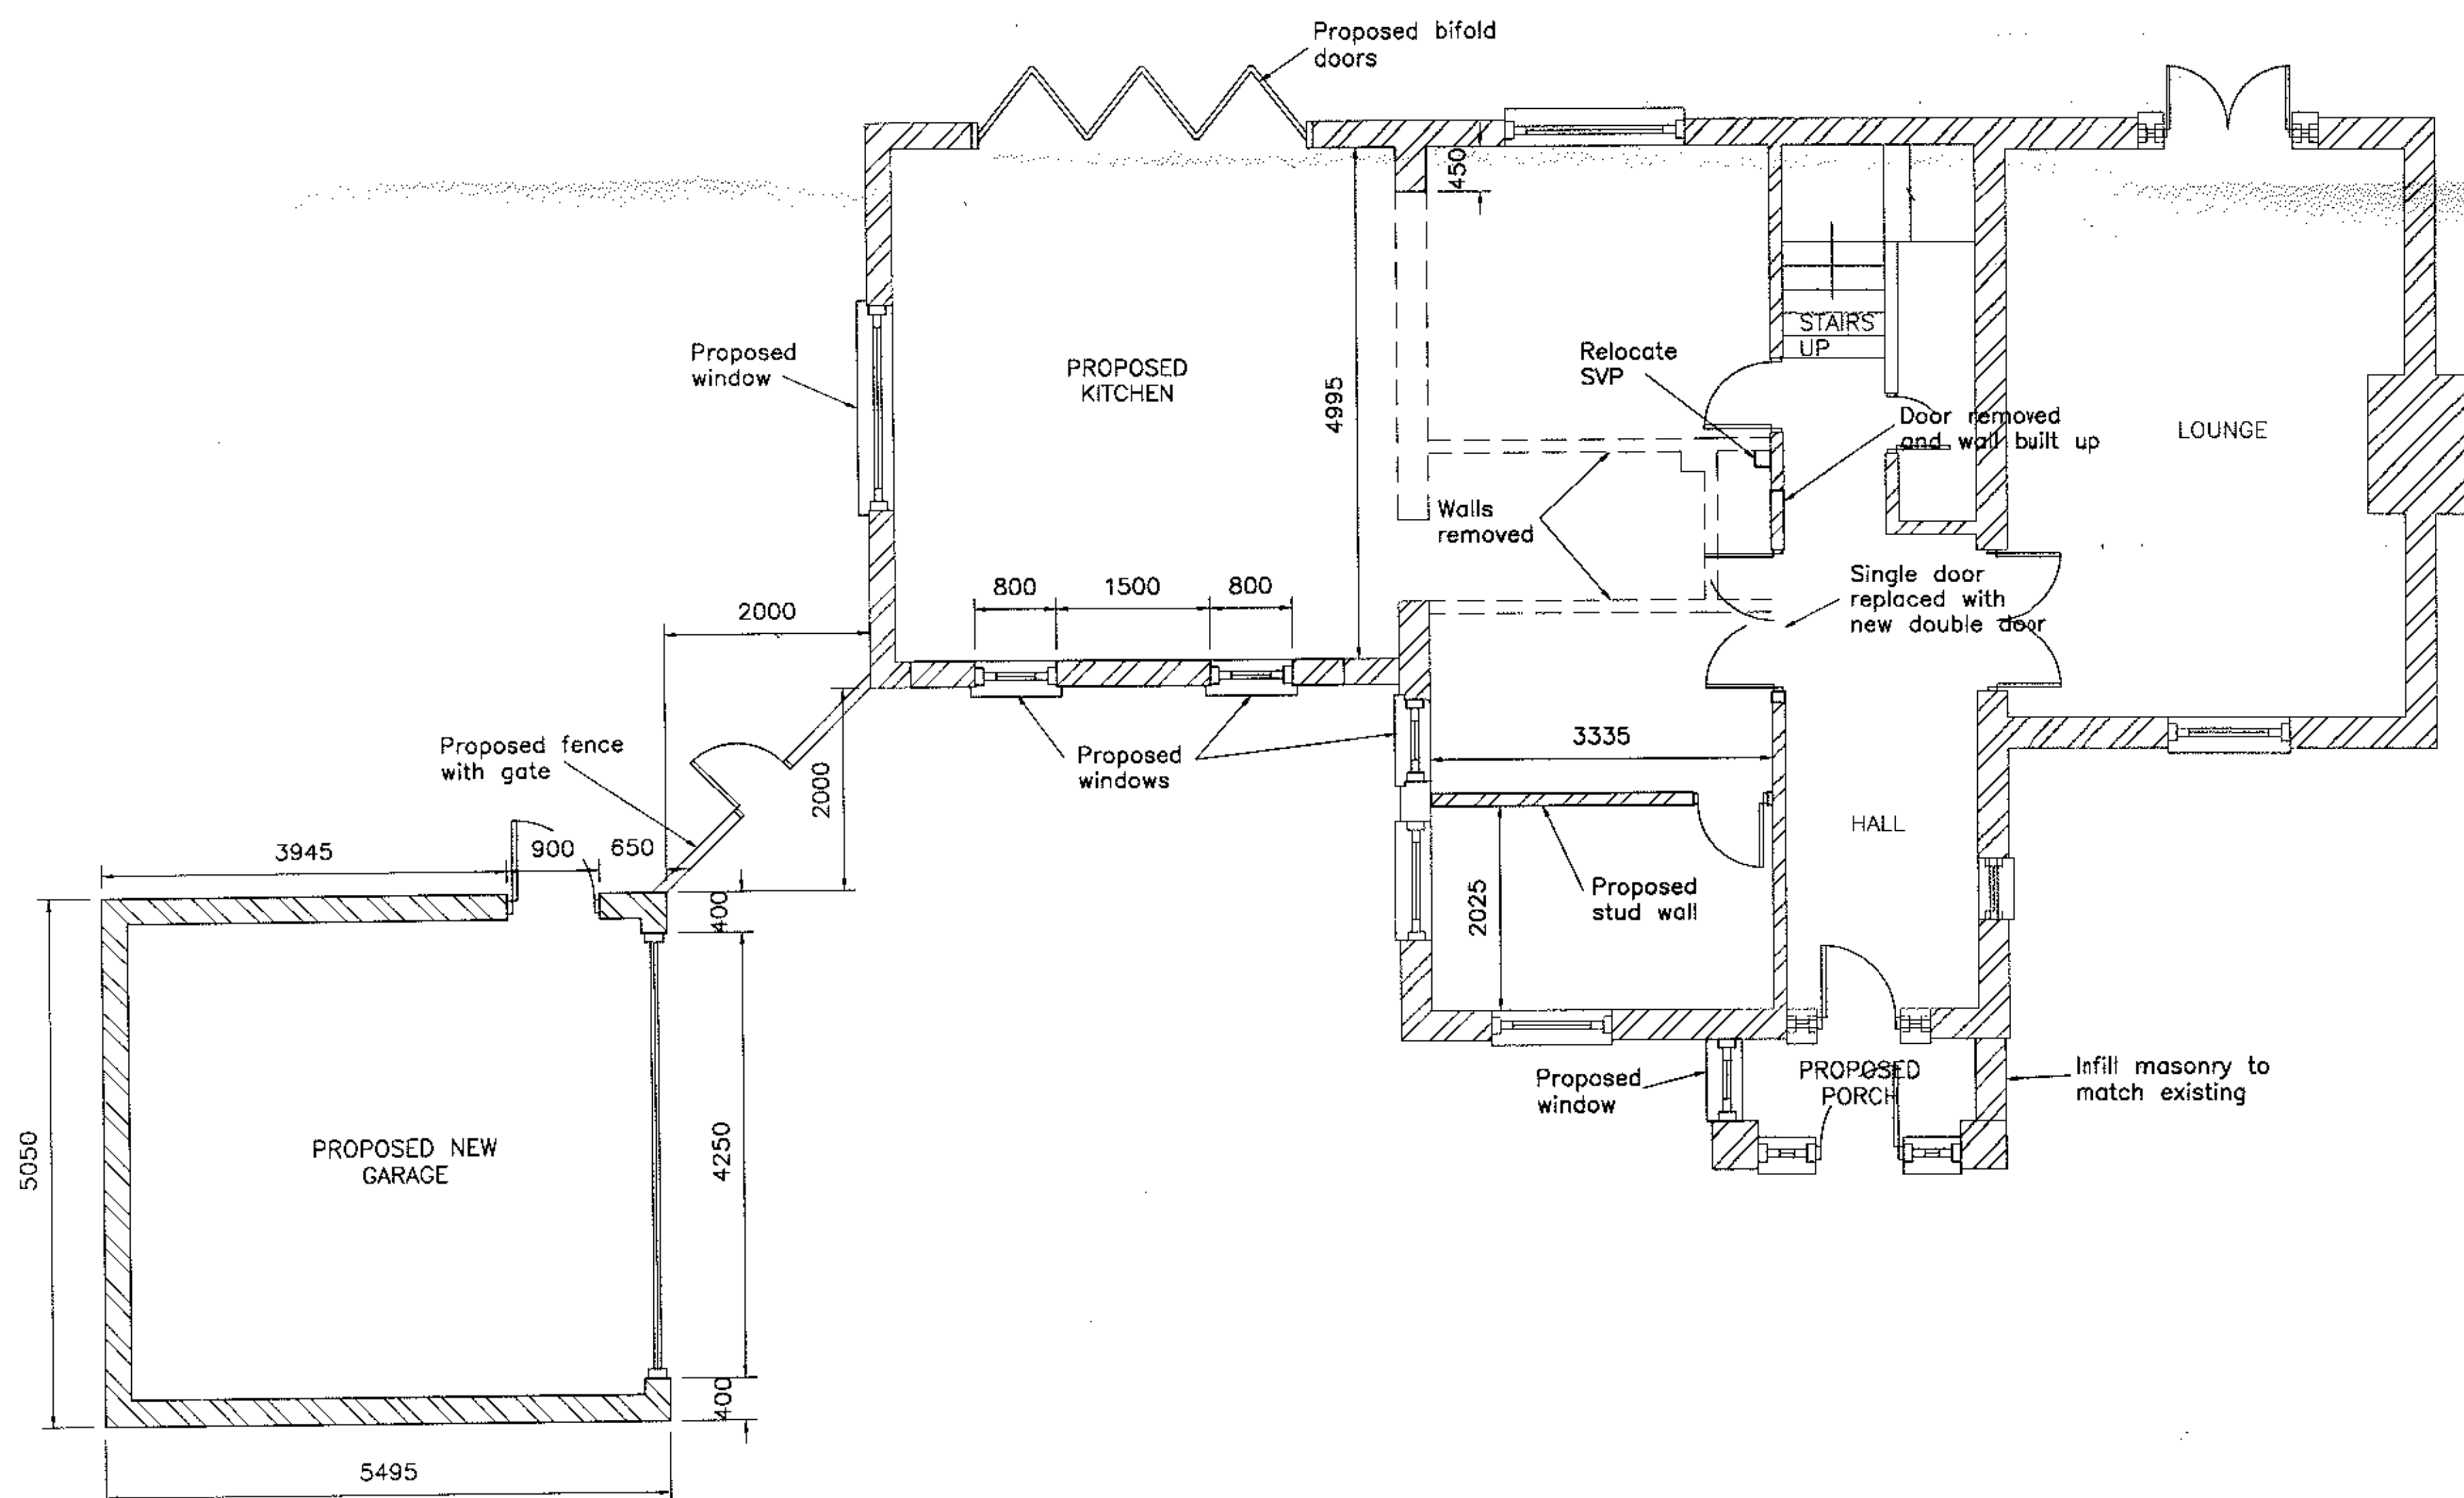

PROPOSED GROUND FLOOR PLAN
Scale 1:50

GENERAL NOTES

This drawing to be read in conjunction with all other drawings and documentation relating to this project.

Figured dimensions take preference over scaled dimensions

The Engineer is to be notified immediately of any discrepancies between the information shown and that found on site.

All dimensions are to be verified on site by the contractor prior to ordering materials and starting work.

SPECIFIC NOTES

ROOF:

Slates to match existing in style and colour and to the approval of the LA Planning Department.

WALLS:

Rendered walls to the rear of the property with feature stone corners to match existing in style and colour, stone walls to all other elevations to match existing and to the approval of the LA Planning Department.

WINDOWS:

uPVC to match existing in style and colour and to the approval of the LA Planning Department.

REFER TO DRAWING
TS1358/01 FOR EXISTING
PLANS AND ELEVATIONS

REV	DESCRIPTION	DATE	BY
E	DIMENSIONS ADDED TO ELEVATIONS	15.08.2012	RS
D	GENERAL AMENDMENTS	24.07.2012	RS
C	GENERAL AMENDMENTS	03.07.2012	RS
B	GENERAL AMENDMENTS	26.06.2012	RS
A	FIRST ISSUE	20.06.2012	RS

THE COPYRIGHT OF THIS DRAWING AND DESIGN IS OWNED BY T&S DESIGN AND IS NOT TO BE COPIED, TRANSMITTED TO A THIRD PARTY OR USED IN ANY WAY WITHOUT THE WRITTEN APPROVAL OF T&S DESIGN.

CLIENT

MR & MRS J. TURNER
NO.3 SPINNEY CROFT
LONGRIDGE,
PR3 3HQ

PROJECT

320120741P
PROPOSED GARAGE
& CONVERSION

TITLE

GENERAL ARRANGEMENT
PROPOSED PLANS & ELEVATIONS

T&S
Design
Services

24 POPPYFIELD, COTTAM, PRESTON, PR4 0BF
Tel: 07974 712 456
E-mail: info@tandsdesignservices.co.uk

CHECKED	DATE	DRAWN	SCALE	A1
A.C.	June 2012	RS	As shown	
PROJECT No.	DRAWING No.	REV		
TS 1358	02	E		