





Front Elevation


Side Elevation

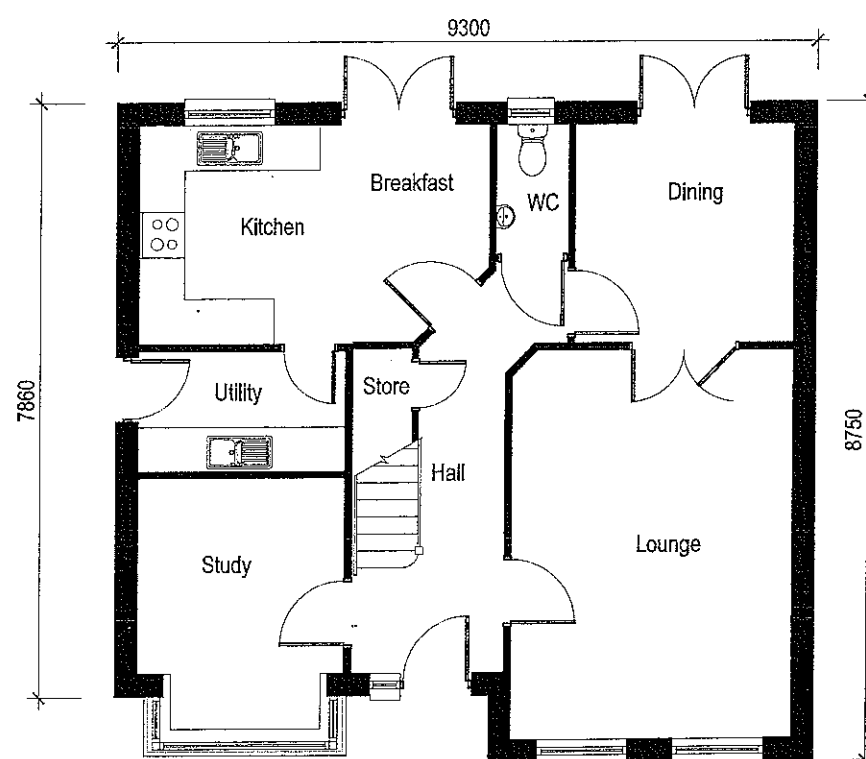

Ground Floor Plan

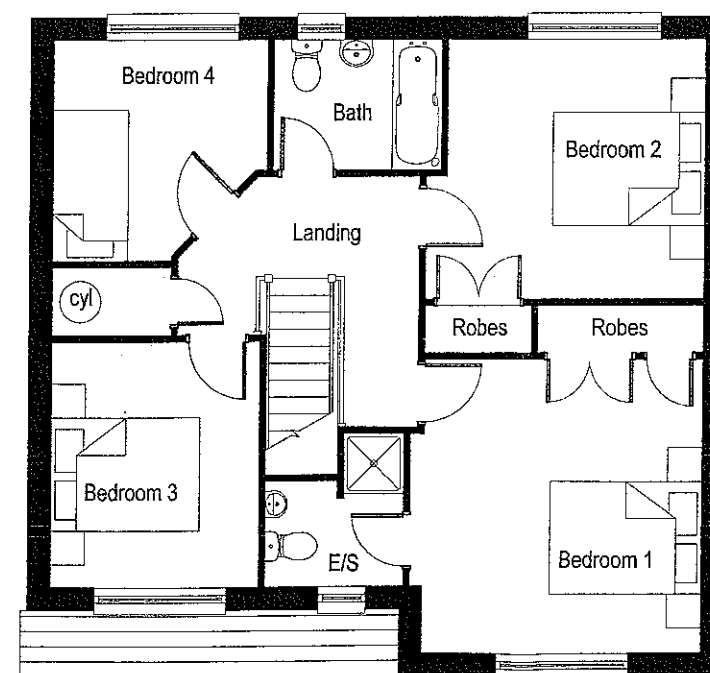

First Floor Plan

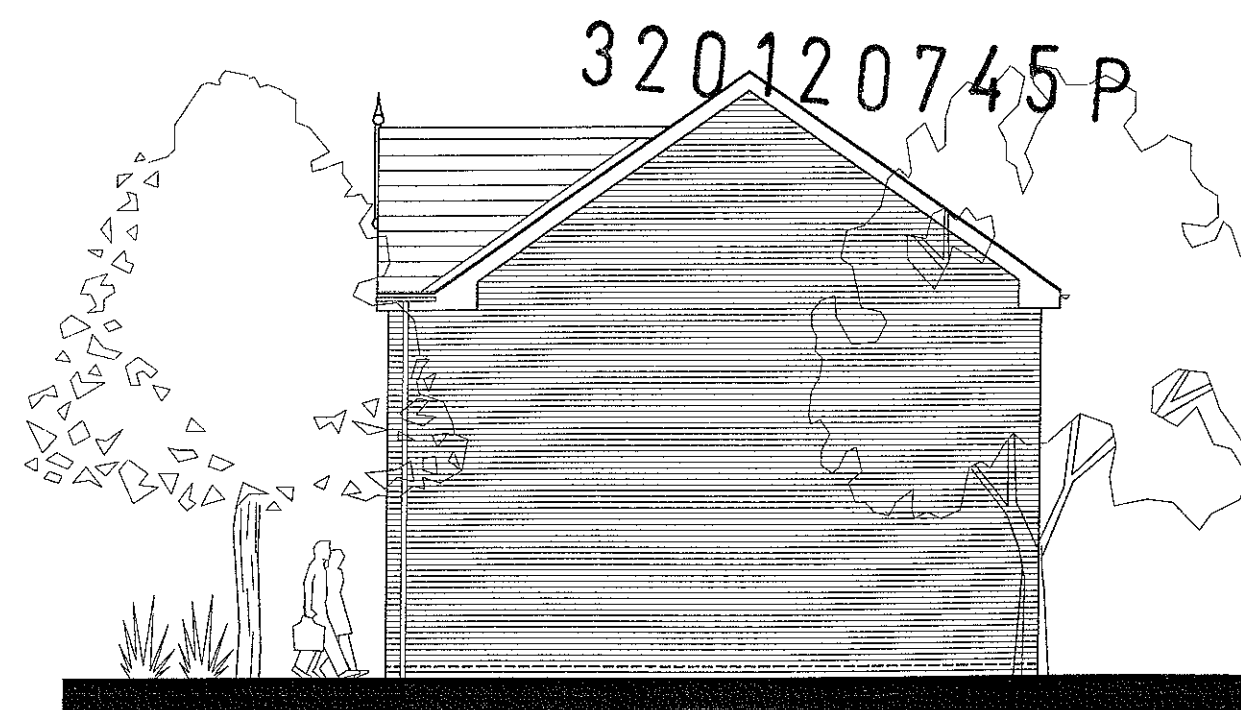

Side Elevation

The Norton

(1447ft² / 134.4m²)

Scale 1:100

Date May 2012

Dwg No.


NOR 1.7

AMENDED PLANS RECEIVED

DATE

McDermott
DEVELOPMENTS LTD

Jupiter House, Mercury Rise, Altham Business Park, Altham, Burnley, BB5 5BY
Tel: 01282 774586 Fax: 01282 774616 www.mcdermott-homes.co.uk

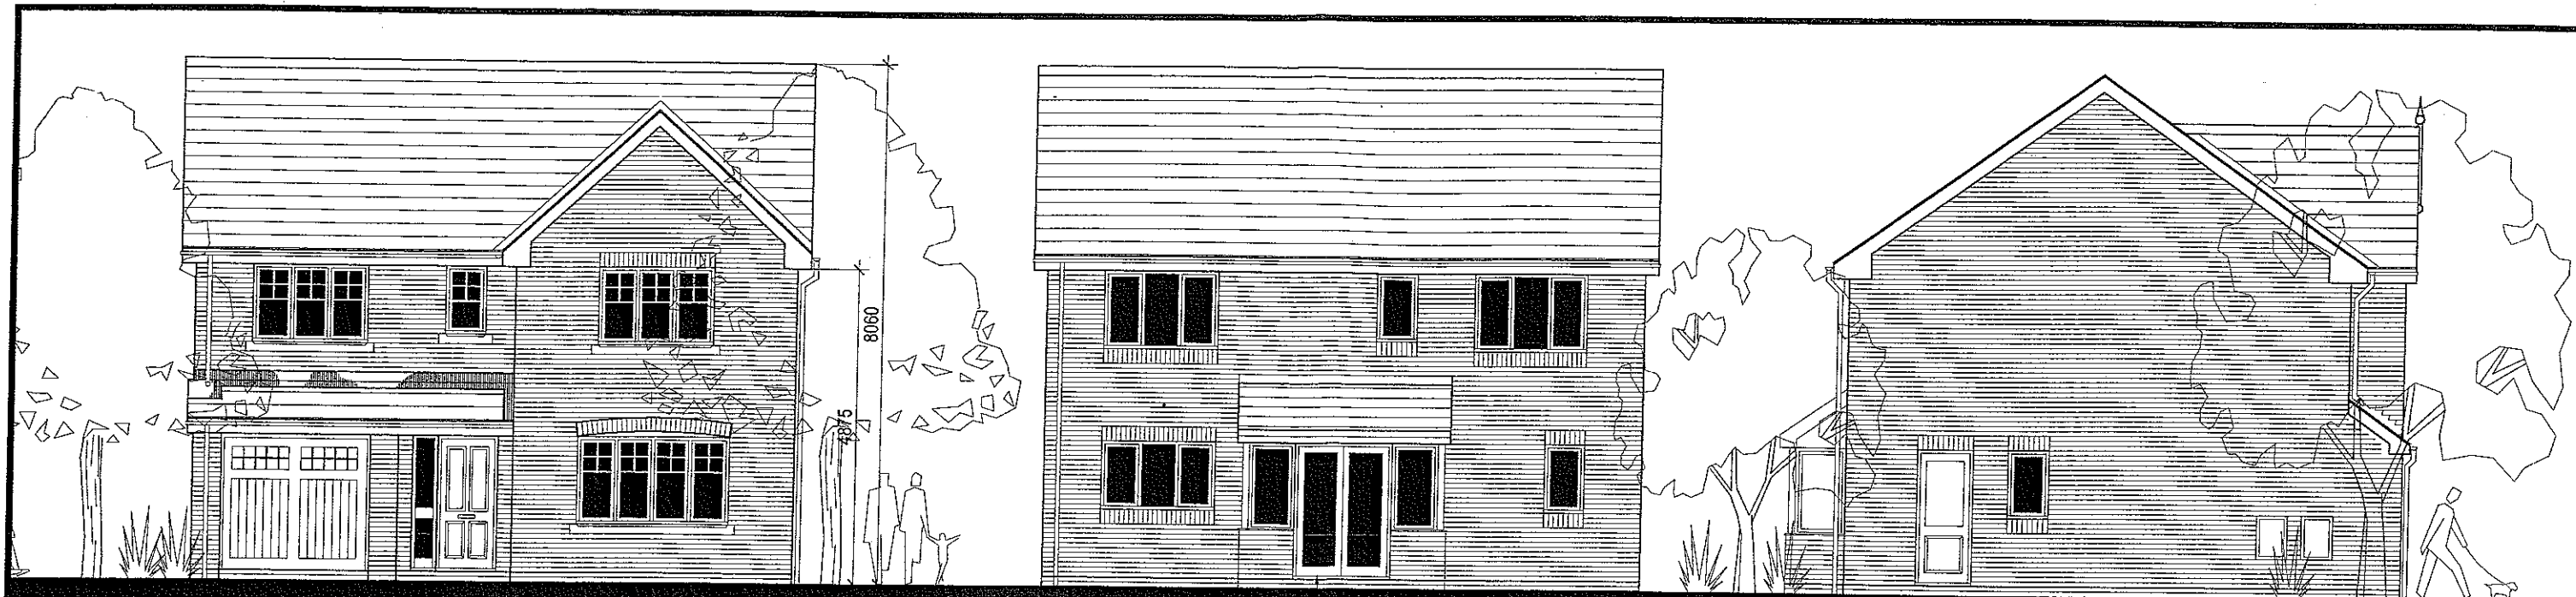


Front Elevation


Rear Elevation

optional bay indicated


Side Elevation

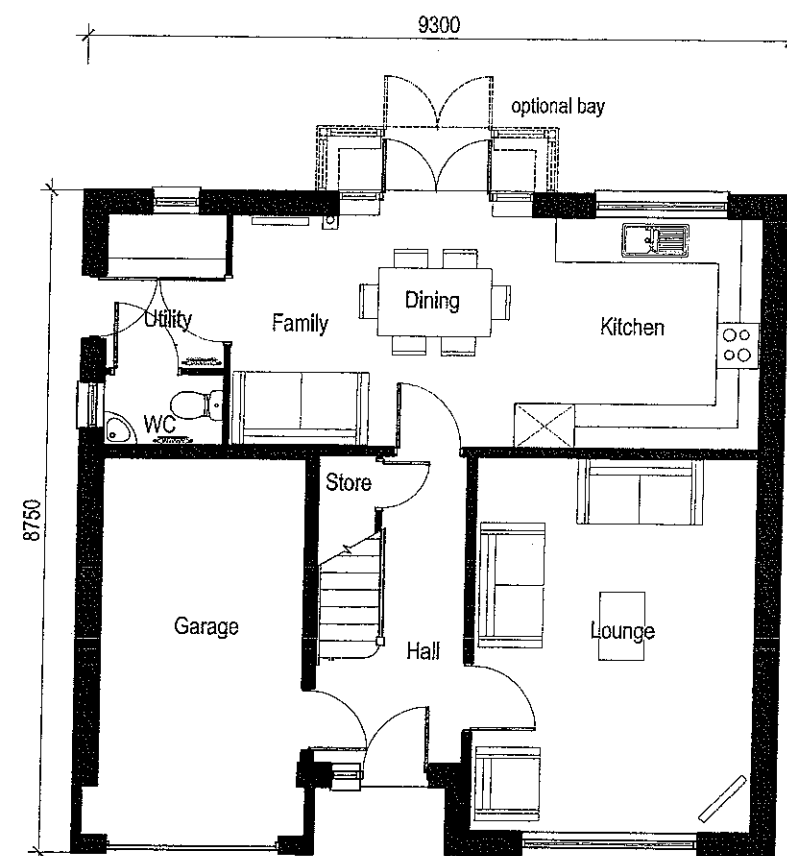

Ground Floor Plan

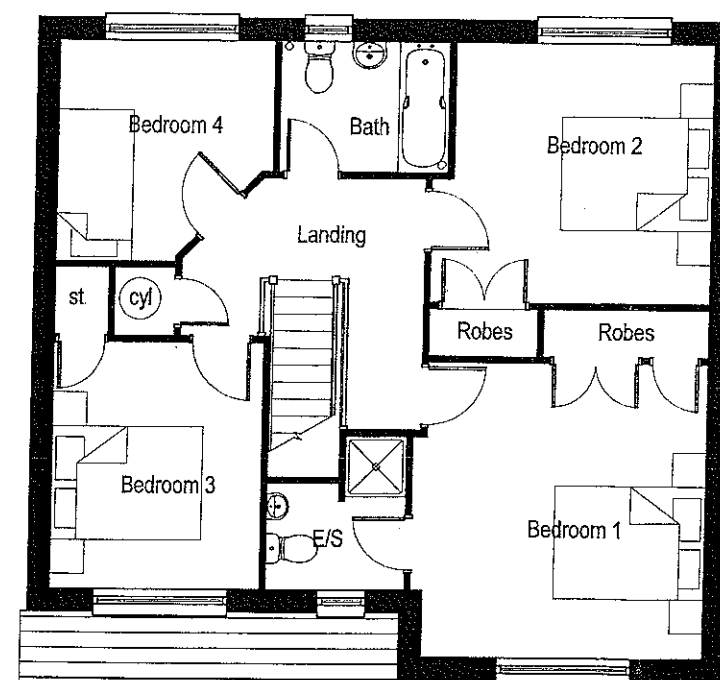

First Floor Plan

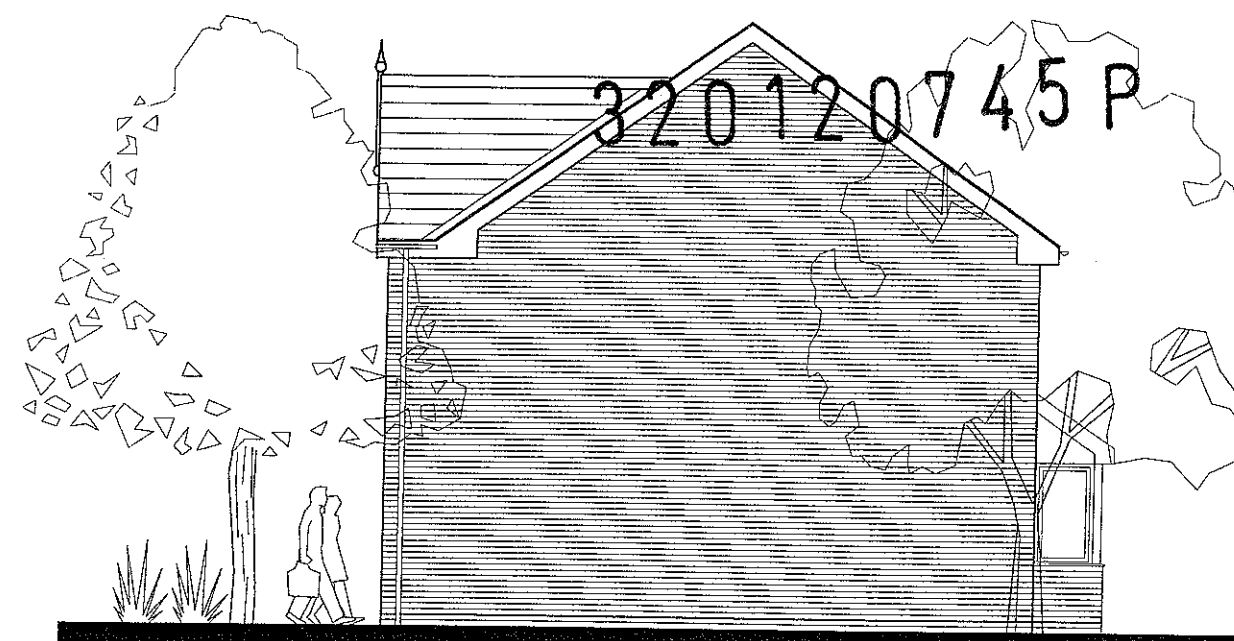

Side Elevation

The Garth

(1297ft² / 120.5m²)

Scale 1:100

Date May 2012

Dwg. No.


GAR 1.7

ATTENDED PLANS RECEIVED


DATE 20/8/12

McDermott
DEVELOPMENTS LTD

Jupiter House, Mercury Rise, Altham Business Park, Altham, Burnley, BB5 5BY
Tel: 01282 411432 Fax: 01282 411433 www.mcdermott-homes.co.uk

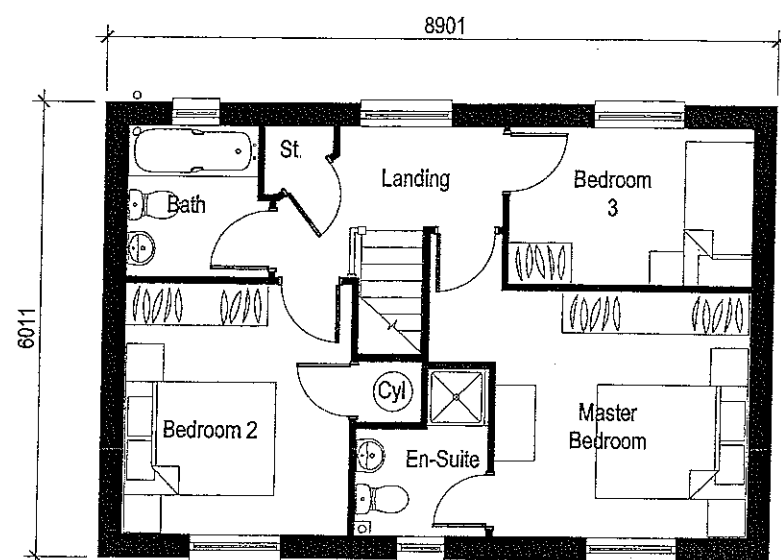

First Floor Plan

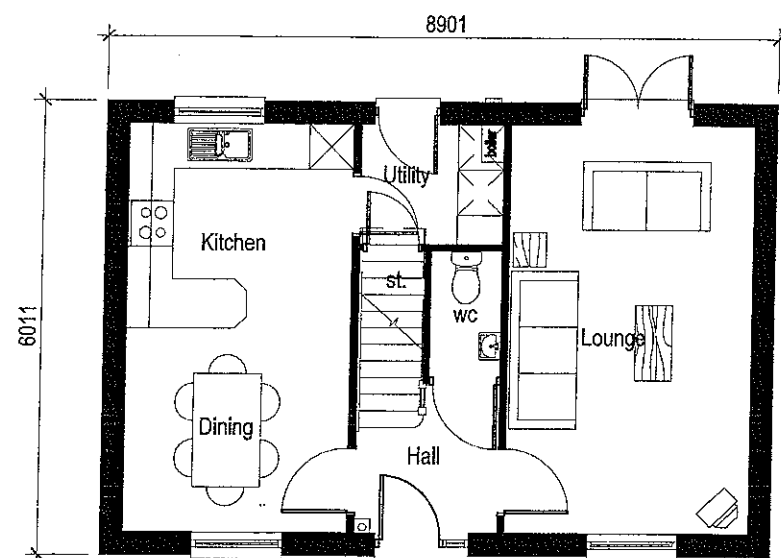

Ground Floor Plan



Front Elevation

Side Elevation



Rear Elevation

Side Elevation


DATE 20/8/12

The Ashdown 2

(966ft² / 89.7m²)

Scale	1:100
Date	February 2010
Dwg No.	ASH2 1.7


McDermott
DEVELOPMENTS LTD
Jupiter House, Mercury Rise, Altham Business Park, Altham, Burnley, BB5 5BY
Tel: 01282 411432 Fax: 01282 411433 www.mcdermott-homes.co.uk

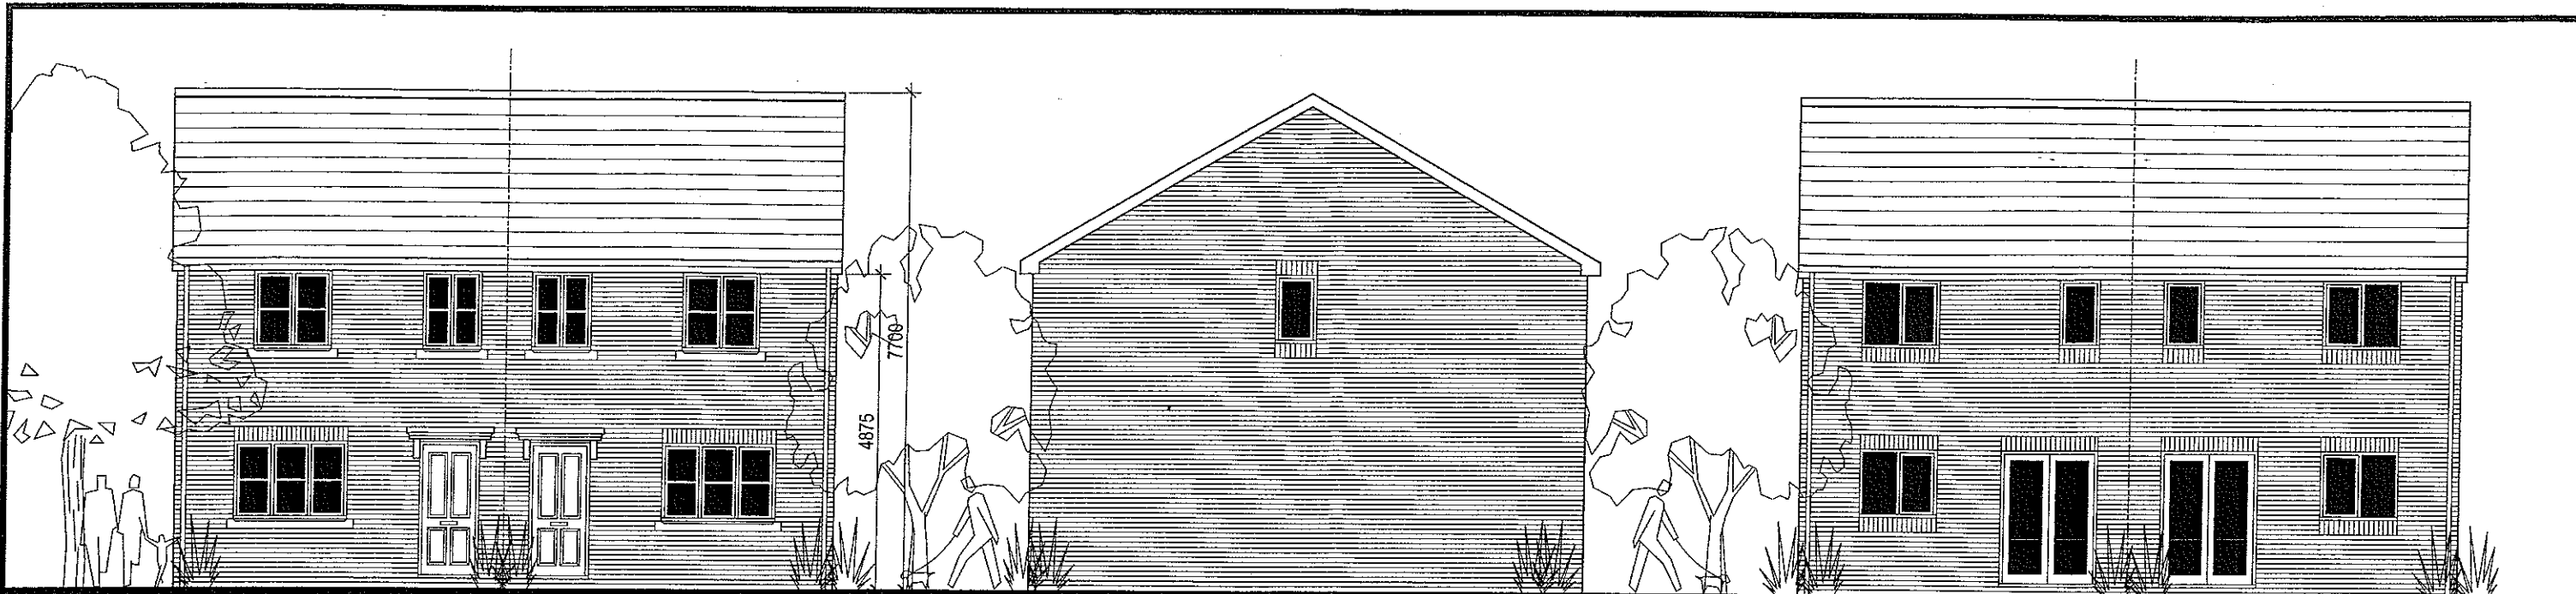


Front Elevation

Side Elevation (Semi)


Rear Elevation

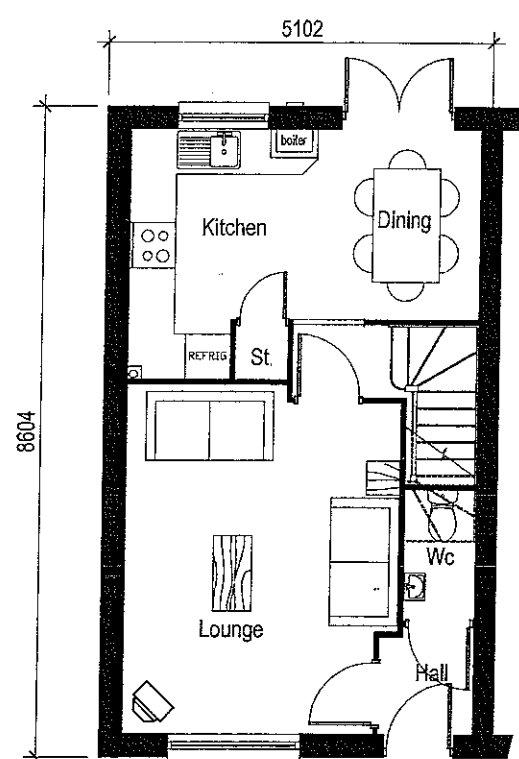

Ground Floor Plan

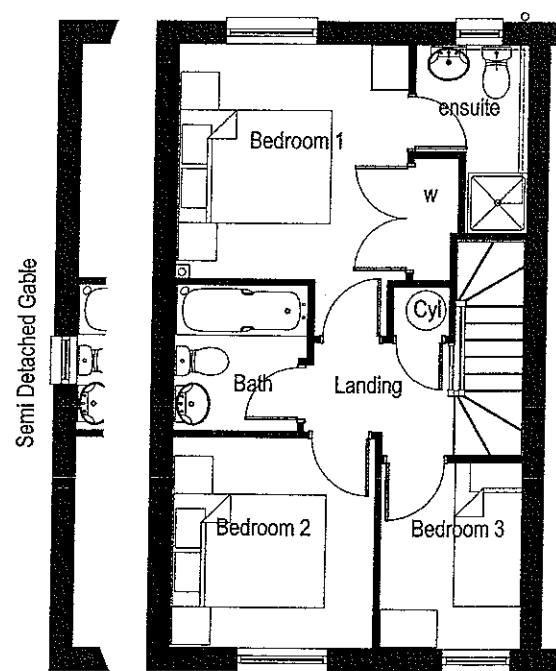

First Floor Plan

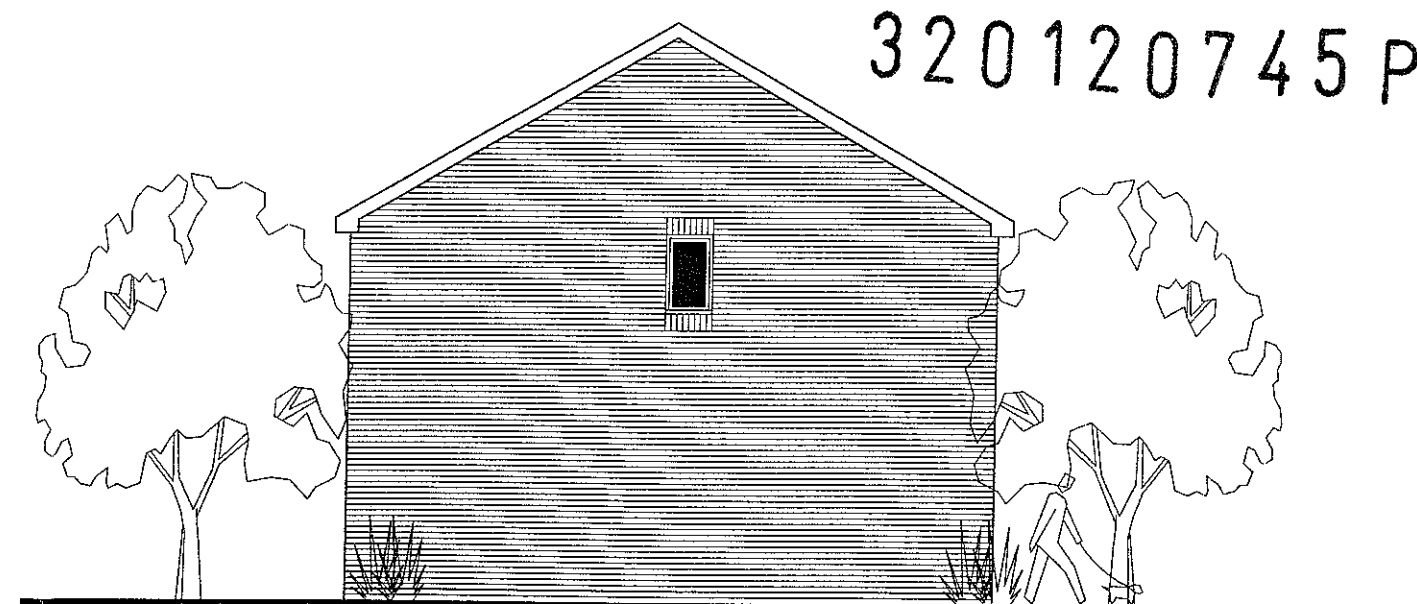

Side Elevation (Semi)

The Windermere

(803ft² / 74.66m²)

Scale 1:100

Date May 2012

Dwg. No.


Win 1.7

McDermott
DEVELOPMENTS LTD

Jupiter House, Mercury Rise, Altham Business Park, Altham, Burnley, BB5 5BY
Tel: 01282 411432 Fax: 01282 411433 www.mcdermott-homes.co.uk

AMENDED PLANS RECEIVED


DATE 20/12/12

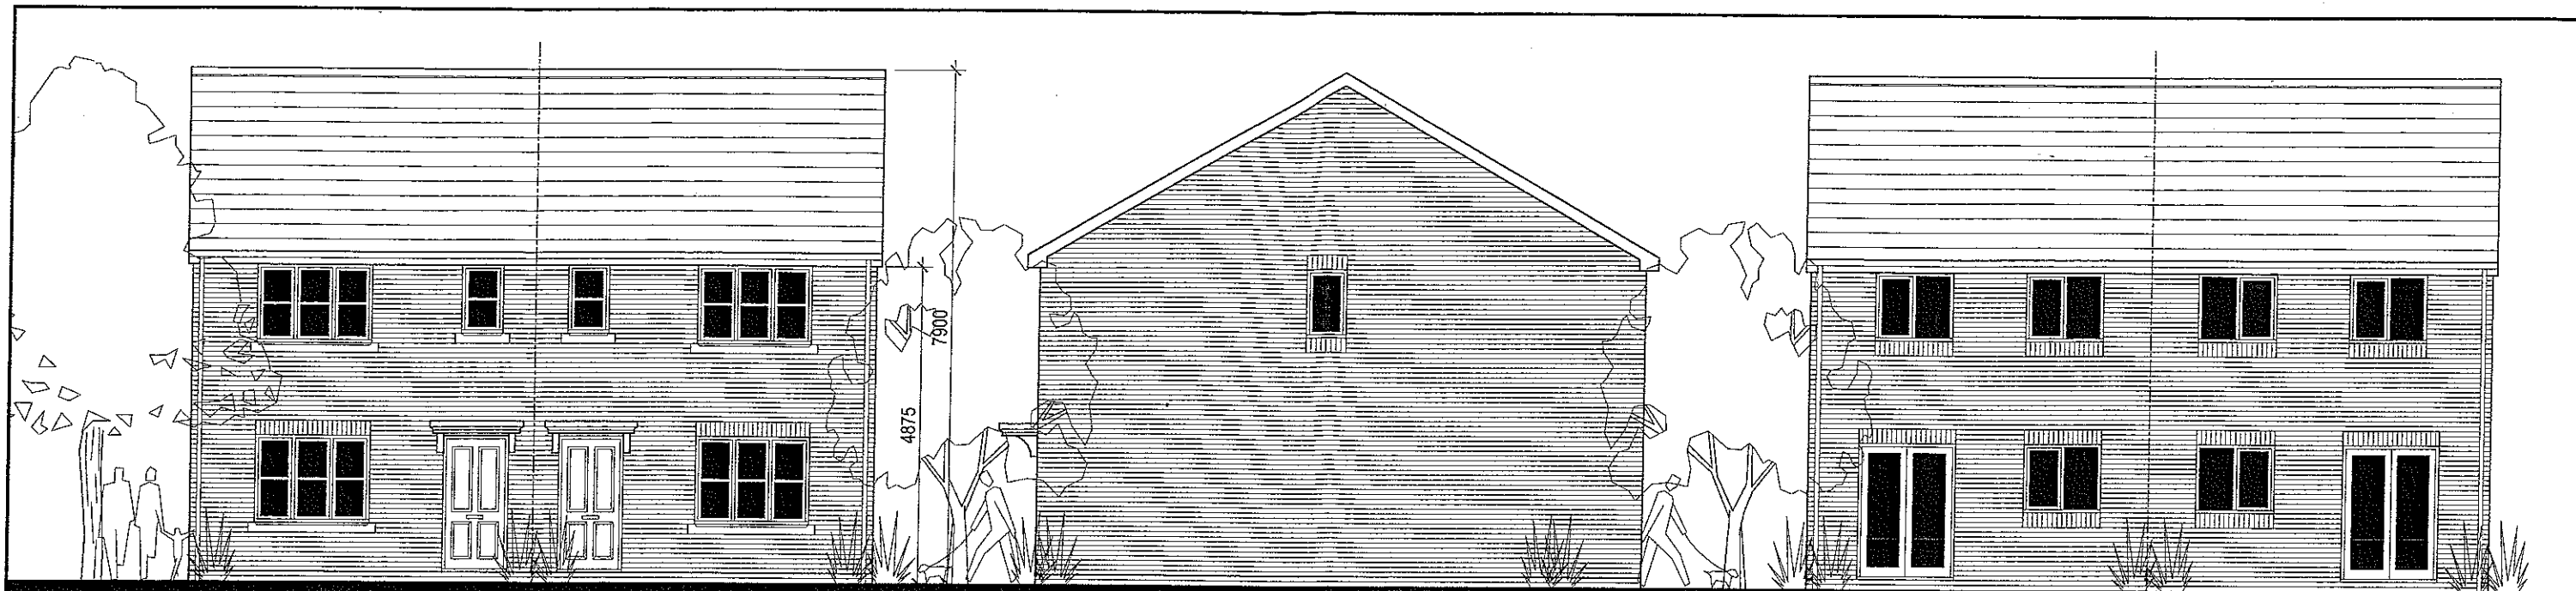


Front Elevation

Side Elevation (Semi)


Rear Elevation

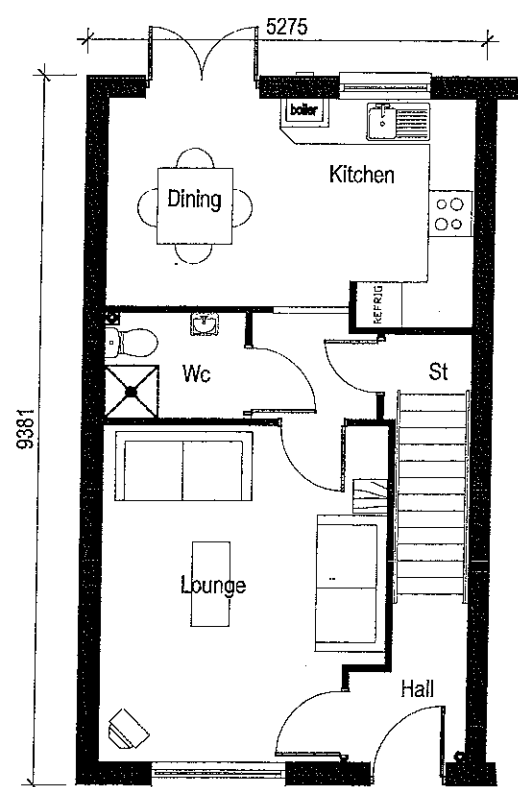

Ground Floor Plan

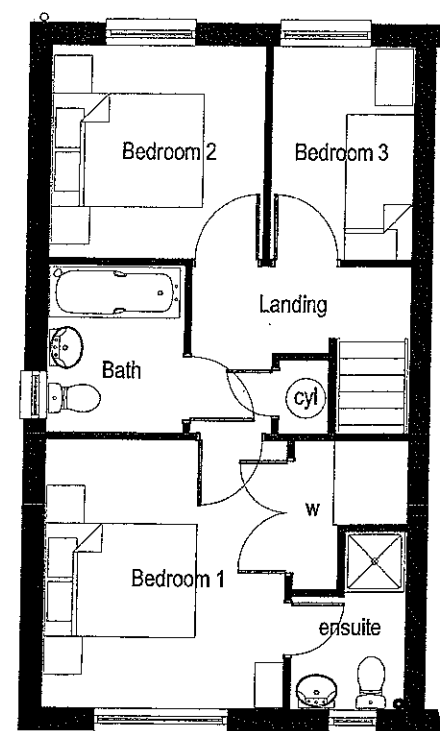

First Floor Plan

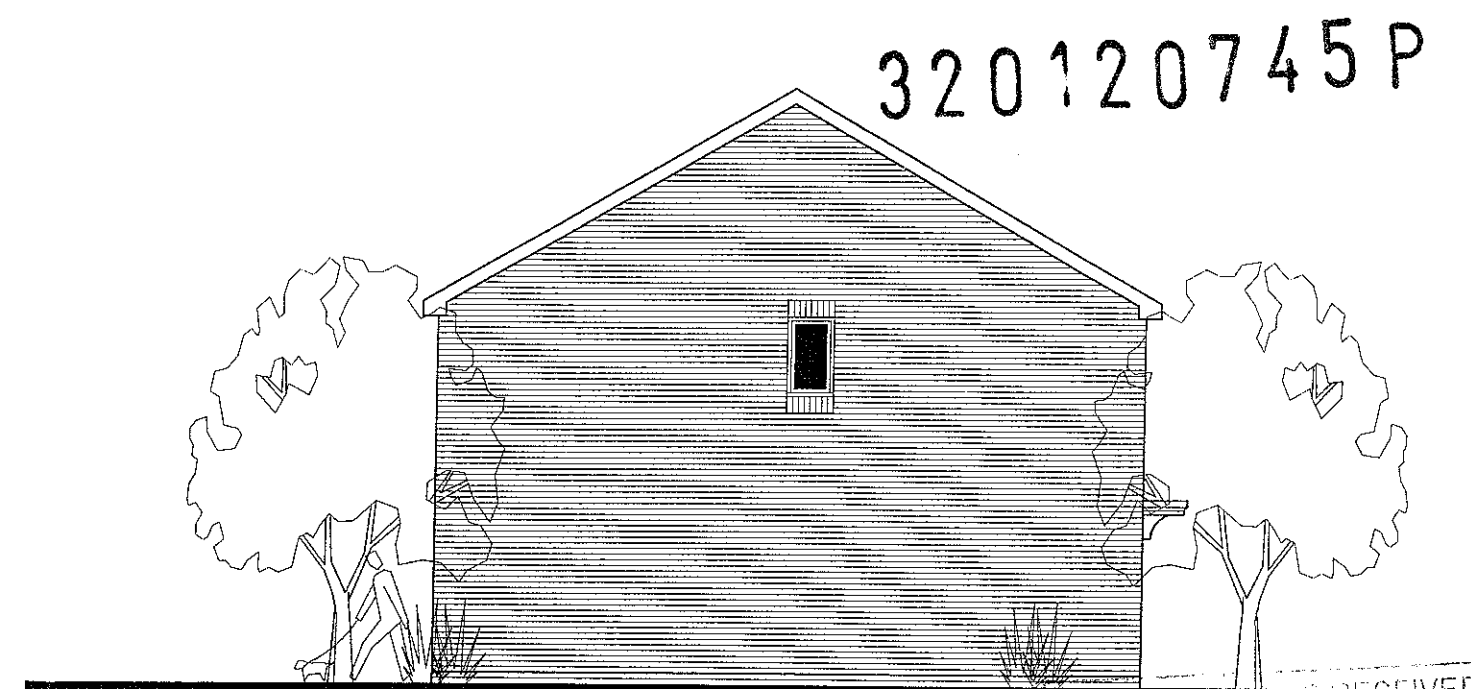

Side Elevation (Semi)

DATE 20/8/12

The Moulton

(912ft² / 84.8m²)

Scale	1:100
Date	July 2010
Dwg. No.	Mou 1.7

McDermott
DEVELOPMENTS LTD
Jupiter House, Mercury Rise, Altham Business Park, Altham, Burnley, BB5 5BY
Tel: 01282 411432 Fax: 01282 411433 www.mcdermott-homes.co.uk



Front Elevation


Rear Elevation

Side Elevation



Ground Floor Plan

First Floor Plan

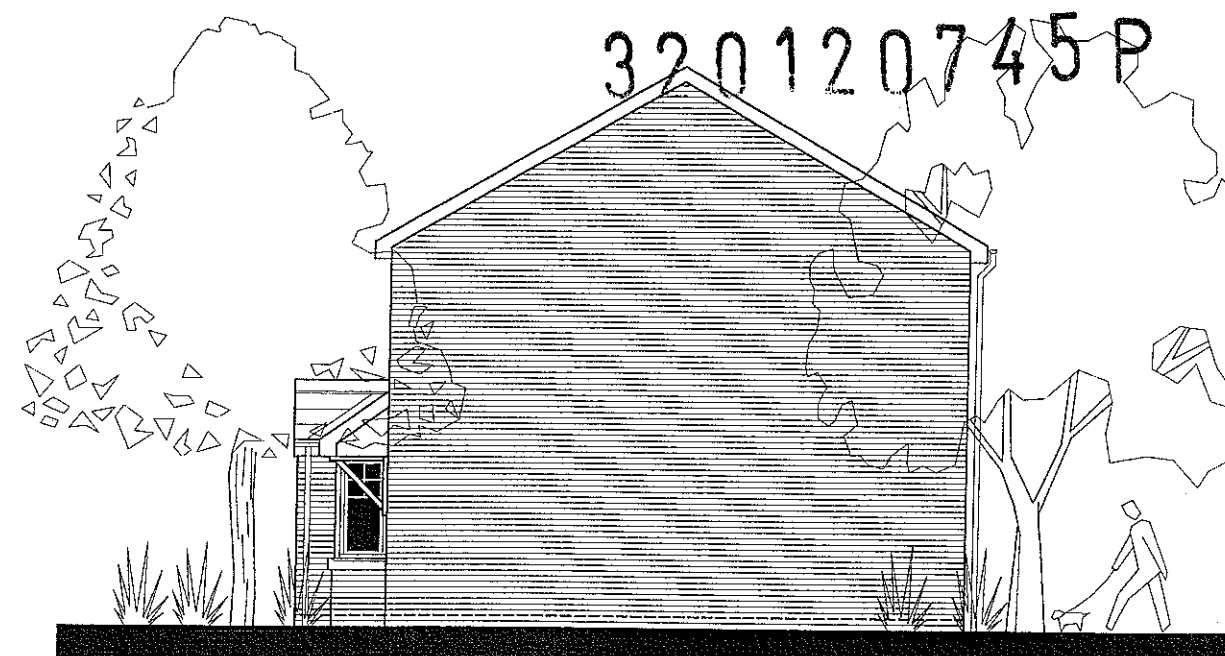

Side Elevation


AMENDED PLANS RECEIVED
DATE 20/11/12

The Fenton

(1097ft² / 101.97m²)

Scale	1:100
Date	May 2012
Dwg. No.	FEN 1.7


McDermott
DEVELOPMENTS LTD
Jupiter House, Mercury Rise, Altham Business Park, Altham, Burnley, BB5 5BY
Tel: 01282 774586 Fax: 01282 774616 www.mcdermott-homes.co.uk

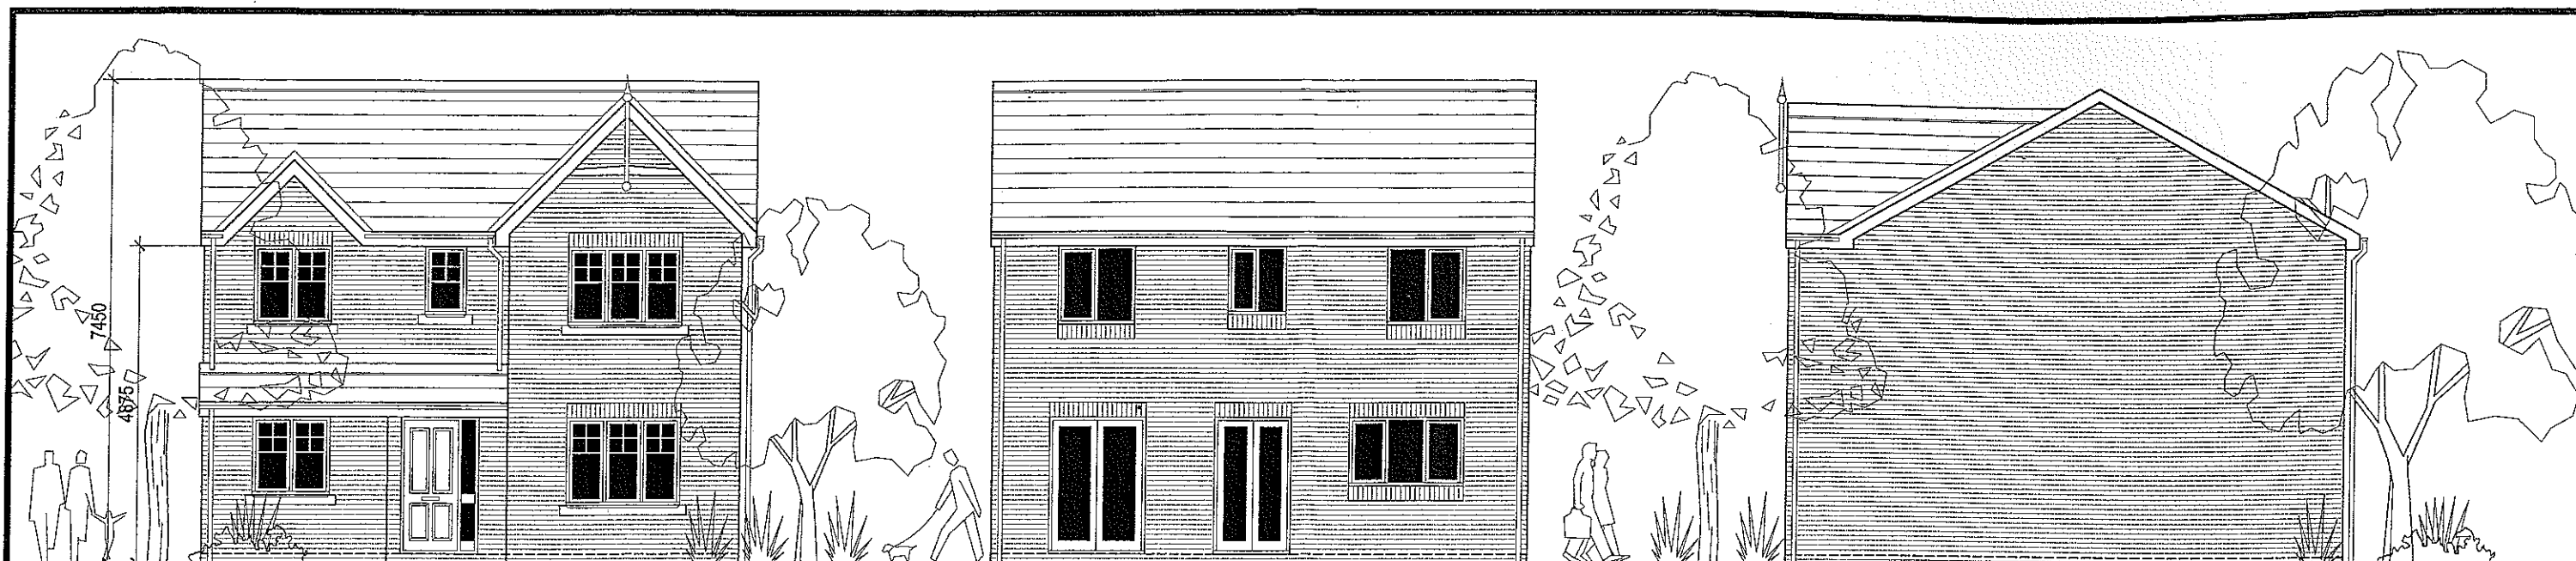


Front Elevation

Rear Elevation

Side Elevation

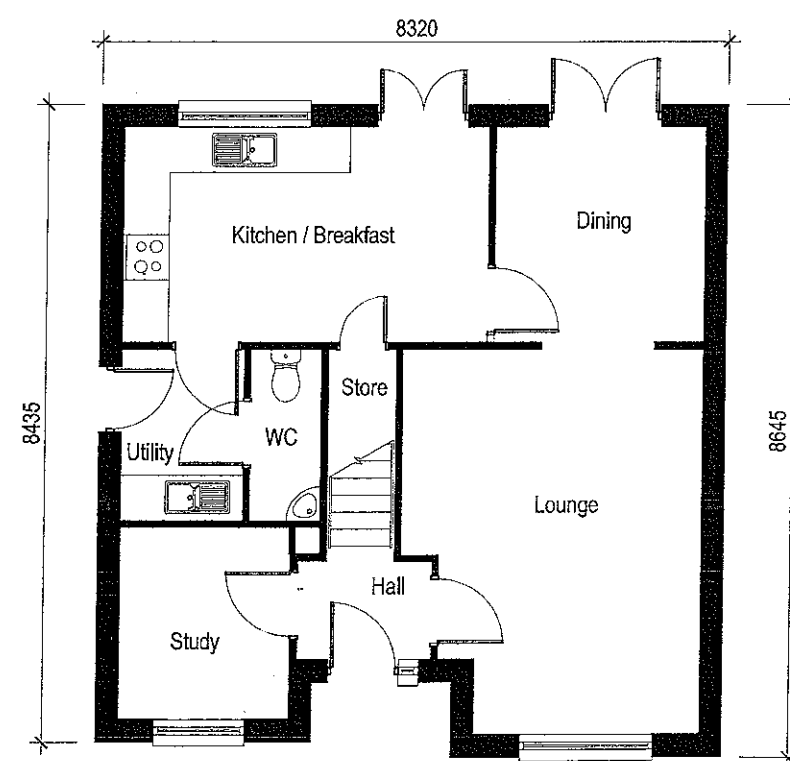

Ground Floor Plan

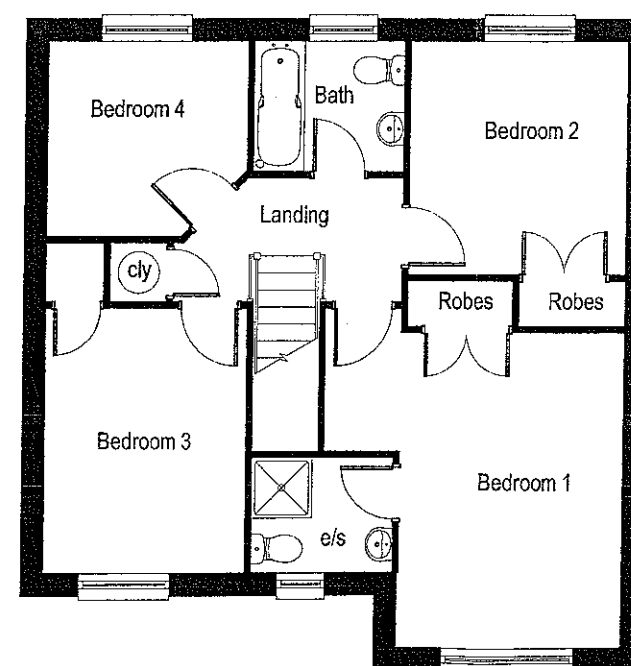

First Floor Plan



Side Elevation


The Arundel

(1255ft² / 116.6m²)

Scale	1:100
Date	May 2012
Dwg. No.	ARU 1.7

McDermott
DEVELOPMENTS LTD
Jupiter House, Mercury Rise, Altham Business Park, Altham, Burnley, BB5 5BY
Tel: 01282 411432 Fax: 01282 411433 www.mcdermott-homes.co.uk

DATE 20/8/12

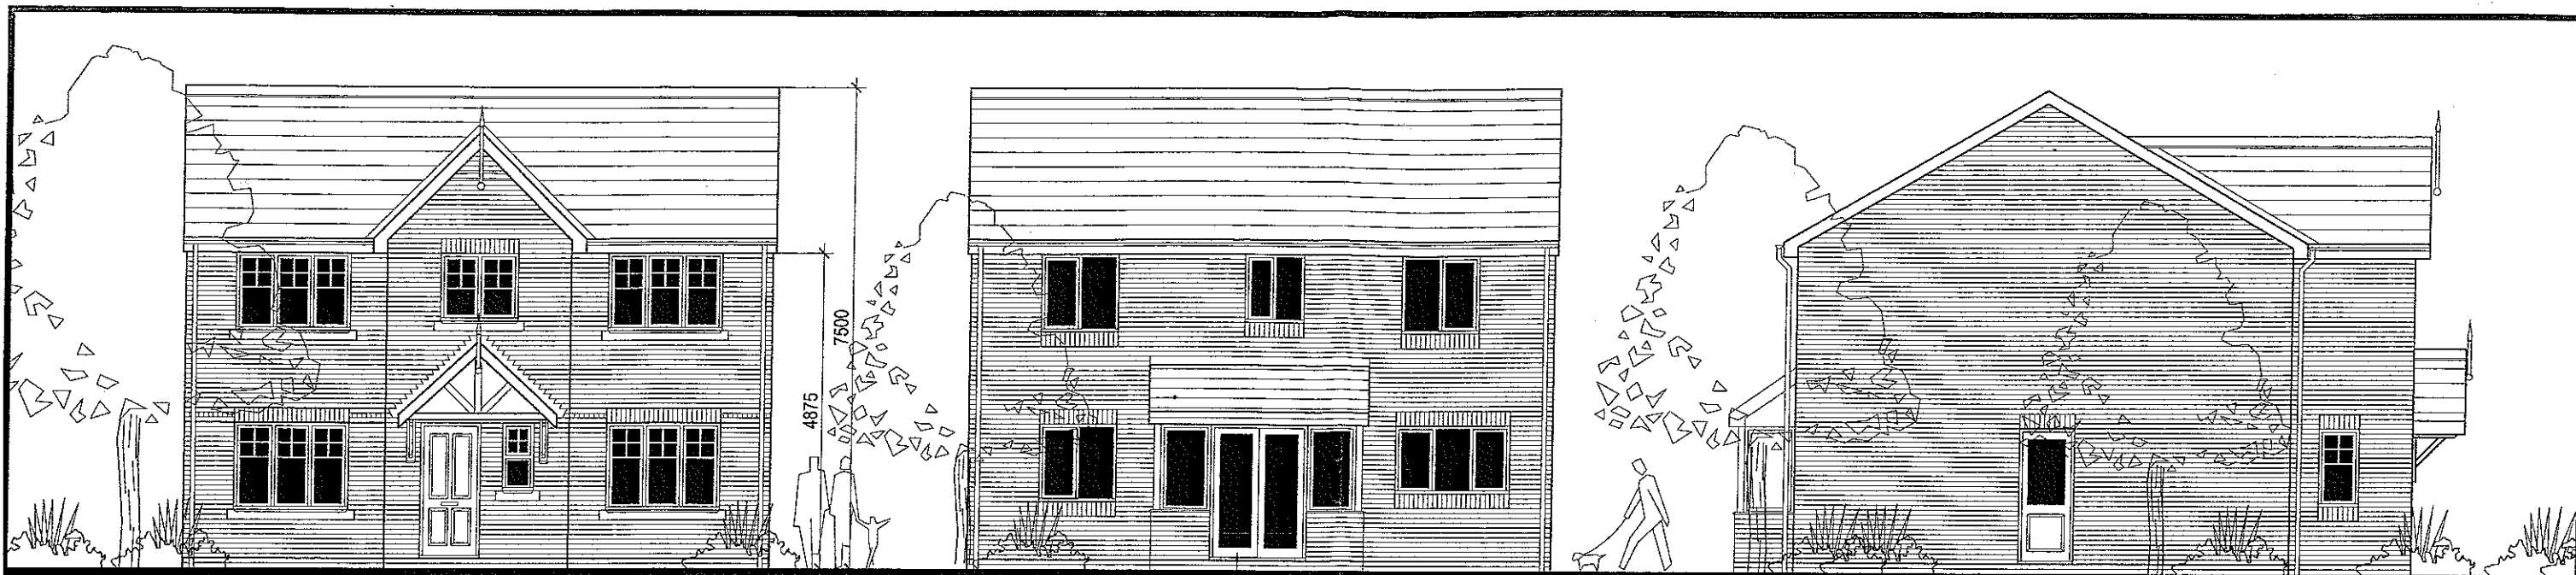


Front Elevation

Rear Elevation


optional bay indicated

Side Elevation


320120745P

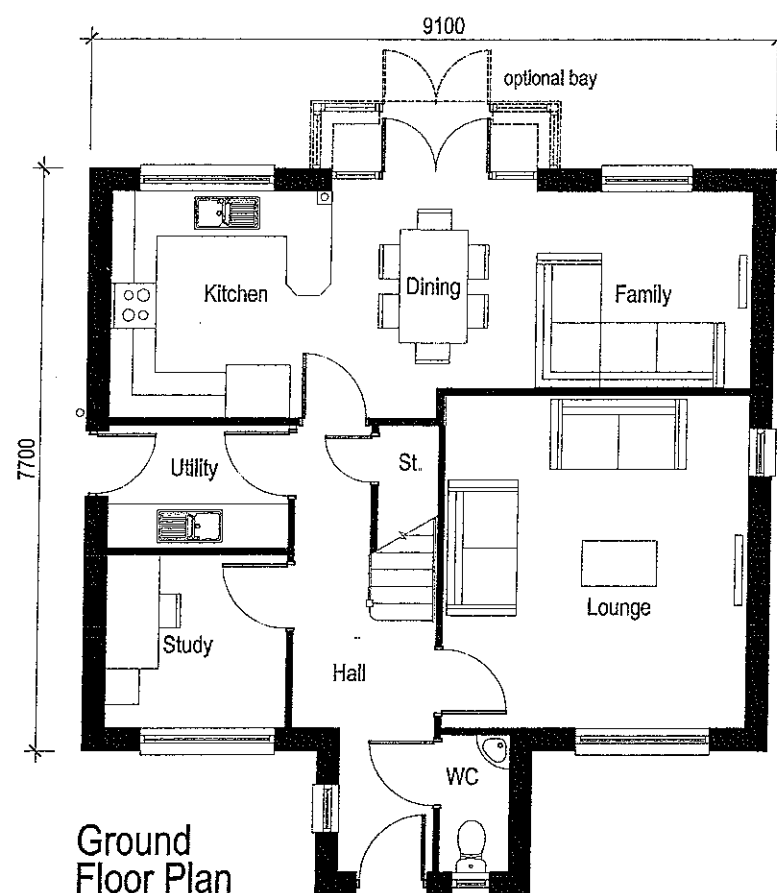

Ground Floor Plan

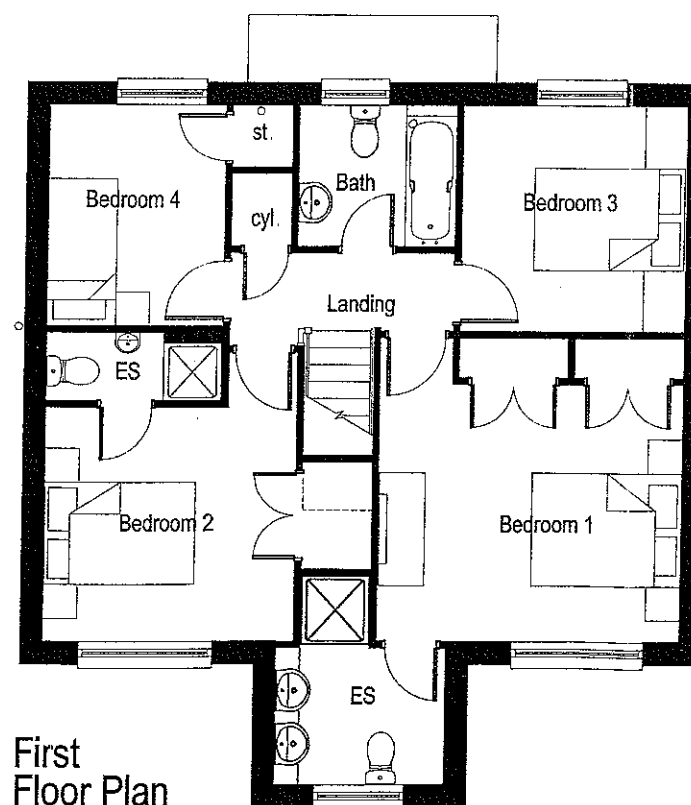

First Floor Plan

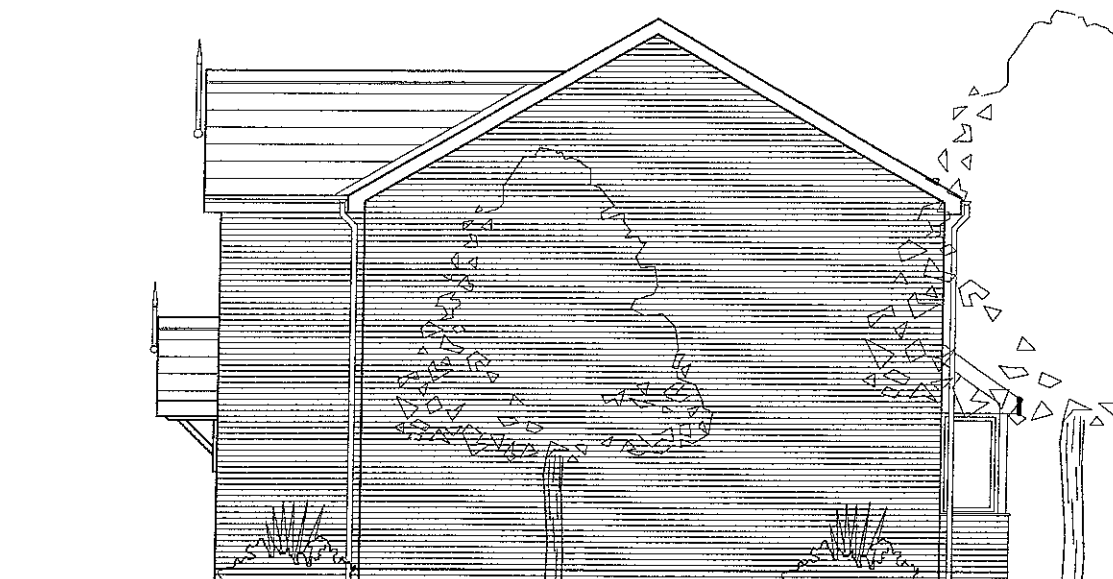

Rear Elevation

ATTENDED PLANS RECEIVED

DATE 20/8/12

The Hadleigh

(1392ft² / 129.3m²)

Scale 1:100

Date May 2012

Dwg. No.

HAD 1.7

McDermott
DEVELOPMENTS LTD


Jupiter House, Mercury Rise, Altham Business Park, Altham, Burnley, BB5 5BY
Tel: 01282 411432 Fax: 01282 411433 www.mcdermott-homes.co.uk




Front Elevation

Rear Elevation

Side Elevation

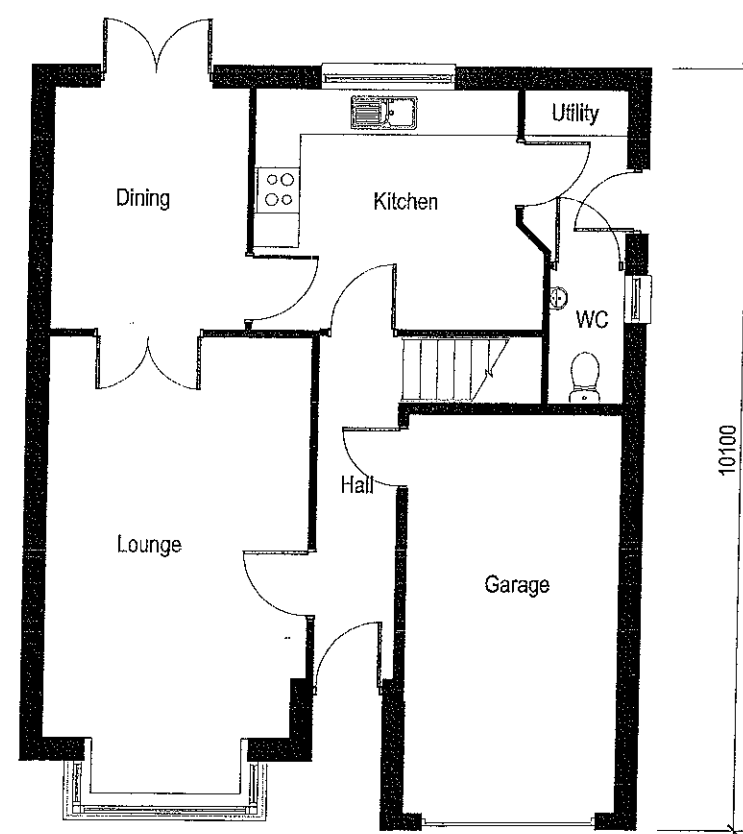

Ground Floor Plan

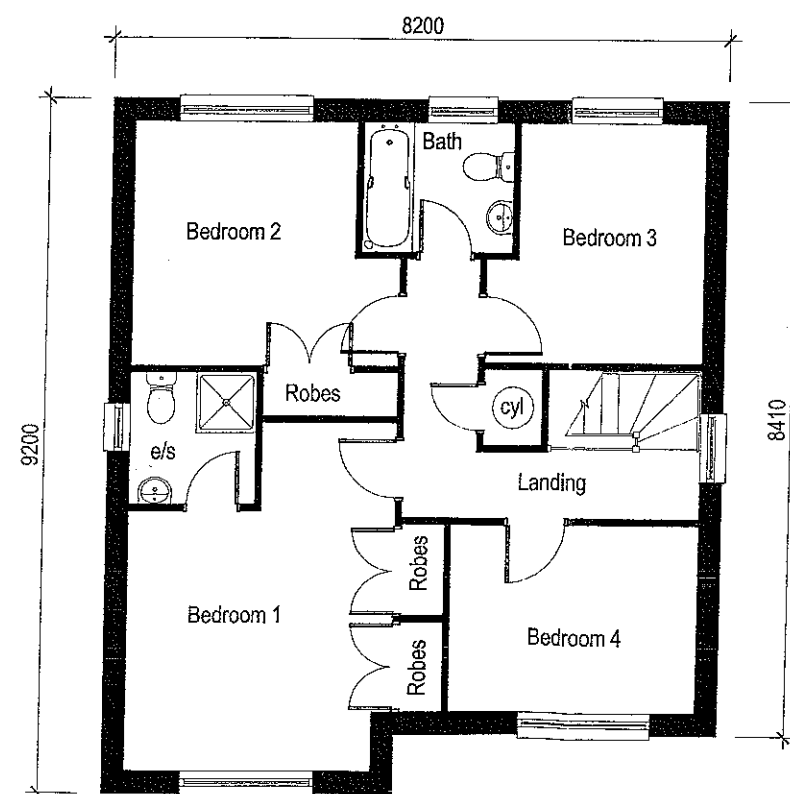

First Floor Plan



Side Elevation

AME DEC 2012 REVISION
DATE 20/8/12

The Elwick

(1233ft² / 114.6m²)

Scale 1:100


Date May 2012

Dwg. No.

ELW 1.7

McDermott
DEVELOPMENTS LTD


Jupiter House, Mercury Rise, Altham Business Park, Altham, Burnley, BB5 5BY
Tel: 01282 411432 Fax: 01282 411433 www.mcdermott-homes.co.uk

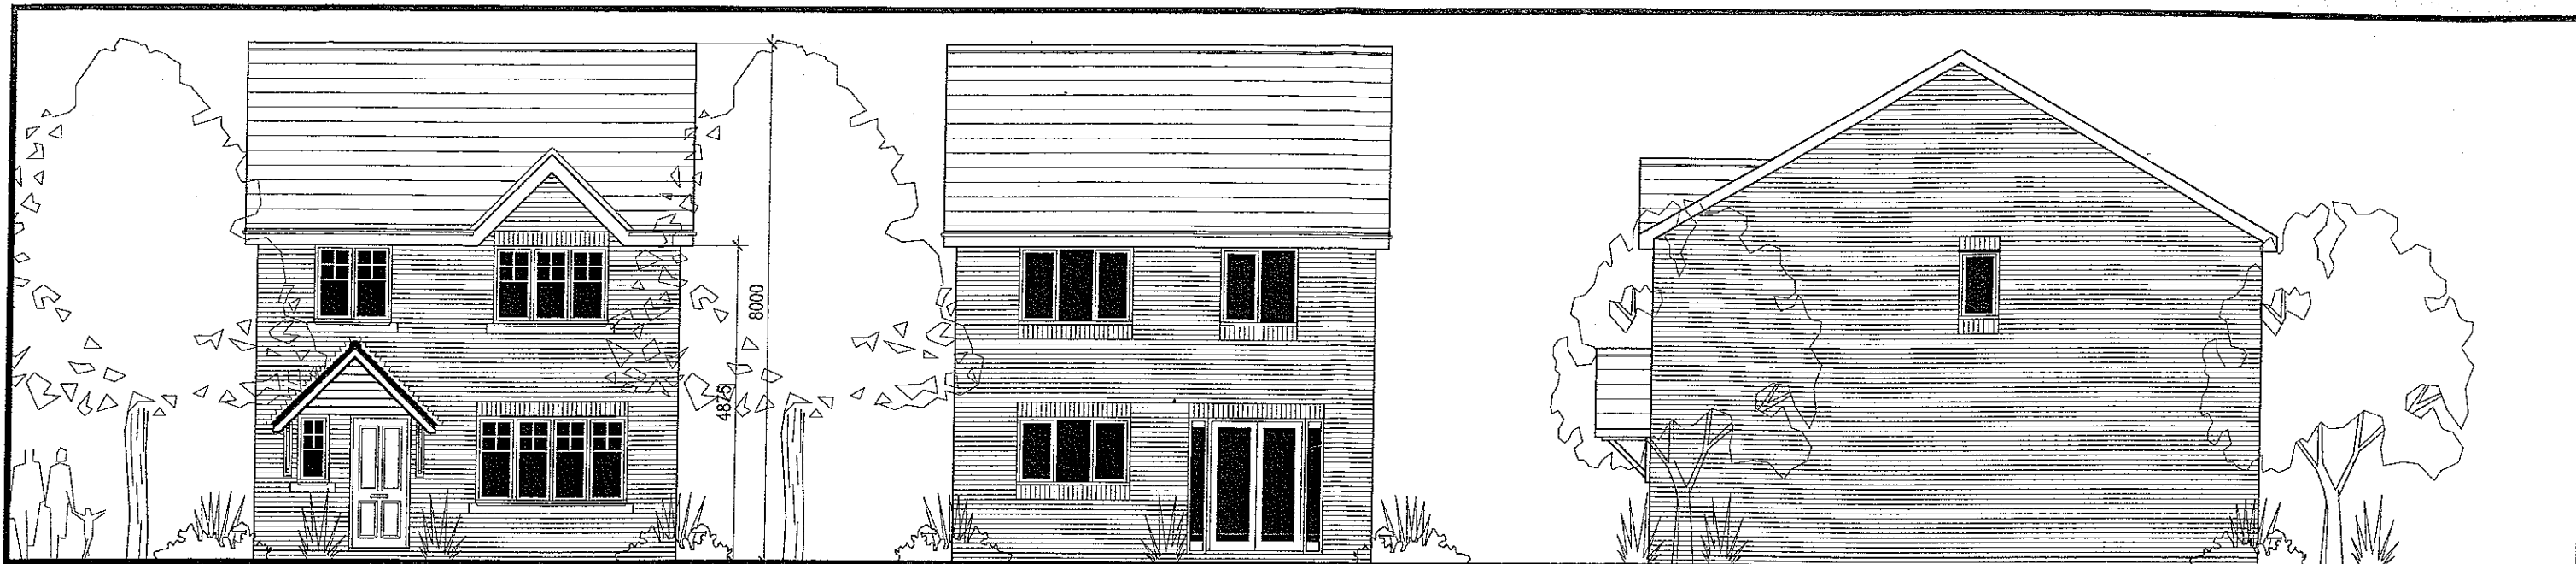


Front Elevation

Rear Elevation


Side Elevation

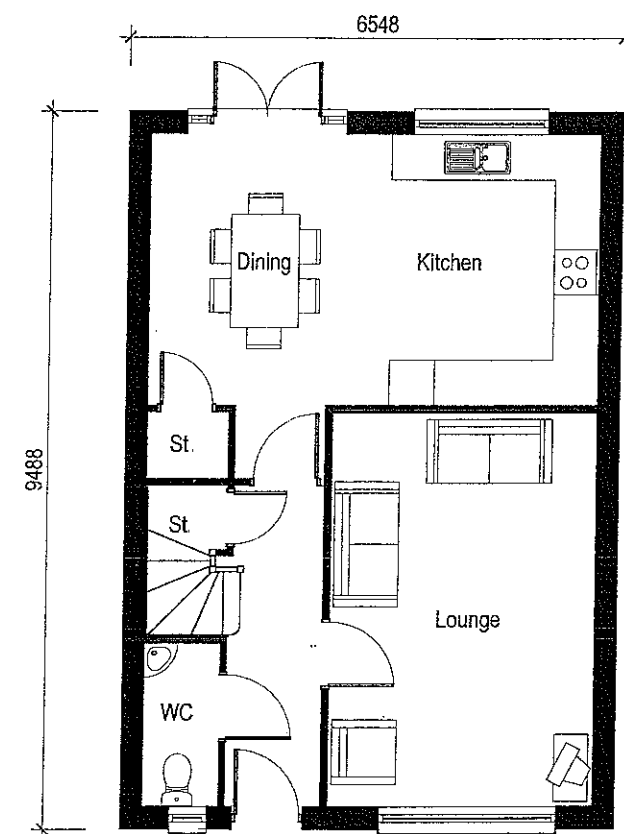

Ground Floor Plan

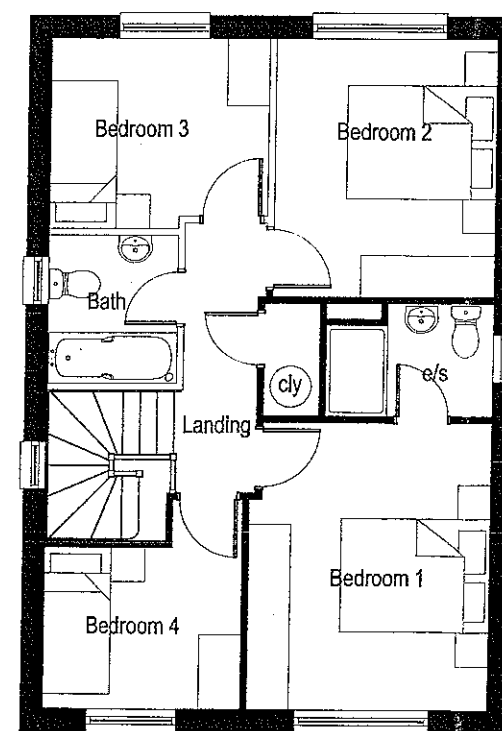

First Floor Plan

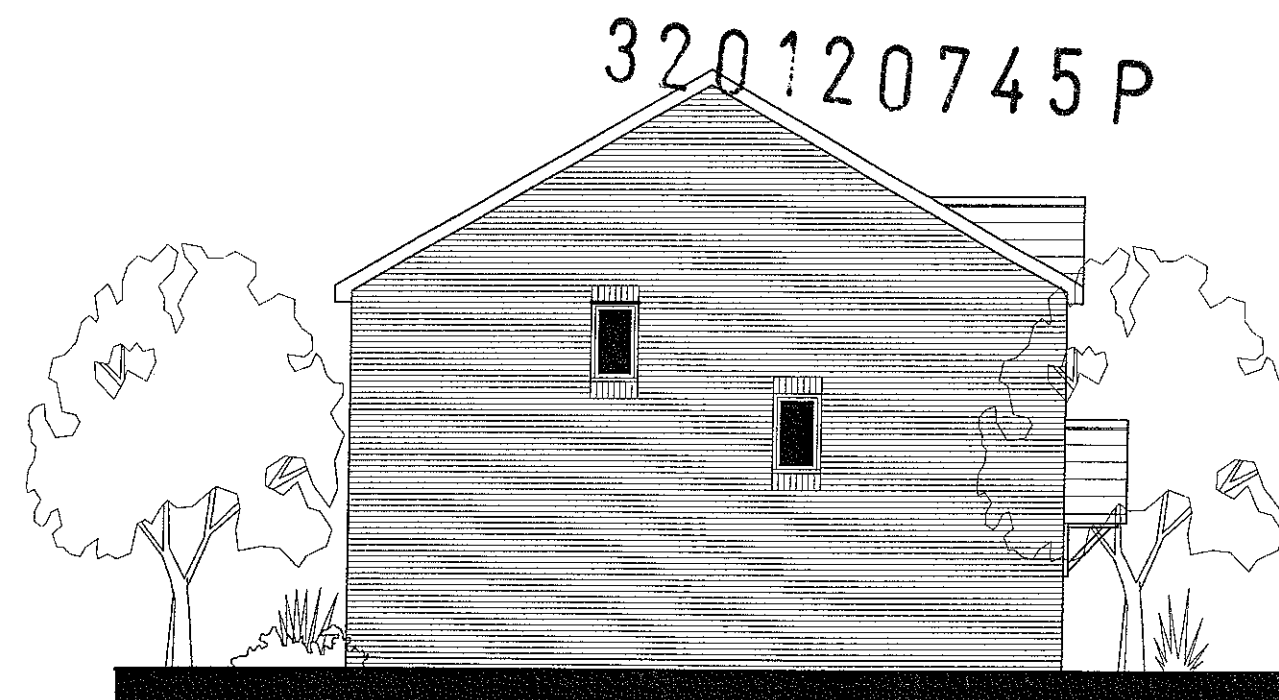

Side Elevation

AMENDED PLANS RECEIVED
DATE 20/8/12

The Rydal
(1137ft² / 105.6m²)

Scale	1:100
Date	May 2012
Dwg. No.	RYD 1.7

McDermott
DEVELOPMENTS LTD
Jupiter House, Mercury Rise, Altham Business Park, Altham, Burnley, BB5 5BY
Tel: 01282 774586 Fax: 01282 774616 www.mcdermott-homes.co.uk

100x50mm s/w rails with weathered
top jointed at posts and fixed
with 1No. 150x15mm dia galvanised
ms bolt per post position, recessed
into rail.

brick headers
in contrasting brick

1 65mm oversailing course
in contrasting brick


1725

625

facing brickwork

brick headers in contrasting brick

ELEVATION

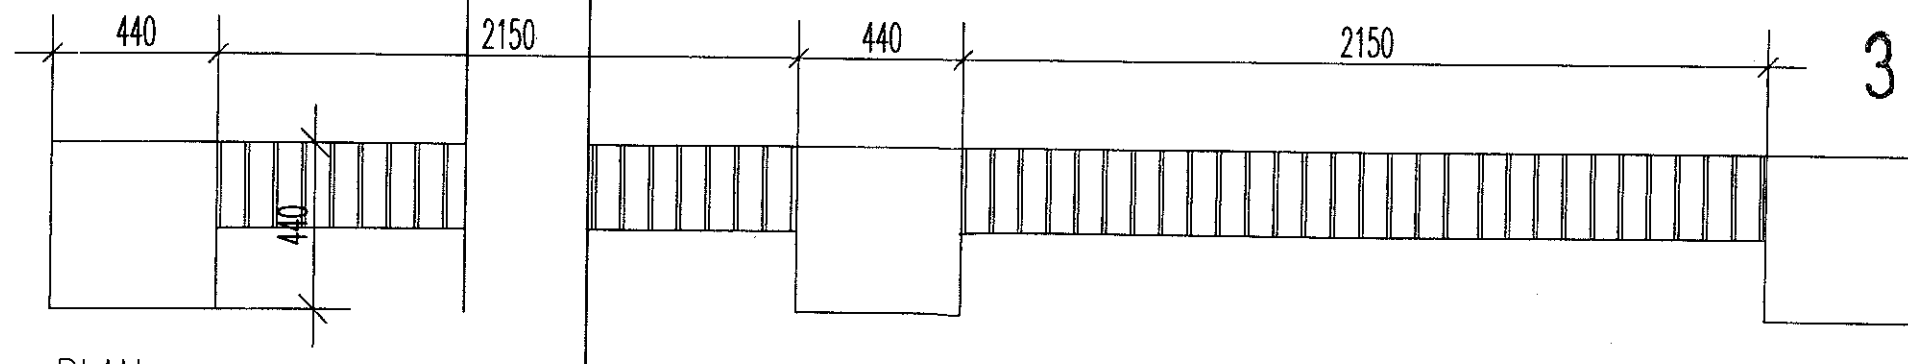

PLAN

320120745P

1.8m Screen Wall / Fence Infill Panel (SW1)

Scale 1:20

Date MAY 2012


Dwg No.

25/SD/3

McDermott
DEVELOPMENTS LTD
Jupiter House, Mercury Rise, Altham Business Park,
Altham, Burnley, BB5 5BY
Tel: 01282 411432 Fax: 01282 411433
www.mcdermott-homes.co.uk

Elevation

Section

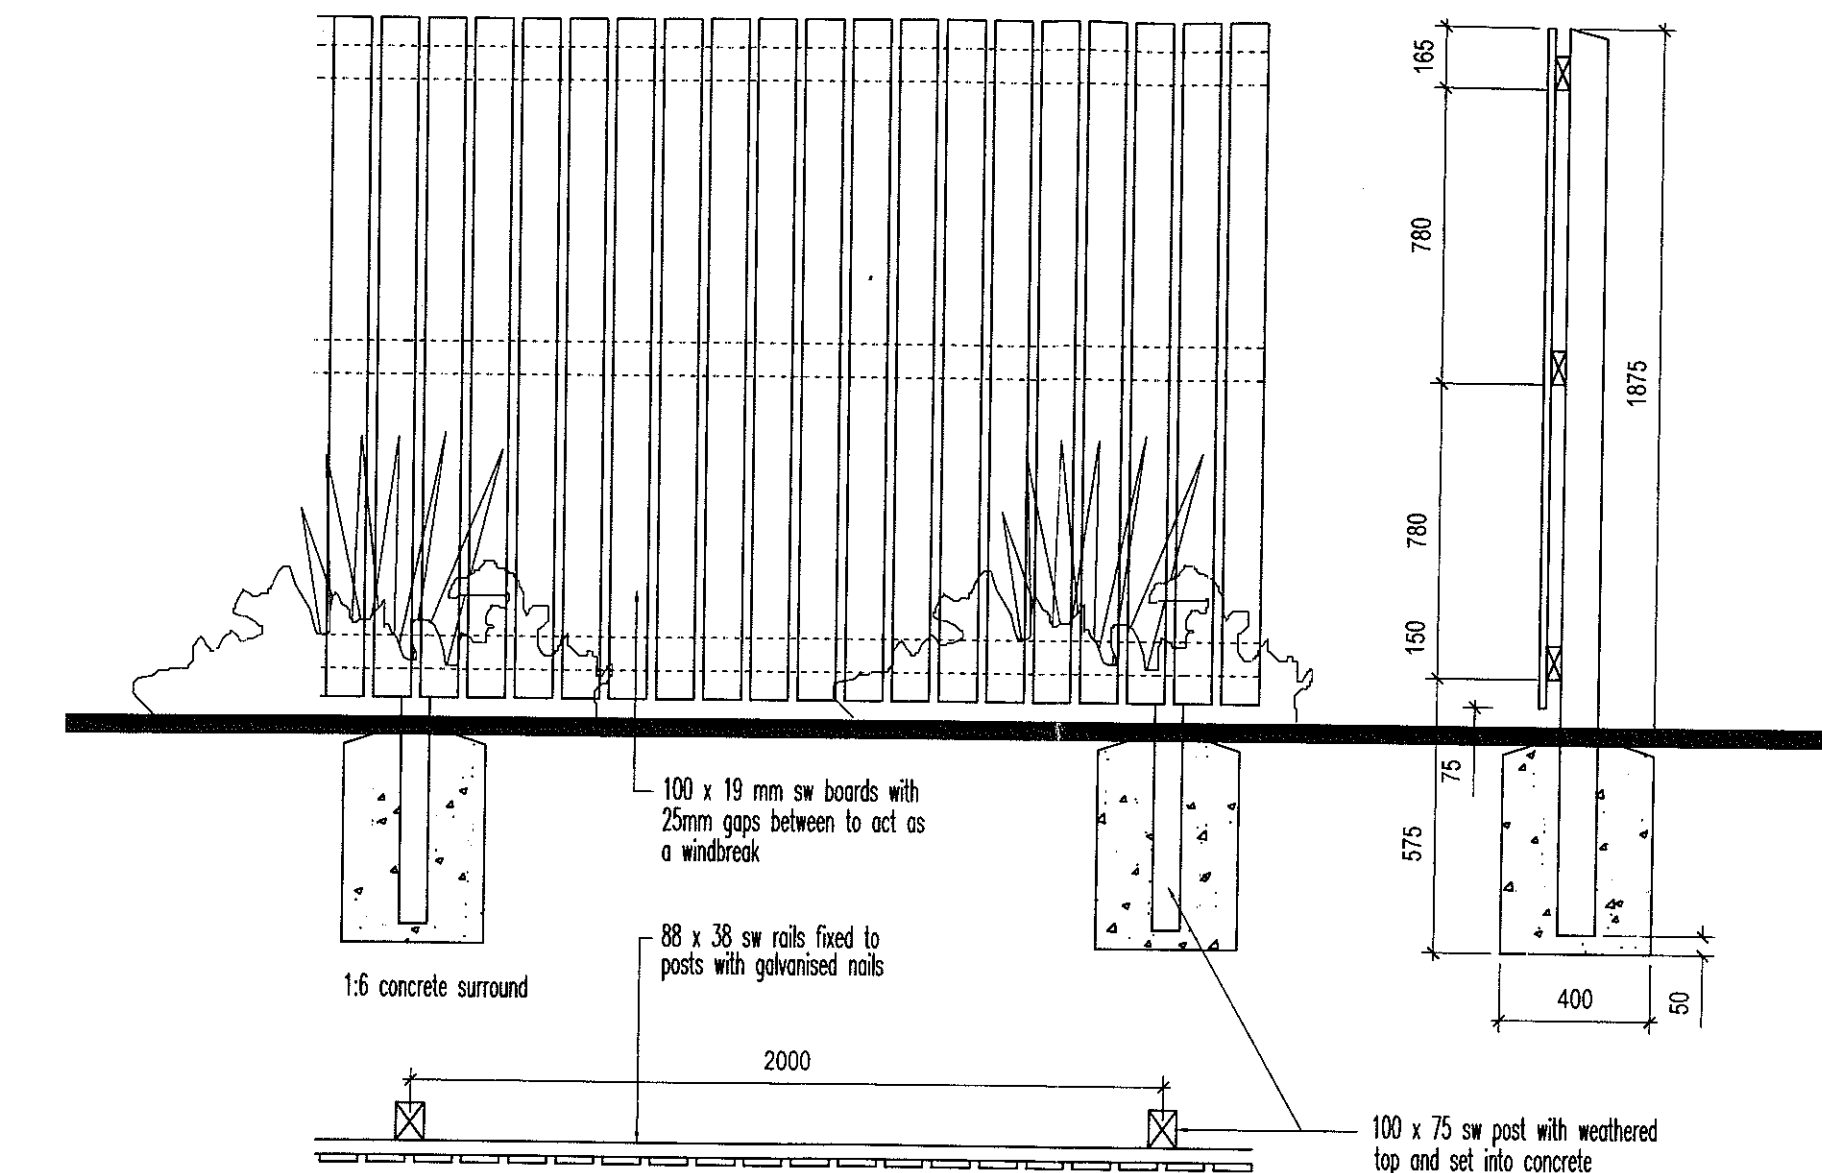

N.B. ALL TIMBER TO BE TANAISED

Plan



SF1. 1.8 timber 'hit & miss' fence

320120745P


1.8m Screen Fence Detail (SF1)

Scale	1:20
Date	MAY 2012
Dwg No	25/SD/4


McDermott
DEVELOPMENTS LTD
Jupiter House, Mercury Rise, Altham Business Park,
Altham, Burnley, BB5 5BY
Tel: 01282 411432 Fax: 01282 411433
www.mcdermott-homes.co.uk

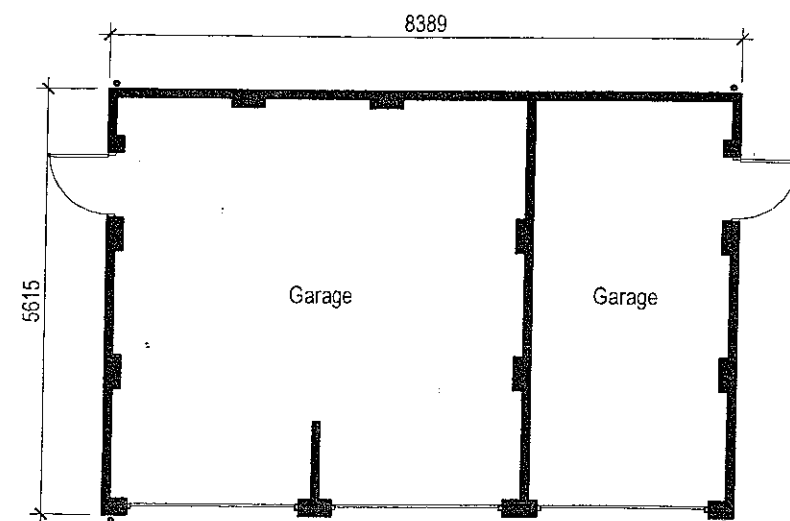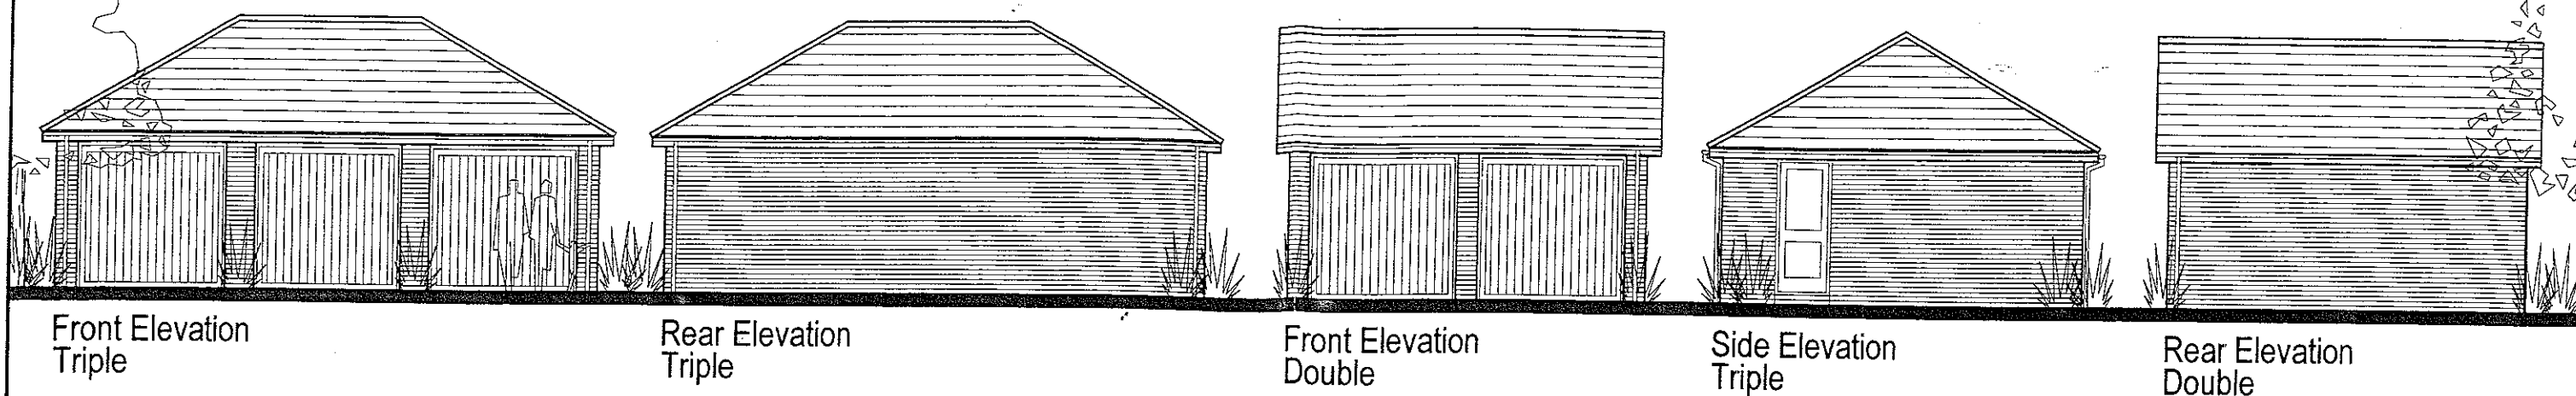


Triple Garage
Floor Plan

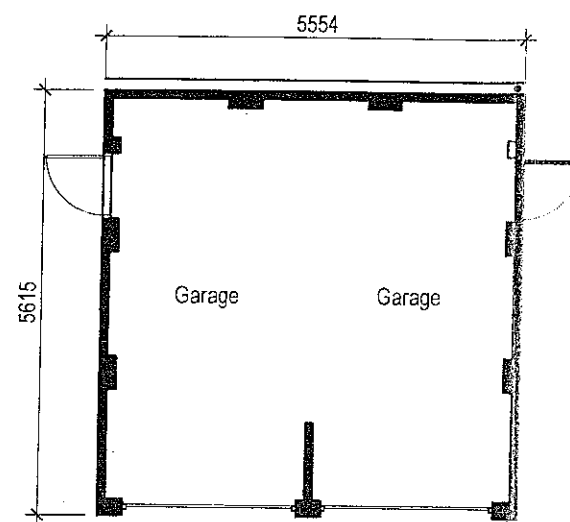

Double Garage
Floor Plan

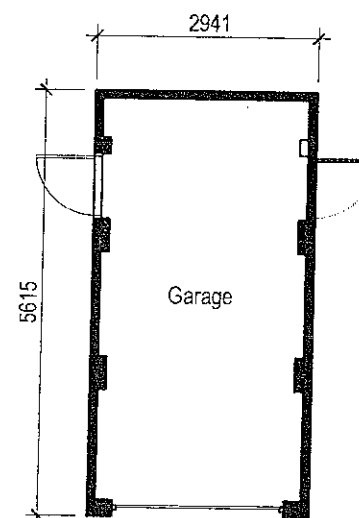


Single Garage
Floor Plan

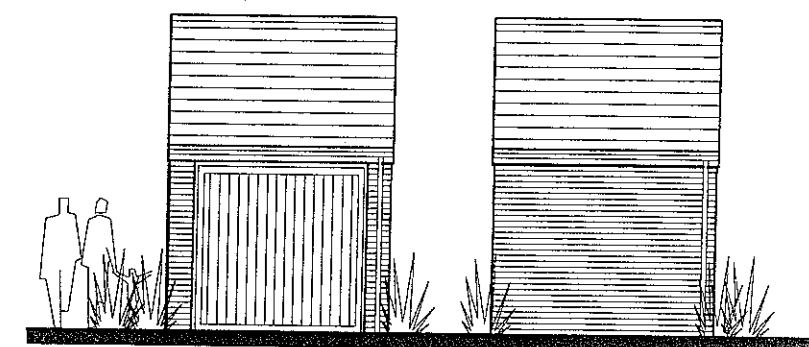

Front Elevation
Single

Rear Elevation
Single

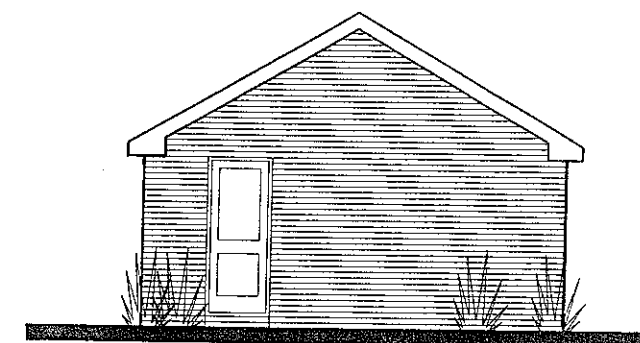


Side Elevation
Single / Double

320120745 P

Typical Garage Details

Scale	1:100
Date	MAY 2012
Dwg No.	GR 1.7

McDermott
DEVELOPMENTS LTD
Jupiter House, Mercury Rise, Altham Business Park, Altham, Burnley, BB5 5BY
Tel: 01282 411432 Fax: 01282 411433 www.mcdermott-homes.co.uk

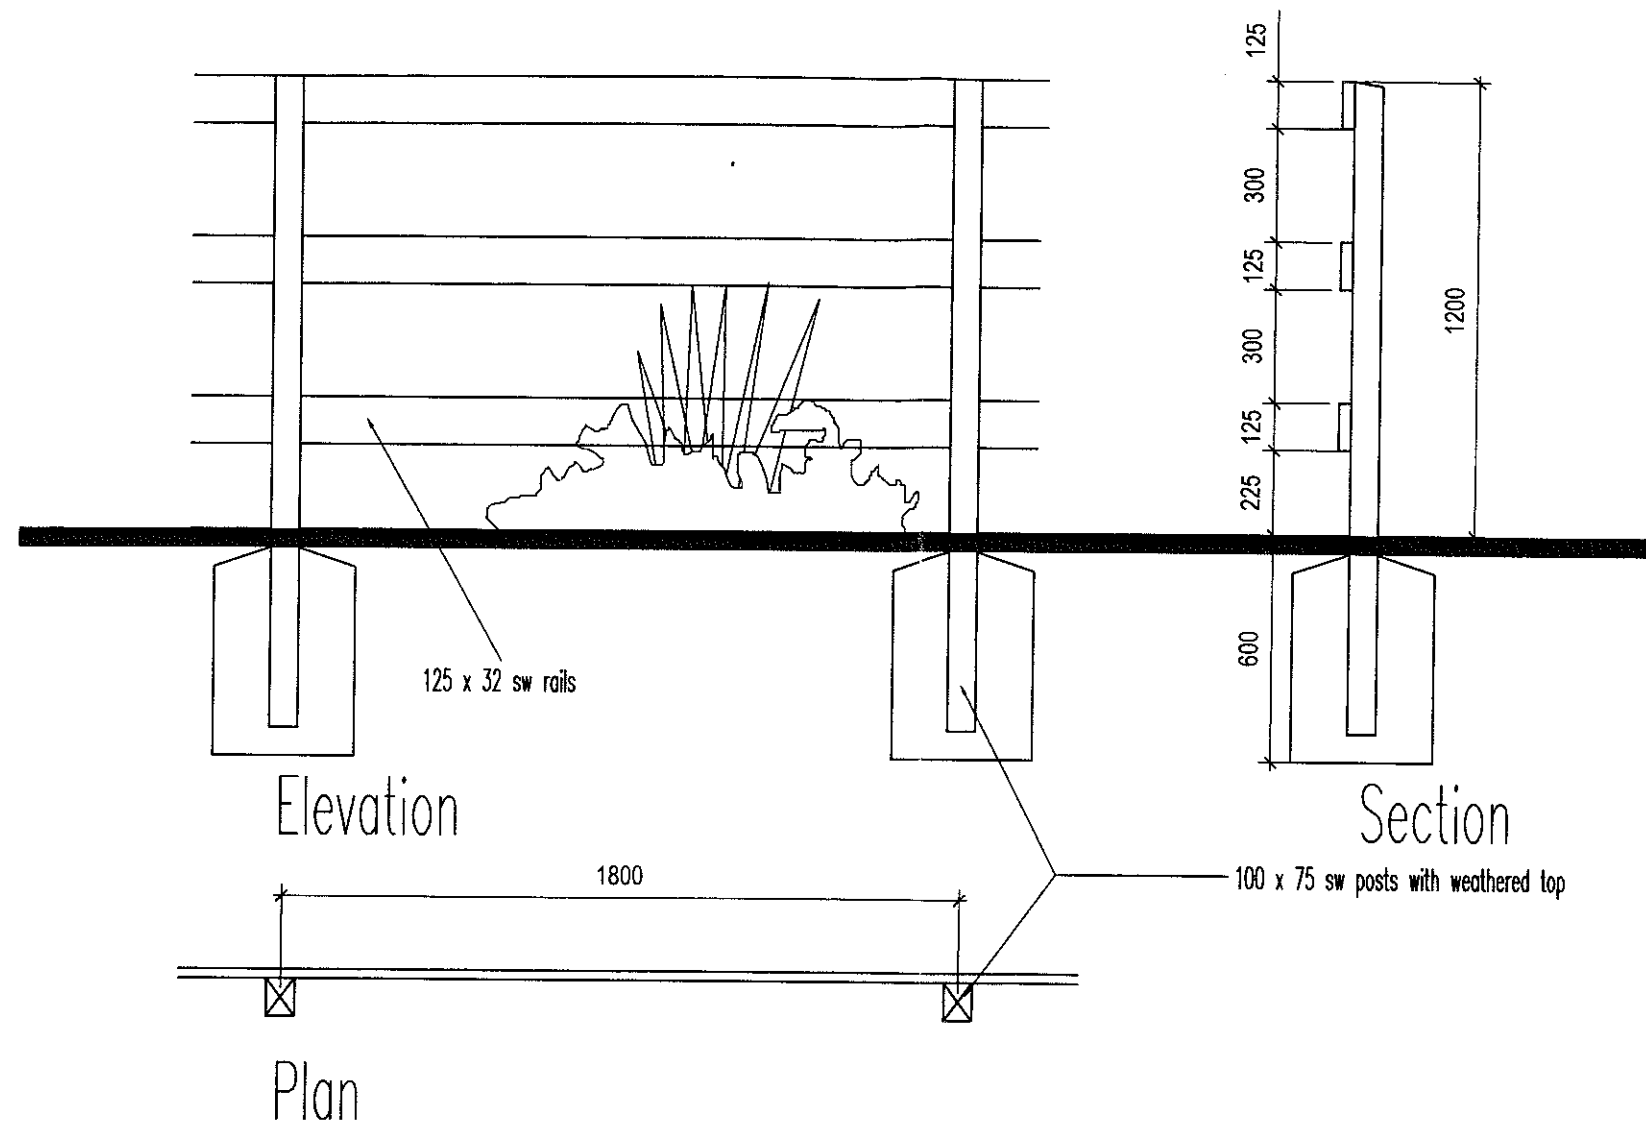

320120745P

1.2m Post and Rail Fence

Scale 1:20

Date MAY 2012

Dwg No.

25/SD/5

McDermott
DEVELOPMENTS LTD
Jupiter House, Mercury Rise, Altham Business Park,
Altham, Burnley, BB5 5BY
Tel: 01282 411432 Fax: 01282 411433
www.mcdermott-homes.co.uk