

J.HADFIELD.  
ENGINEERING,SURVEYING.

Springs House, Chipping, Lancashire. PR3 2GQ.  
Tel: 07740 929099. Fax 08708 362185

Clients Details:

Mr & Mrs Royle

Project Details:

Topo Survey

Project Address:

Chorley House  
Clitheroe  
Lancashire

Project Number:

192/101

Date:

June/10

Scale:

1:200

By:


JH

DO NOT SCALE THIS DRAWING. CHECK ALL DIMENSIONS ON SITE

THIS DRAWING IS PROTECTED BY COPYRIGHT. IT MAY NOT BE REPRODUCED IN ANY FORM OR BY ANY MEANS FOR ANY PURPOSE, WITHOUT WRITING FROM THE PUBLISHER FROM J.HADFIELD, ENGINEERING,SURVEYING

NOTE:

Dimensions shown on drawings prepared for planning purposes are indicative only and can vary

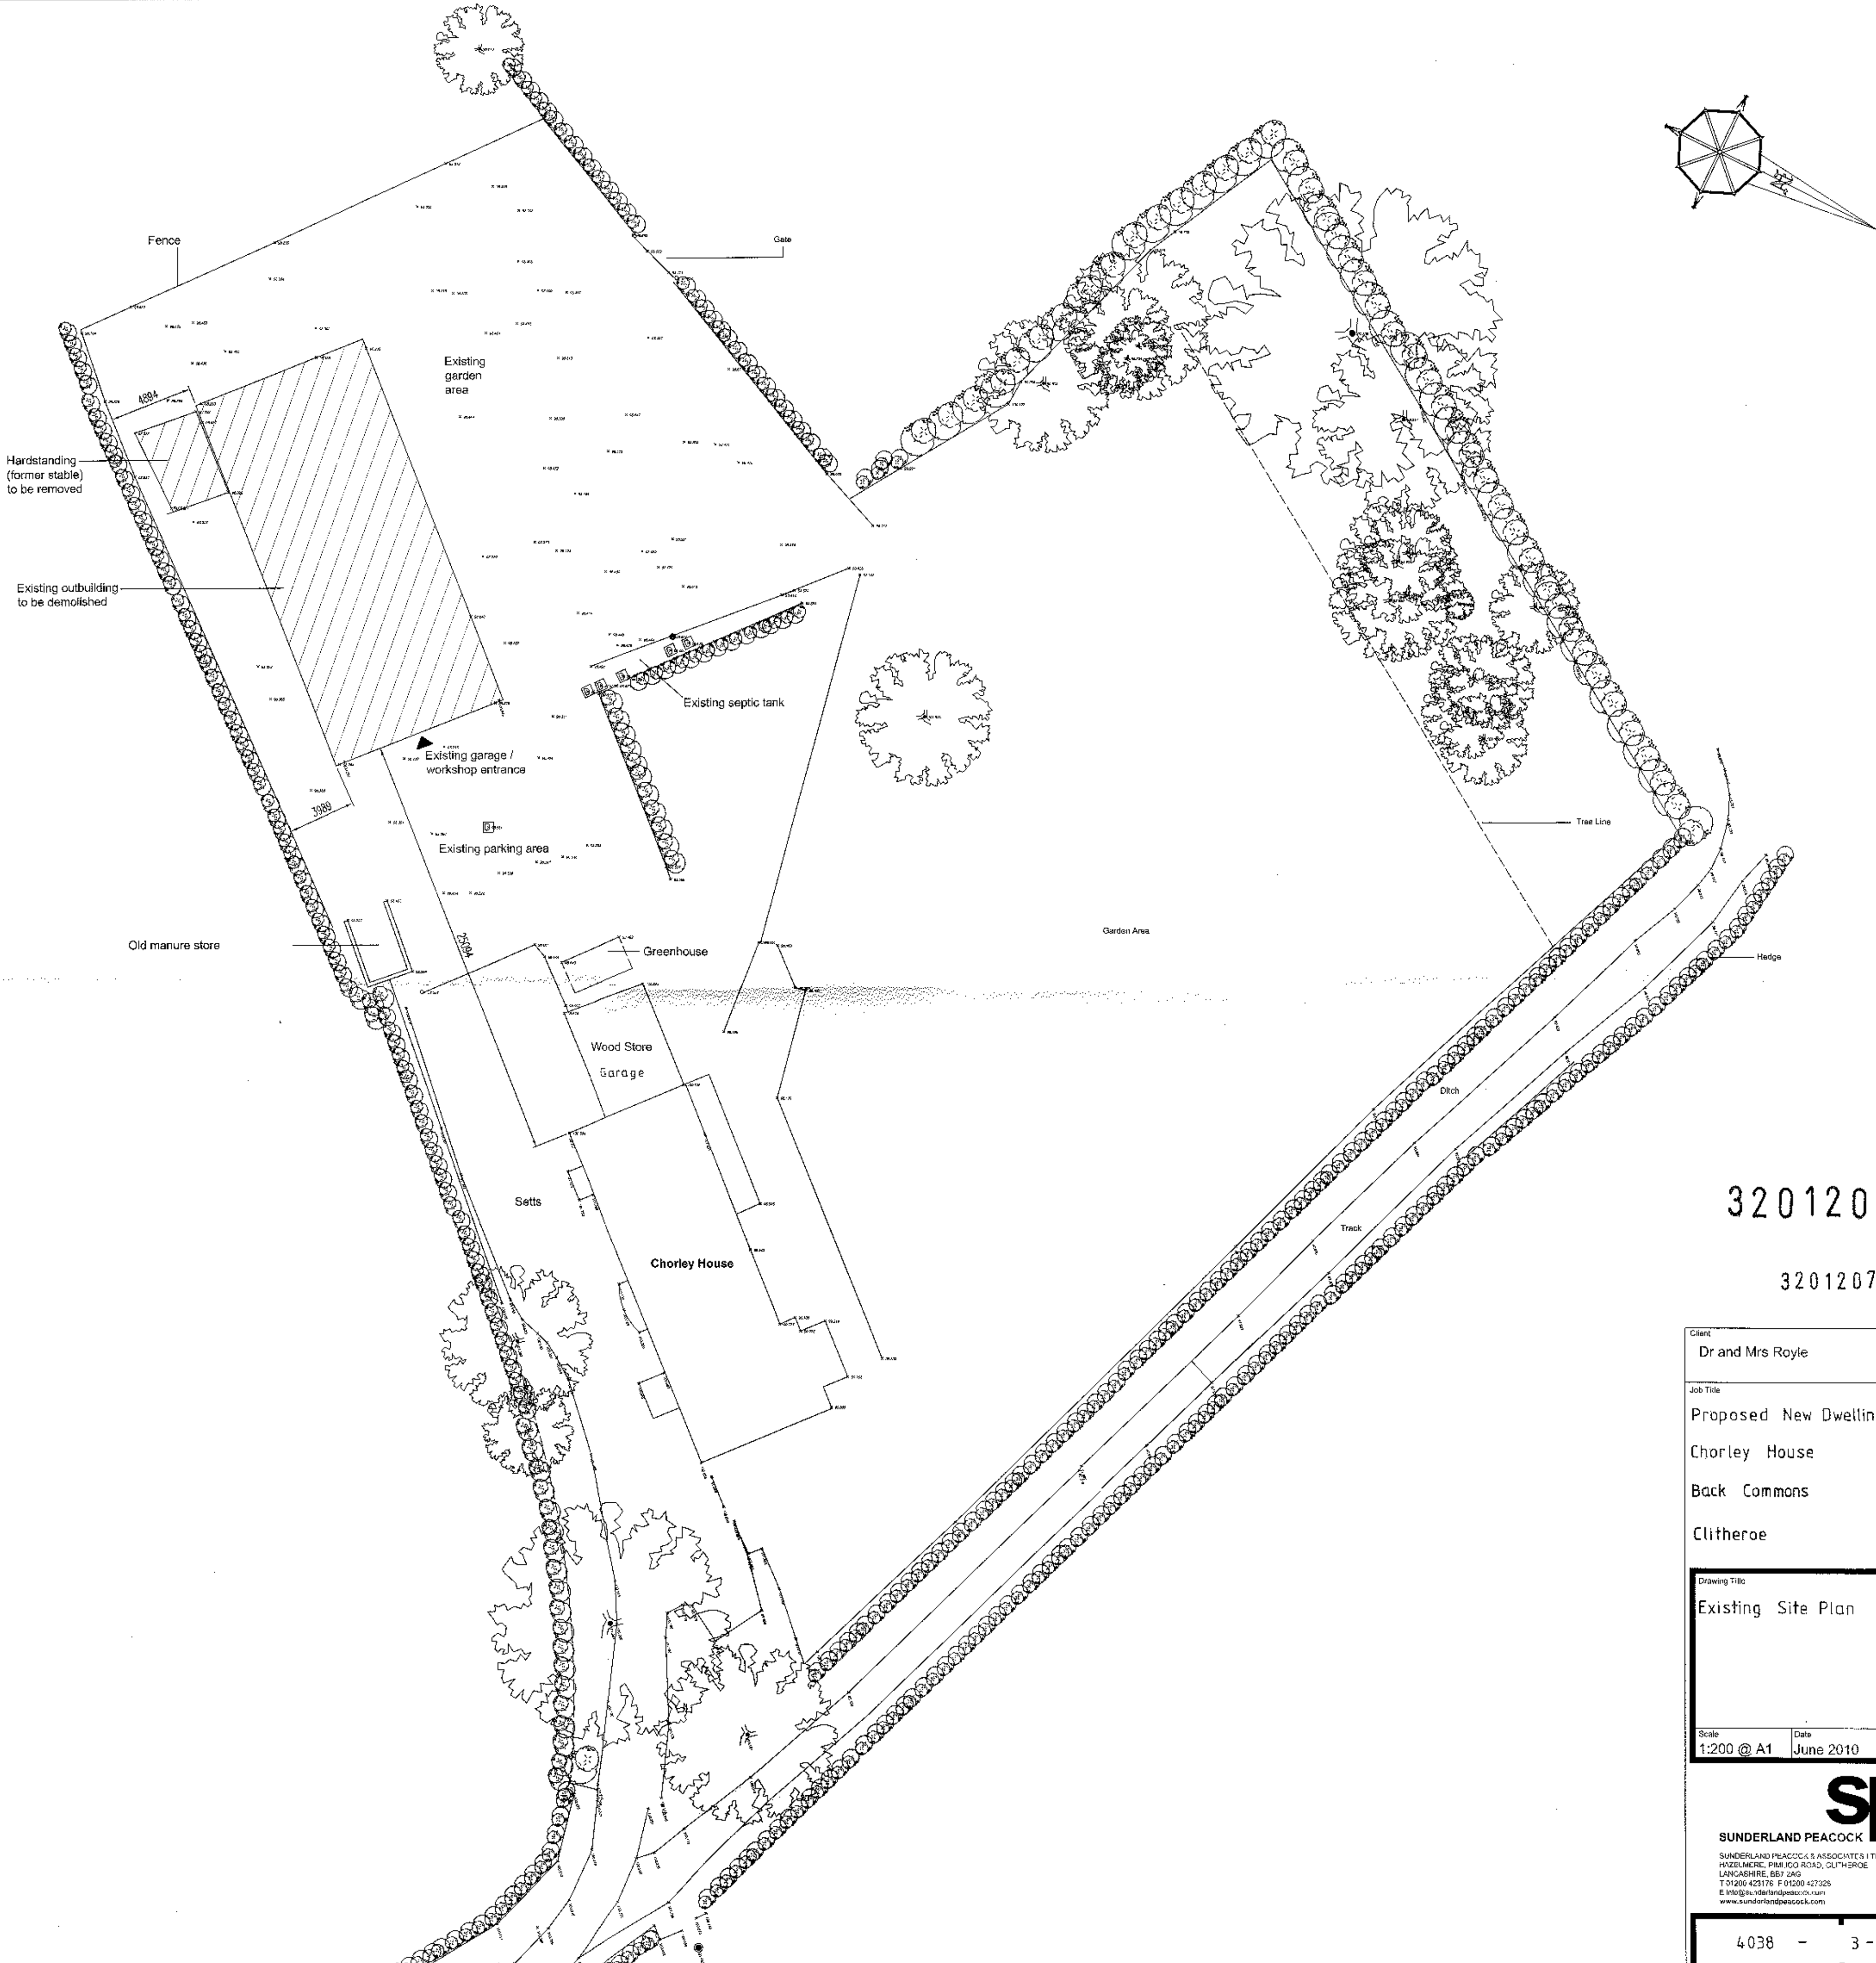

320120753P

320120753P

Client

Dr and Mrs Royle

Job Title

Proposed New Dwelling

Chorley House

Back Commons

Clitheroe

Drawing Title

Existing Site Plan

Scale

1:200 @ A1

Date

June 2010

Drawn

J. Hadfield

spa

SUNDERLAND PEACOCK & ASSOCIATES LTD.

HAZELMERG, PARK ROAD, CLITHEROE

LANCASHIRE, BB3 7AG

T 01200 423178 F 01200 423225

E info@spandpeacock.com

www.spandpeacock.com

4038

-

3 - 04