

J.HADFIELD.
ENGINEERING,SURVEYING.

Spirits House, Crispington, Lancashire, PR3 2BQ.
Tel 01740 925096, Fax 08708 352185

Clients Details,
Mr & Mrs Royle

Project Details,
Topo Survey

Project Address,
Chorley House
Clitheroe
Lancashire

Project Number,
192/101

Date,
June/10

Scale,
1:200


By,
JH

DO NOT SCALE THIS DRAWING. CHECK ALL DIMENSIONS ON SITE.

THIS DRAWING IS PROTECTED BY COPYRIGHT. IT MAY NOT BE REPRODUCED IN ANY FORM OR BY ANY MEANS FOR ANY PURPOSE, WITHOUT WRITTEN PERMISSION FROM J.HADFIELD, ENGINEERING/SURVEYING.

NOTE:

Dimensions shown on drawings prepared for planning purposes are indicative only and can vary

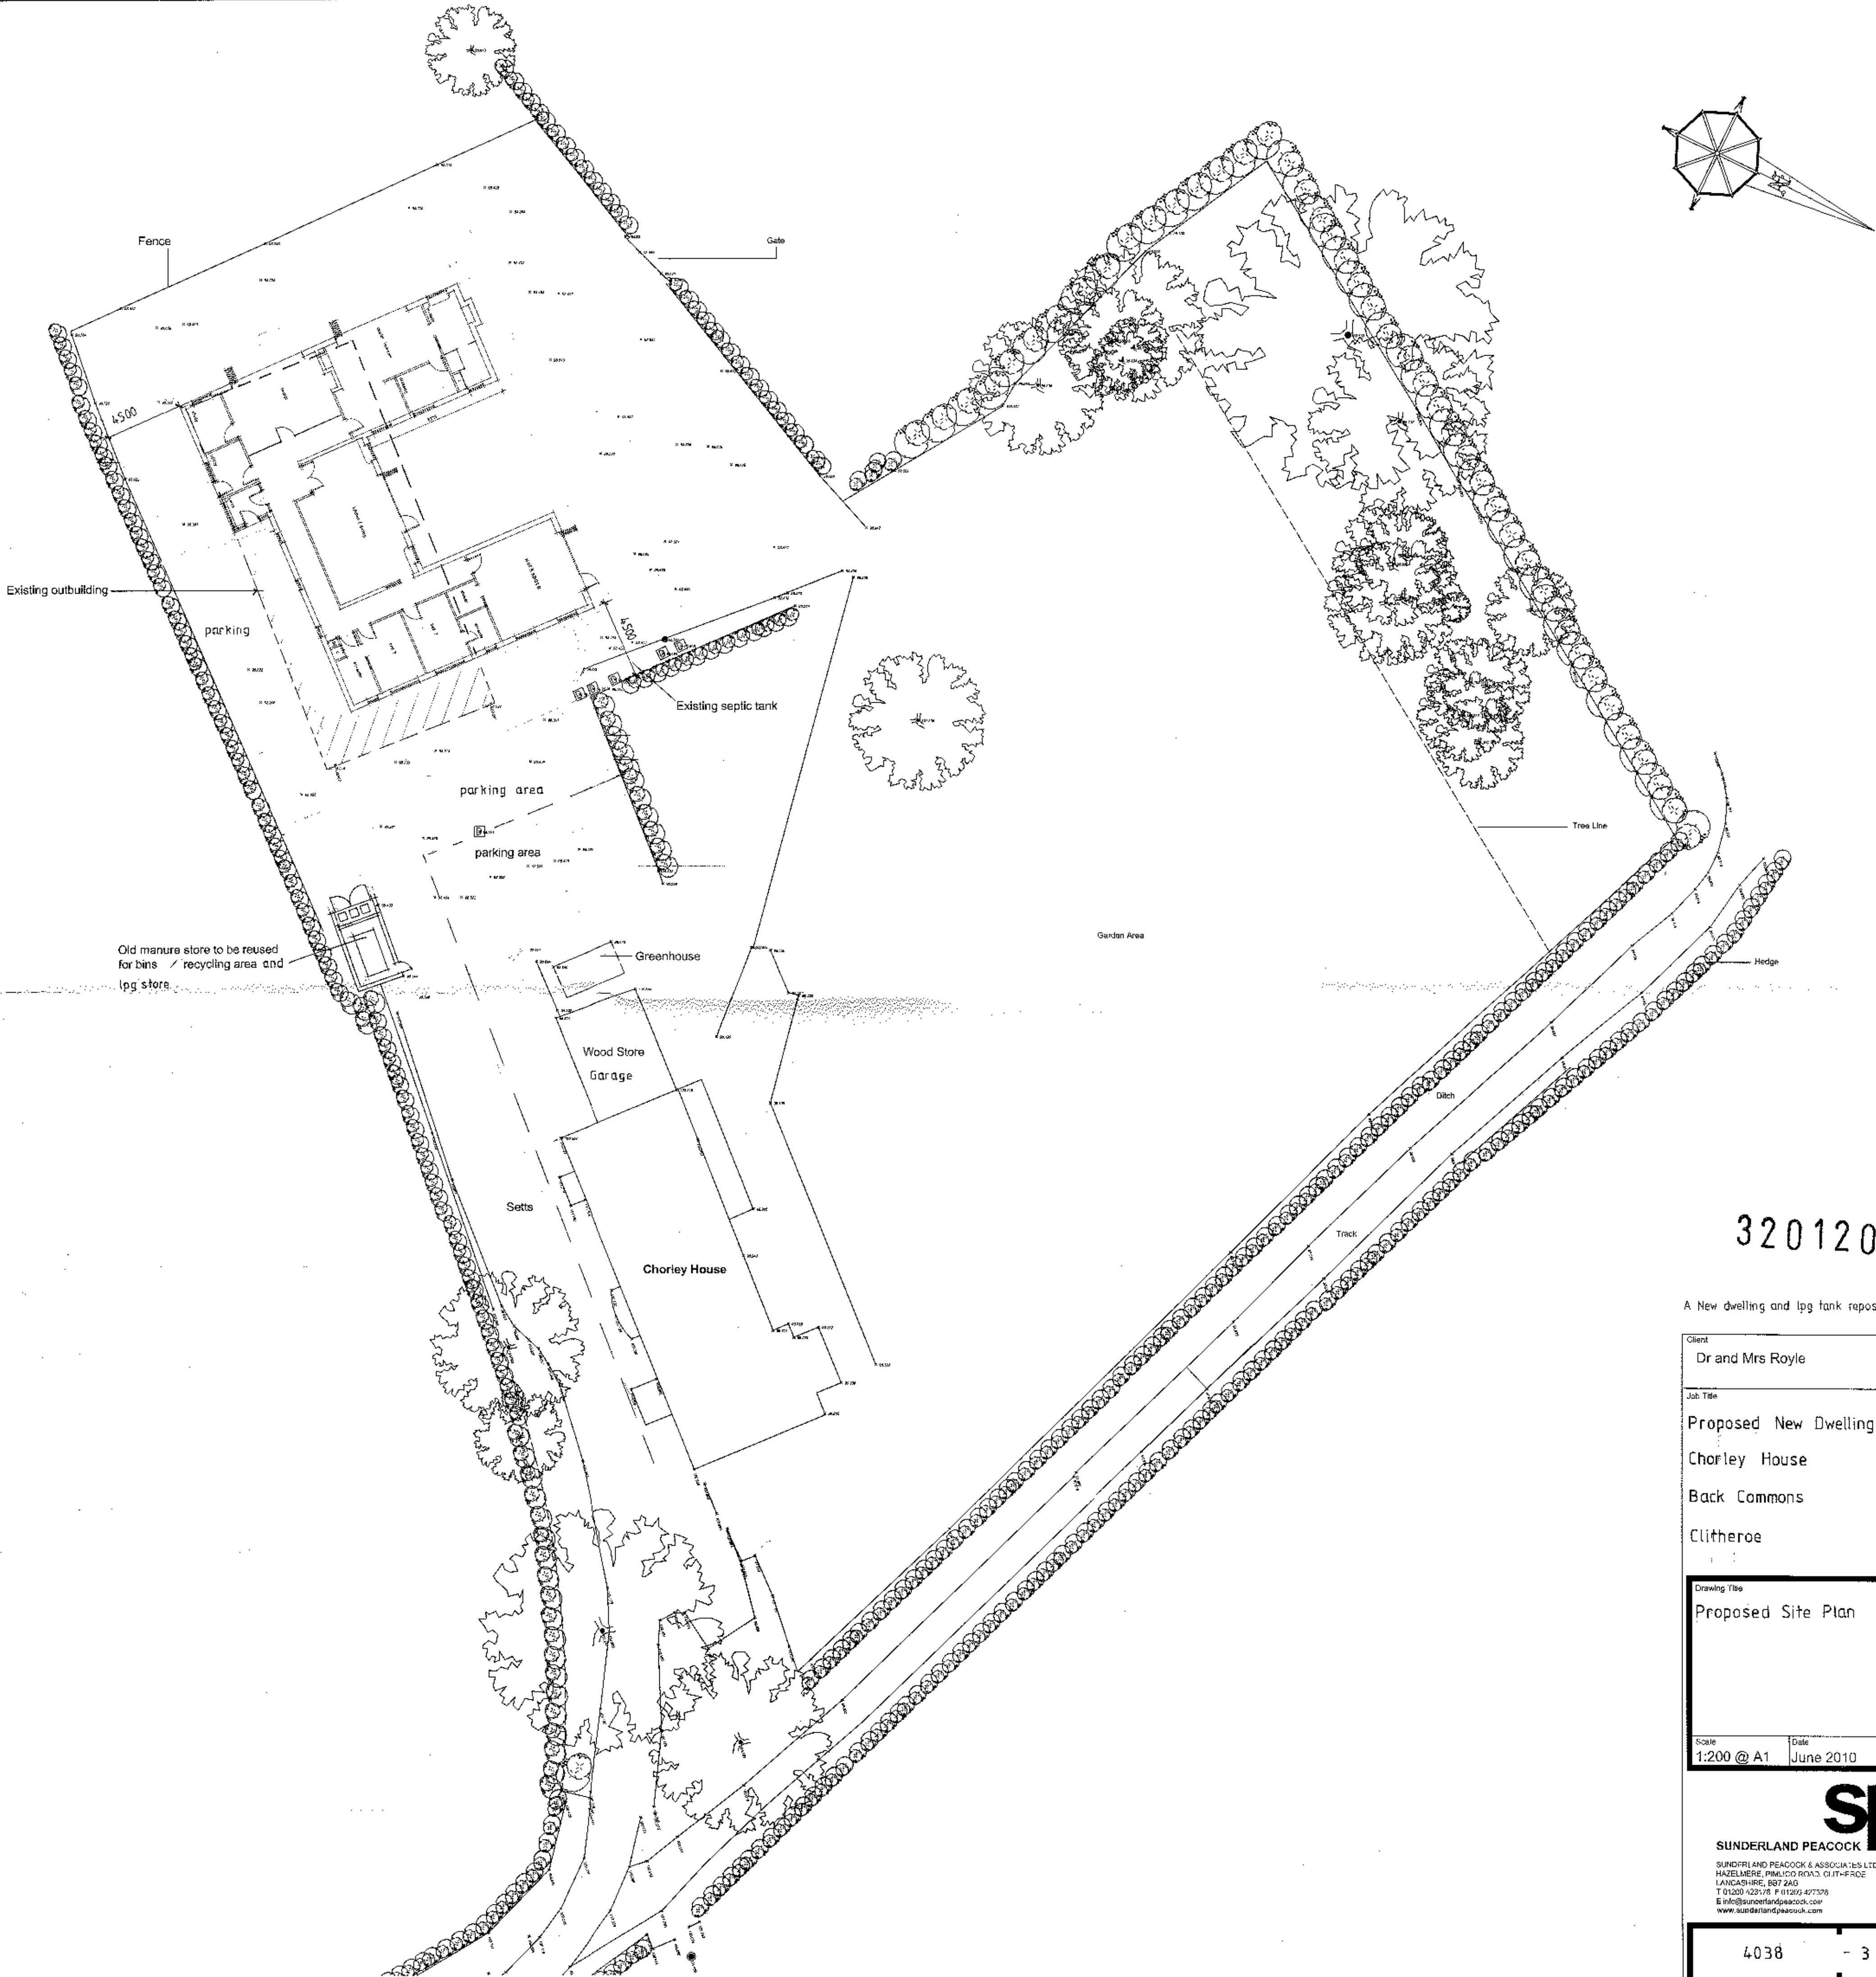

320120753P

A New dwelling and lpg tank repositioned 13-08-12

Client Dr and Mrs Royle		
Job Title Proposed New Dwelling Chorley House Back Commons Clitheroe		
Drawing Title Proposed Site Plan		
Scale 1:200 @ A1	Date June 2010	Drawn

spa

SUNDERLAND PEACOCK ARCHITECTS

SUNDERLAND PEACOCK & ASSOCIATES LTD.
HAZELBURN, PRINCE ROAD, CLITHROE
LANCASHIRE, B57 2AG
T 01204 425178 F 01204 477379
E info@sunderlandpeacock.com
www.sunderlandpeacock.com