


320120758 P

this drawing is to be read in conjunction with all relevant consultants and specialist drawings. the architect is to be notified of any discrepancies before proceeding. do not scale from this drawing. all dimensions are to be checked on site. this drawing is subject to copyright.

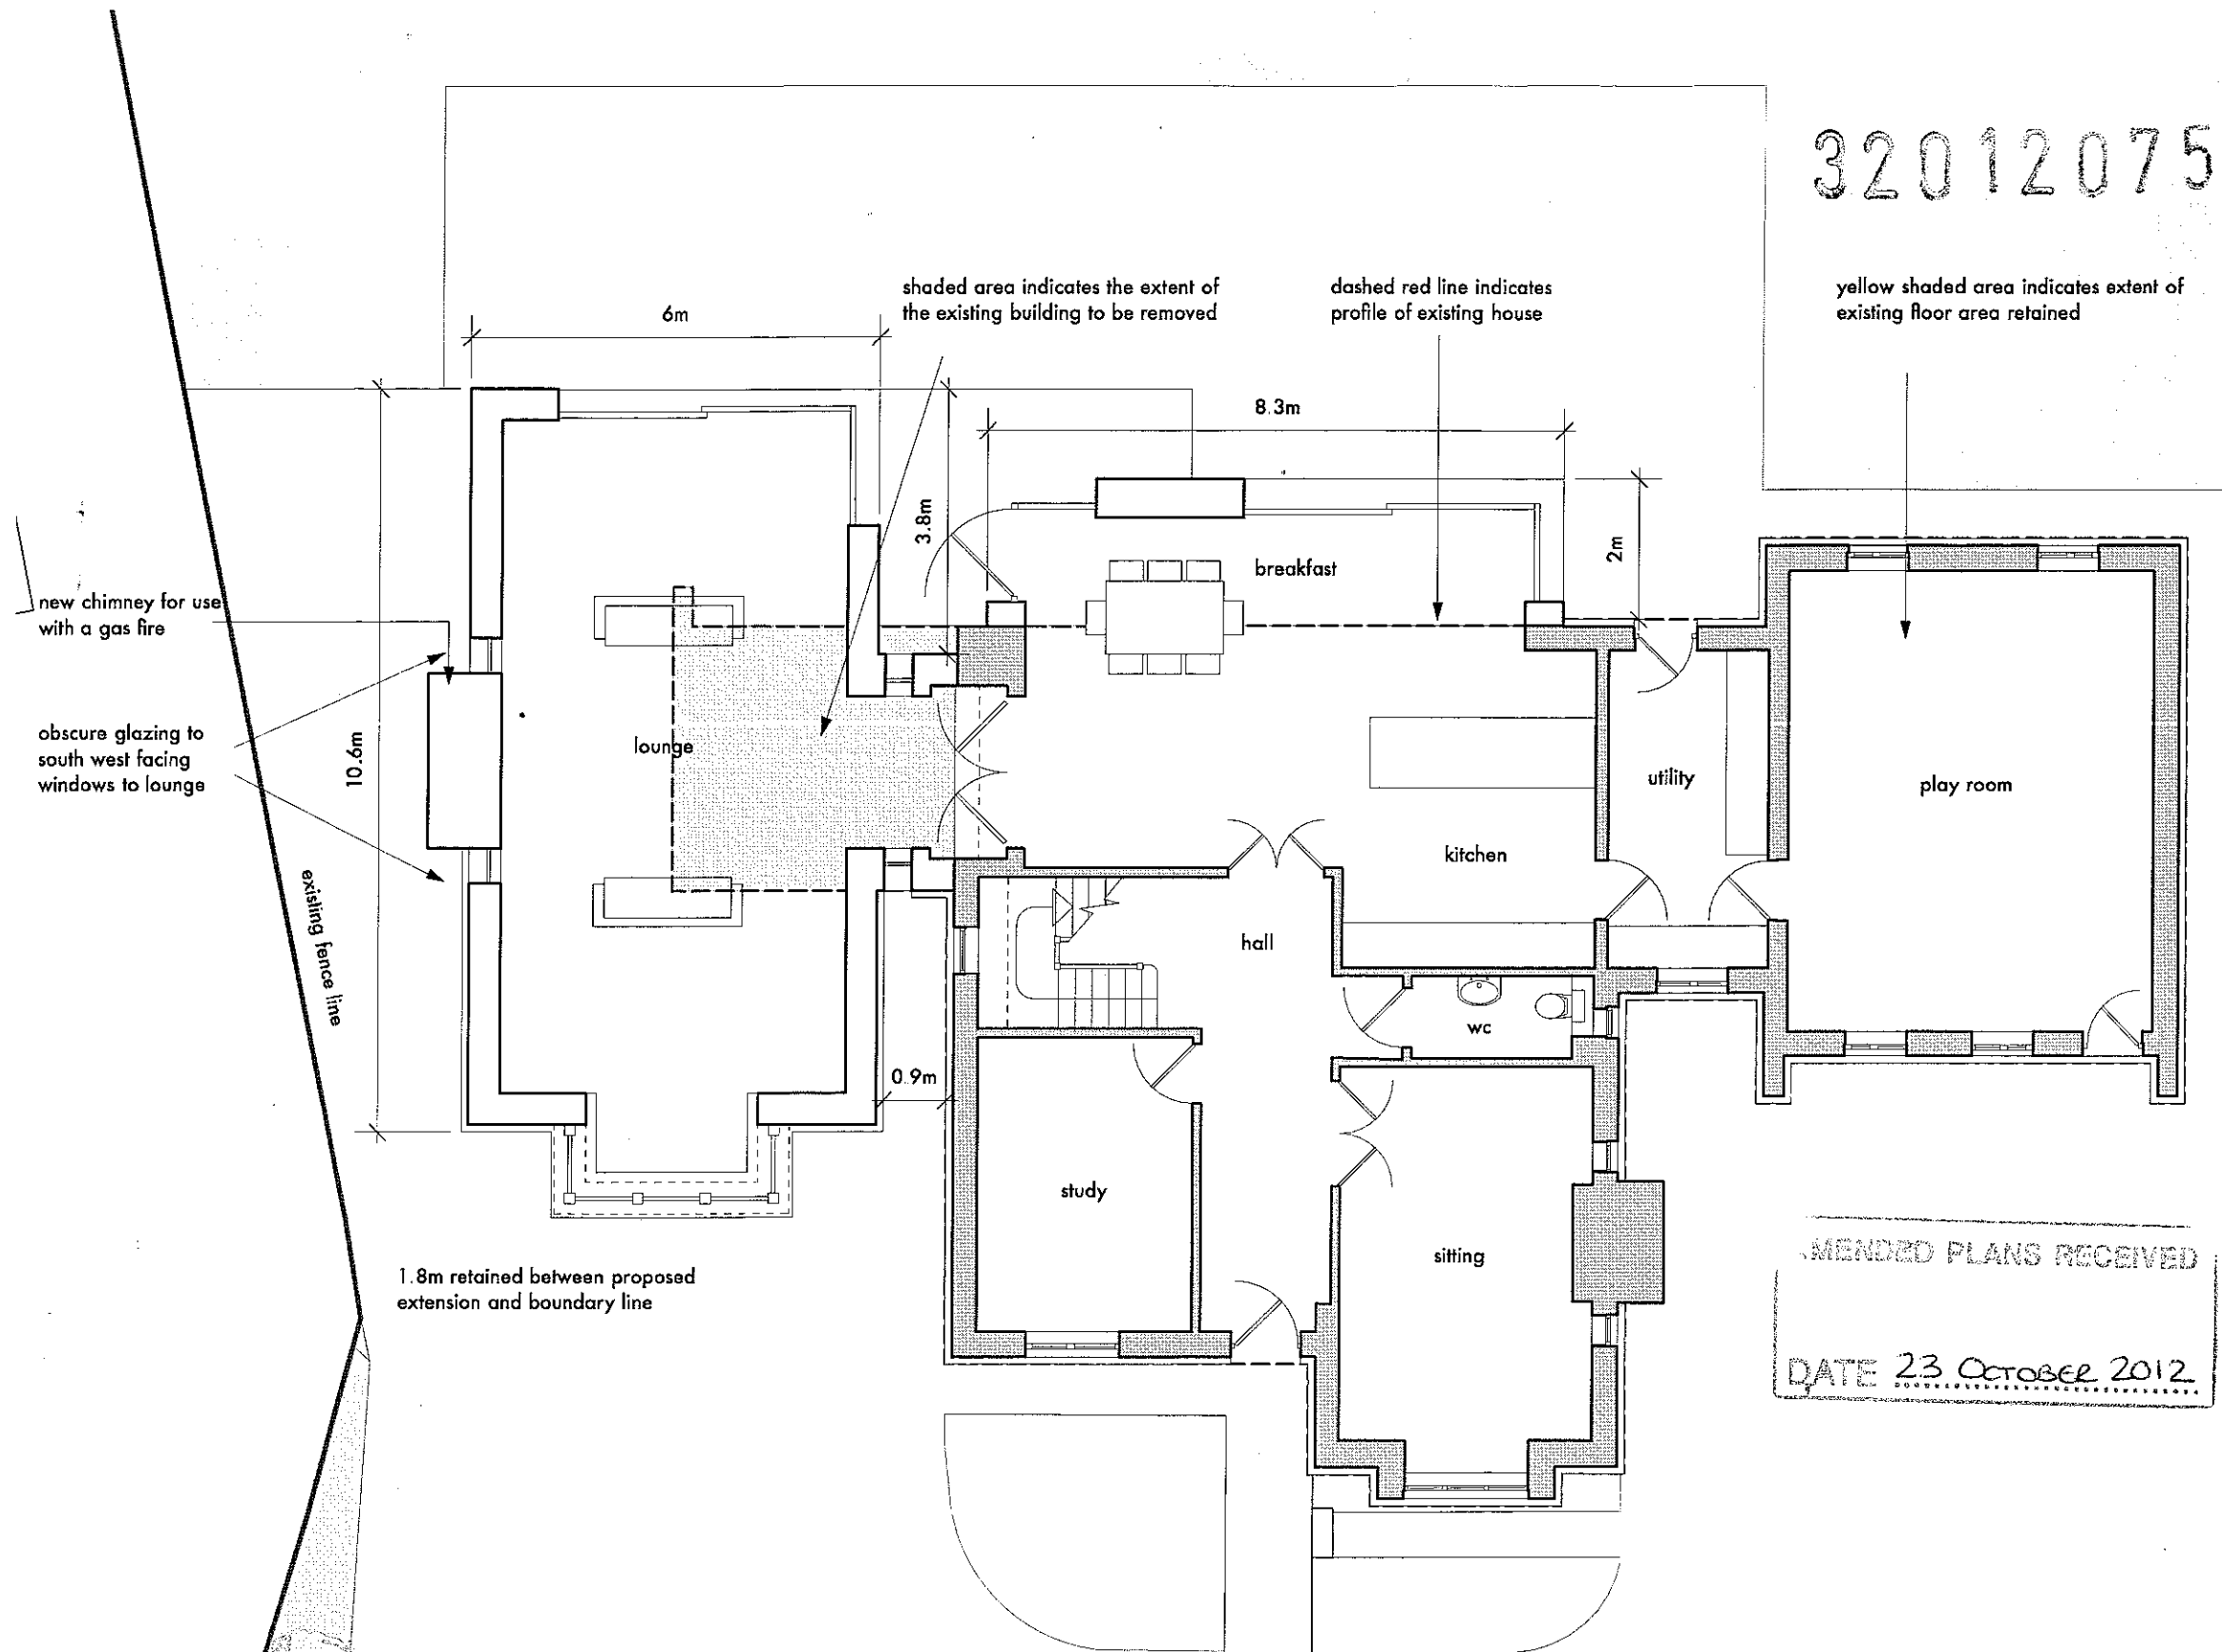

rev B revised following planner's comments regarding the chimney, oct 2012

rev A issued for planning aug 2012

stanton andrews
architects

44 york street
clitheroe
BB7 2DL

t 01200 444490
f 01200 444491
e mail@stantonandrews.co.uk
w stantonandrews.co.uk

mr and mrs crewsdon
chapel close

proposed ground floor plan

drg.no. 12.27 / 11 rev. B
drawn. dj date. june 12 scale. 1 to 100 @A3

materials

on request, samples of proposed materials to be submitted for approval to local authority. materials to be selected to match existing house and context, 'alien' materials are not included in the proposals

proposed walls

render and brick plinth to match existing
random stonework to proposed bay and chimney
concrete tiles to match existing
polyester powder coated aluminium

roof
windows /doors

scale