


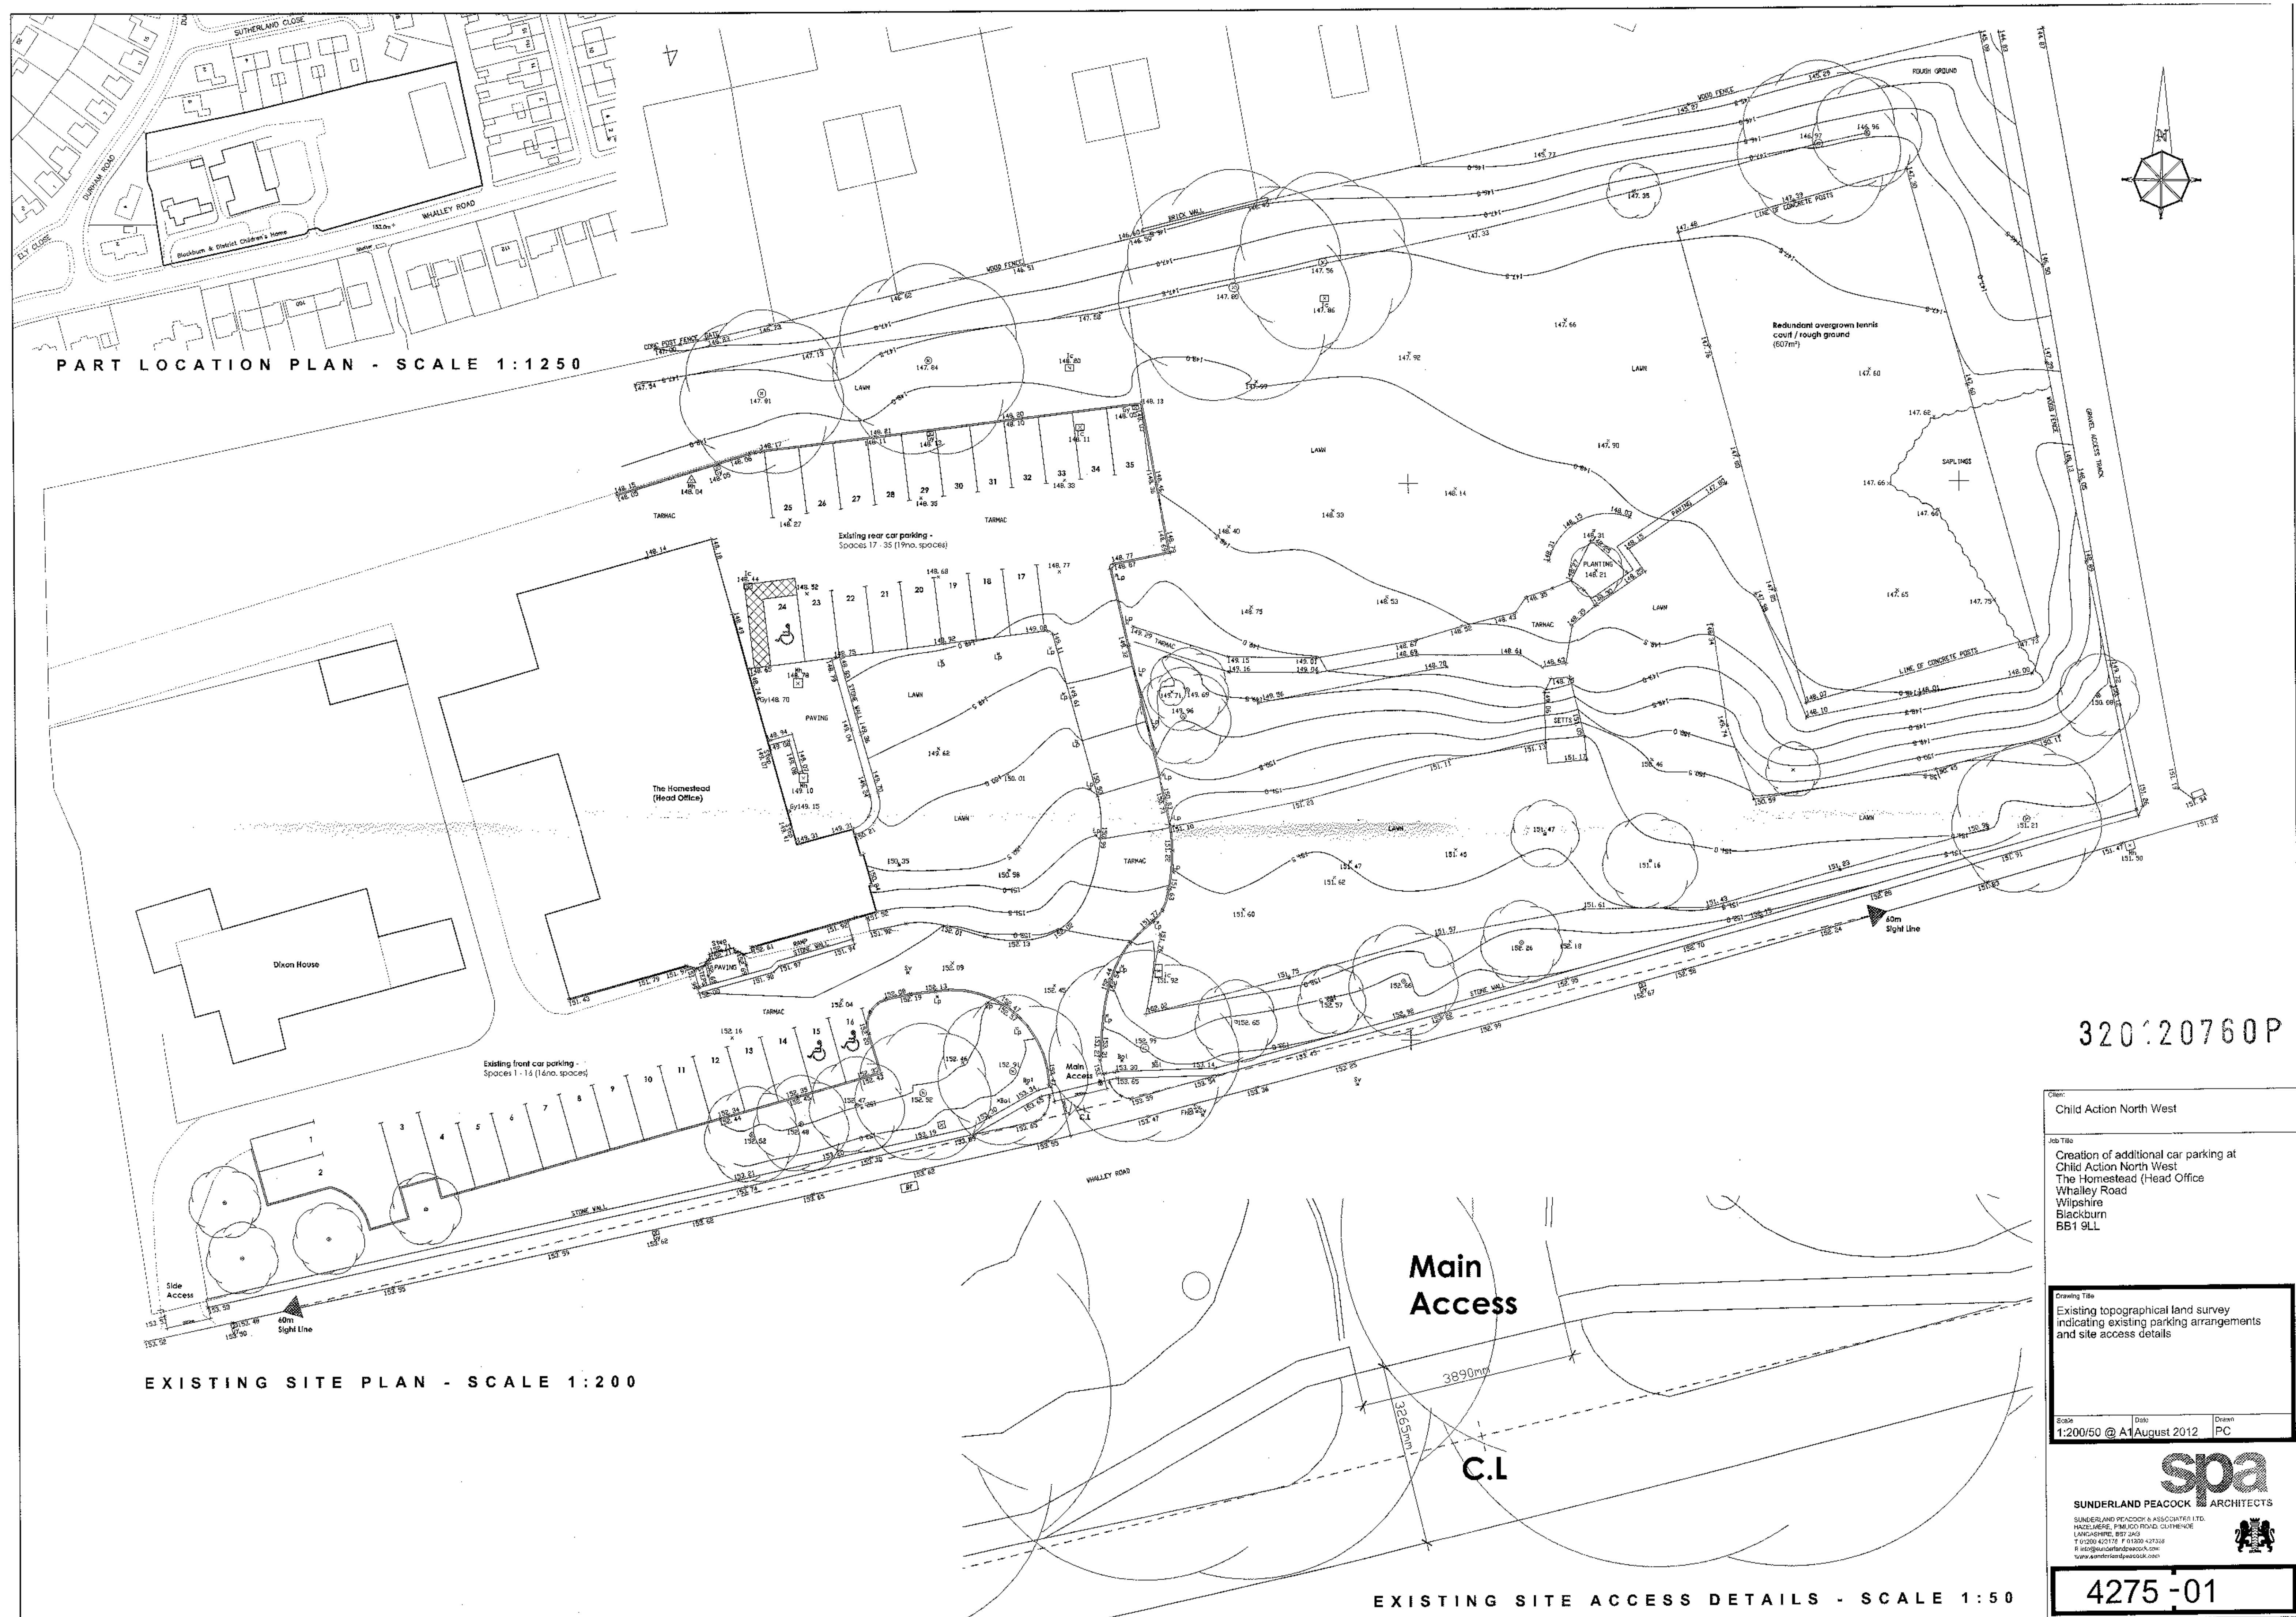

PART LOCATION PLAN - SCALE 1:1250

EXISTING SITE PLAN - SCALE 1:200

EXISTING SITE ACCESS DETAILS - SCALE 1:50

320120760P

Client:
Child Action North West

Job Title:
Creation of additional car parking at
Child Action North West
The Homestead (Head Office)
Whalley Road
Whipshire
Blackburn
BB1 9LL

Drawing Title:
Existing topographical land survey
indicating existing parking arrangements
and site access details

Scale: 1:200/50 @ A1	Date: August 2012	Drawn: PC
-------------------------	----------------------	--------------

spa
SUNDERLAND PEACOCK ARCHITECTS
SUNDERLAND PEACOCK & ASSOCIATES LTD.
HAZELHIRE, PIMICO ROAD, CLUTHENE
LANCASHIRE, BB7 2AG
T 01204 420118 F 01204 421228
R info@sunderlandpeacock.com
www.sunderlandpeacock.com

4275-01