



PART LOCATION PLAN - SCALE 1:1250

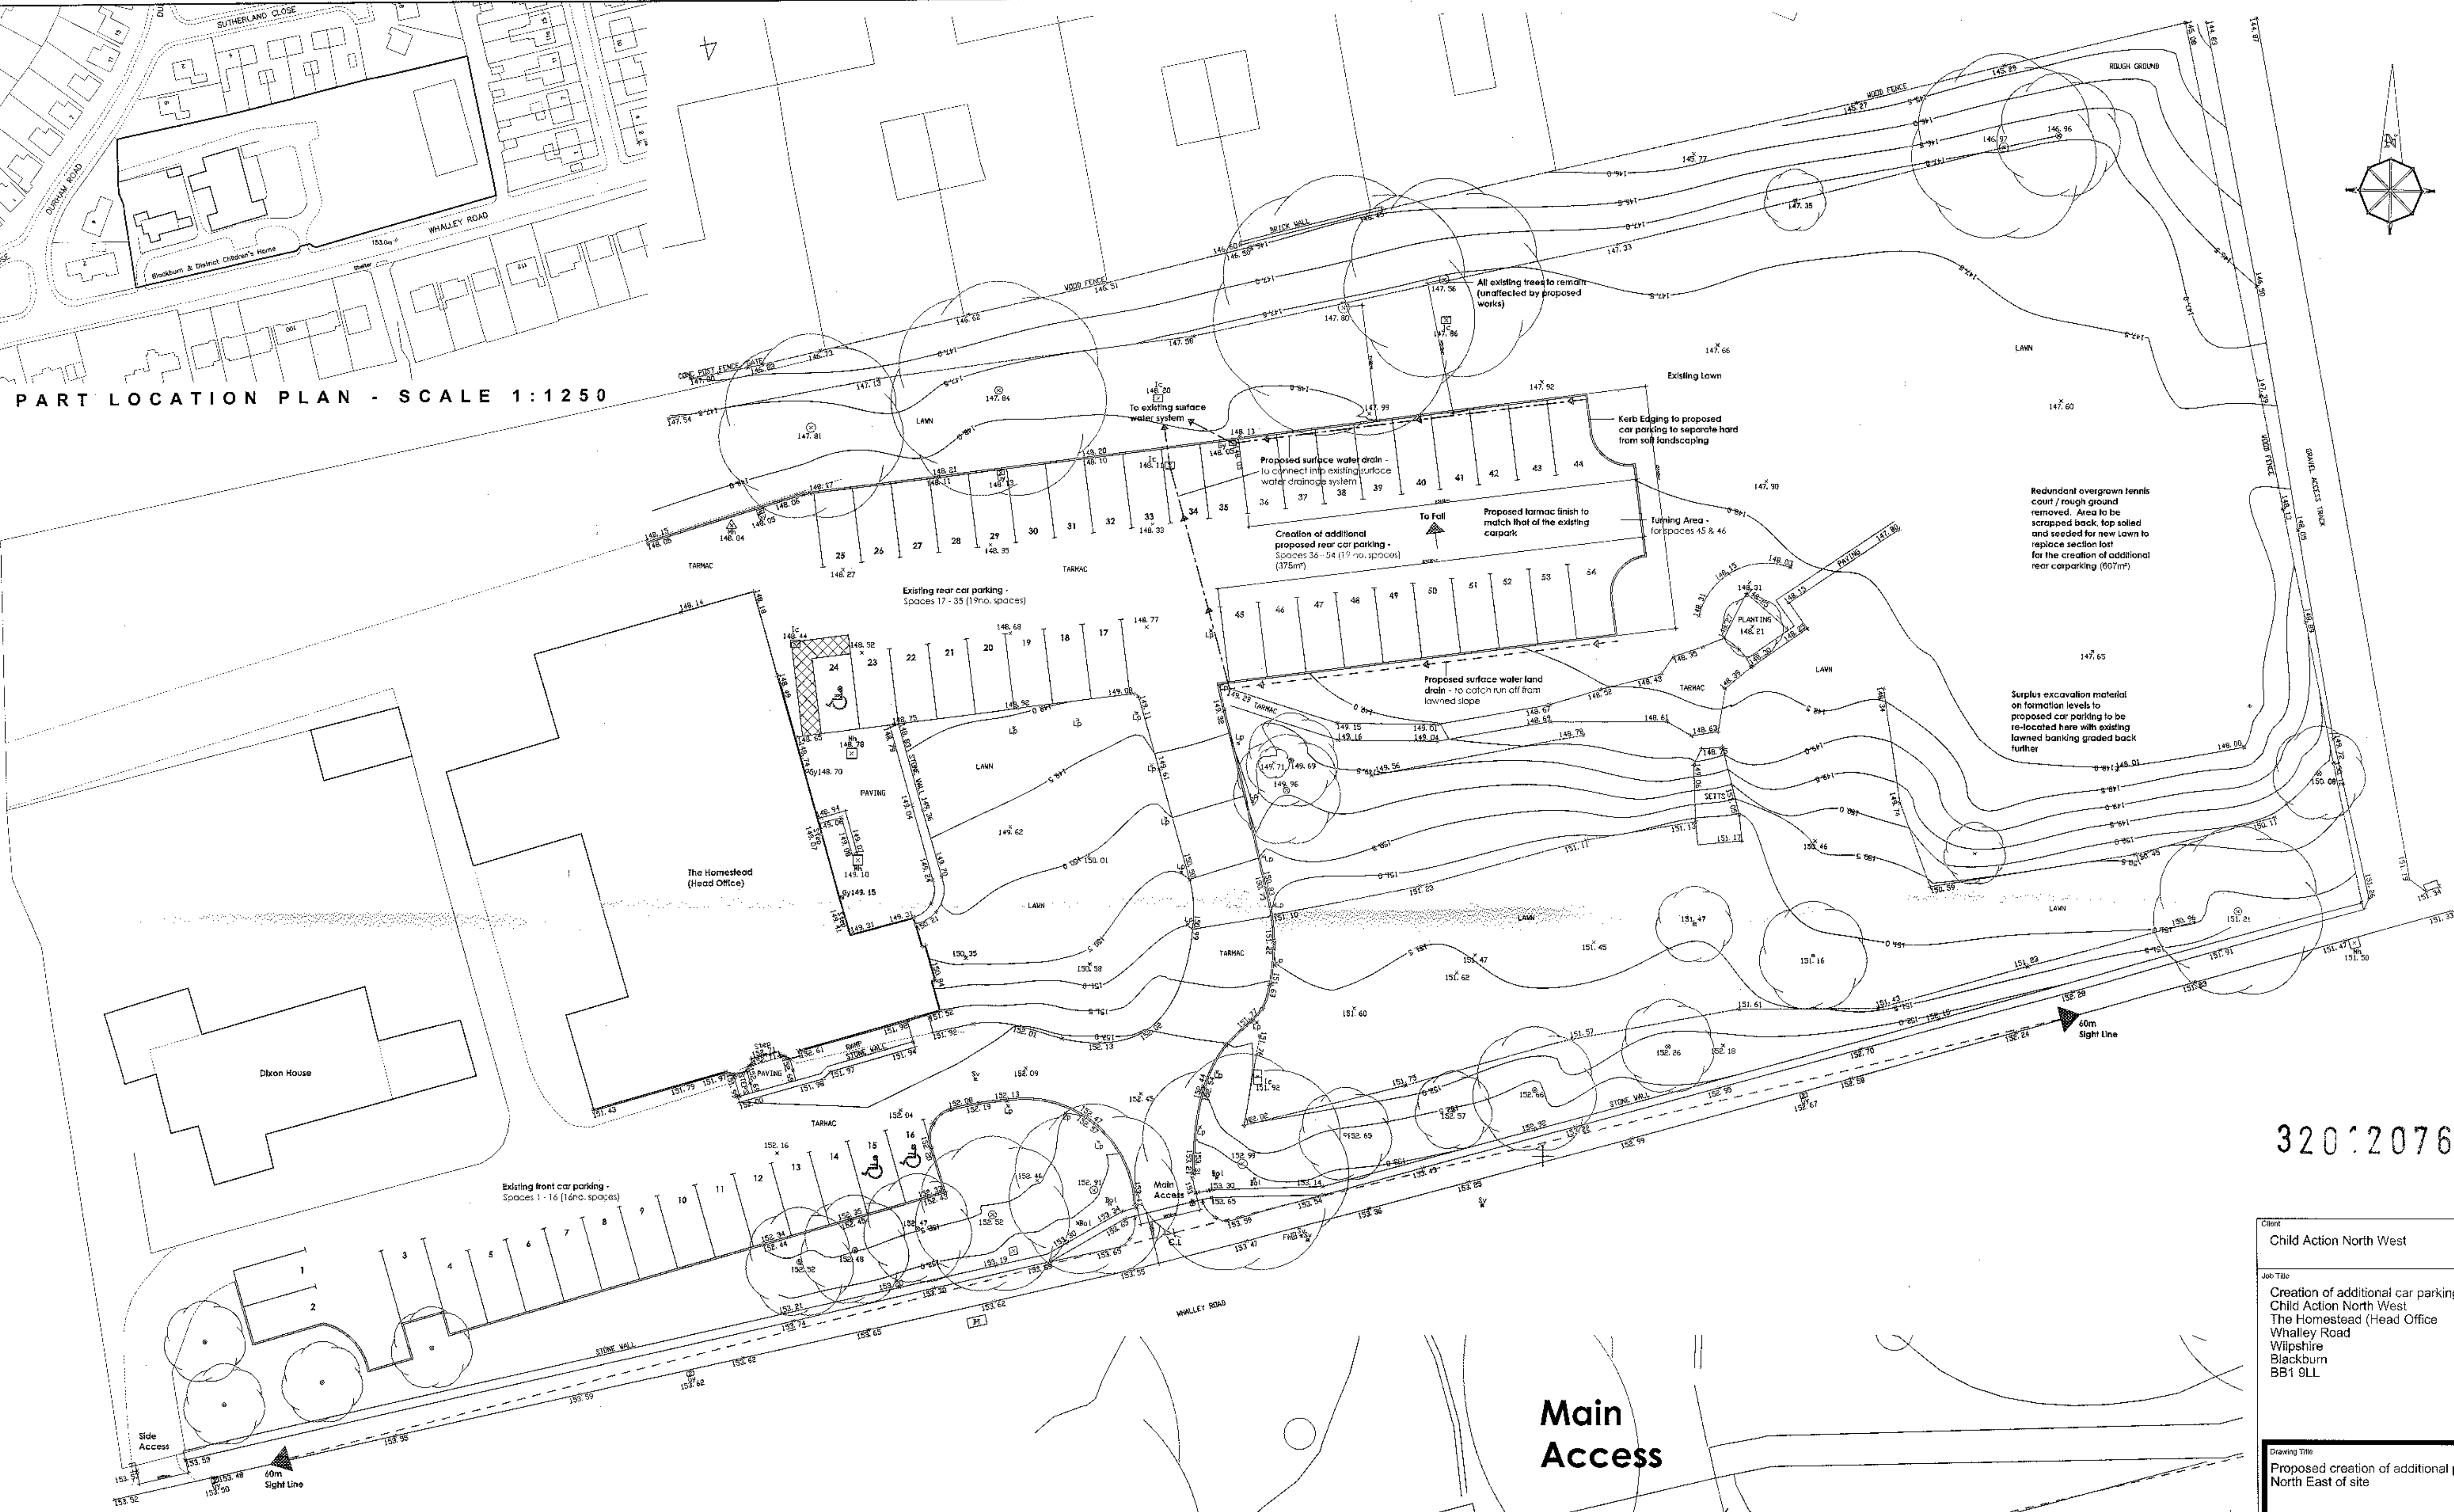

PROPOSED SITE PLAN - SCALE 1:200

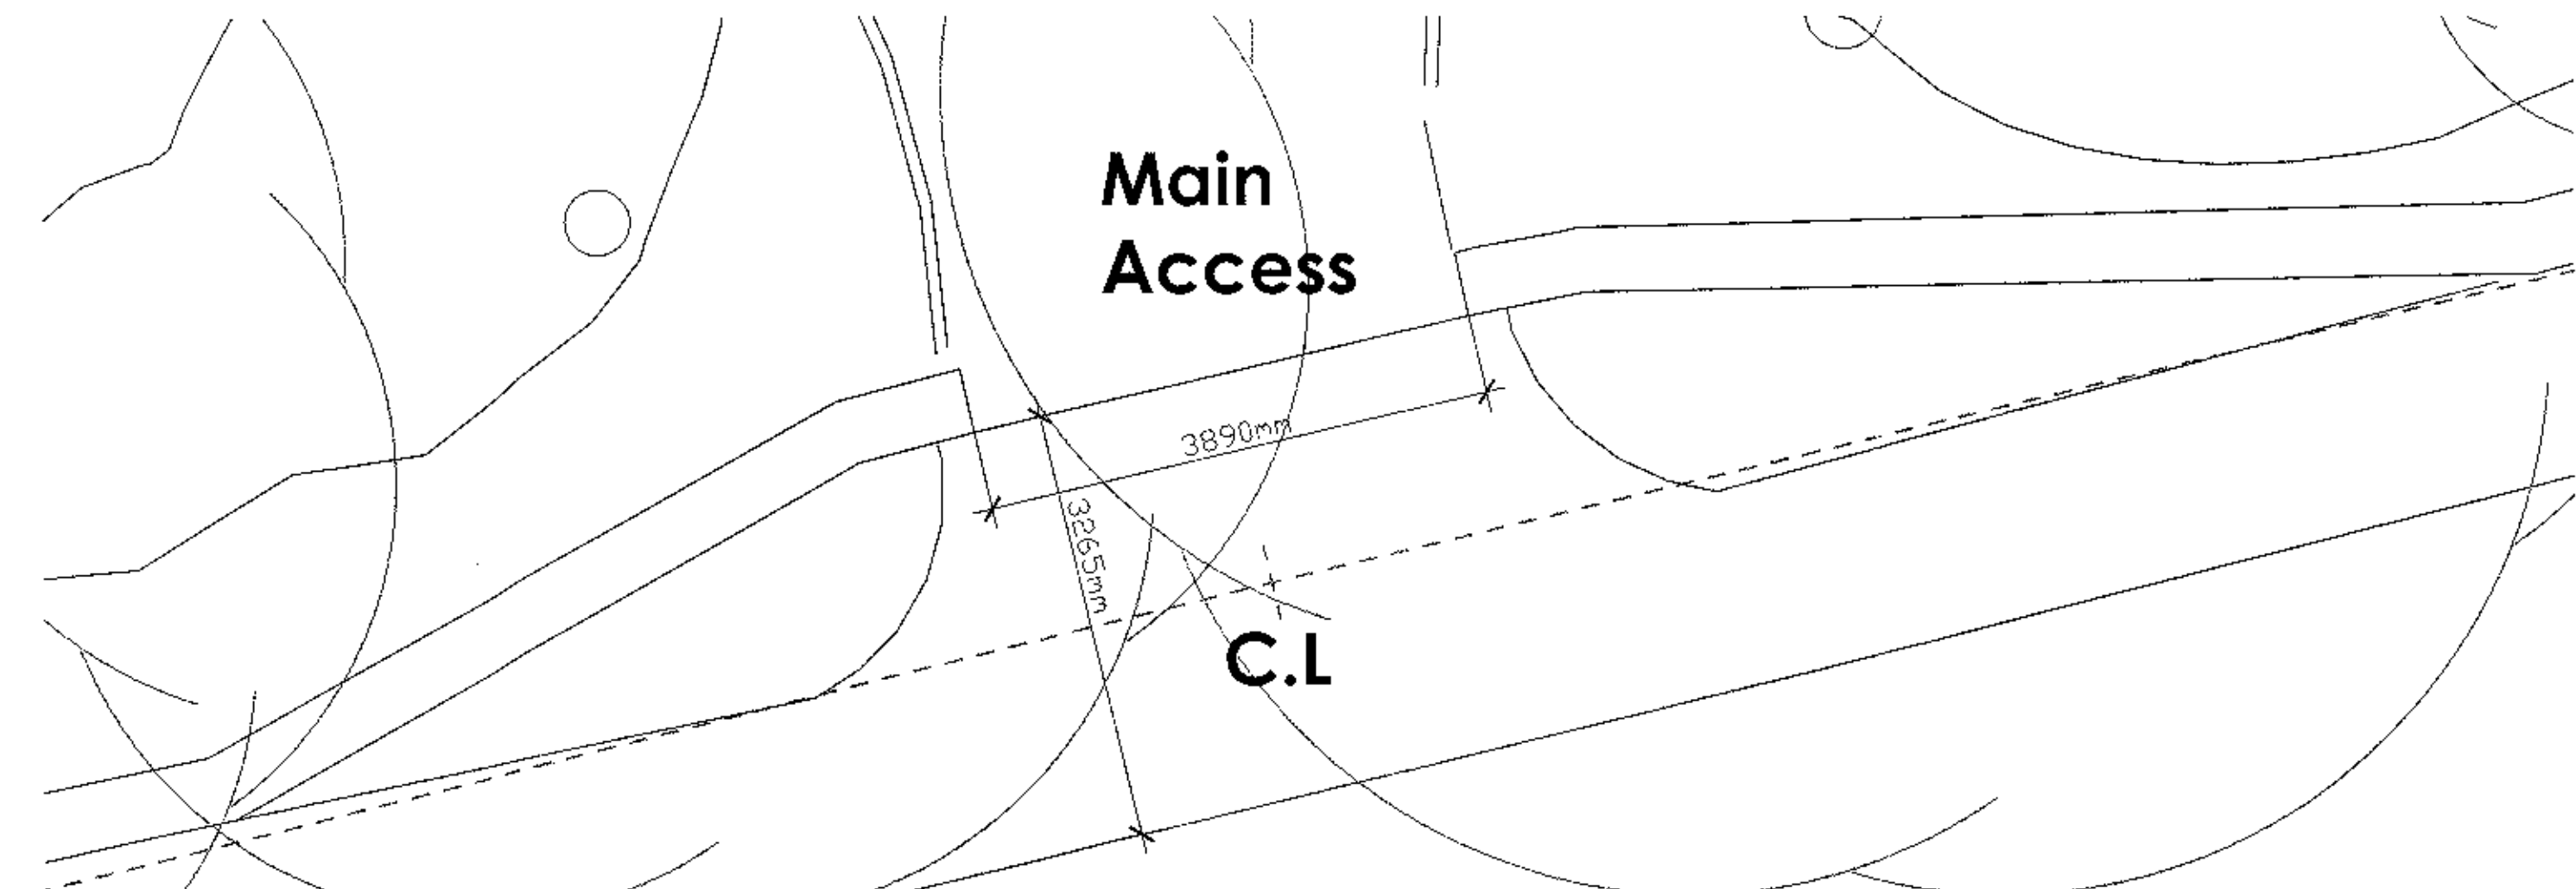

PROPOSED SITE ACCESS DETAILS - SCALE 1:50

320120760P

Client		
Child Action North West		
Job Title		
Creation of additional car parking at Child Action North West The Homestead (Head Office) Whalley Road Wiltshire Blackburn BB1 9LL		
Drawing Title		
Proposed creation of additional parking to North East of site		
Scale	Date	Drawn
1:200/50 @ A1	August 2012	PC

spa
SUNDERLAND PEACOCK & ASSOCIATES LTD.
HARLEIGH, PIMLICO ROAD, CLITHEROE
LANCASHIRE, BB7 2AG
T 01204 423176 F 01204 427229
E info@sunderlandpeacock.com
www.sunderlandpeacock.com

4275 -02