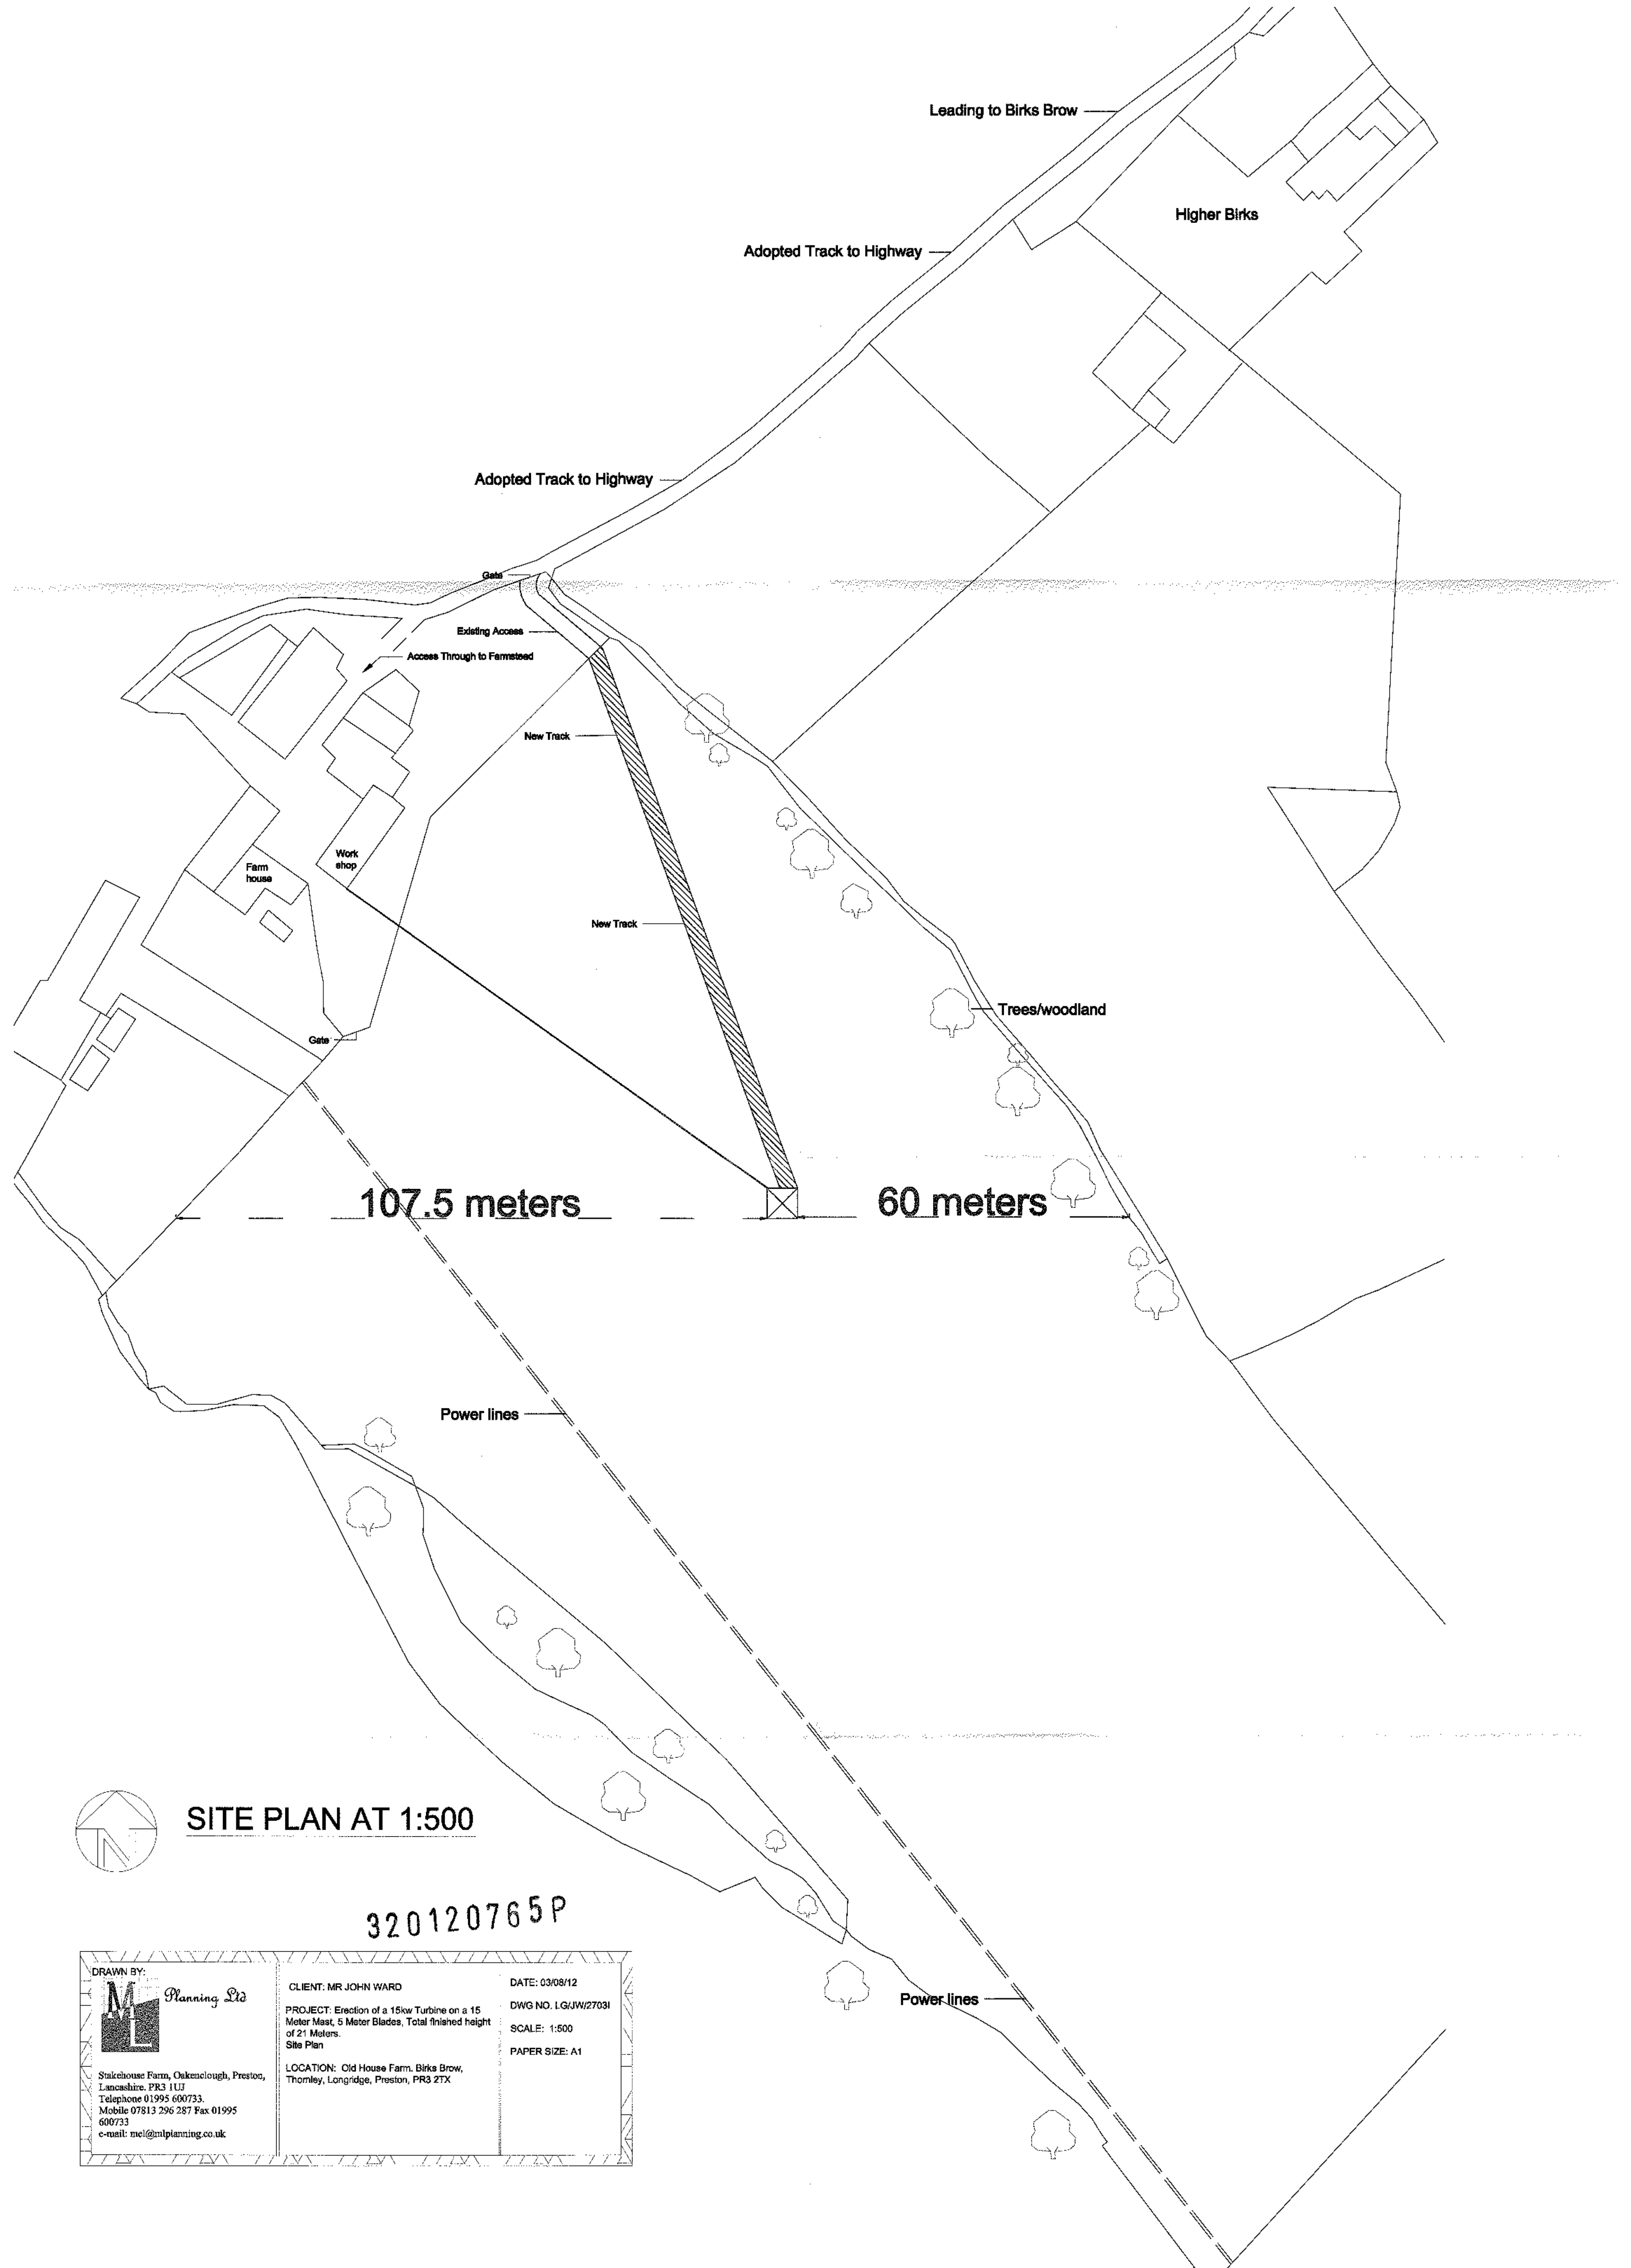


SITE PLAN AT 1:500

320120765P

DRAWN BY:  M Planning Ltd Stakehouse Farm, Oakencroft, Prestoc, Lancashire. PR3 1UJ Telephone 01995 600733. Mobile 07813 296 287 Fax 01995 600733 e-mail: mel@mplanning.co.uk	CLIENT: MR JOHN WARD PROJECT: Erection of a 15kW Turbine on a 15 Meter Mast, 5 Meter Blades, Total finished height of 21 Meters. Site Plan LOCATION: Old House Farm, Birks Brow, Thornley, Longridge, Preston, PR3 2TX	DATE: 03/08/12 DWG NO. LG/JW/27031 SCALE: 1:500 PAPER SIZE: A1
---	---	---