



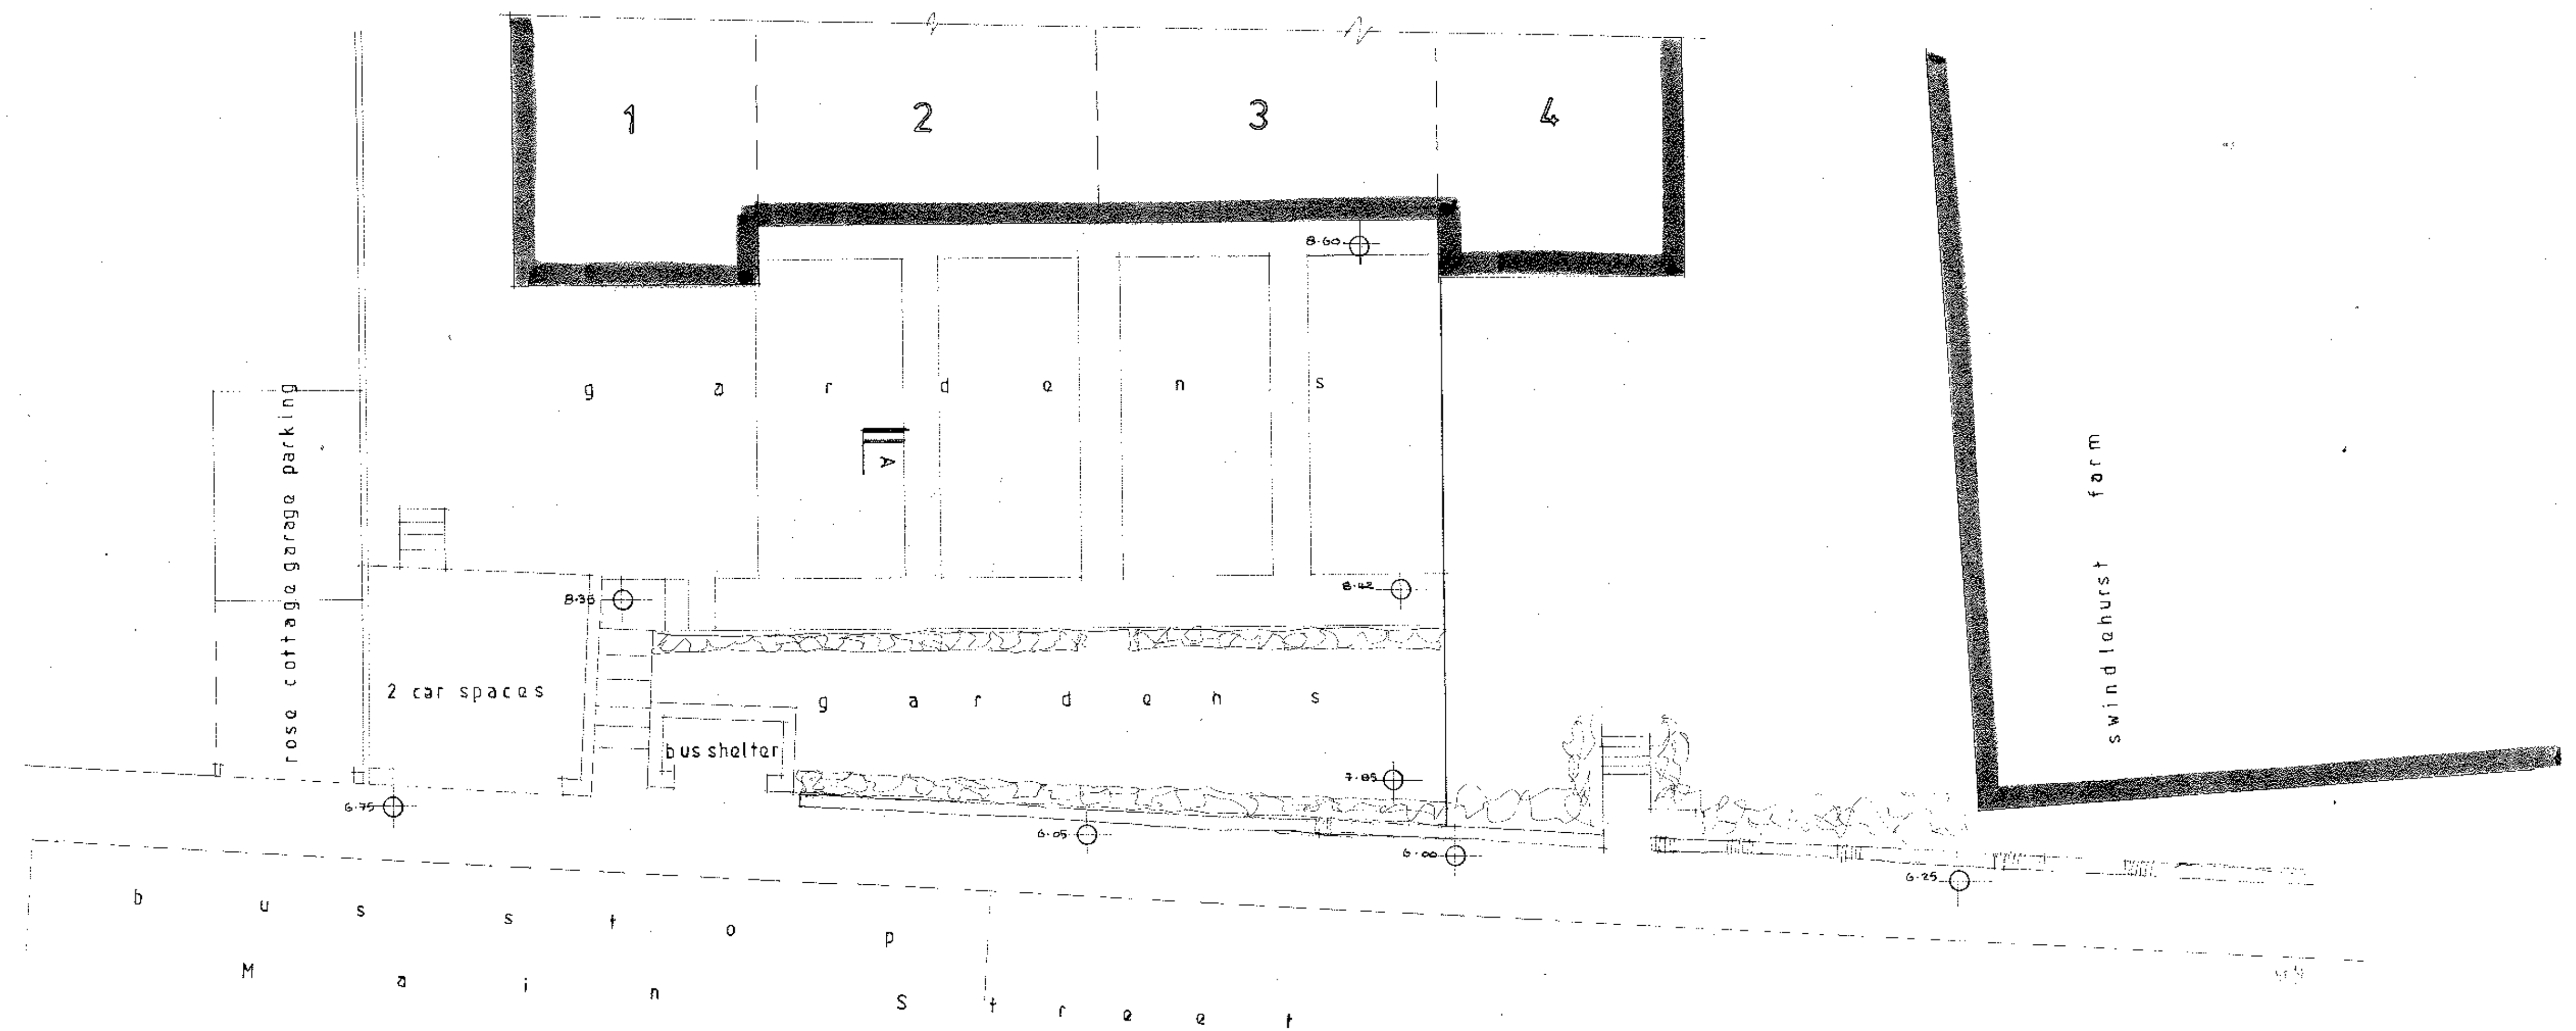

Existing Plan

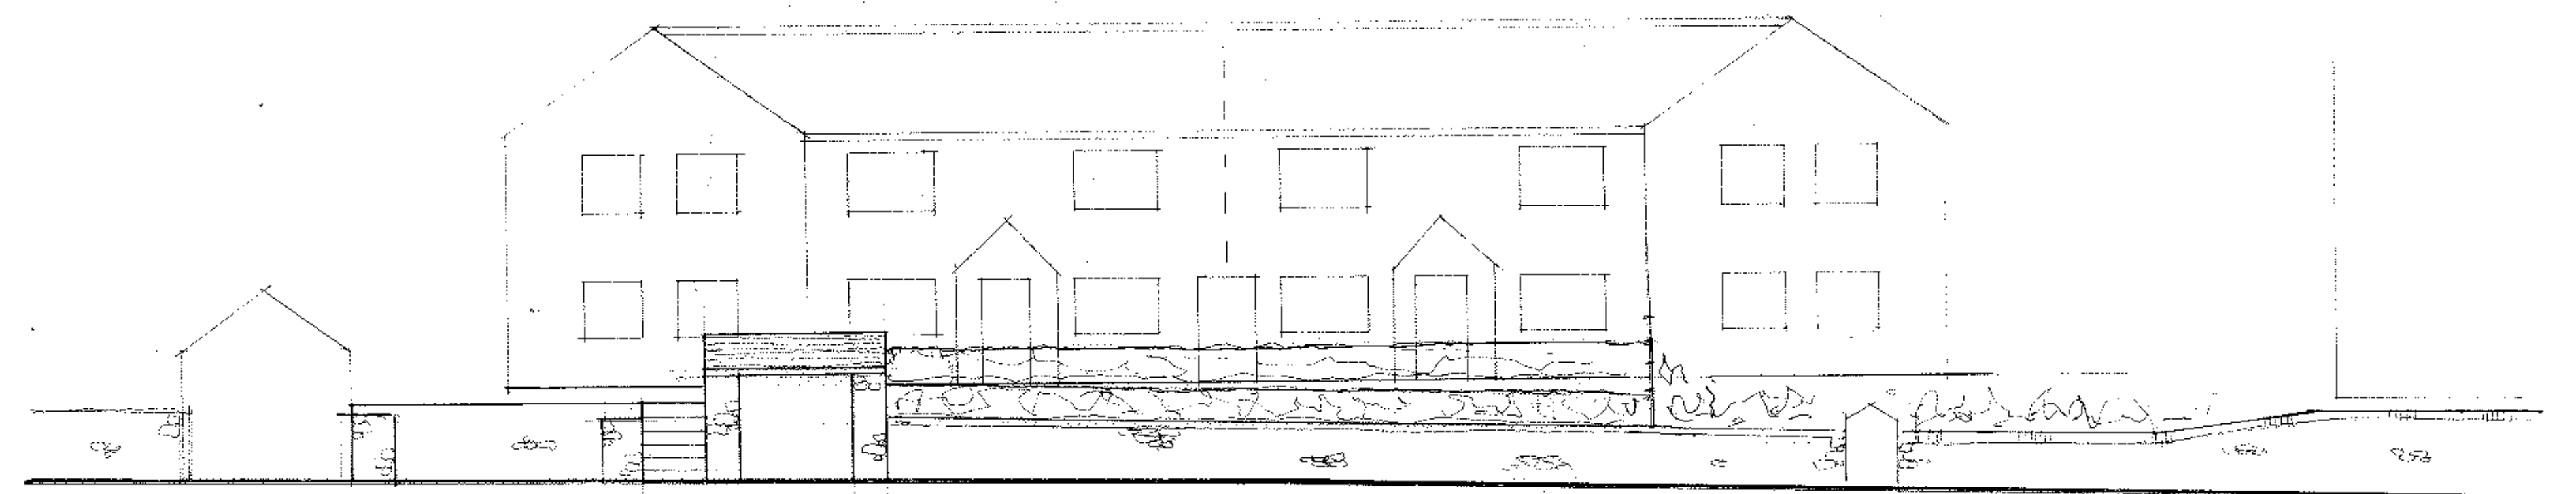

Existing Front (west) Elevation

320120788P

existing site levels

SJ Bialecki Limited
Building Surveyors

Drawing no 5005

Scale 1:100

Existing Site Plan
And Elevation

Proposed
Vehicular Access
And Carparking
At 1243 Greendale View
Main Street
Grindleton