


320120794P

NOTES

THIS DRAWING IS TO BE READ IN CONJUNCTION WITH ALL OTHER DRAWINGS FOR THIS PROJECT. ALL LEVELS AND DIMENSIONS ARE TO BE CHECKED ON SITE BY THE CONTRACTOR, PRIOR TO PLACING ORDERS OR COMMENCING ANY OF THE RELEVANT WORKS. ALL DIMENSIONS ARE IN MILLIMETRES UNLESS STATED OTHERWISE. ANY DISCREPANCIES BETWEEN THE INFORMATION SHOWN ON THE PLAN AND THAT FOUND ON SITE ARE TO BE REPORTED TO THE DESIGNER IMMEDIATELY.




FRONT ELEVATION

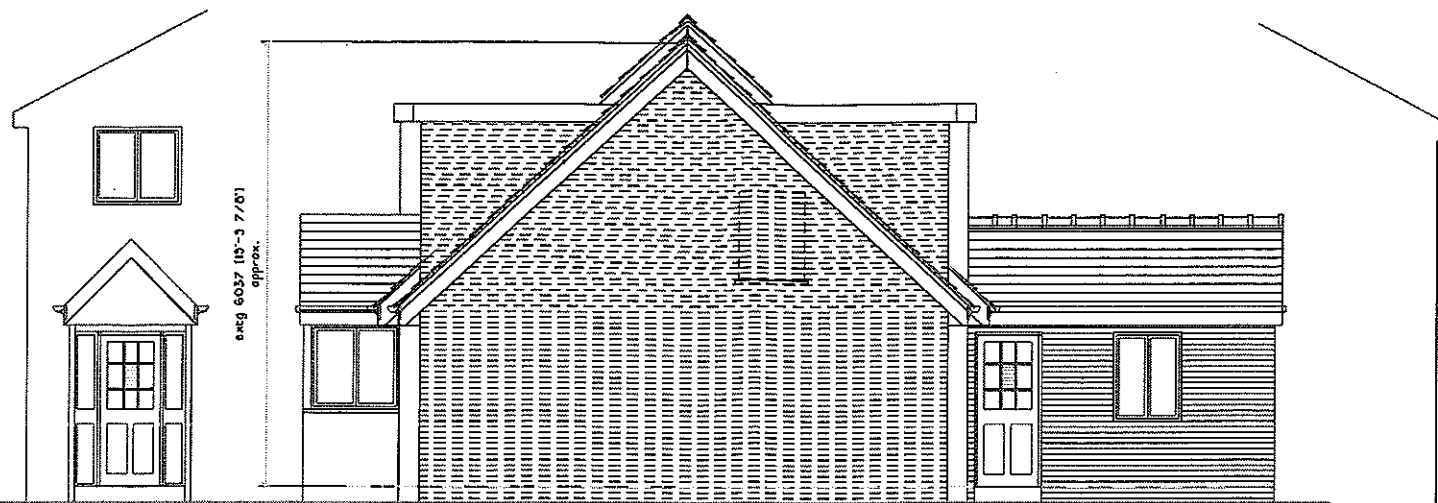


SIDE ELEVATION



REAR ELEVATION

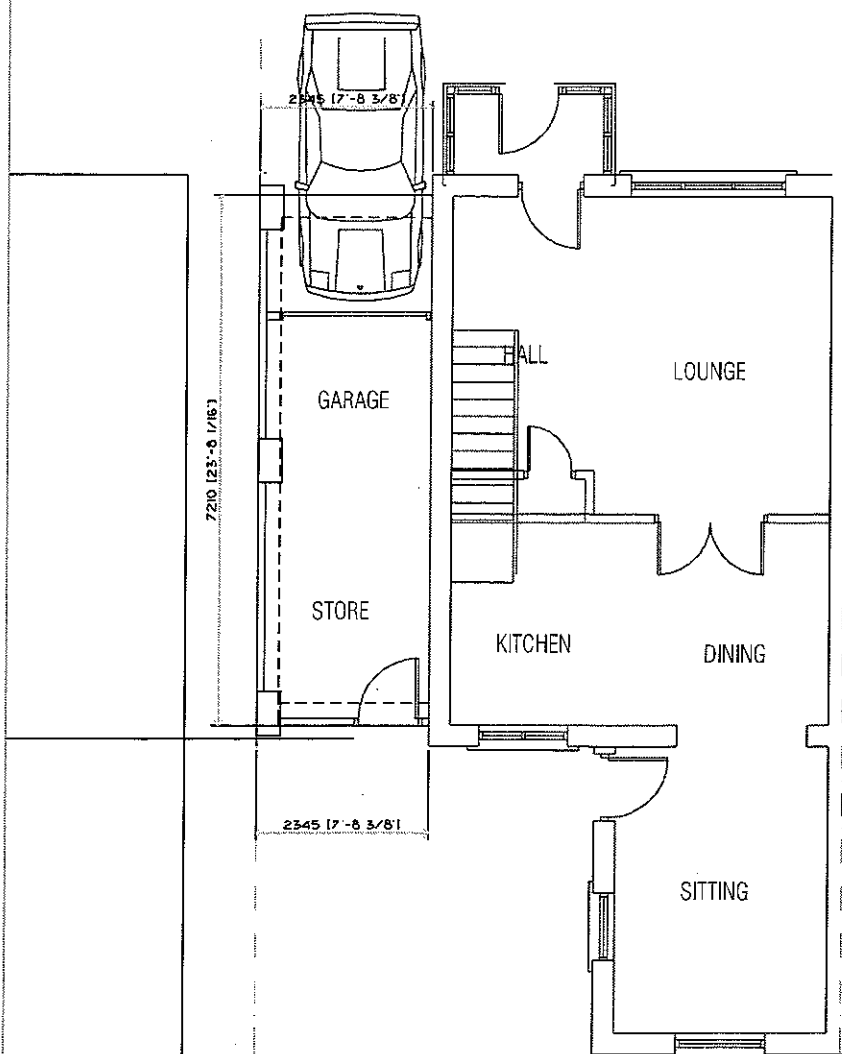

GROUND FLOOR PLAN

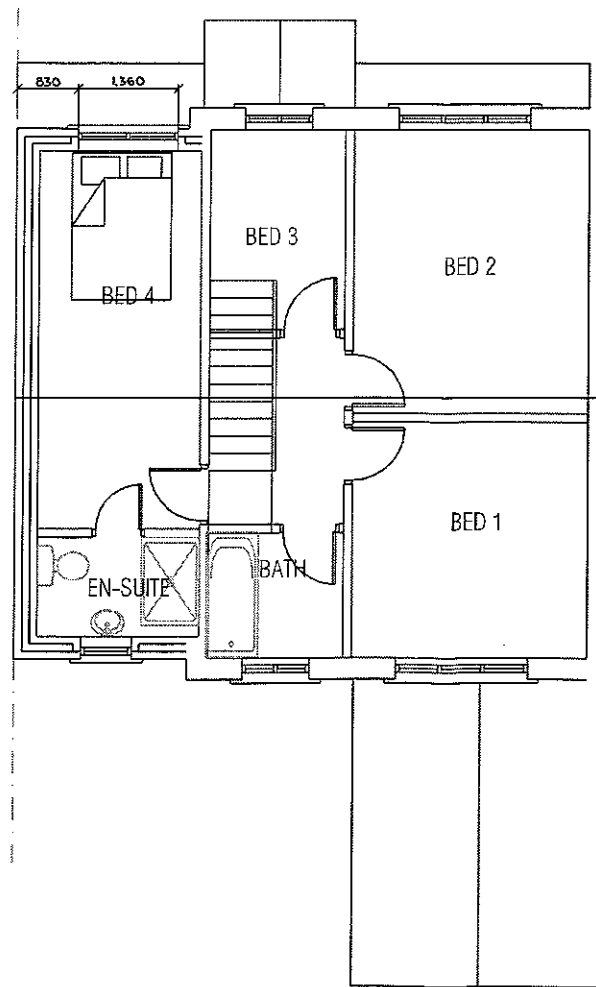

FIRST FLOOR PLAN

PROPOSED PLANS RECEIVED

05/10/12

A 07.08.12 alts to suit client

| Rev. | Date | Description |
|------|------|-------------|
|------|------|-------------|

A.L.H. Design Services  
Barley Cottage, Brewery Street, Longridge, Lanc  
PR3 3NB. Tel & Fax : (01772) 785719

Client

Mr P Atkinson,  
6 Holly Groove,  
Longridge,  
Nr Preston,  
Lancs.

Job/Scheme Title

TWO STROEY SIDE EXTENSION  
TO FORM CARPORT AND  
BEDROOM OVER AND MINOR  
INTERNAL ALTERATIONS

Drawing Title

PROPOSED PLANS &  
ELEVATIONS

| Job/Scheme Number |         | Drawing Number  |         |
|-------------------|---------|-----------------|---------|
| 0406/93           |         | Drawing No 05 A |         |
| Scale             | Date    | Drawn           | Checked |
| 1/100th           | July 12 | a.t.l-h         |         |