



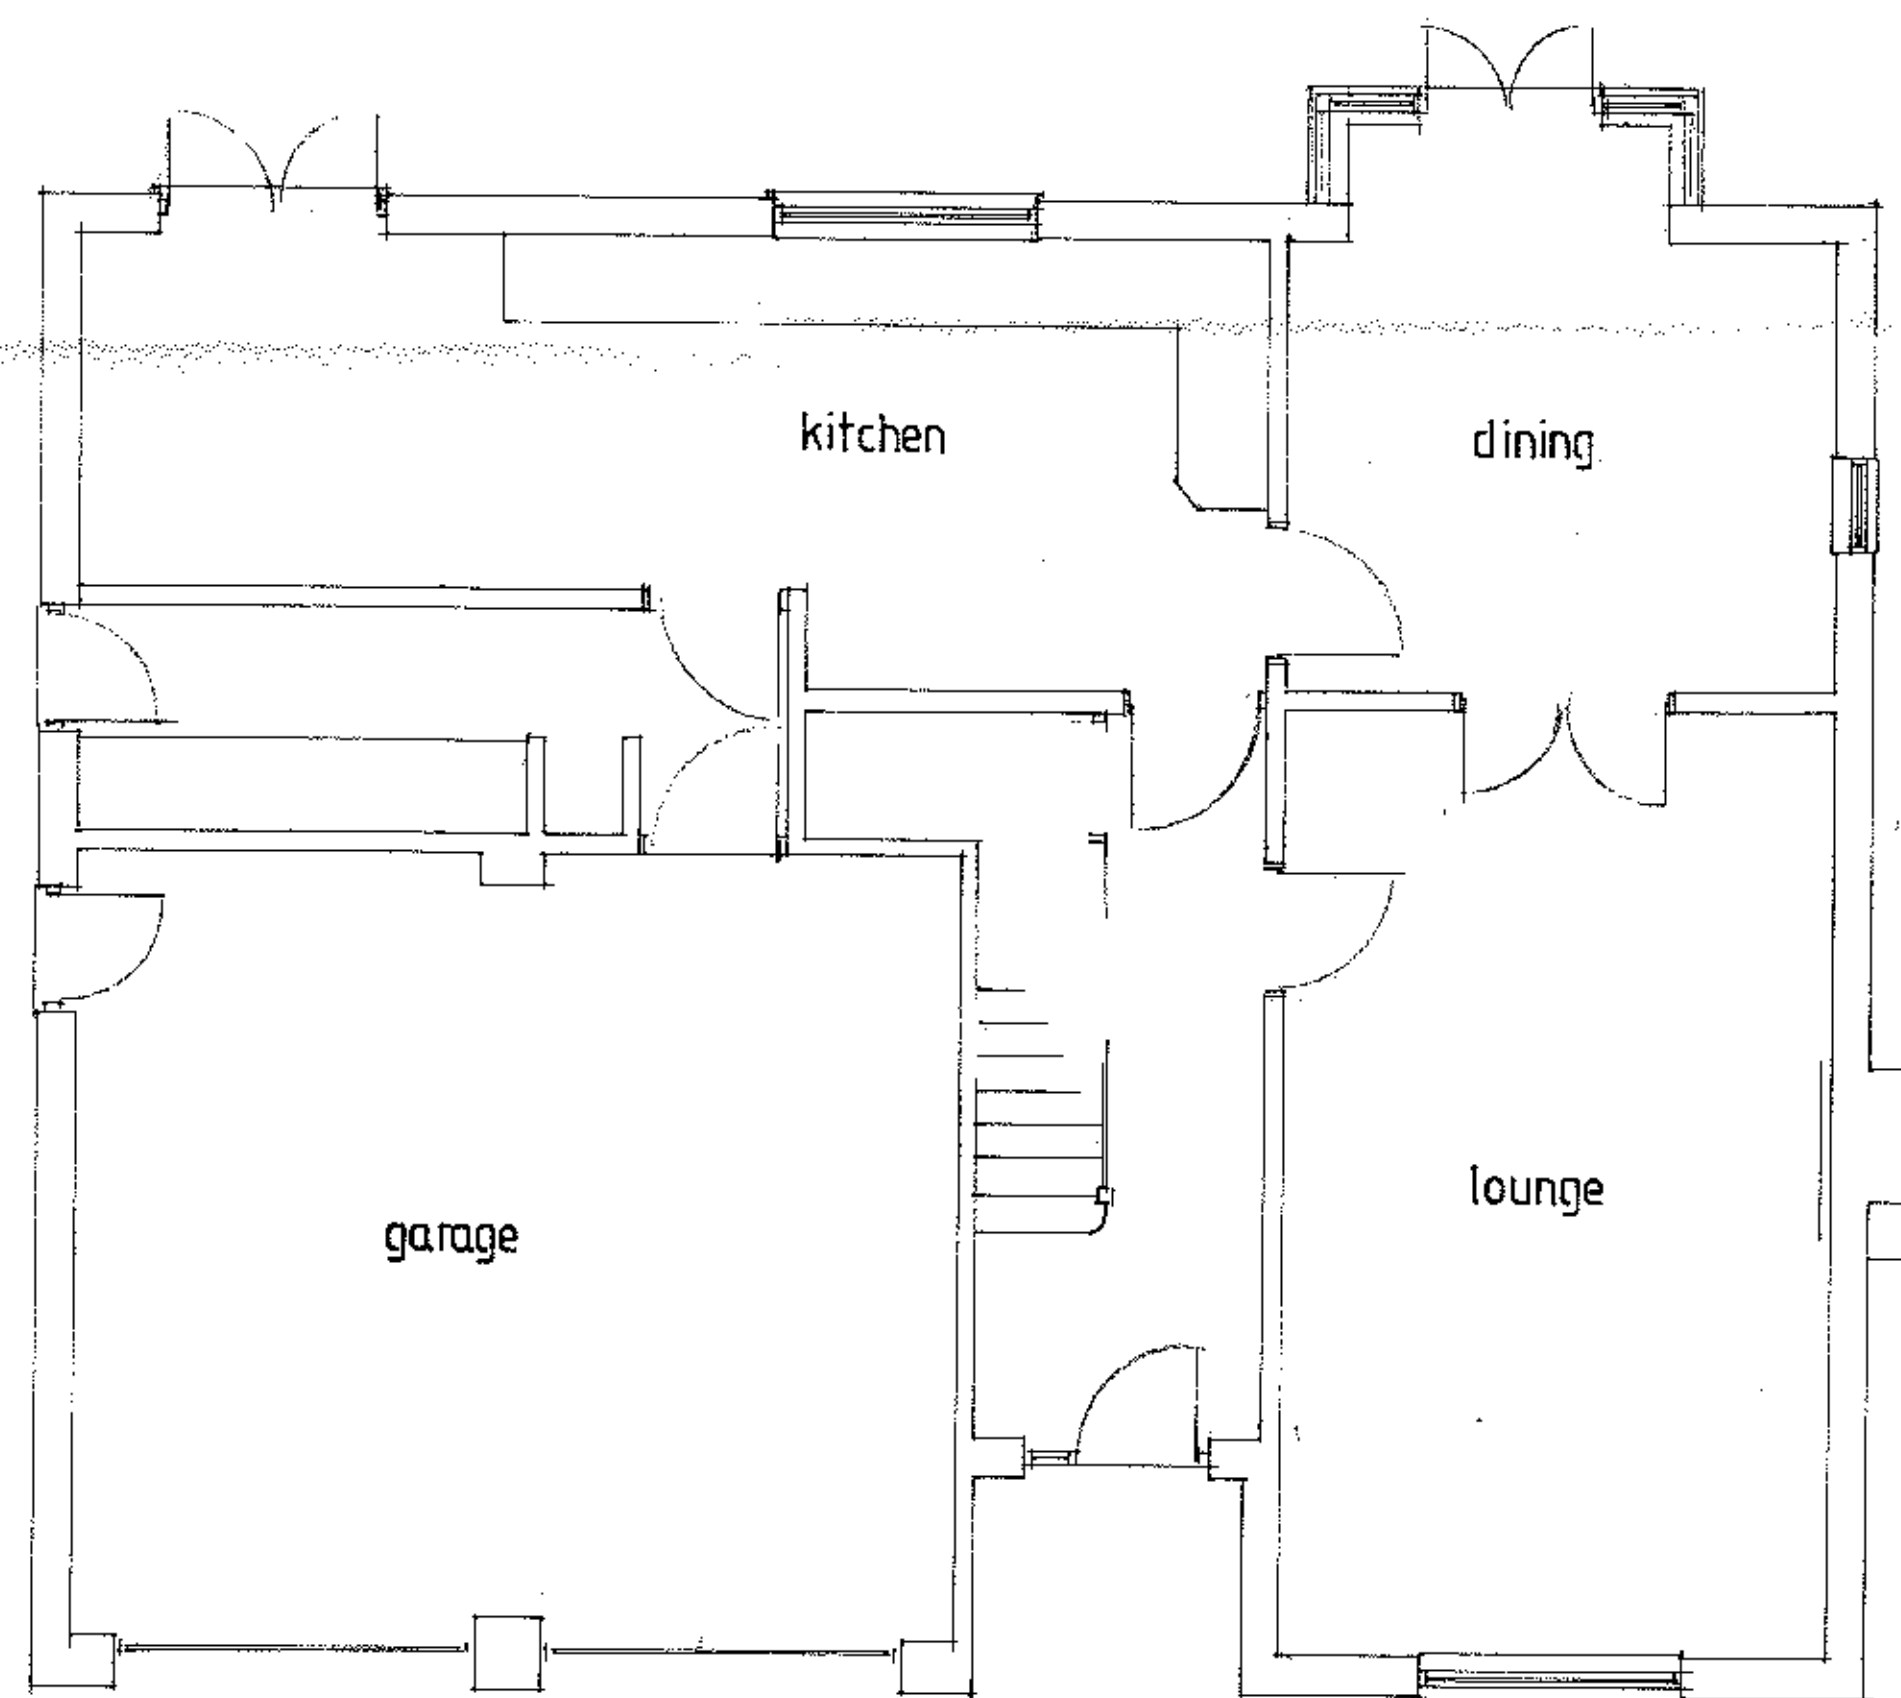

EXISTING PLAN



EXISTING REAR ELEVATION

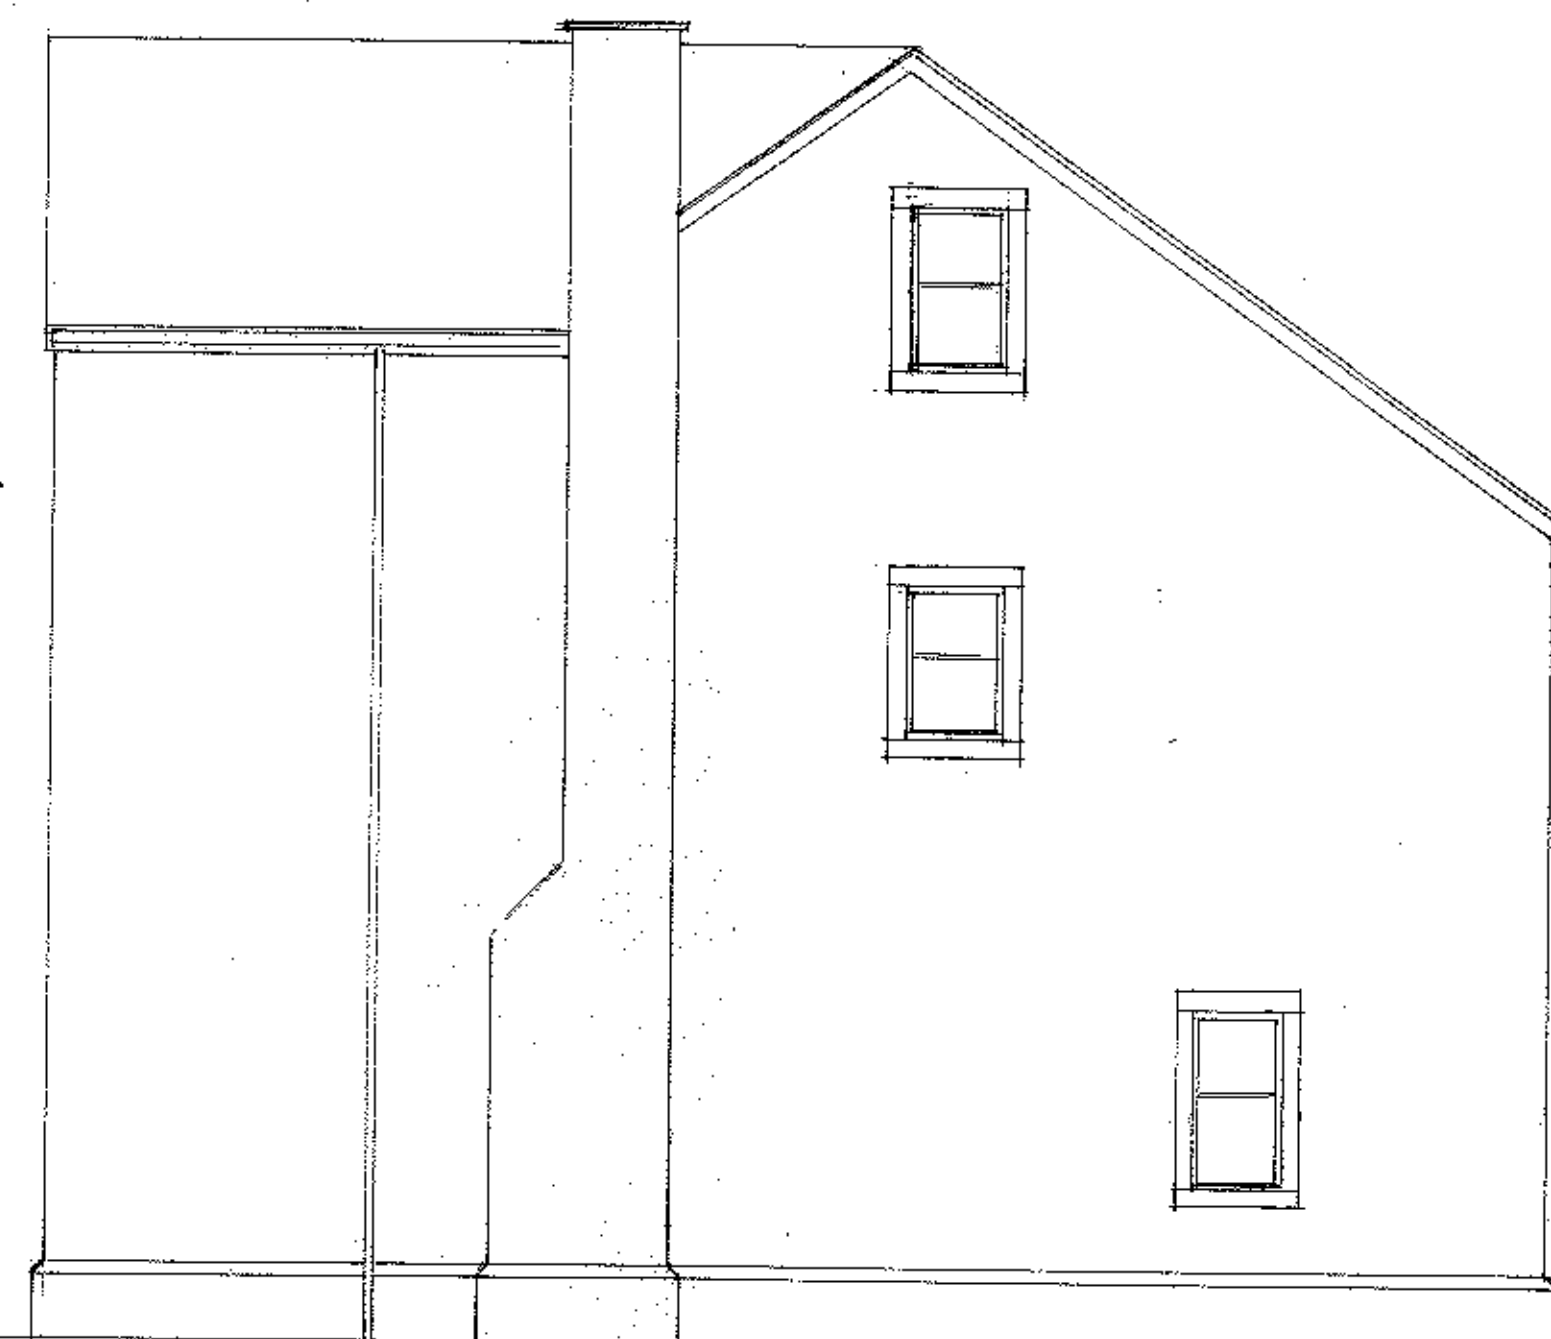

EXISTING SIDE ELEVATION

320120795P

Proposed orangery for Mr. & Mrs. R. Baron
23 Asturian Gate, Ribchester

drawn by Artech Design 01772 456592

drawing no. 1A/2035/1

Scale 1:50