


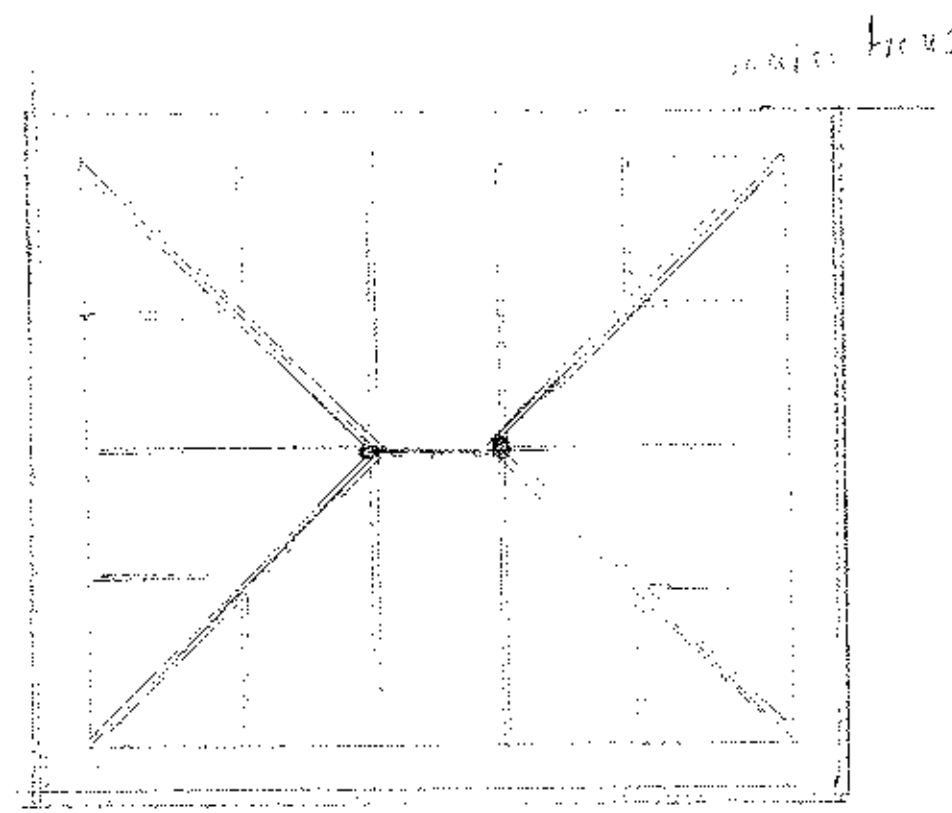

roof plan

**Louise Blatchford** 32012079

From: sutccliffe gary [artechdesign@blueyonder.co.uk]  
 Sent: 10 September 2012 14:46  
 To: Louise Blatchford  
 Subject: Re: Planning application - 23 Asturian Gate, Ribchester


Follow Up Flag:  
 Flag Status: Follow up  
 Red

Hi Louise

The height of the proposed orangery is 4.5m

regards Gary Sutcliffe

On 10 September 2012 14:41, Louise Blatchford <Louise.Blatchford@ribblesdale.gov.uk> wrote:  
 > Dear Gary  
 > RM: Proposed orangery to rear  
 > AT: 23 Asturian Gate, Ribchester  
 > Further to our telephone conversation please can you e-mail me the height of the proposed orangery and I'll attach it to the drawing.  
 > Many thanks  
 > Louise  
 > Louise Blatchford  
 > Technical Admin Assistant  
 > Planning Department  
 > Ribblesdale Borough Council

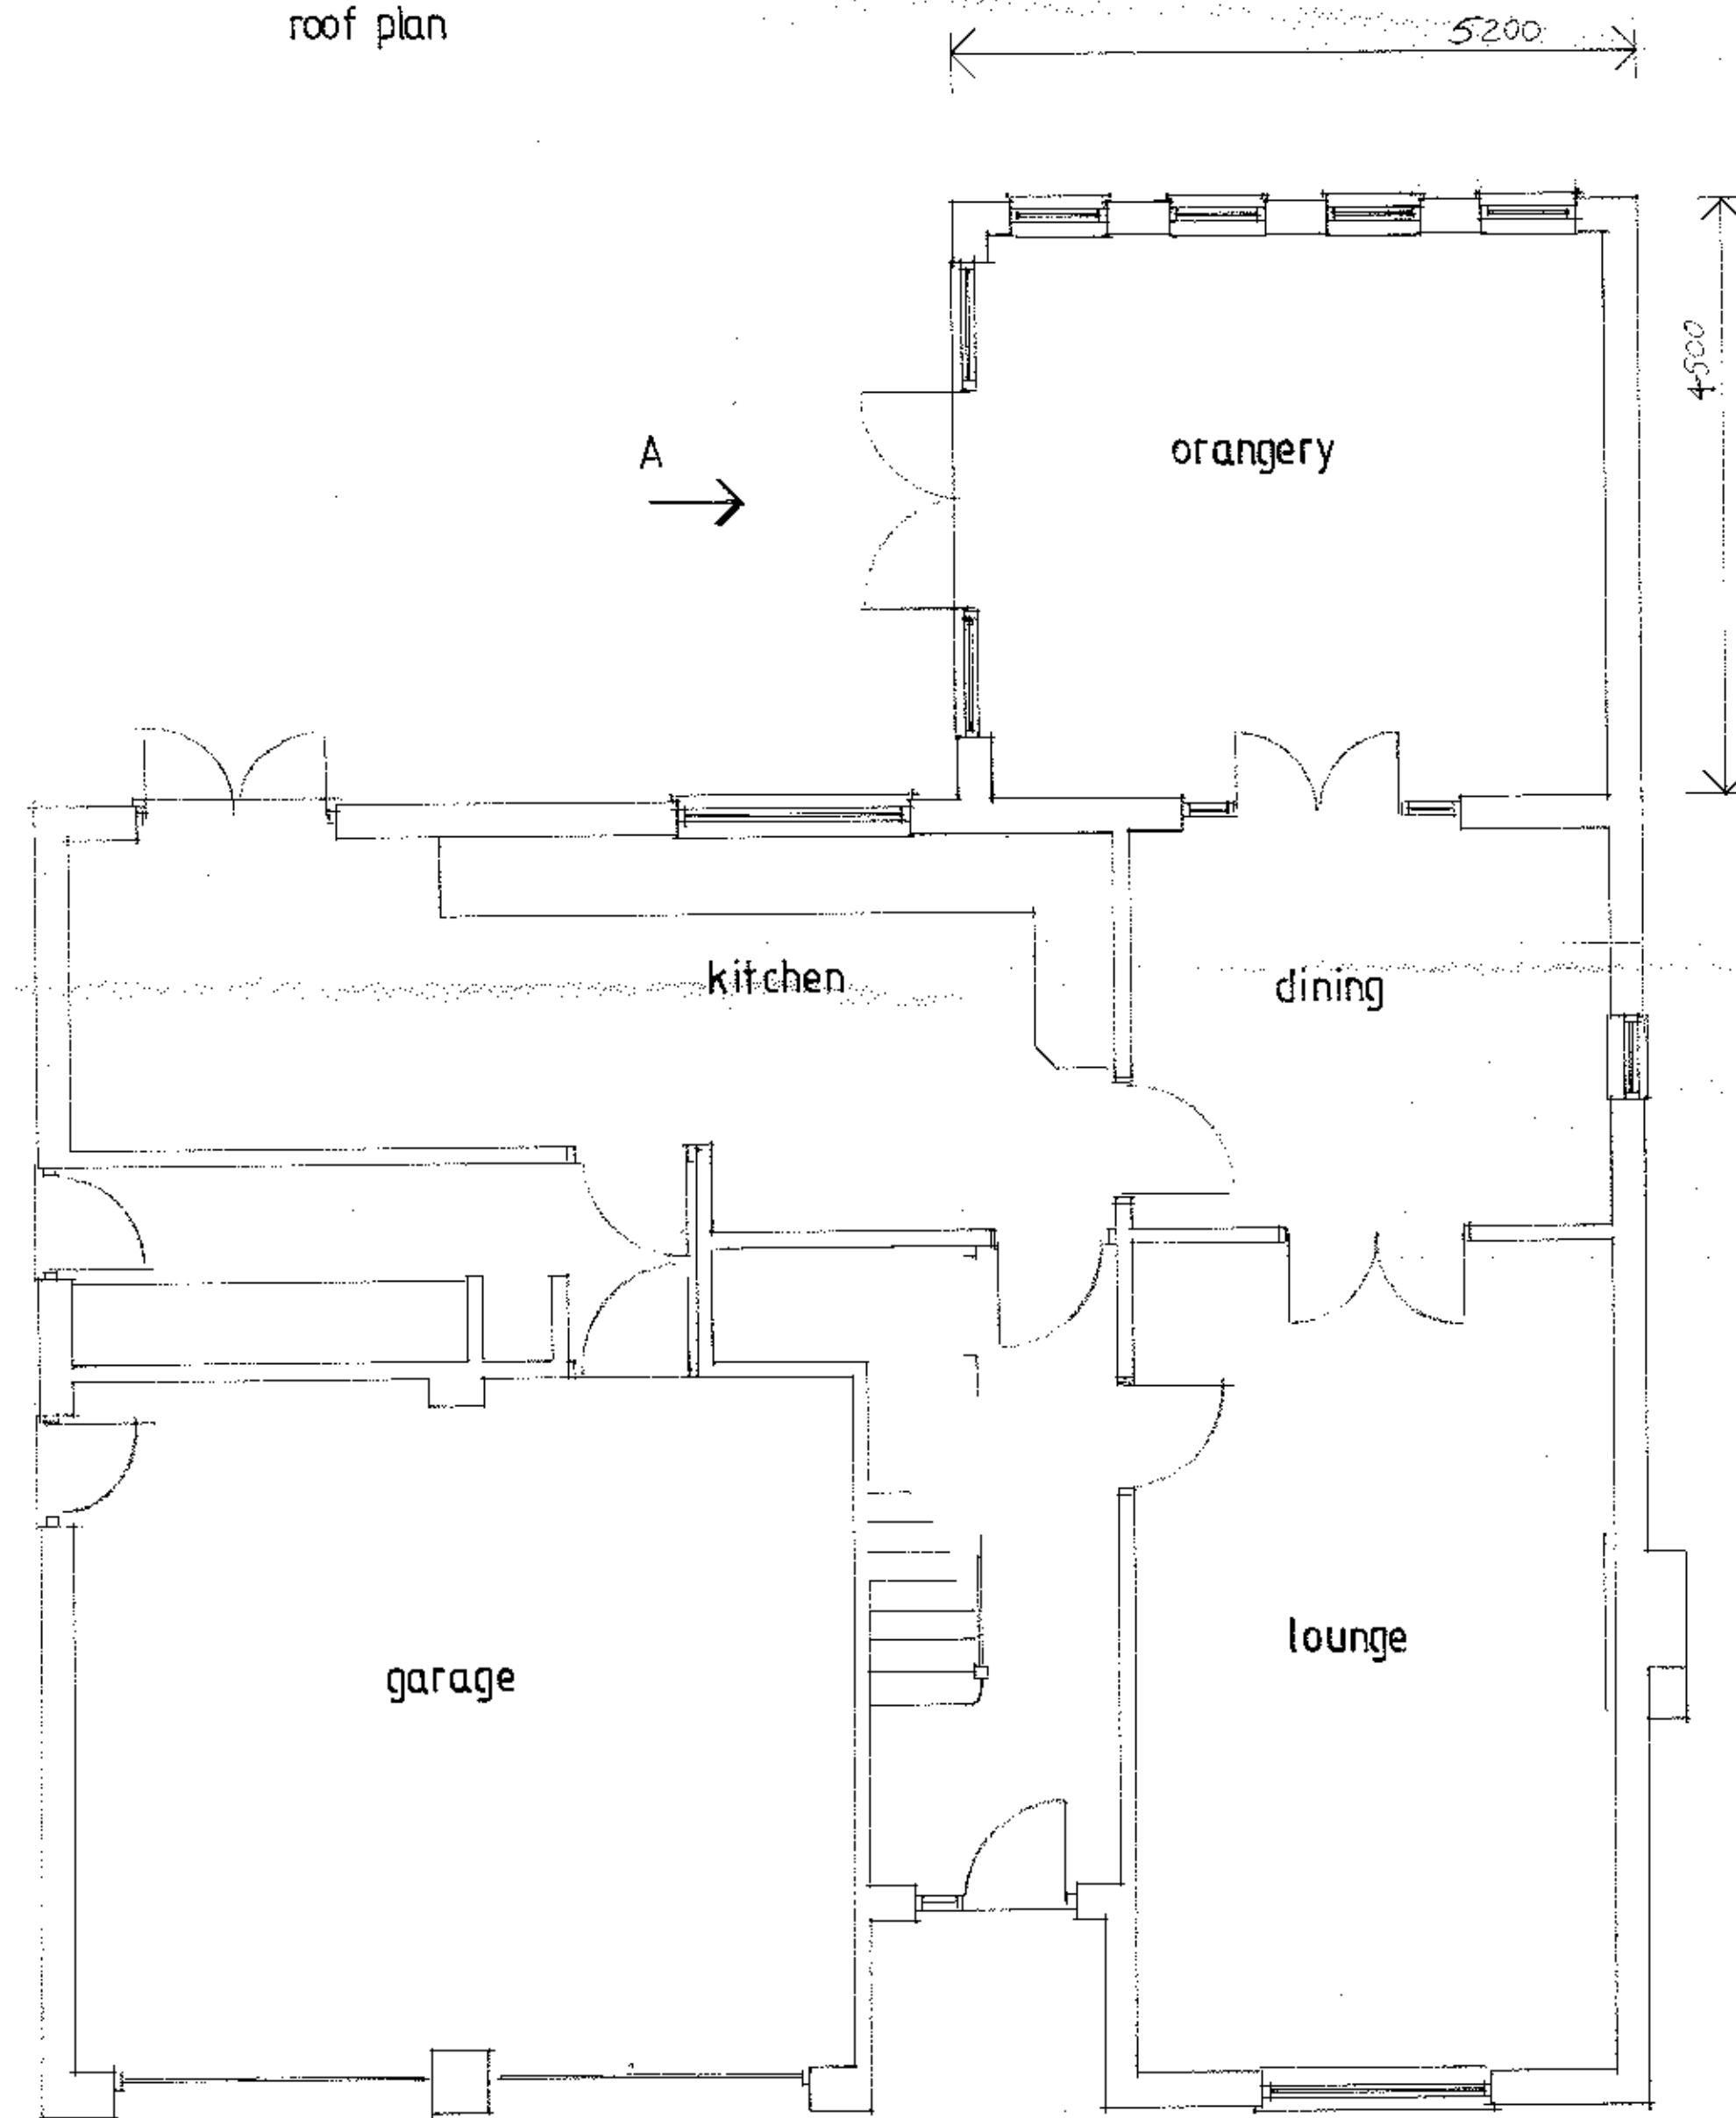


PROPOSED PLAN



PROPOSED REAR ELEVATION

elevation A

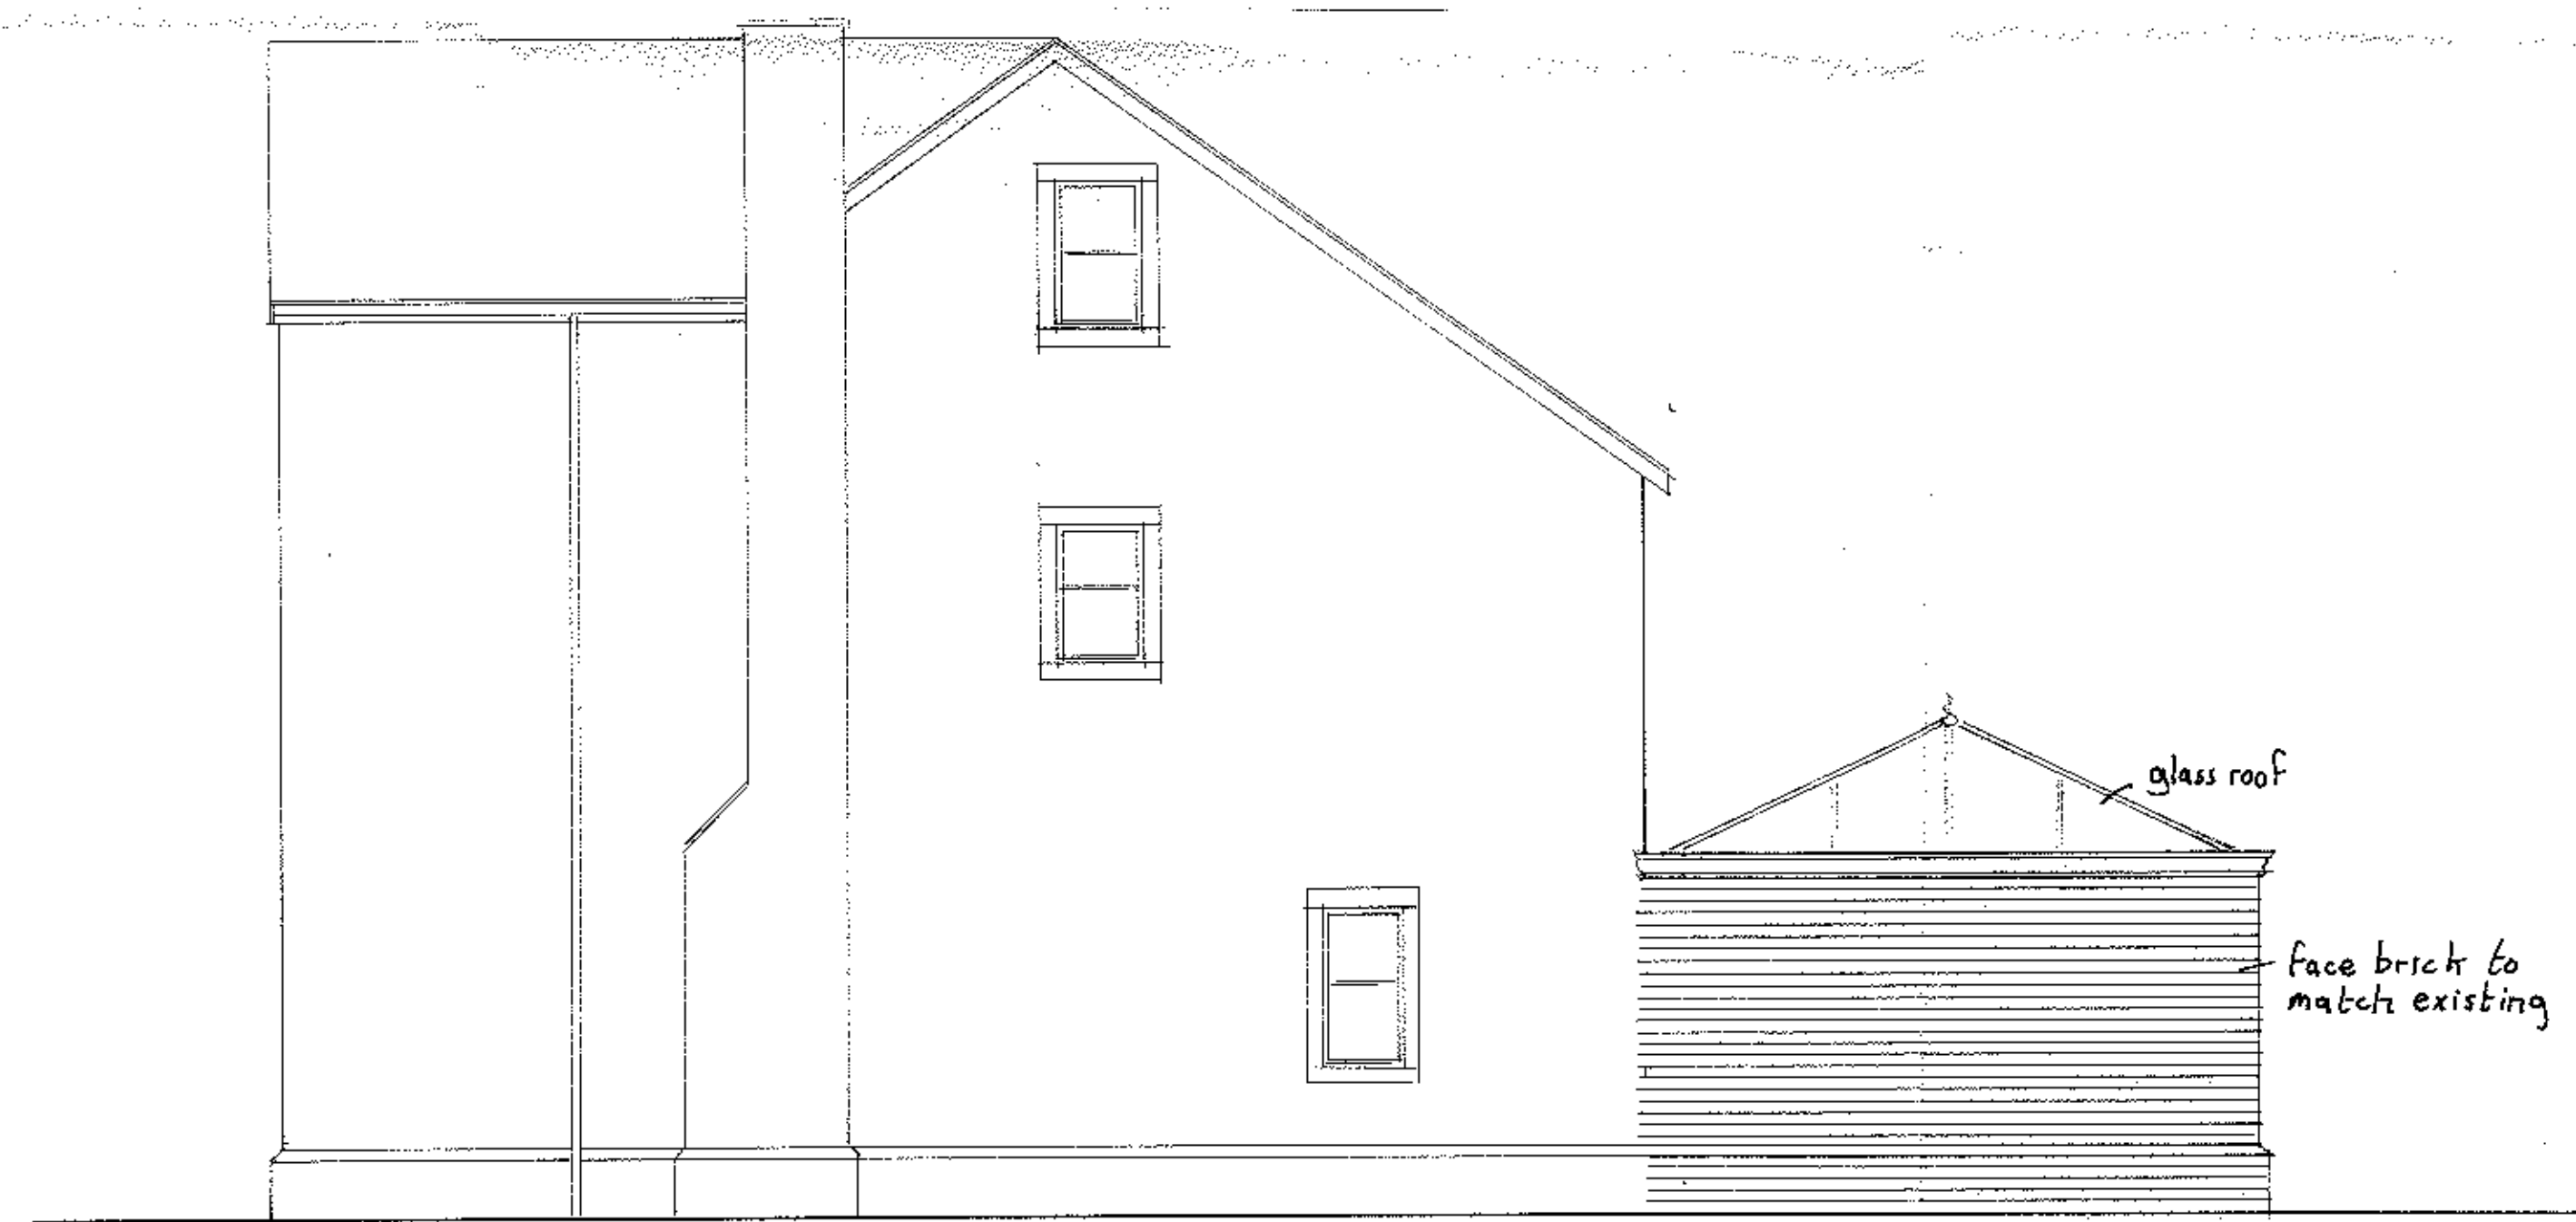

PROPOSED SIDE ELEVATION

320120795P

Proposed orangery for Mr. & Mrs. R. Baron  
 23 Asturian Gate, Ribchester

drawn by Artech Design 01772 456592

drawing no. 1A/2035/2

Scale 1:50