



LUMINAIRE SCHEDULE					
Symbol	Label	Qty	Catalog Number	Description	Lumens L/F
■	A2	3	AS24 1500CMTF	AS24S METALIM	1500W CLEAR COAT 14000 0.82
■	B	3	AS24 1500CMTF	AS24S METALIM	1500W CLEAR COAT 14000 0.82
■	C	2	AS24 1500CMTF	AS24S METALIM	1500W CLEAR COAT 14000 0.82
■	Exit	7	AS24 1500CMTF	AS24S METALIM	1500W CLEAR COAT 14000 0.82
■	Exit	1	AS24 1500CMTF	AS24S METALIM	1500W CLEAR COAT 14000 0.82

STATISTICS				
Description	Symbol	Avg	Max	Min
road & parking	---	20 lux	51 lux	6 lux

AMENDED PLANS RECEIVED
DATE 11/9/12

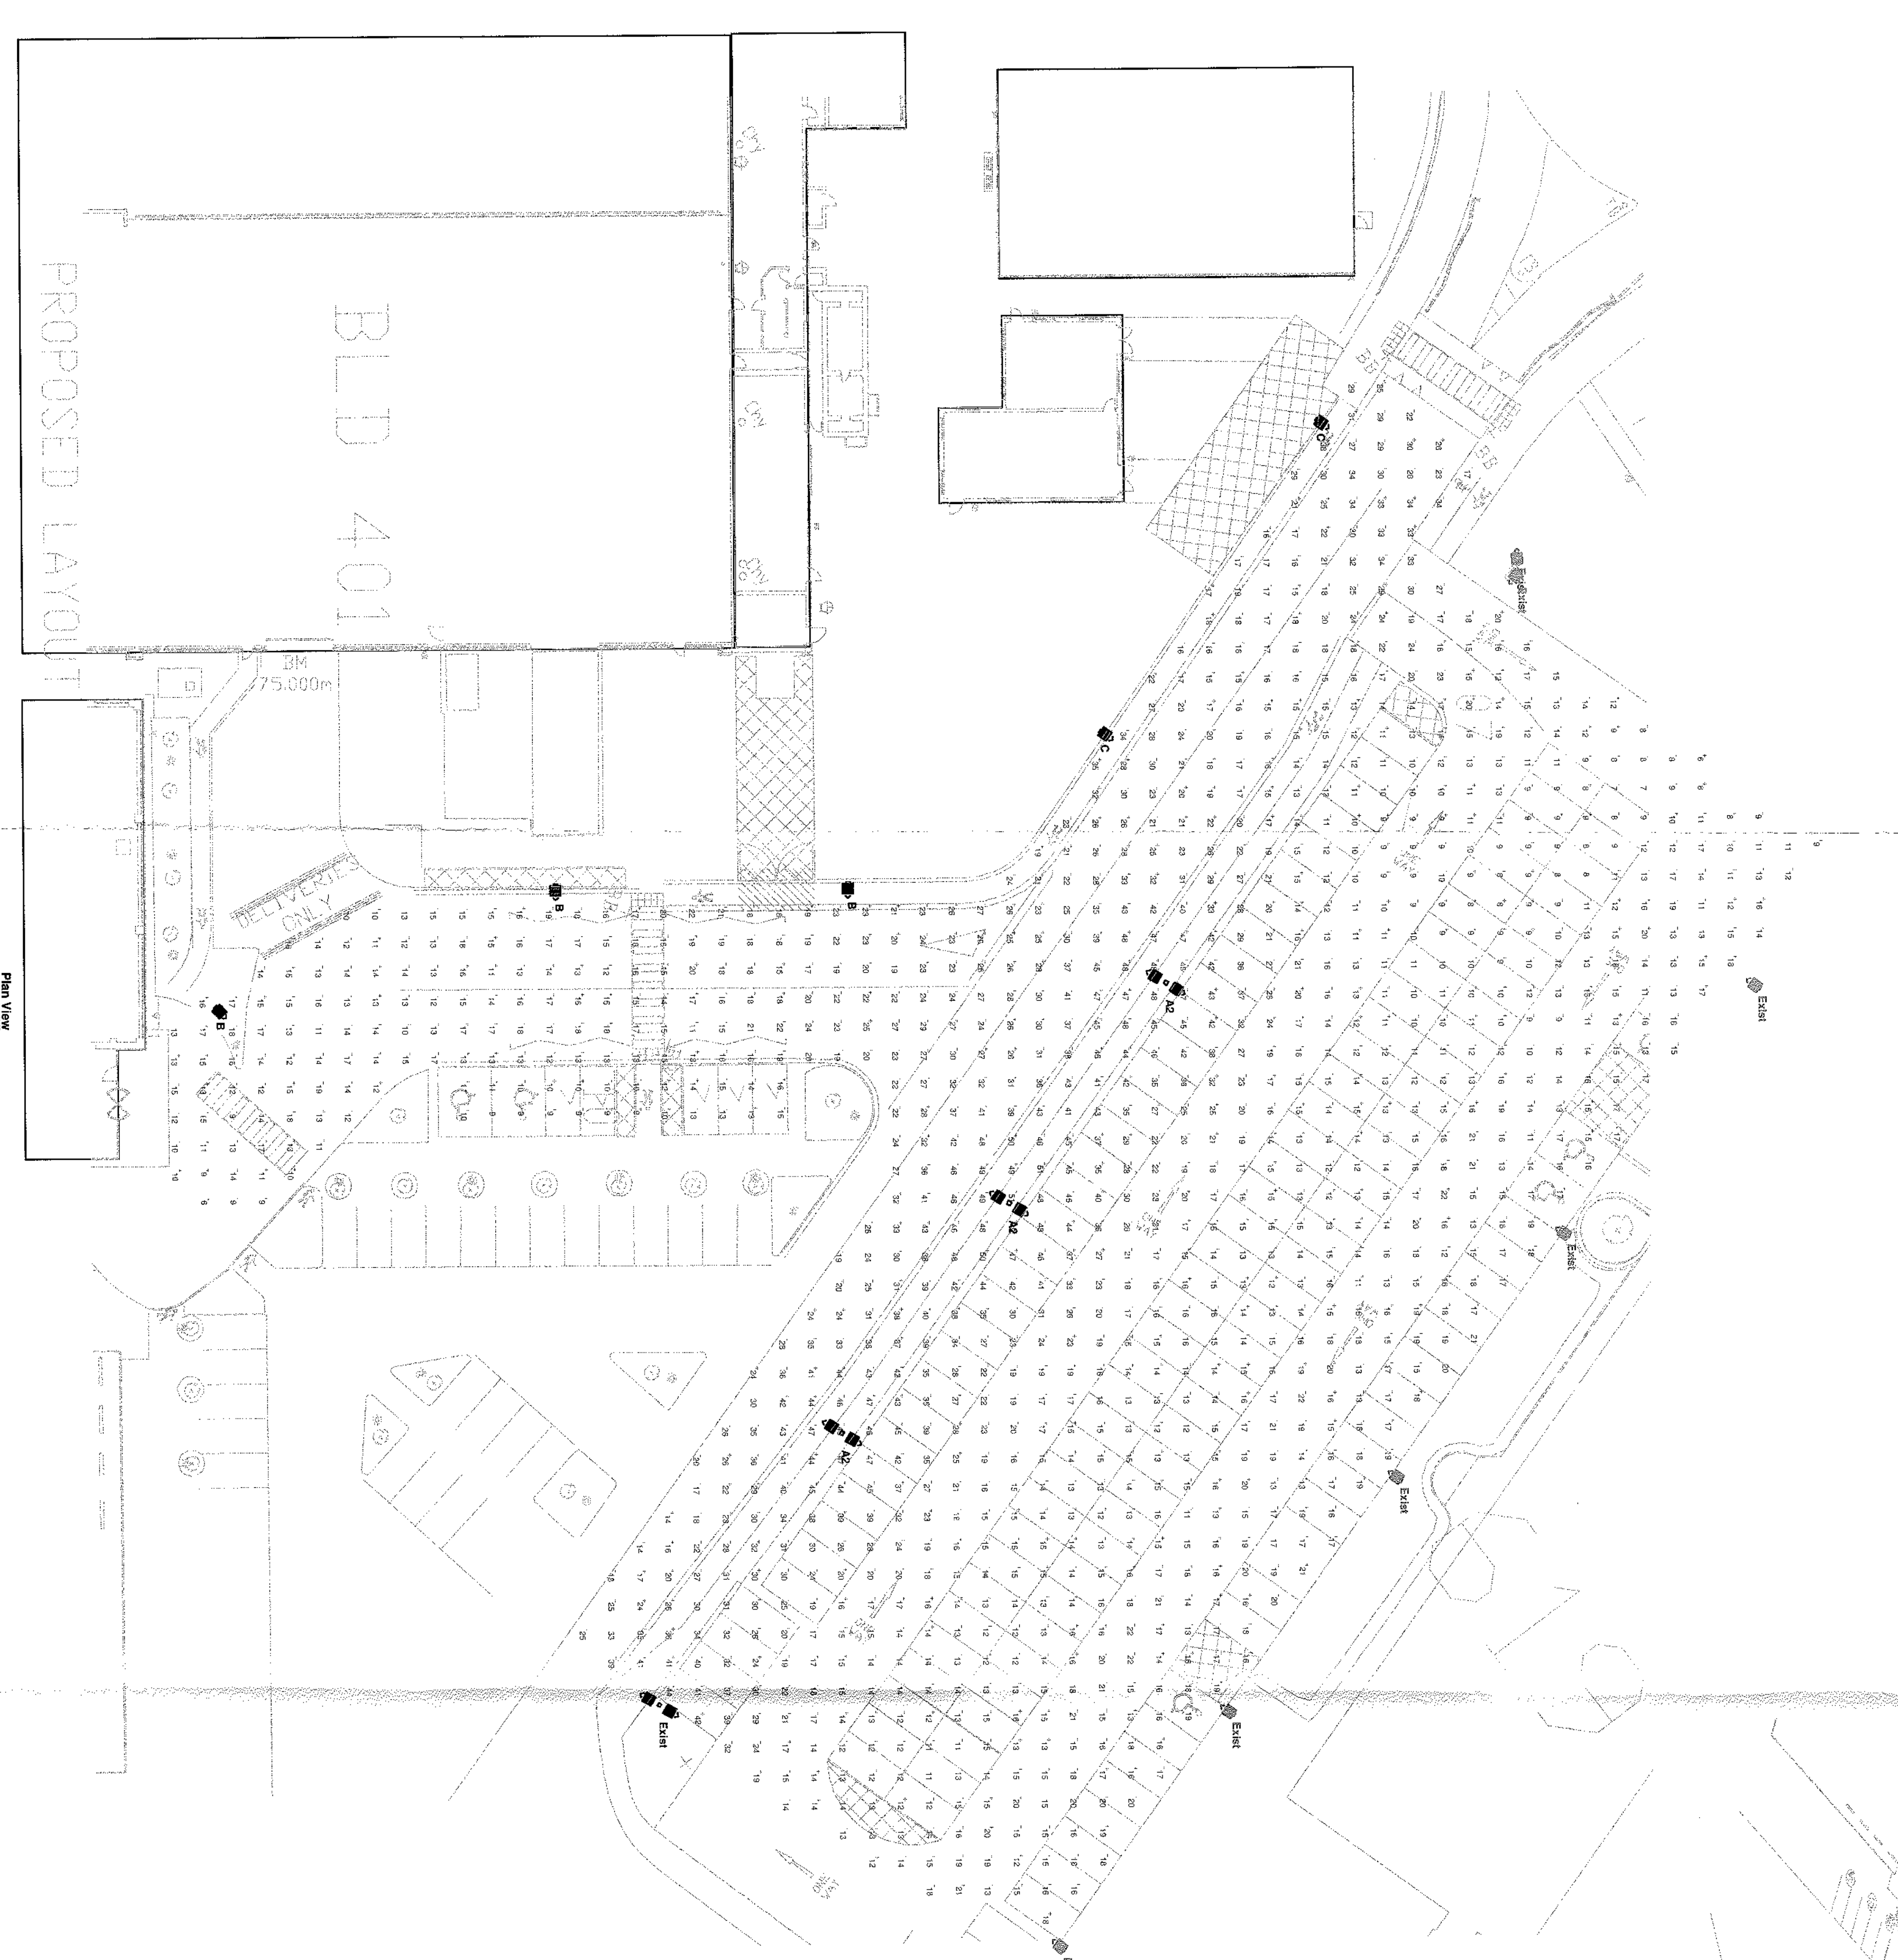

Northwest View
Scale 1:1000

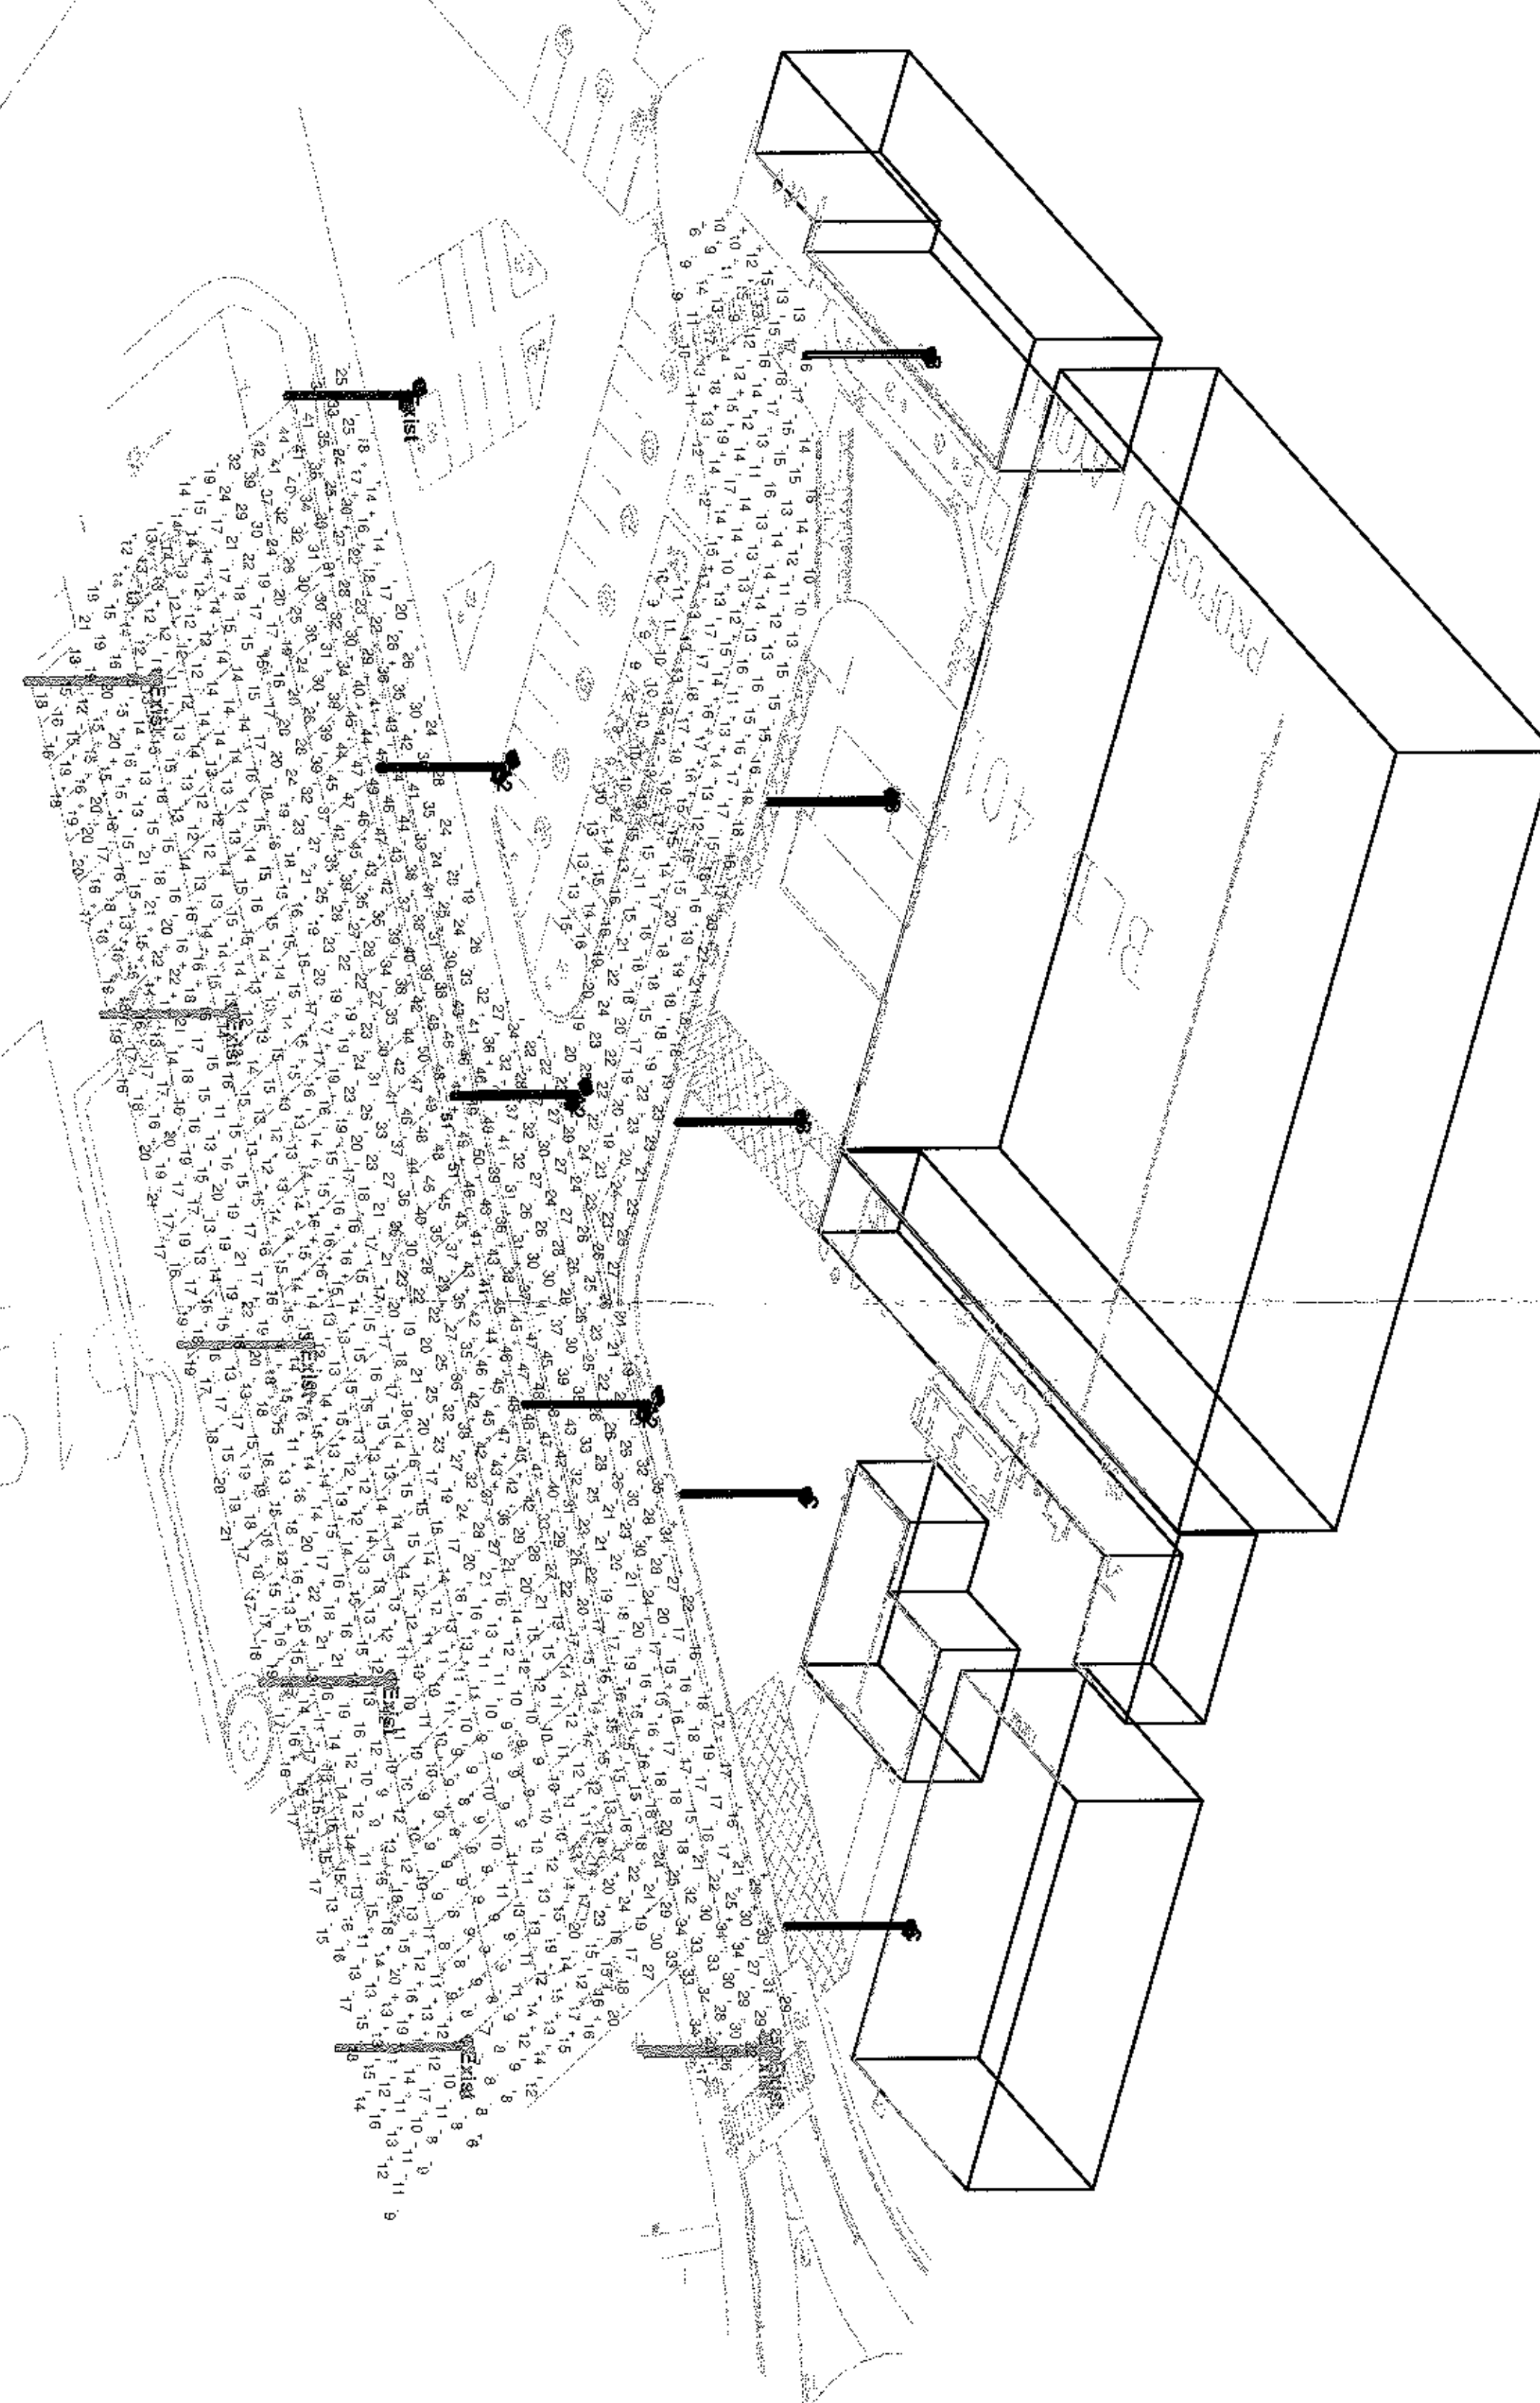

BAE Salmesbury
Externals To Building 401

Designer	Neville Stokes
Date	Feb 15 2012
Scale	
Drawing No.	
1 of 1	