



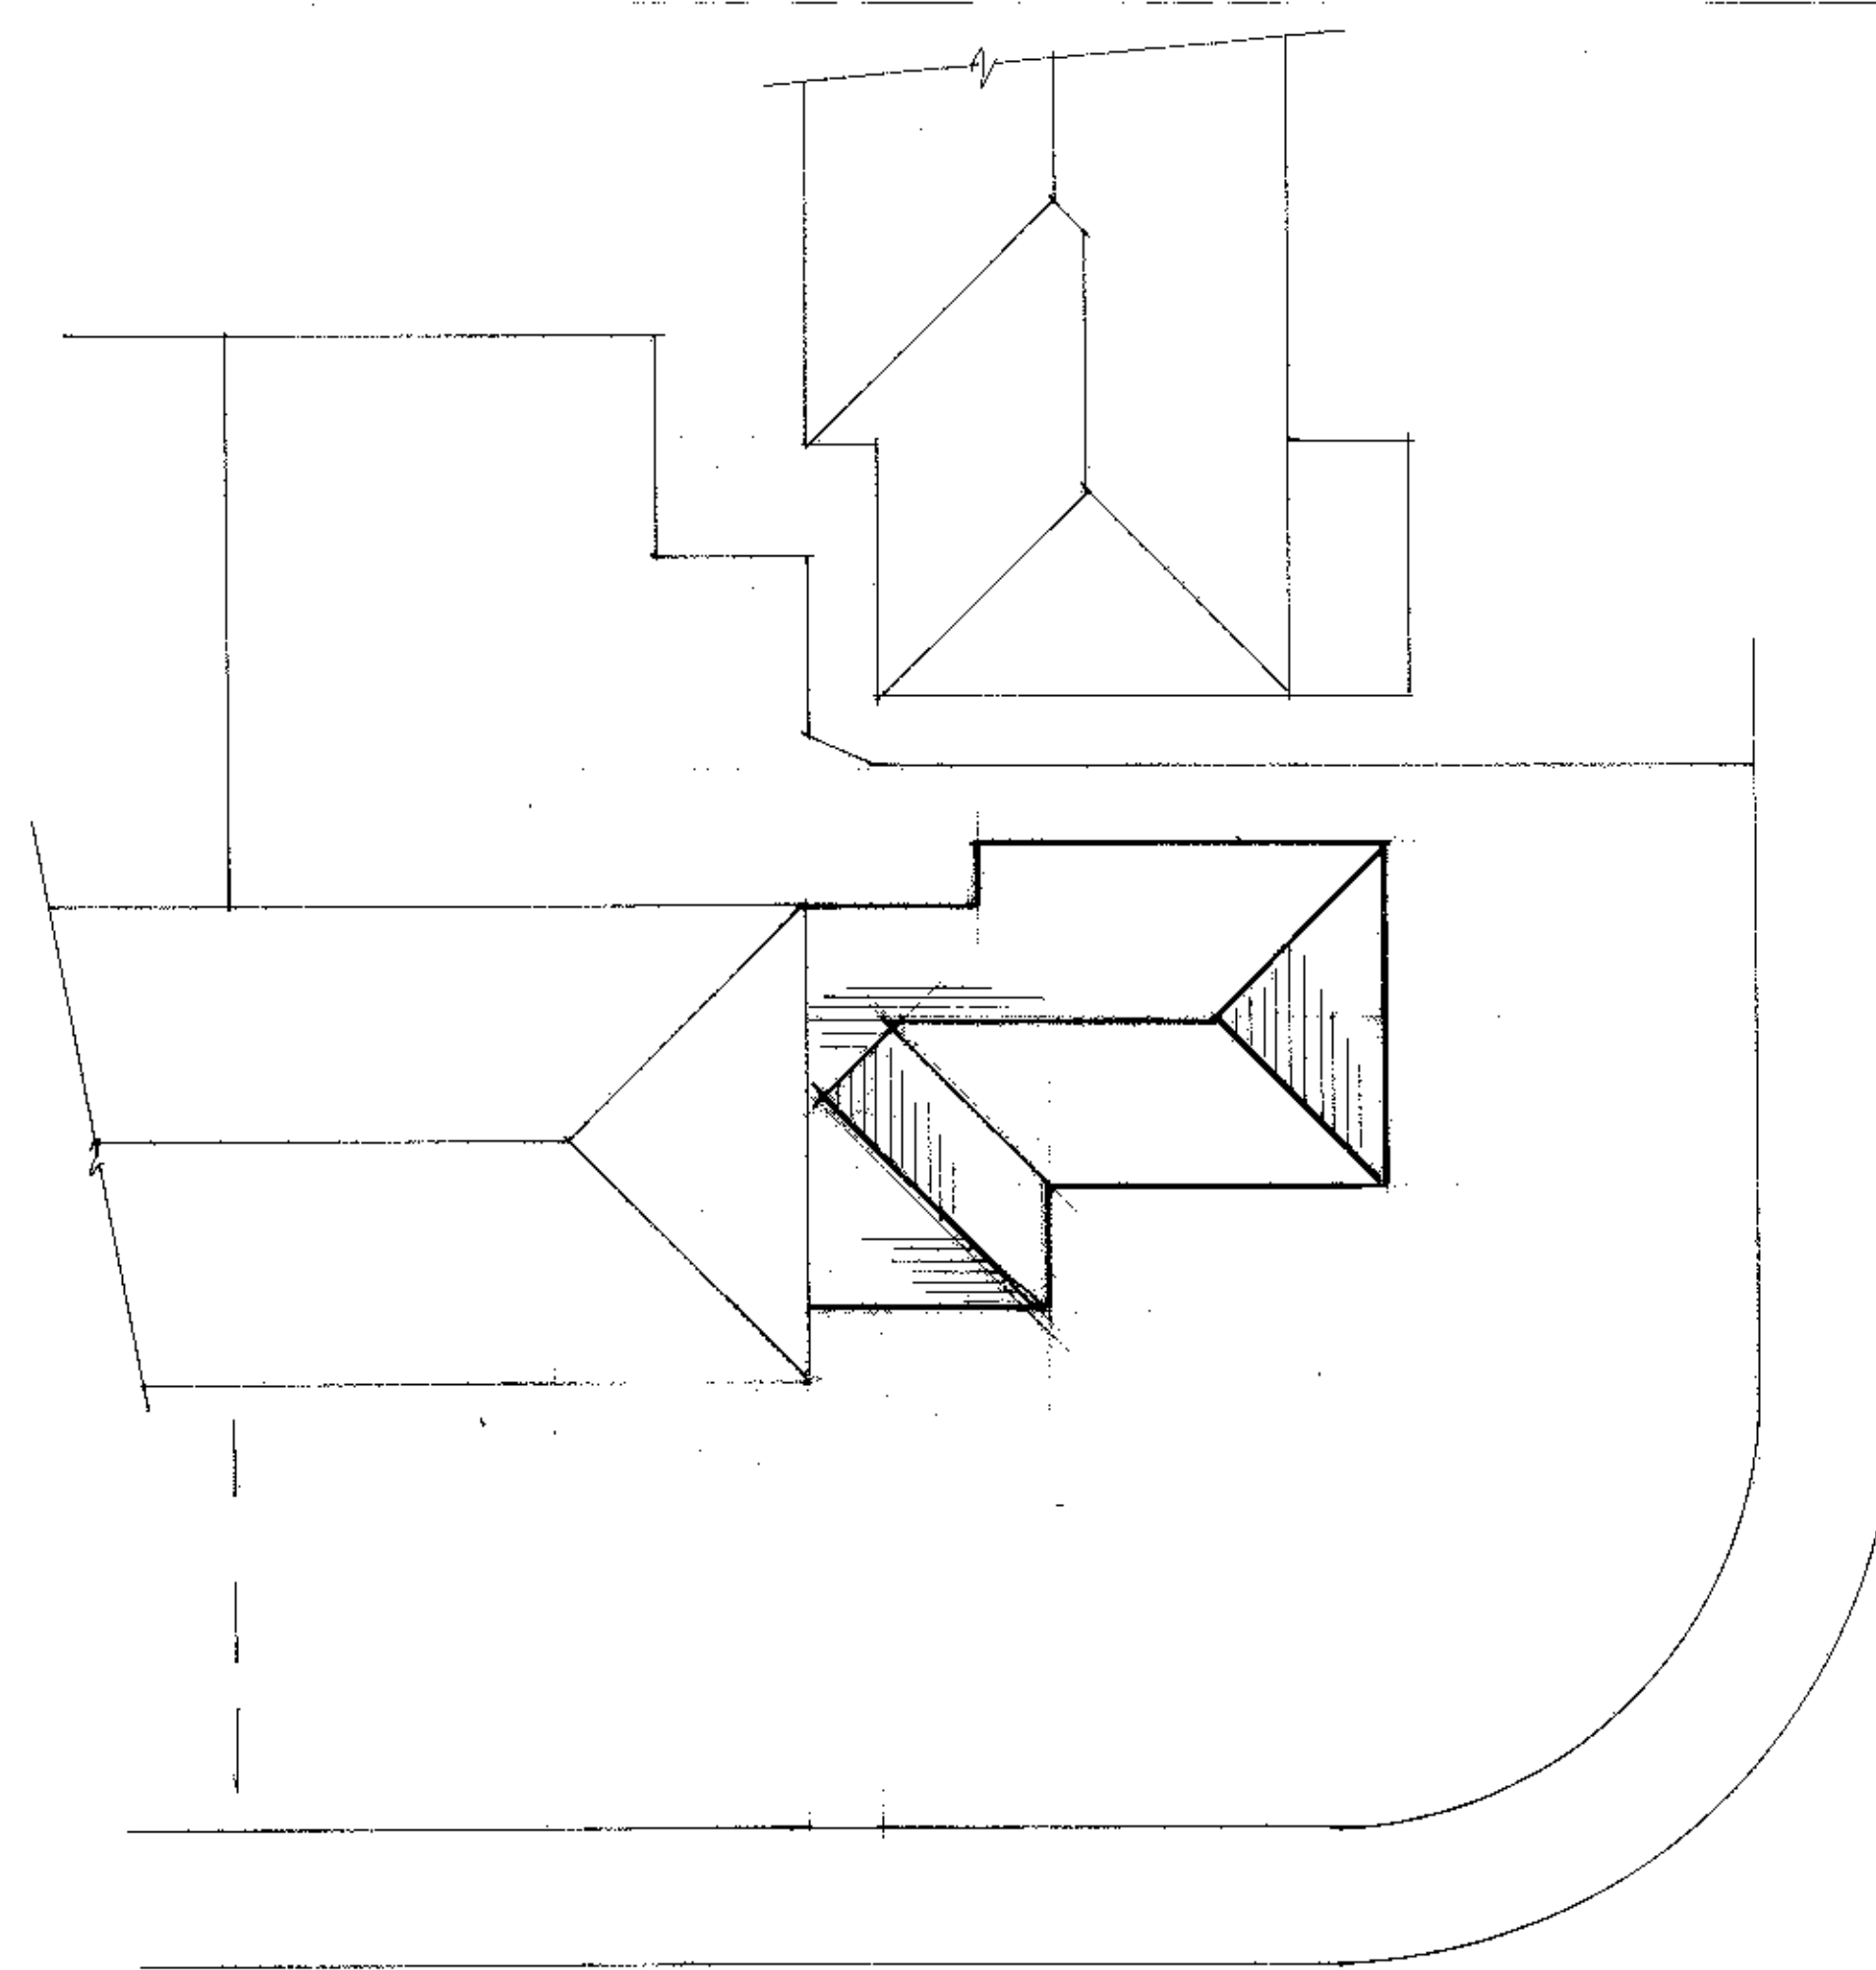


Proposed Roof Plan

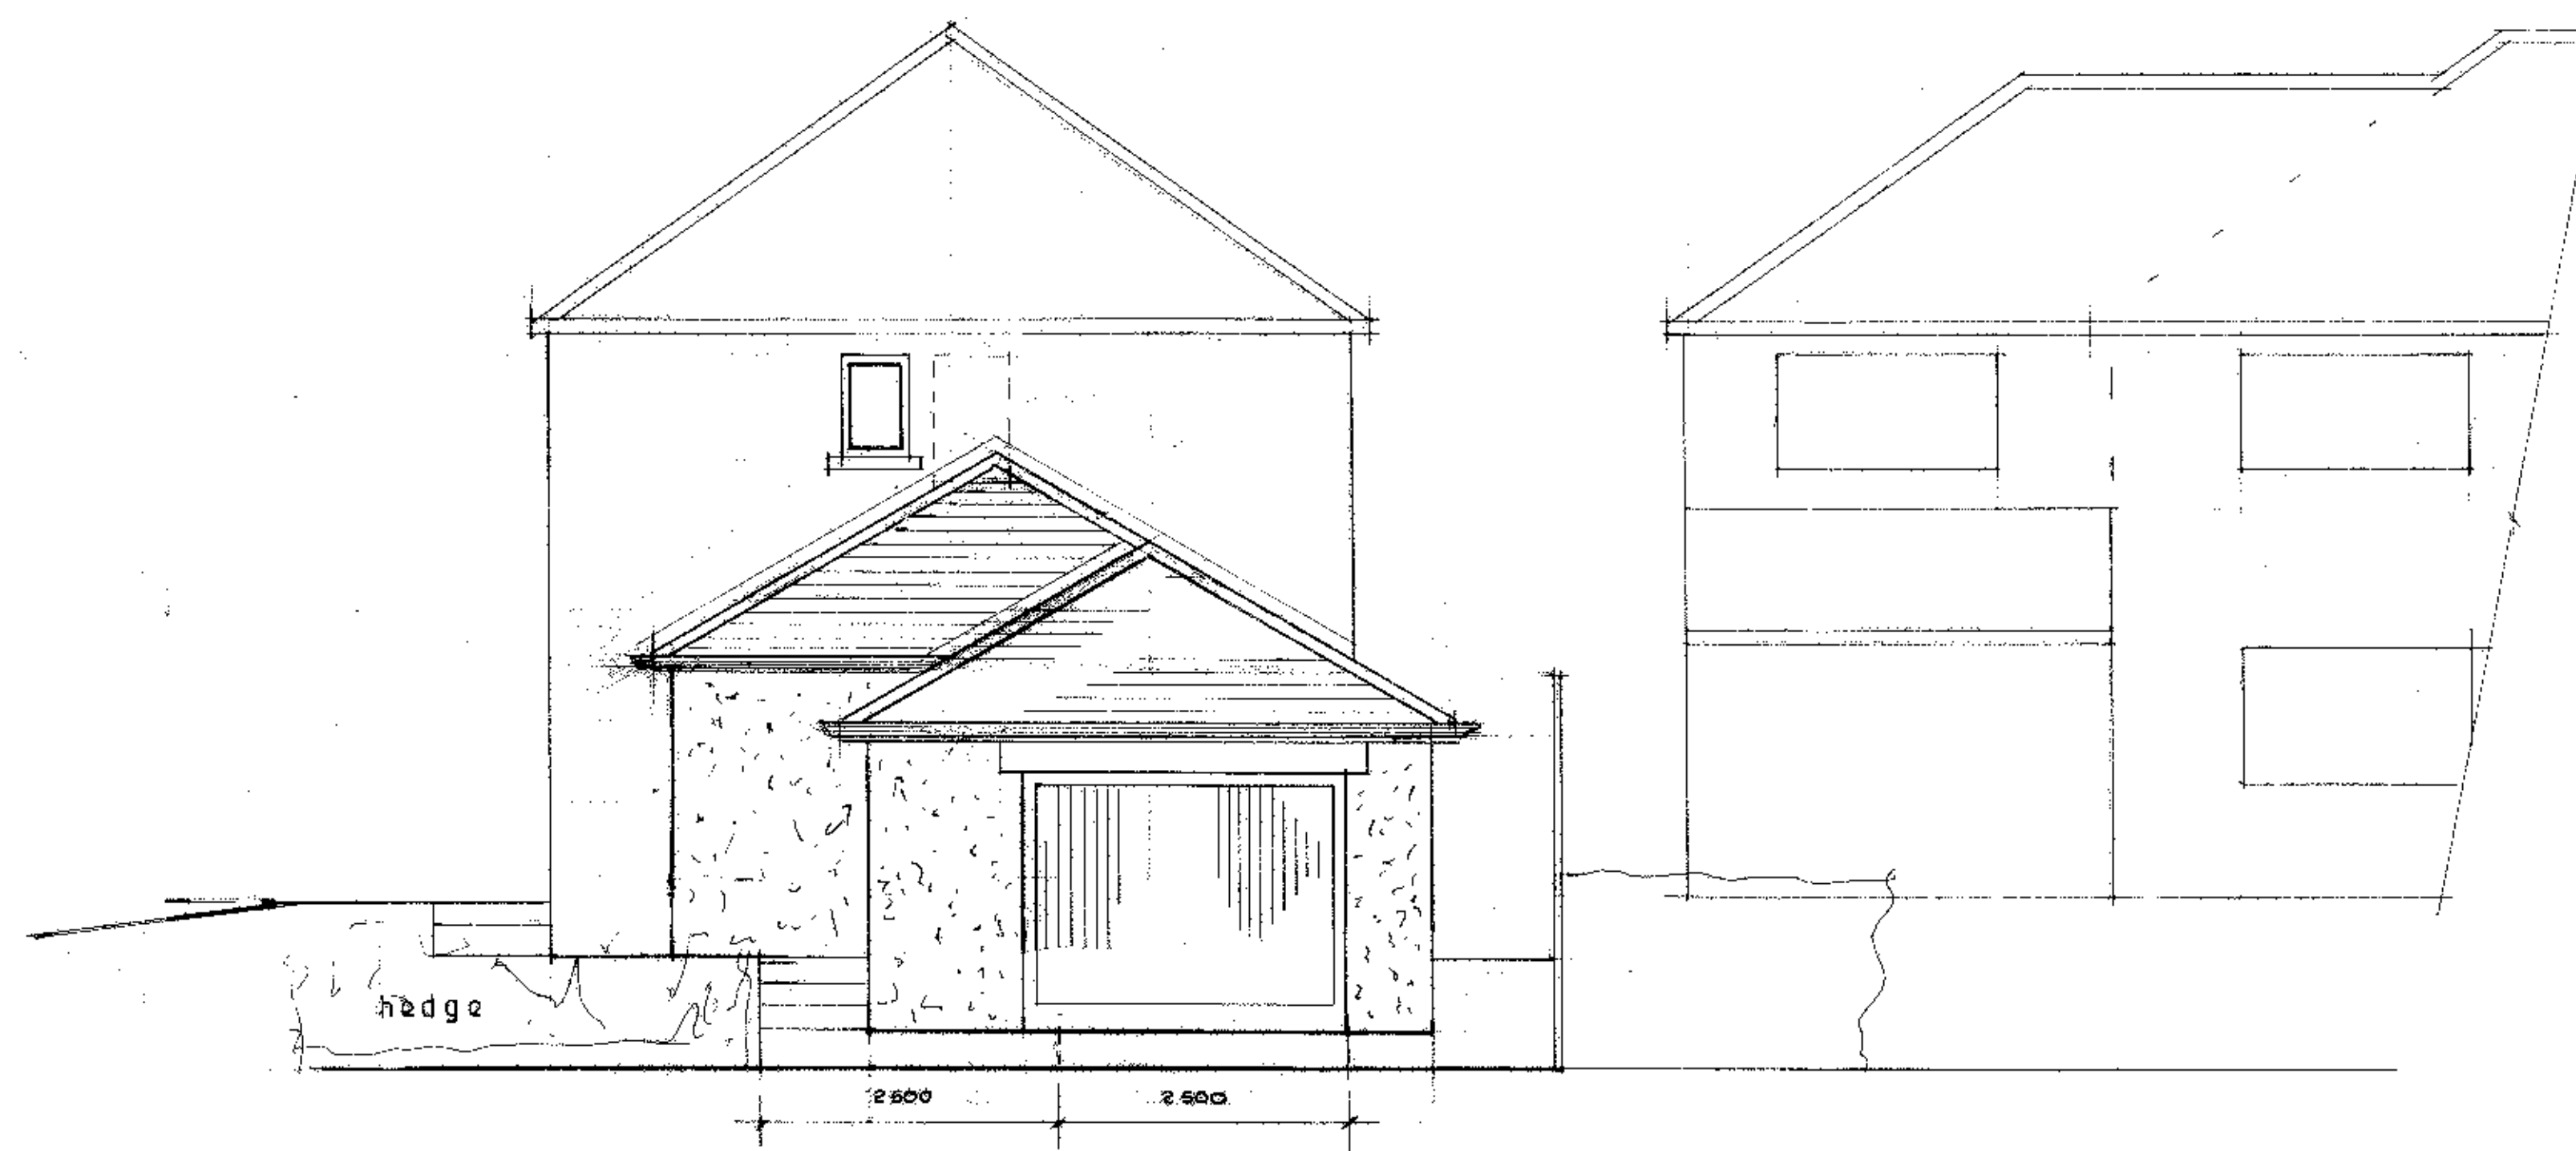

Proposed North East

|                                                                           |
|---------------------------------------------------------------------------|
| S.J. Bialacki Limited<br>Building Surveyors                               |
| Drawing no 7008 a                                                         |
| Scale 1:100 & 1:50                                                        |
| Proposed Elevations<br>And Roof Plan                                      |
| Proposed<br>Single Storey Extensions<br>At<br>6 Valley View<br>Grindleton |

amendments  
level reduced 300mm. roof  
pitch 30° from 35°  
omit entrance porch

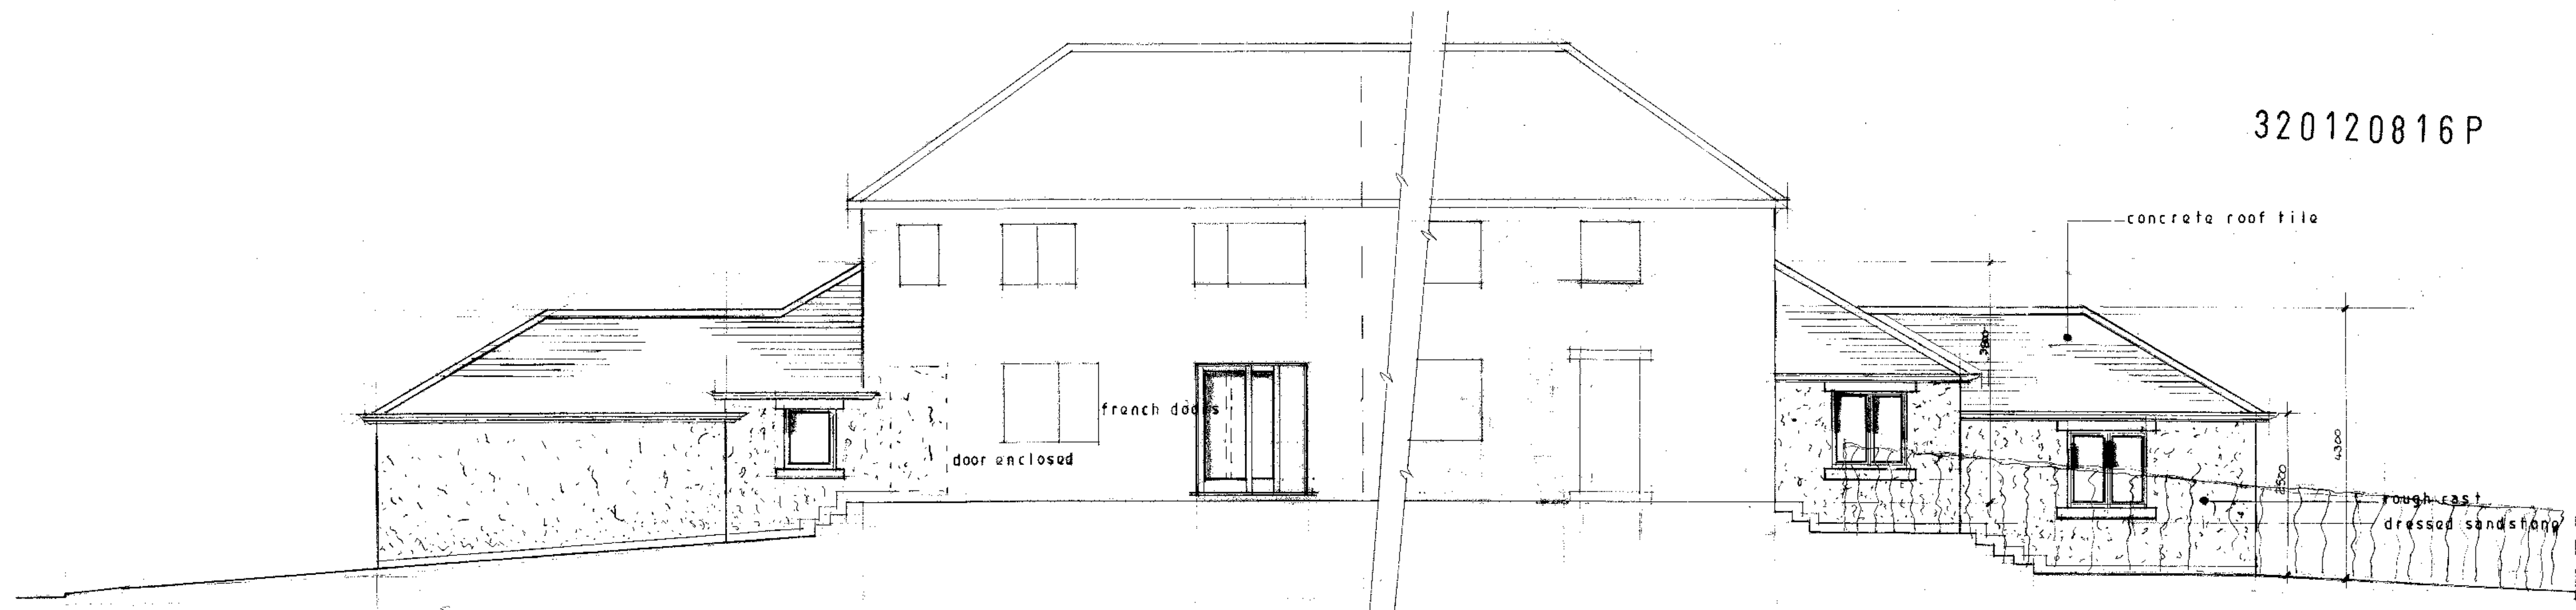

Proposed North West

Proposed South East

320120816P