



Proposed stable building at Nook House Farm,
Longsight Road, Clayton le dale, BB1 9EX~

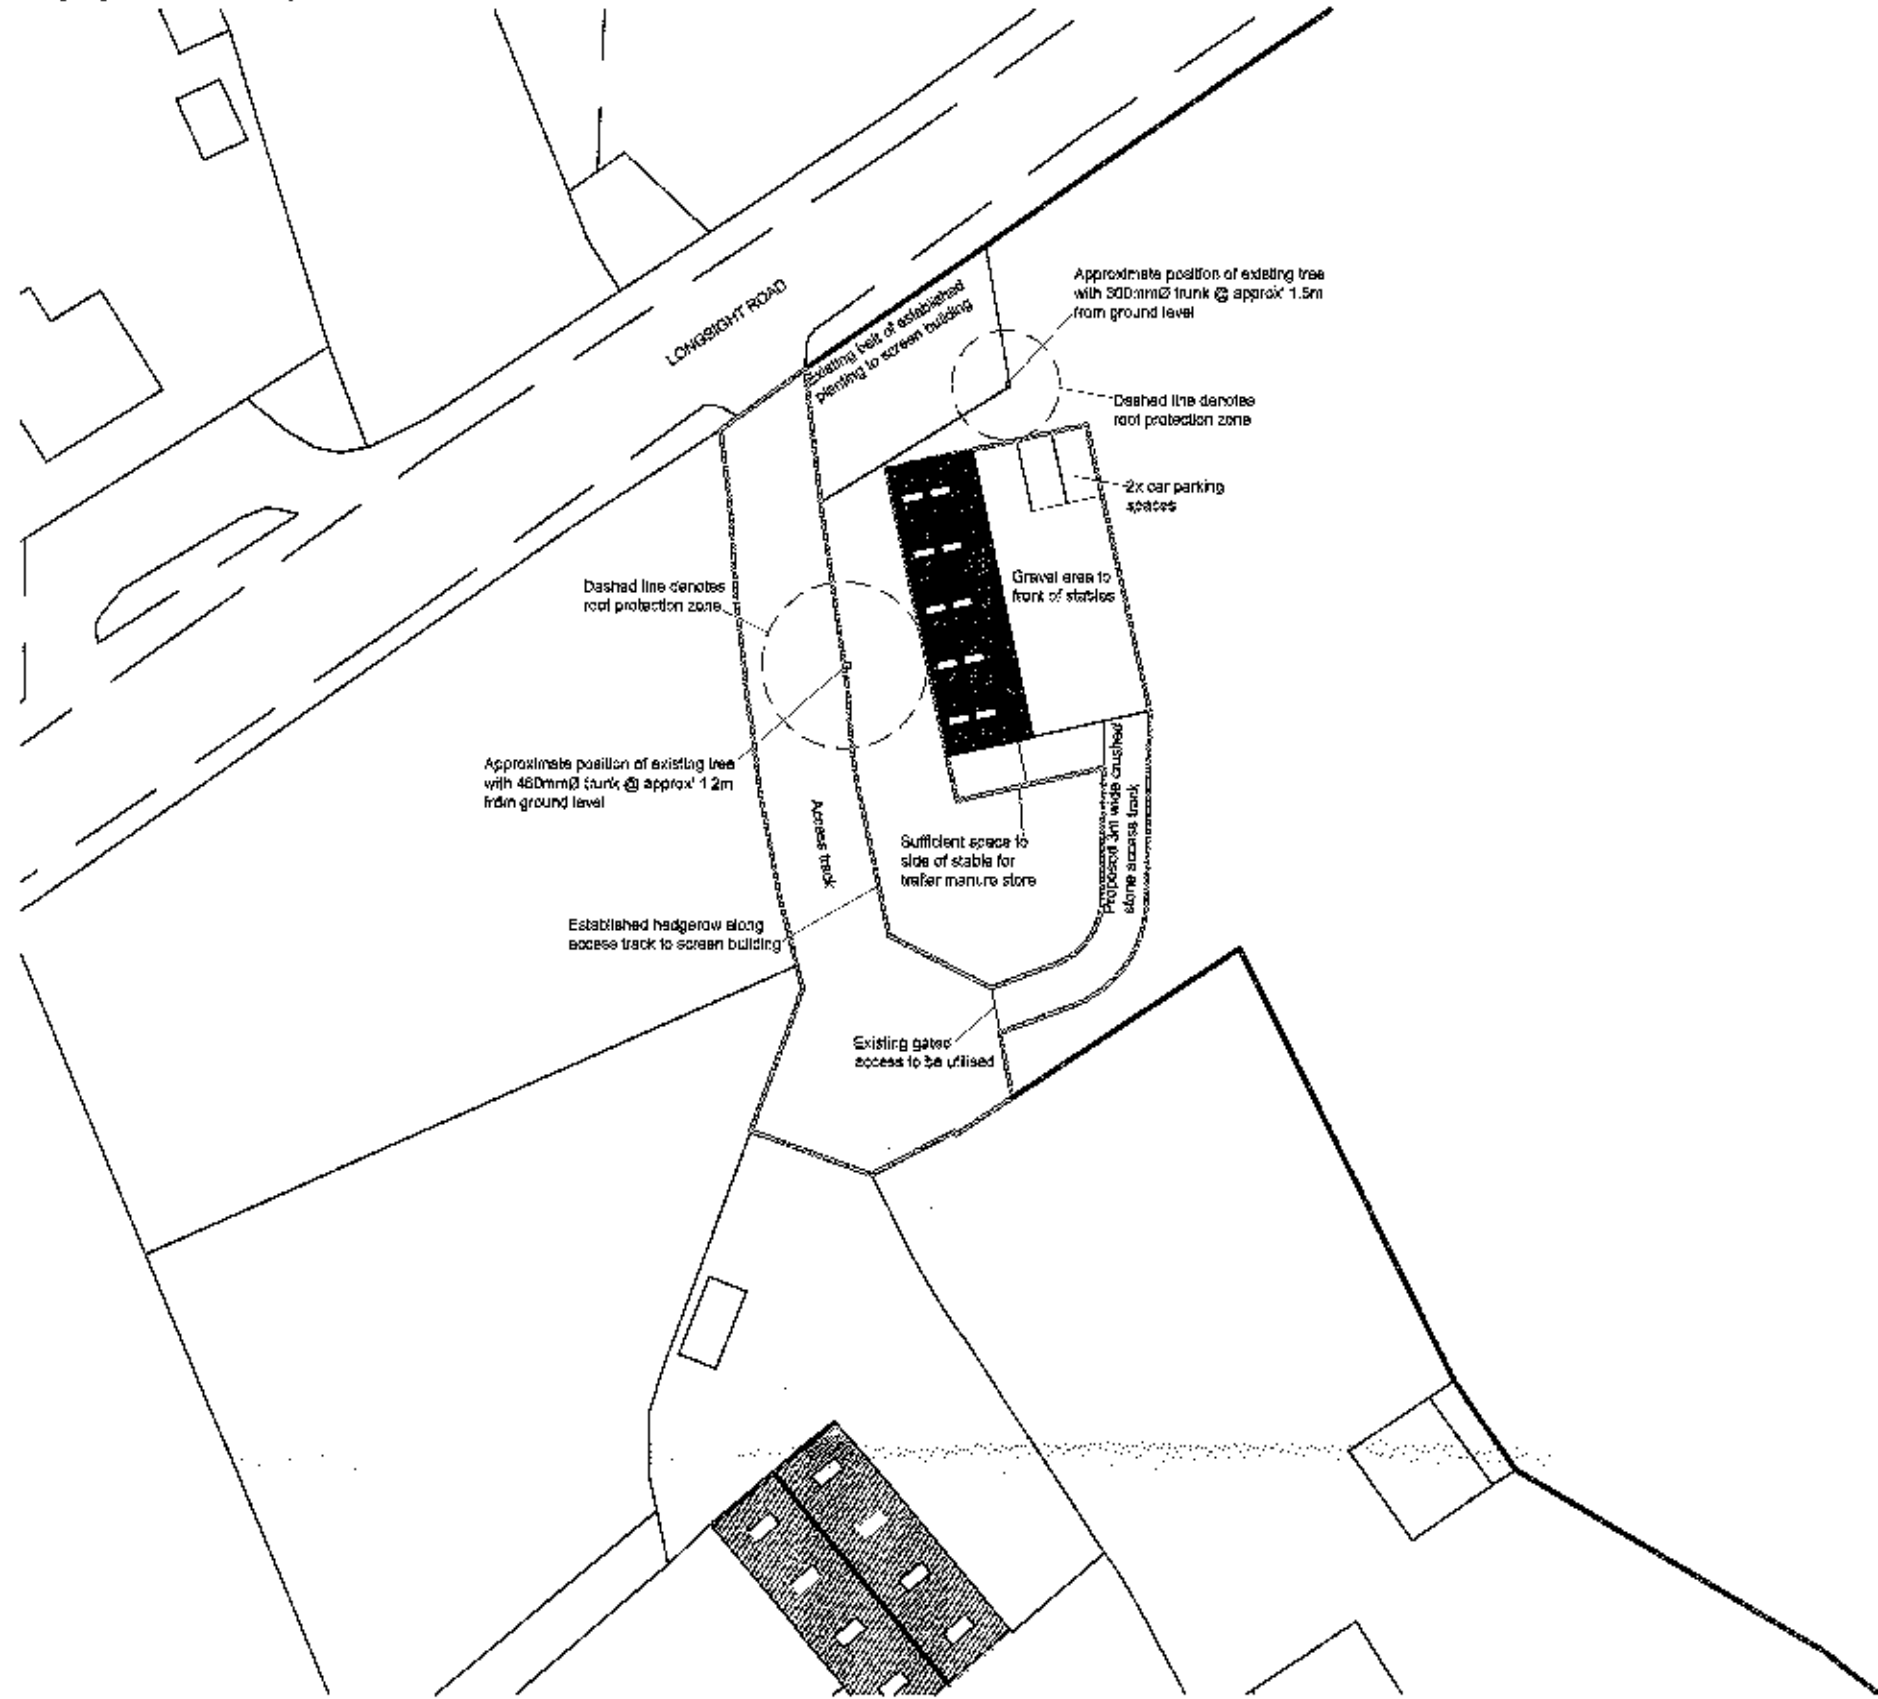

Proposed Site Plan 1:500

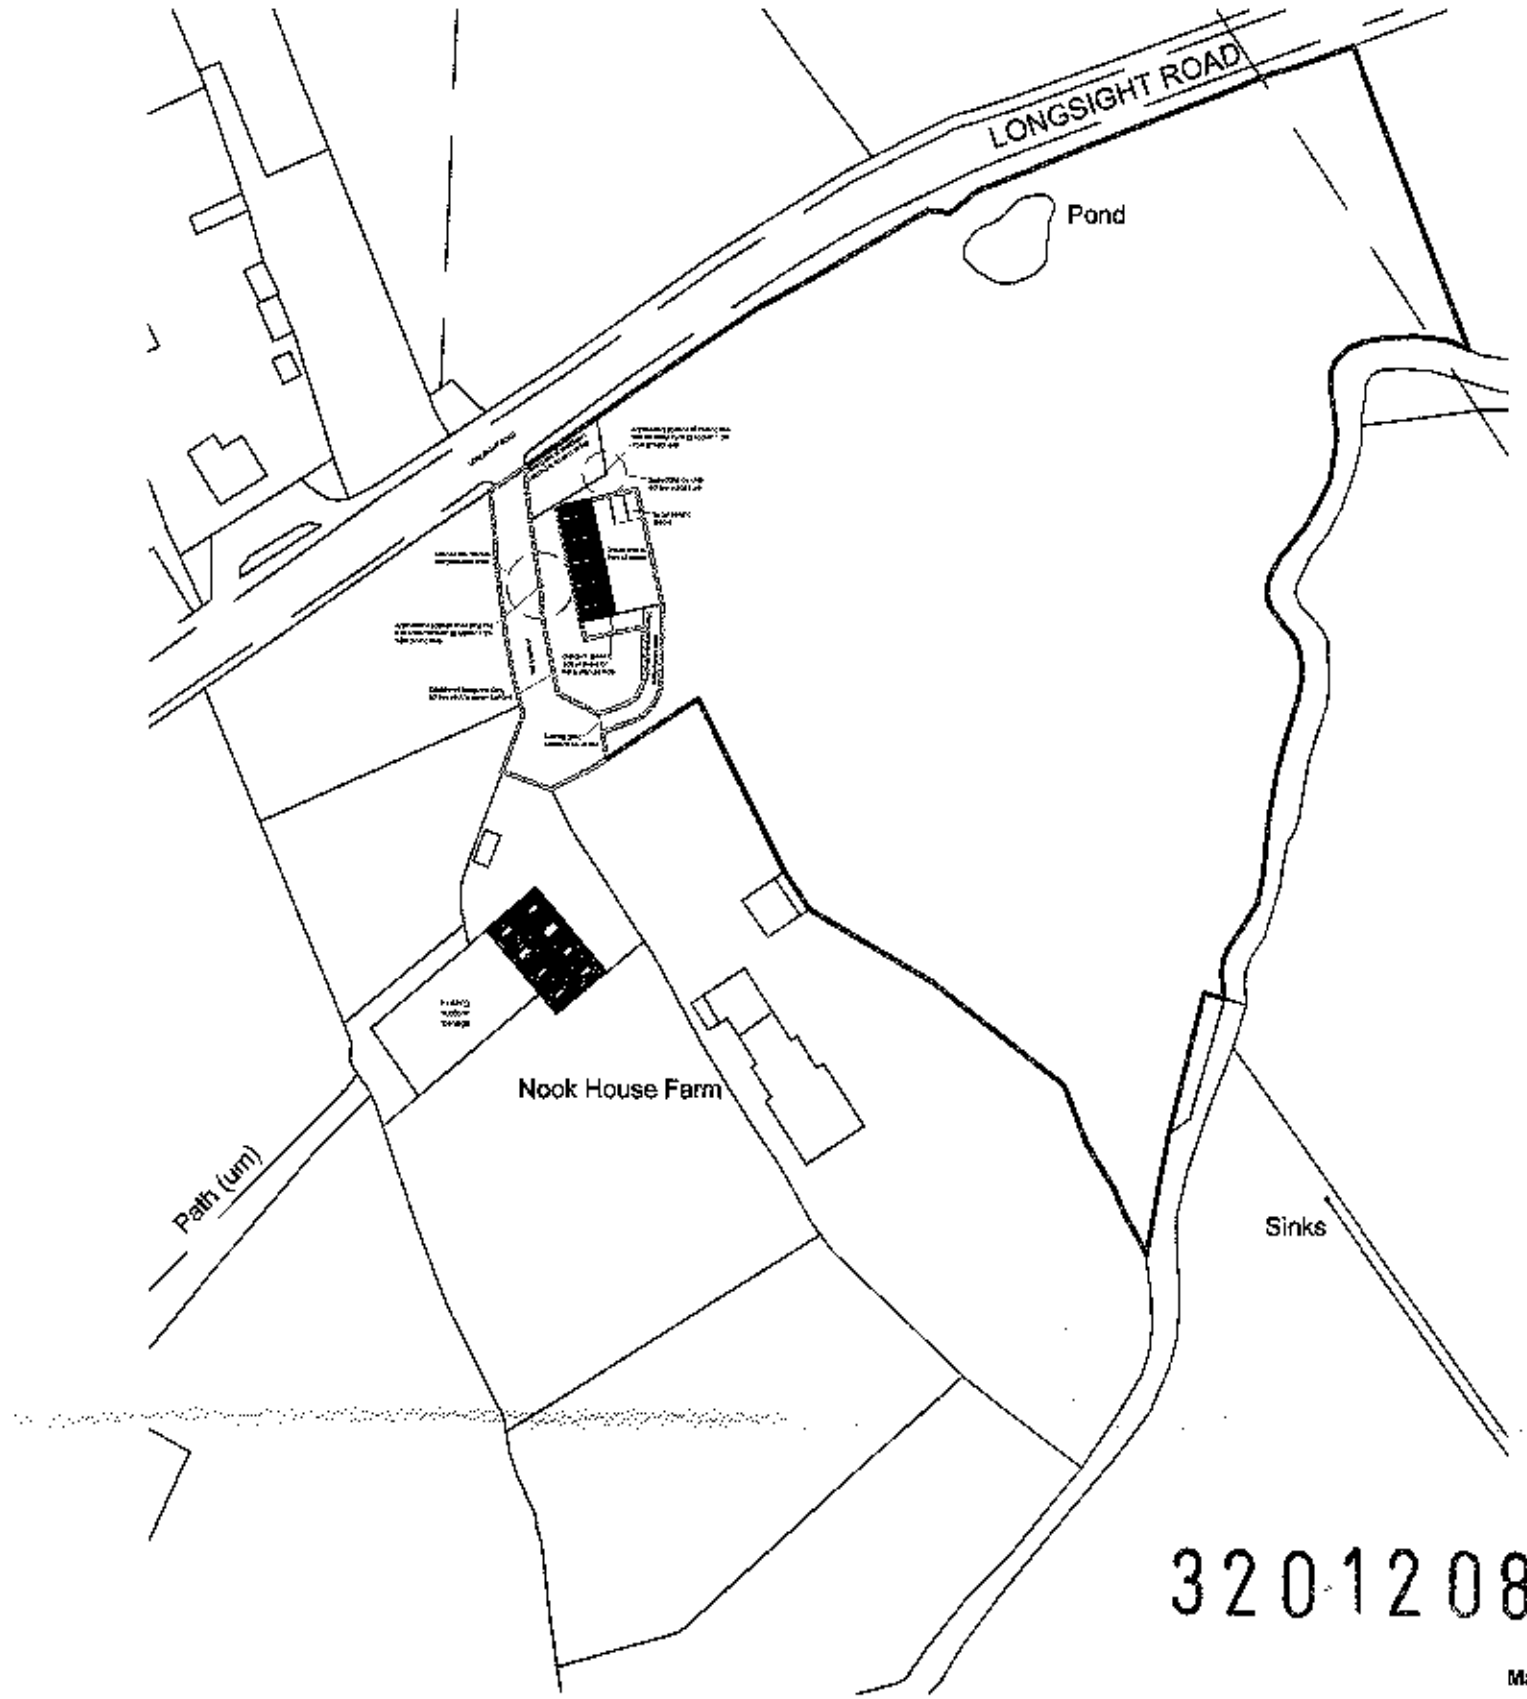


Proposed Location Plan 1:1250

320120821P




Material Key:


- Roof - Gray fibre cement roof sheets with translucent roof sheets for natural light
- External Walls - Painted concrete block work
- Doors - Timber stable doors
- RWPs - Black PVCu

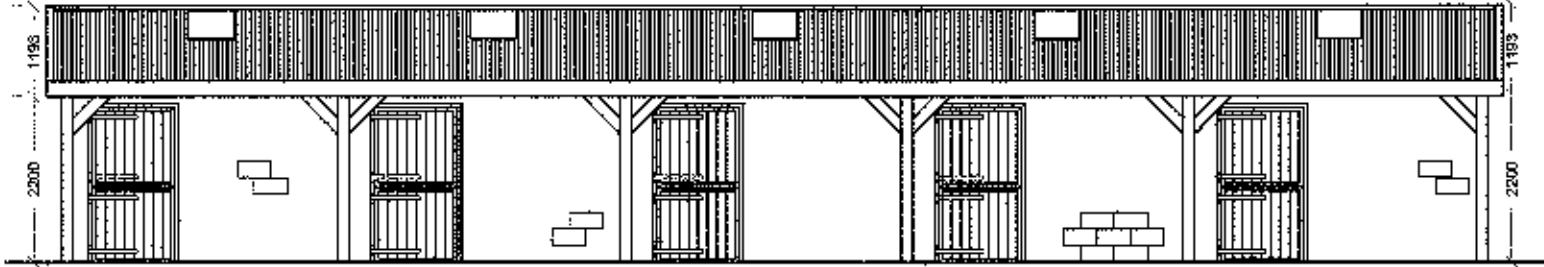


Proposed Easterly Facing Elevation 1:100

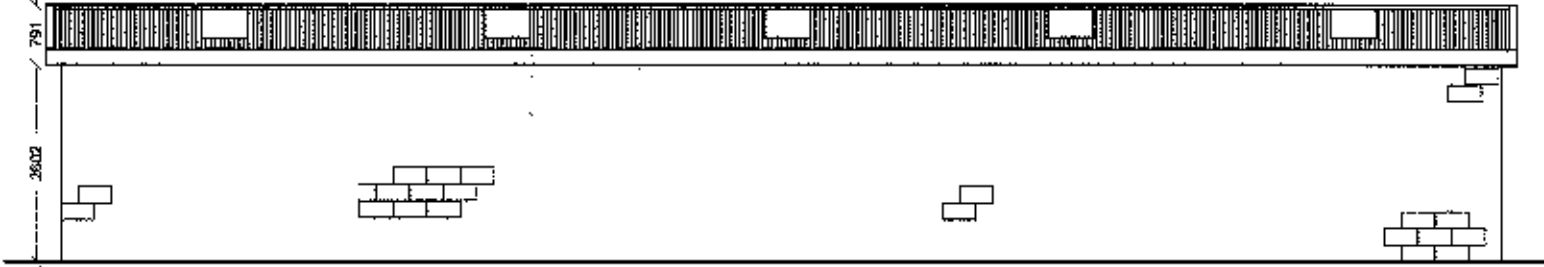


Proposed Westerly Facing Elevation 1:100

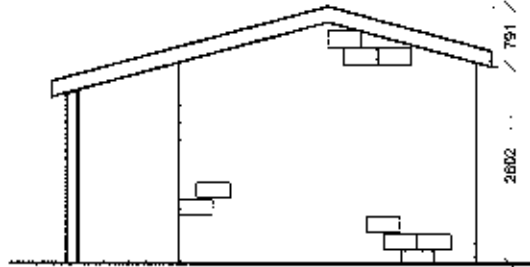


Proposed Northerly Facing Elevation 1:100

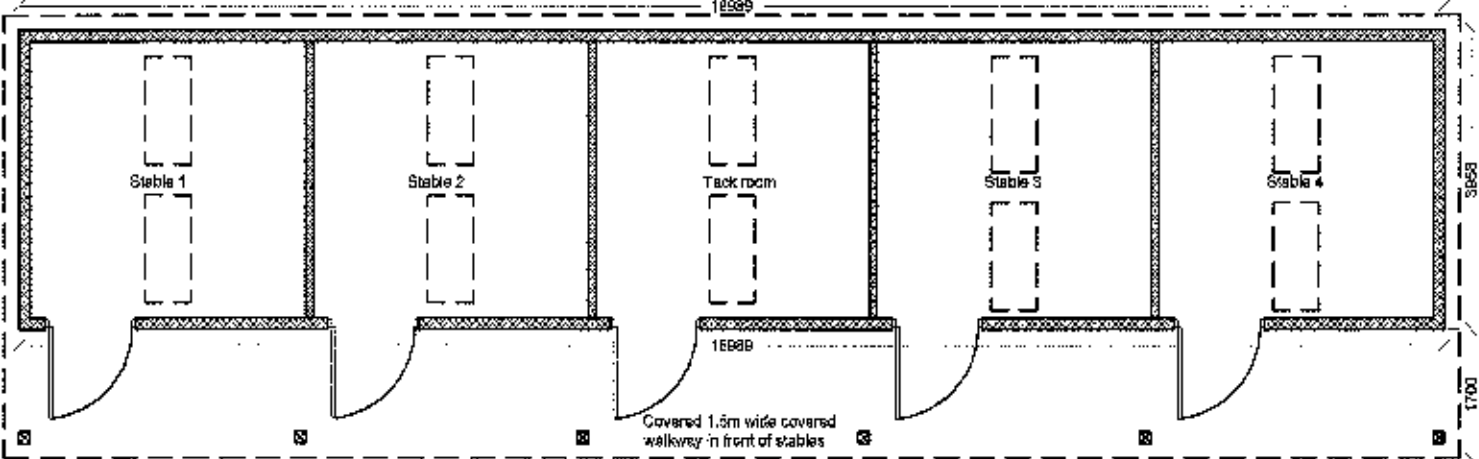

Proposed Floor Plan 1:100

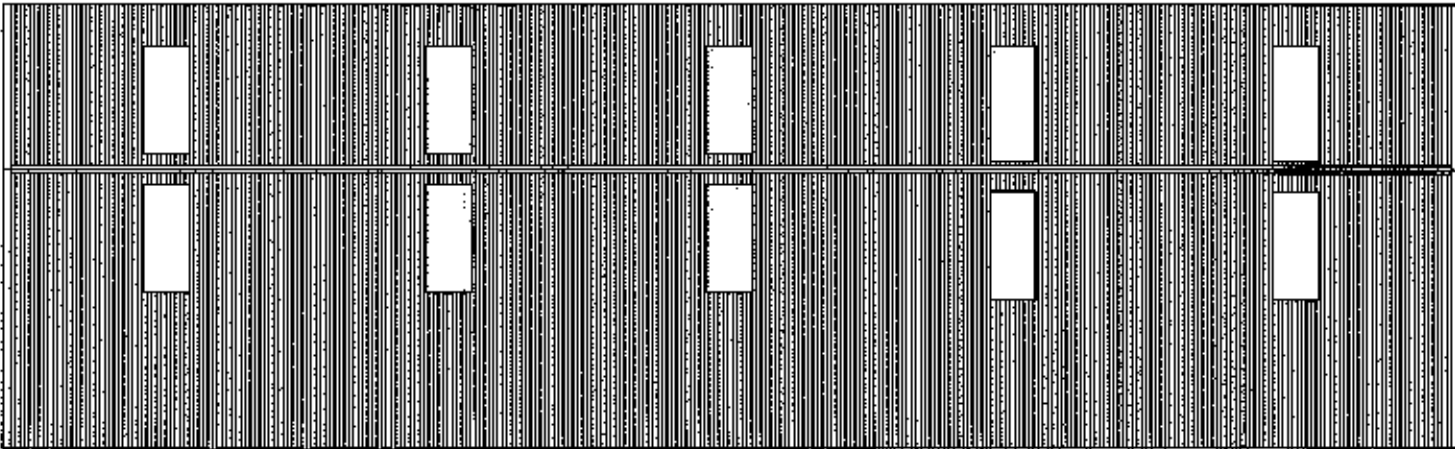

Proposed Roof Plan 1:100

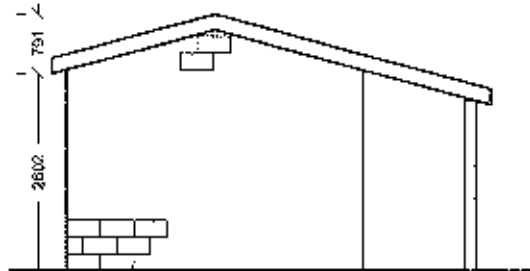

Proposed Southerly Facing Elevation 1:100



Gary Hoarty Associates

Chartered Surveyors
6 - 8 Church Street
Clitheroe
Lancashire BB7 2DG

T: 01200 442301
F: 01200 442976
Email: info@ghaonline.co.uk

Project:
Proposed stable building at
Nook House Farm
Longsight Road
Clayton le dale
BB1 9EX

Title: Proposed floor, & roof plans & proposed
elevations, site & location plans

Drawing No: Gre/580/1523/01 **Drawn:** AJM

Client: Miss A. Green

Date: 23.08.12 **Scale:** 1:100/500/
1250

Amendments: