



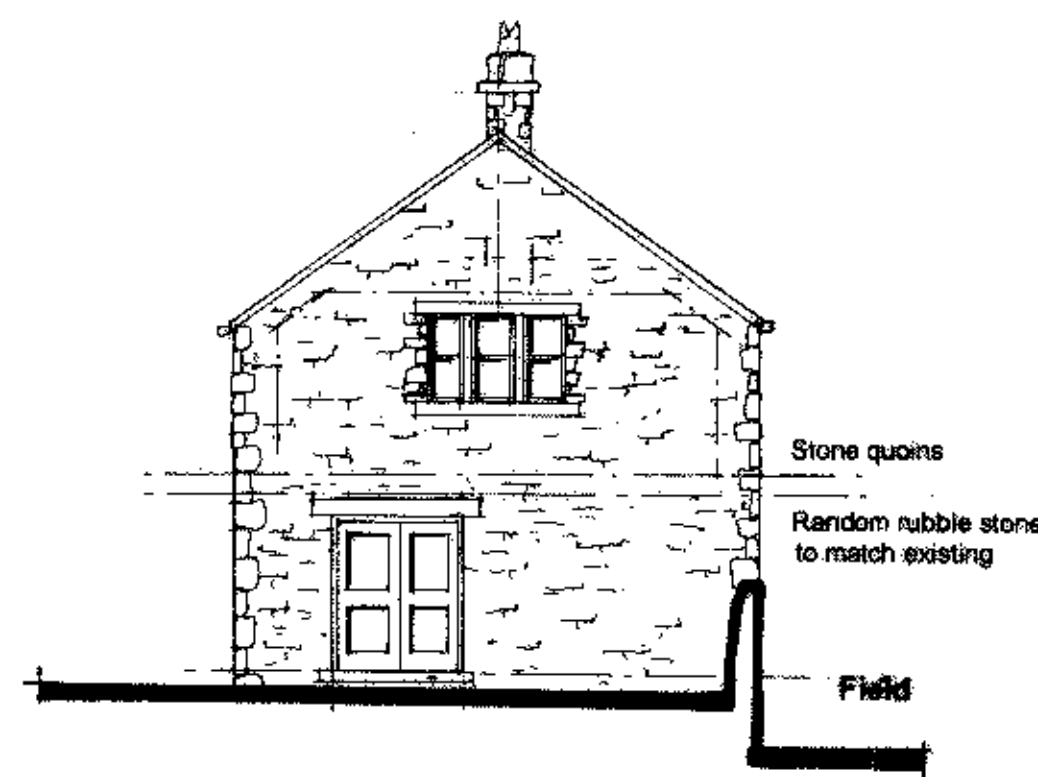

Side Elevation




Rear Elevation

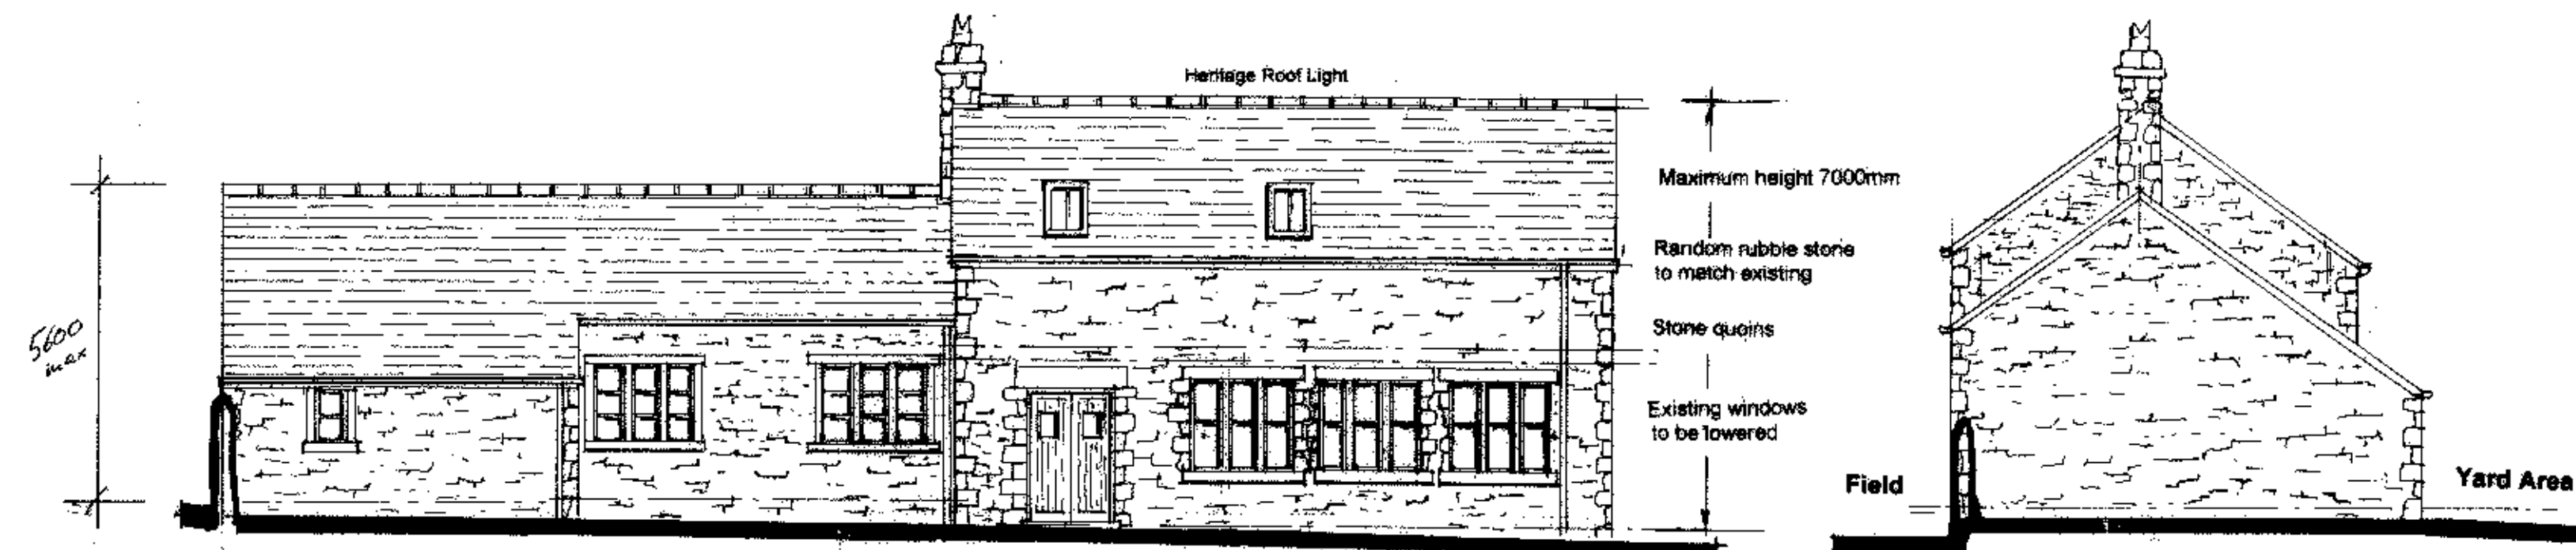


Front Elevation

Side Elevation

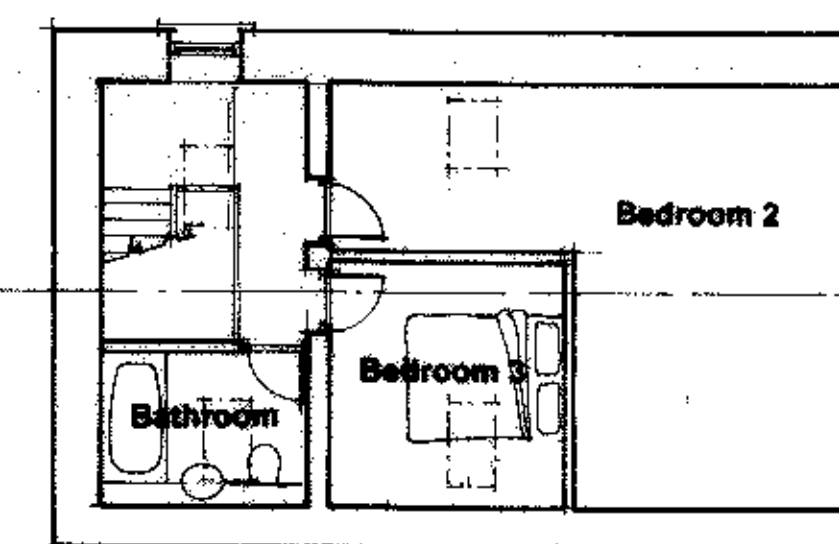

First Floor Plan

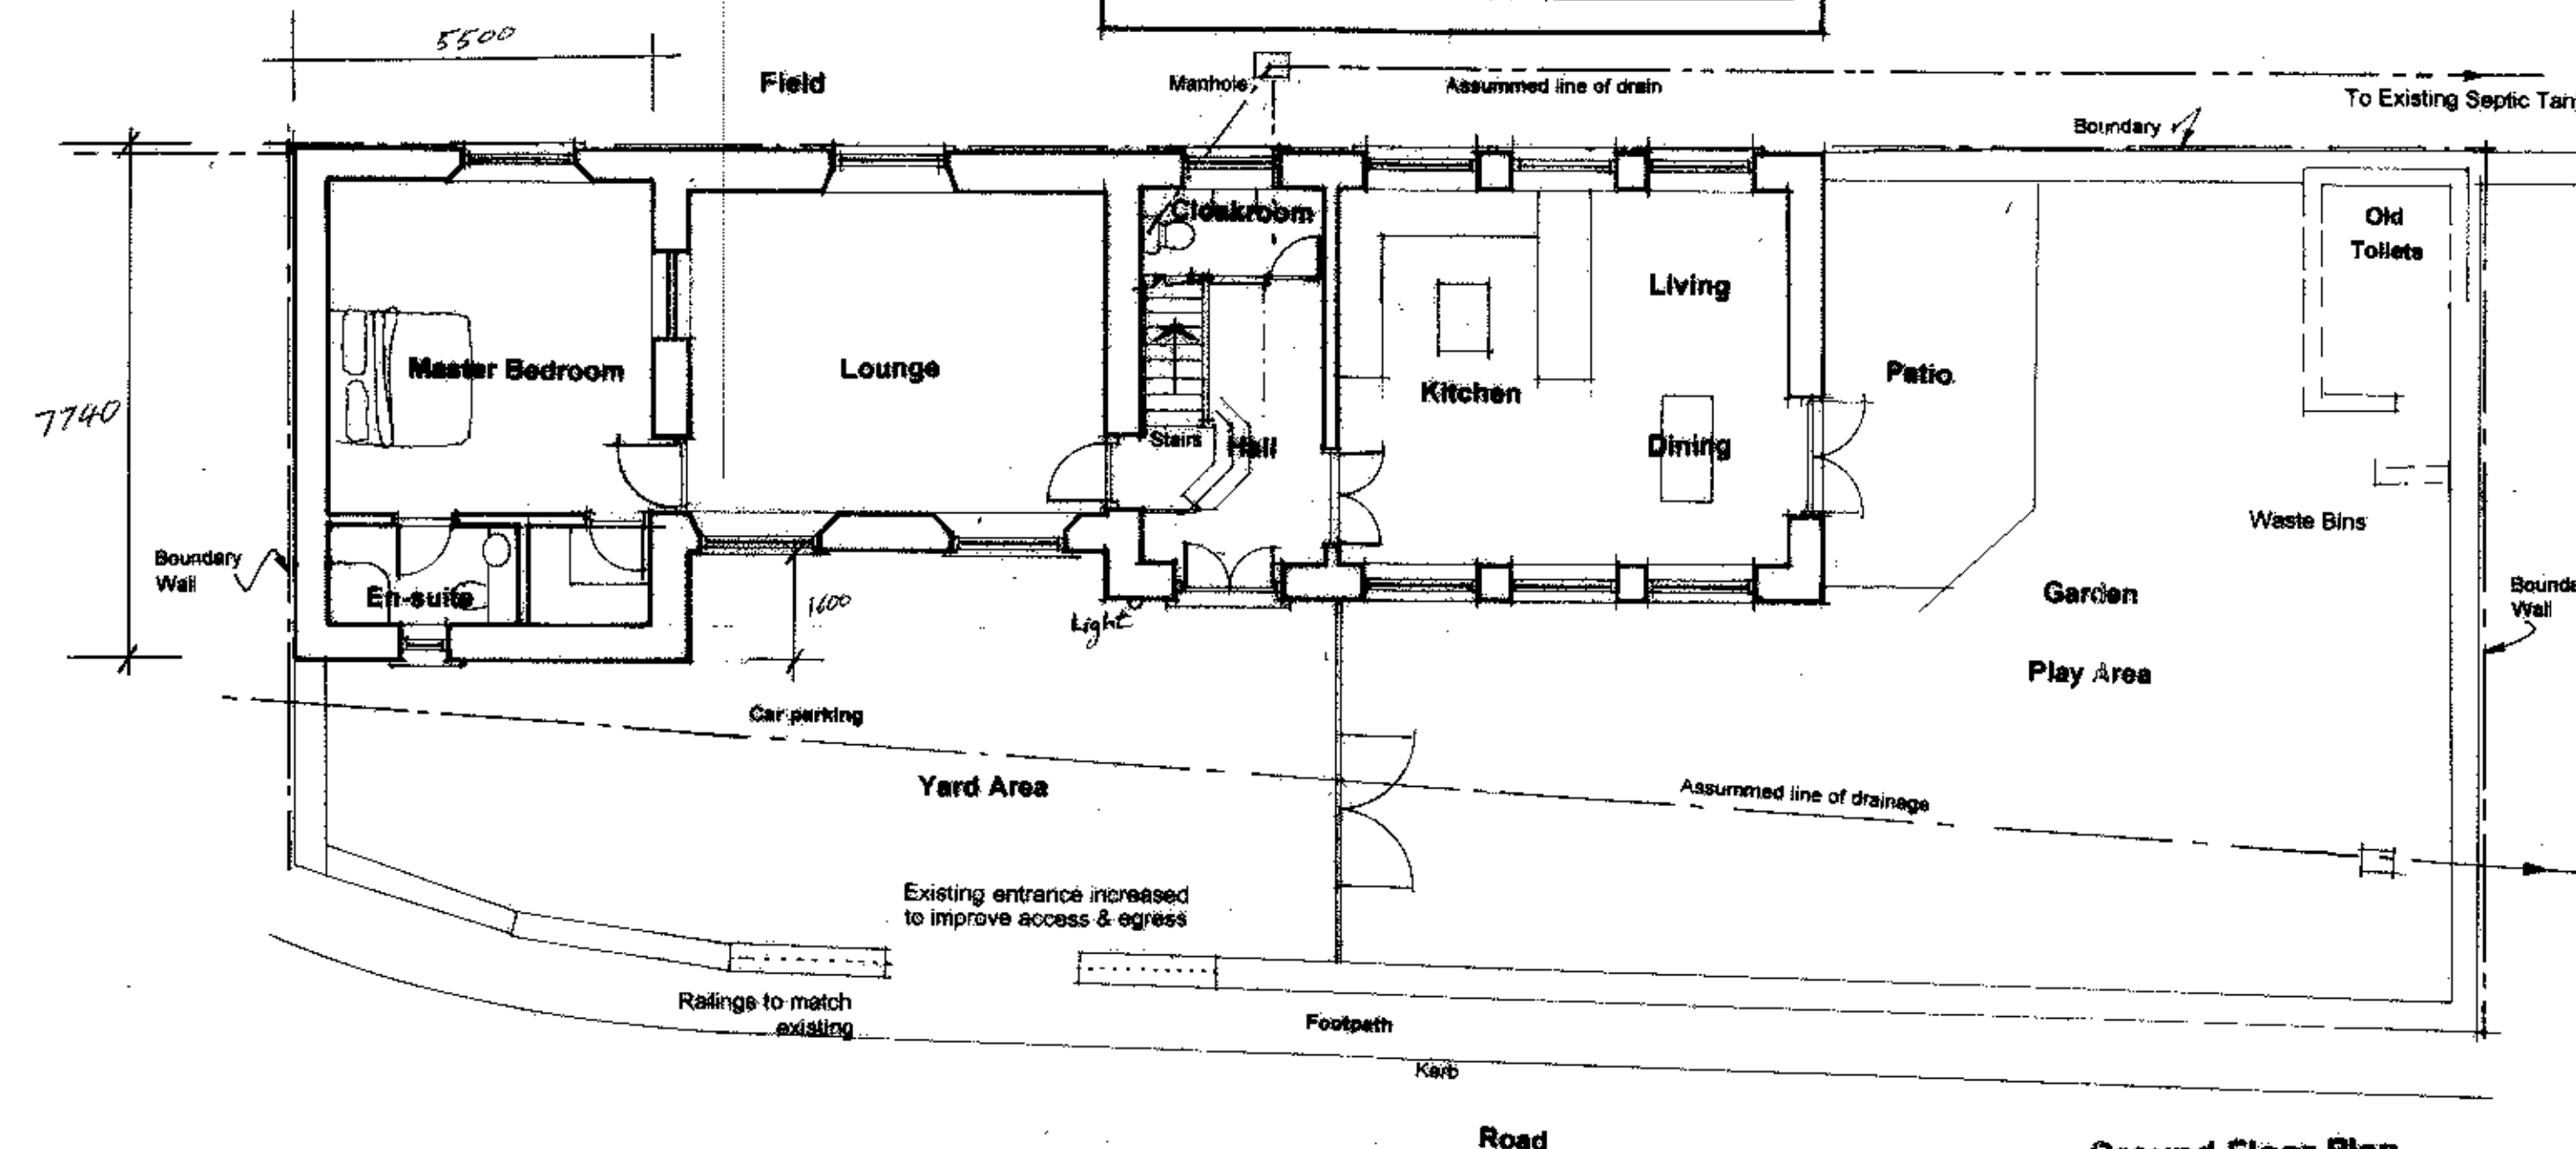

Ground Floor Plan

320120823P

Jeff Marshall & Associates Architectural Designers and Surveyors, Swindleyhurst Barn, Back Lane, Grindleton, Nr. Clitheroe, Lancs BB7 4RW Tel 01200 440157			
Project Proposed Old School conversion to dwelling at Lane Ends			
Client Grindleton Consolidated Charities			
Title Scheme II			Drg N° 210/2/3 Rev.
Scale 1:100	Date	Dra <i>JM</i>	