




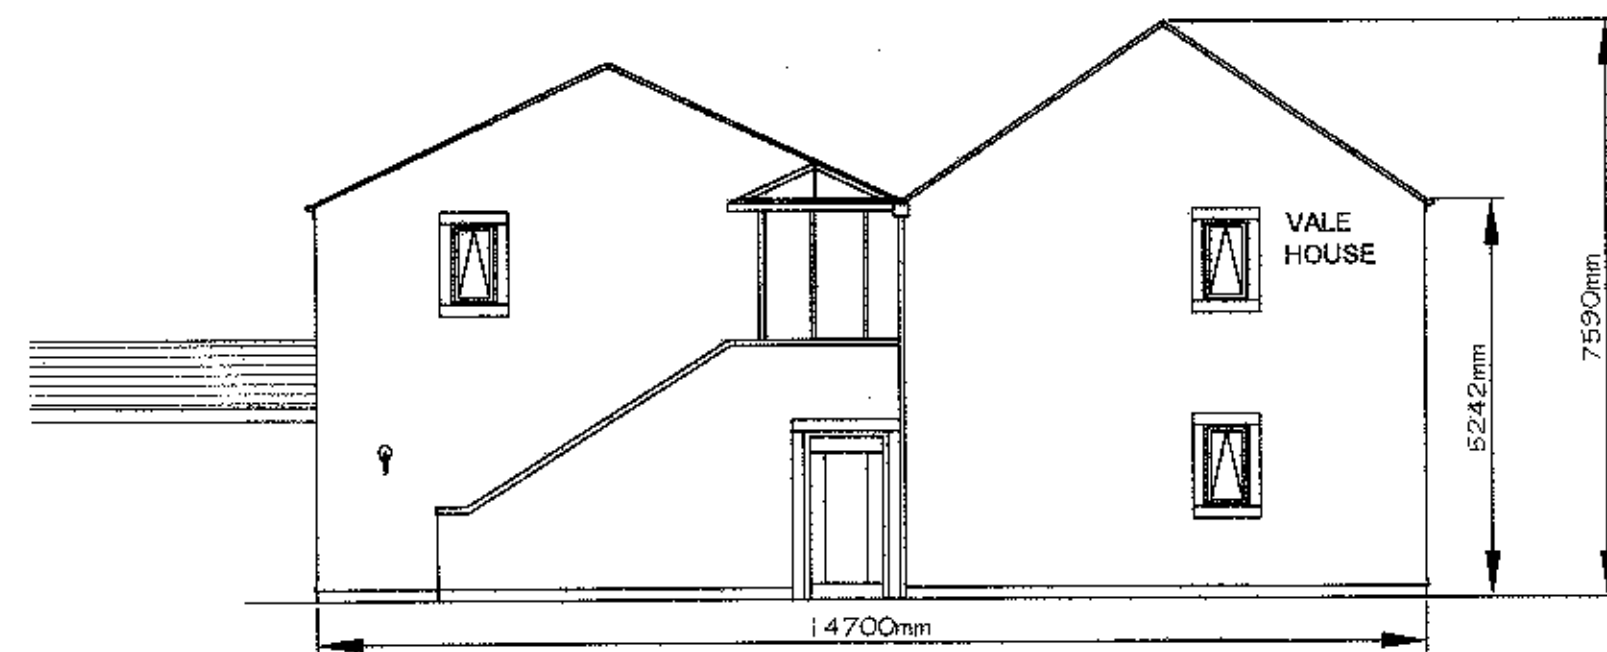


EXISTING NORTH SIDE
ELEVATION

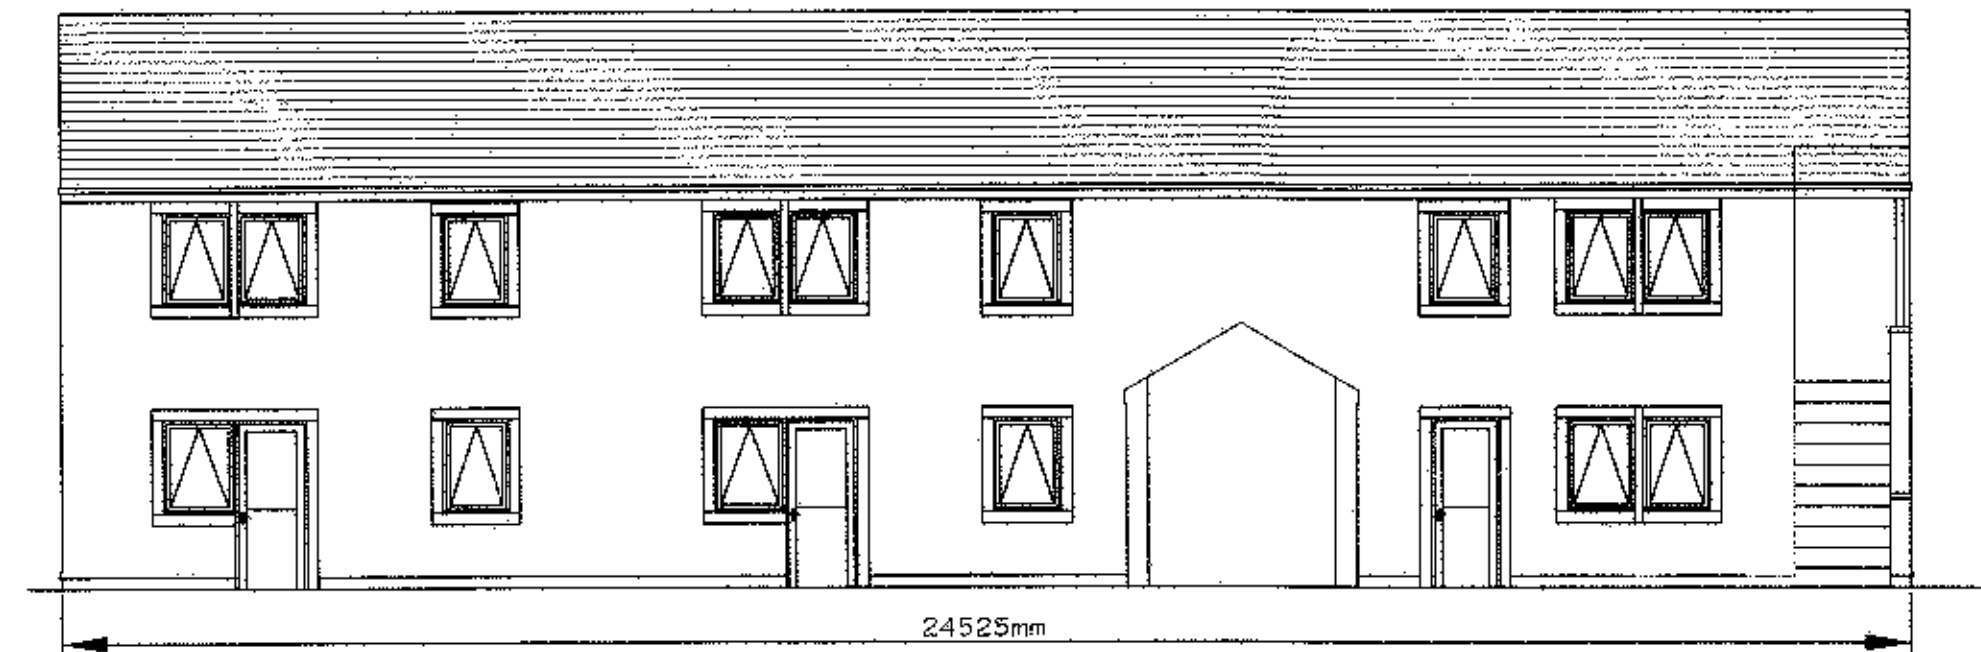


EXISTING REAR EAST SIDE
ELEVATION

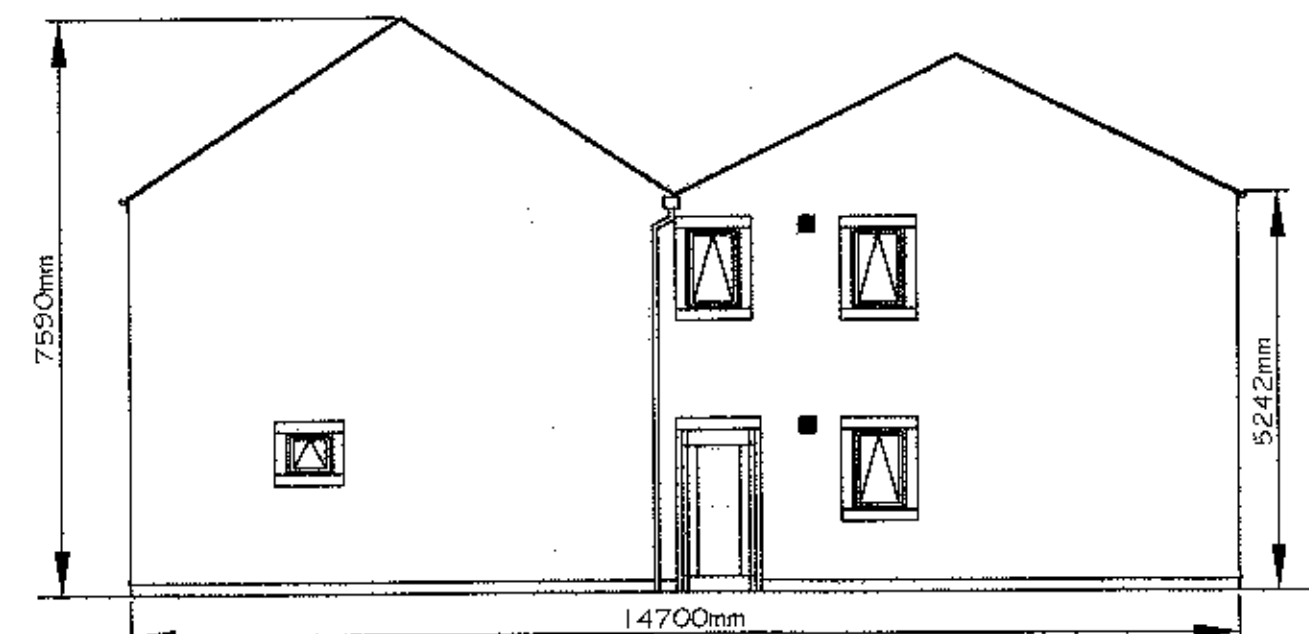


EXISTING SOUTH SIDE
ELEVATION

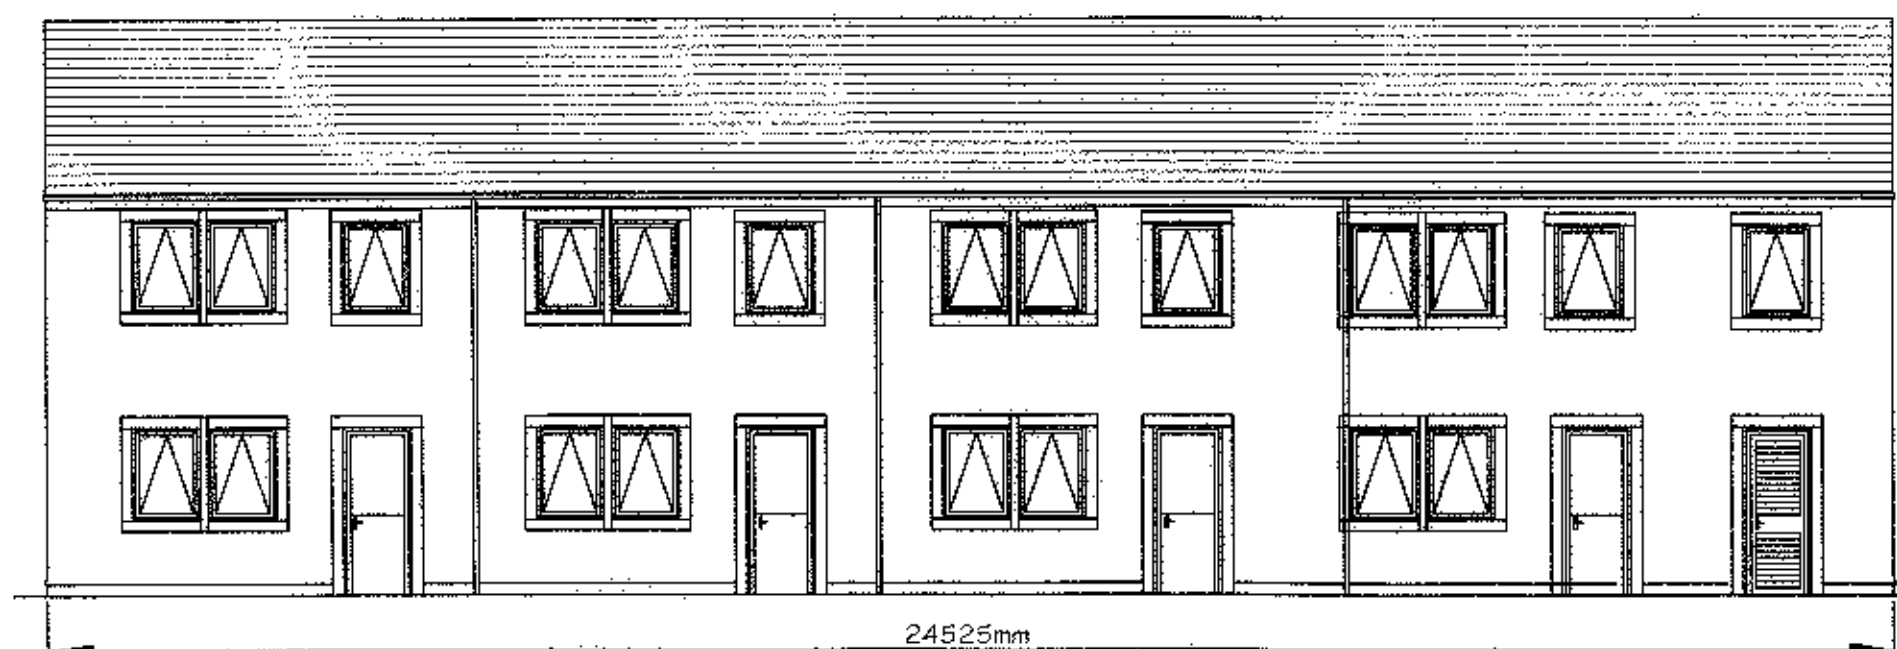


EXISTING WEST SIDE
ELEVATION

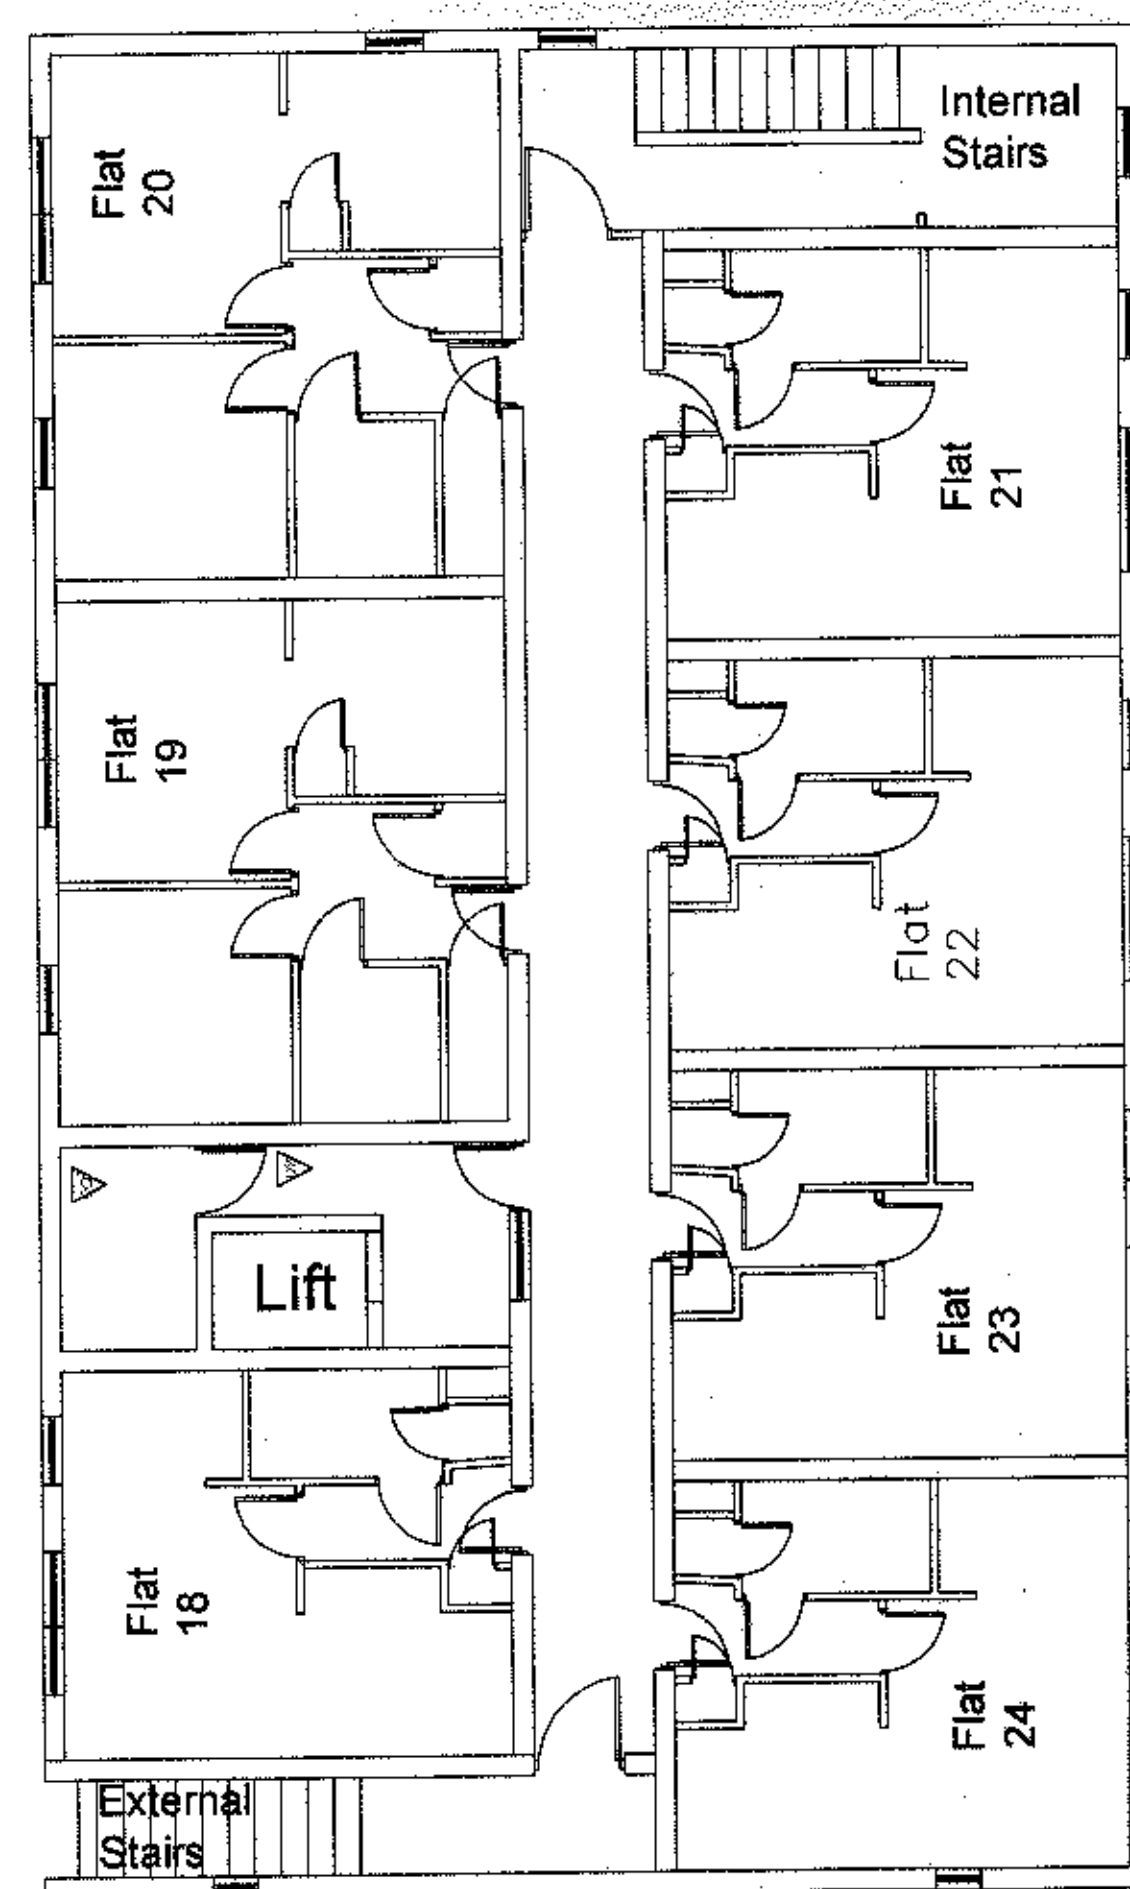


EXISTING FIRST
FLOOR PLAN

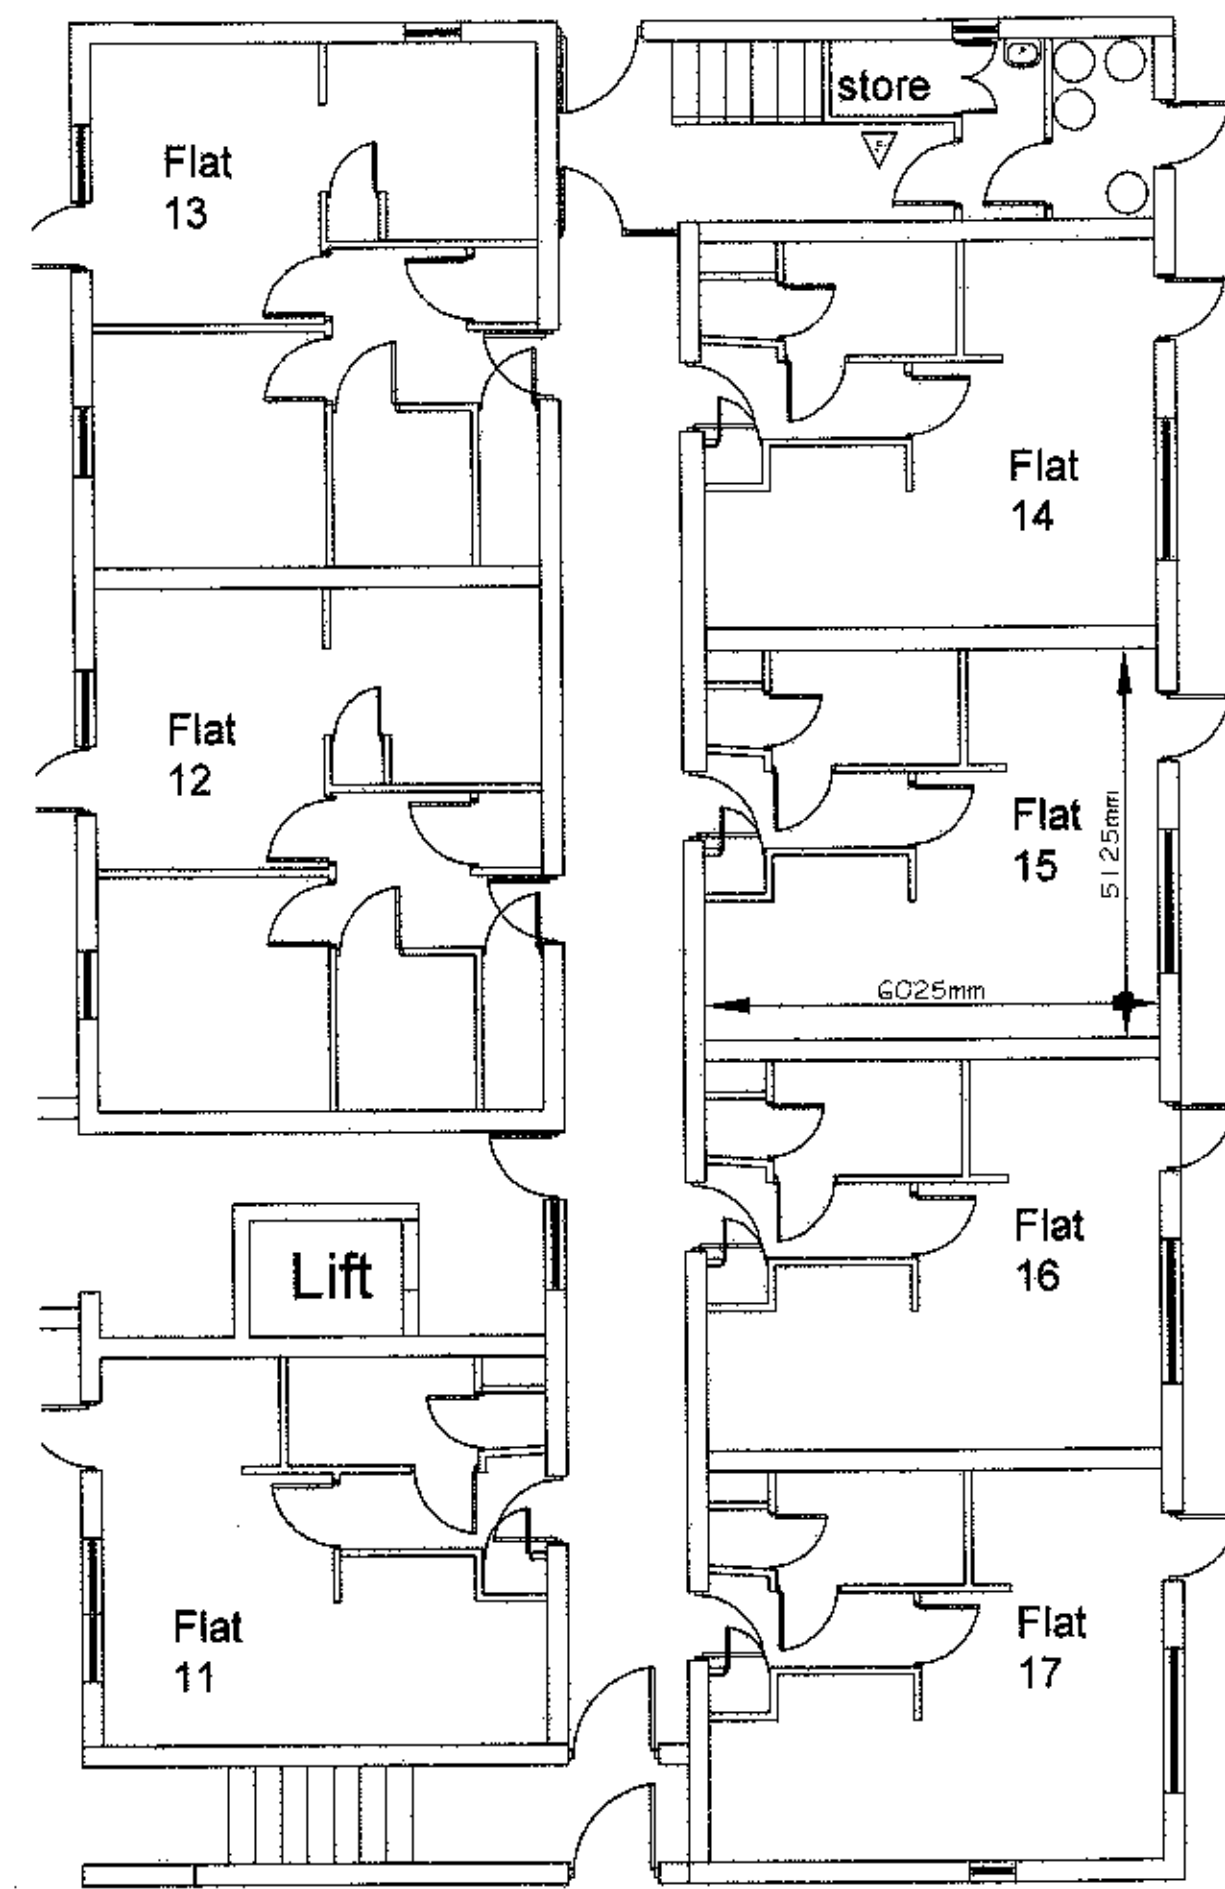

EXISTING GROUND FLOOR
PLAN

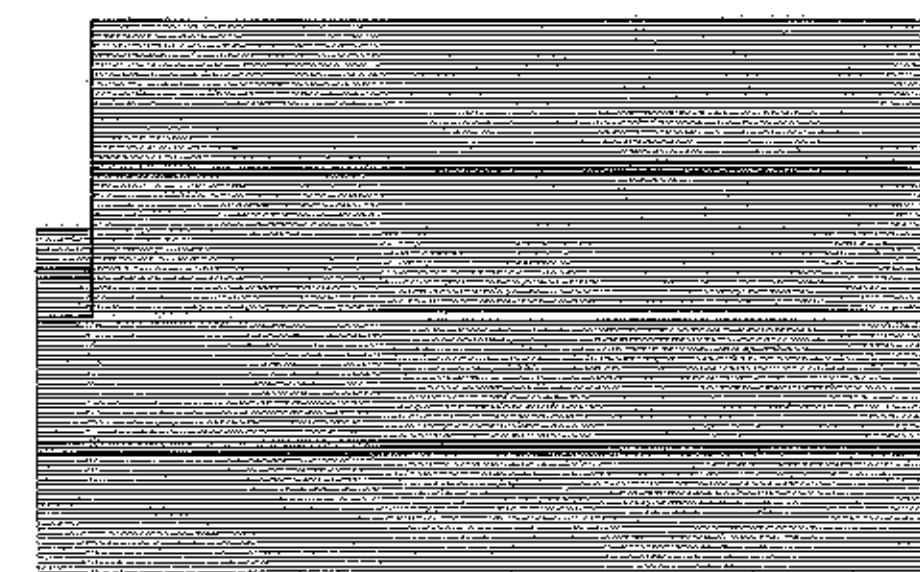

EXISTING ROOF PLAN

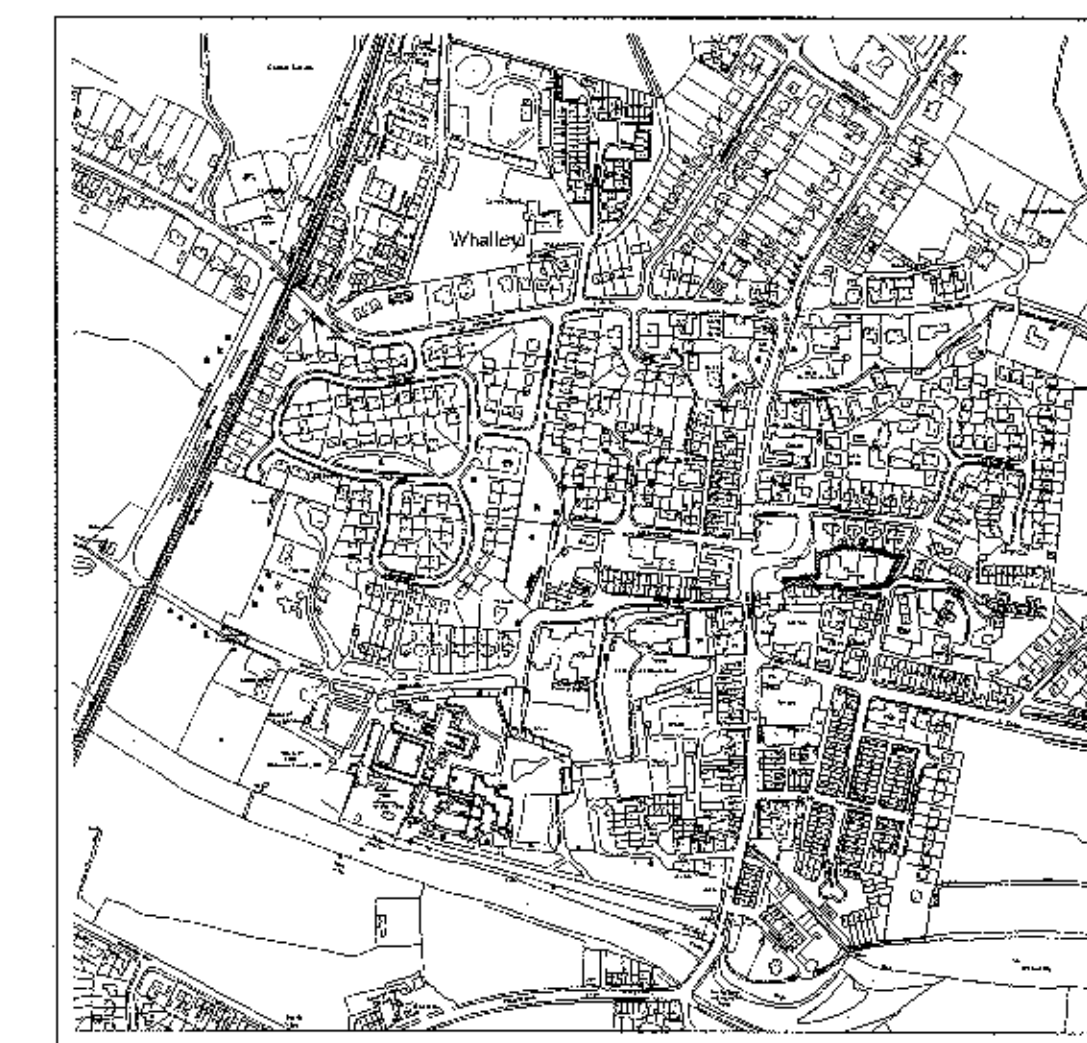

Location Plan : scale
1/1250

Existing Construction

Main walls cavity wall construction
with rendered dash finish

Slated pitched roof with PVC
rainwater goods.

Timber glazed windows and patio
door set.

320120833P

Ribble Valley Homes
De Lacy House
Station Road
Clitheroe
BB7 2JT

Telephone: 01200 421232

Project Name & Address

Vale House
Manor Road
Whalley
Clitheroe
BB6 9TY

Telephone: 01254 823849

Title: Existing Elevations
and Details

Dwg. No:
VALEH/FP/12/01

Date:
26th June 2012

Revision:

Scale:
1: 100/200/1250