




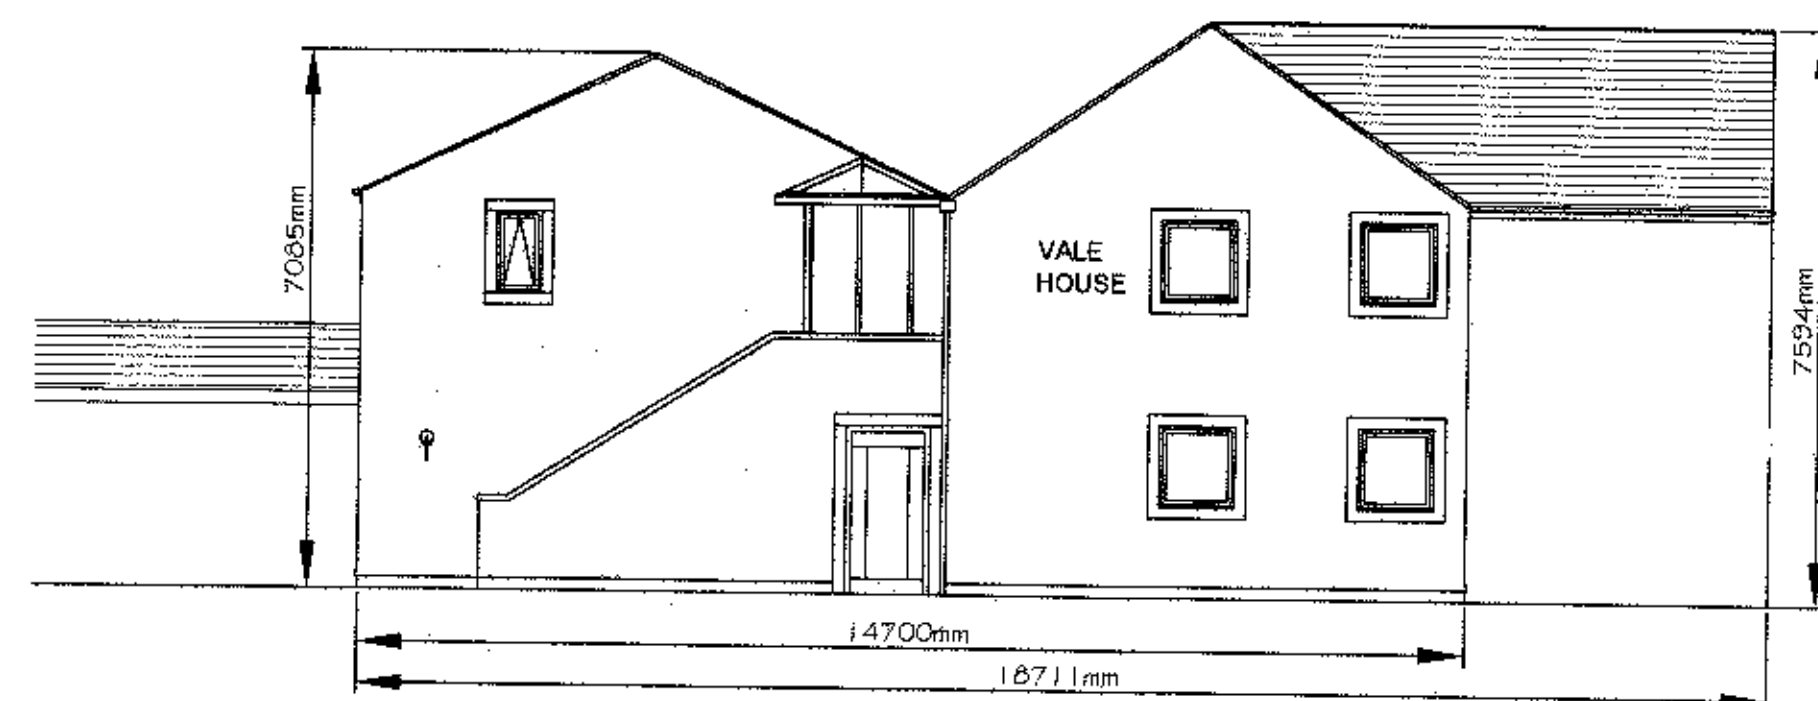

PROPOSED
NORTH SIDE ELEVATION

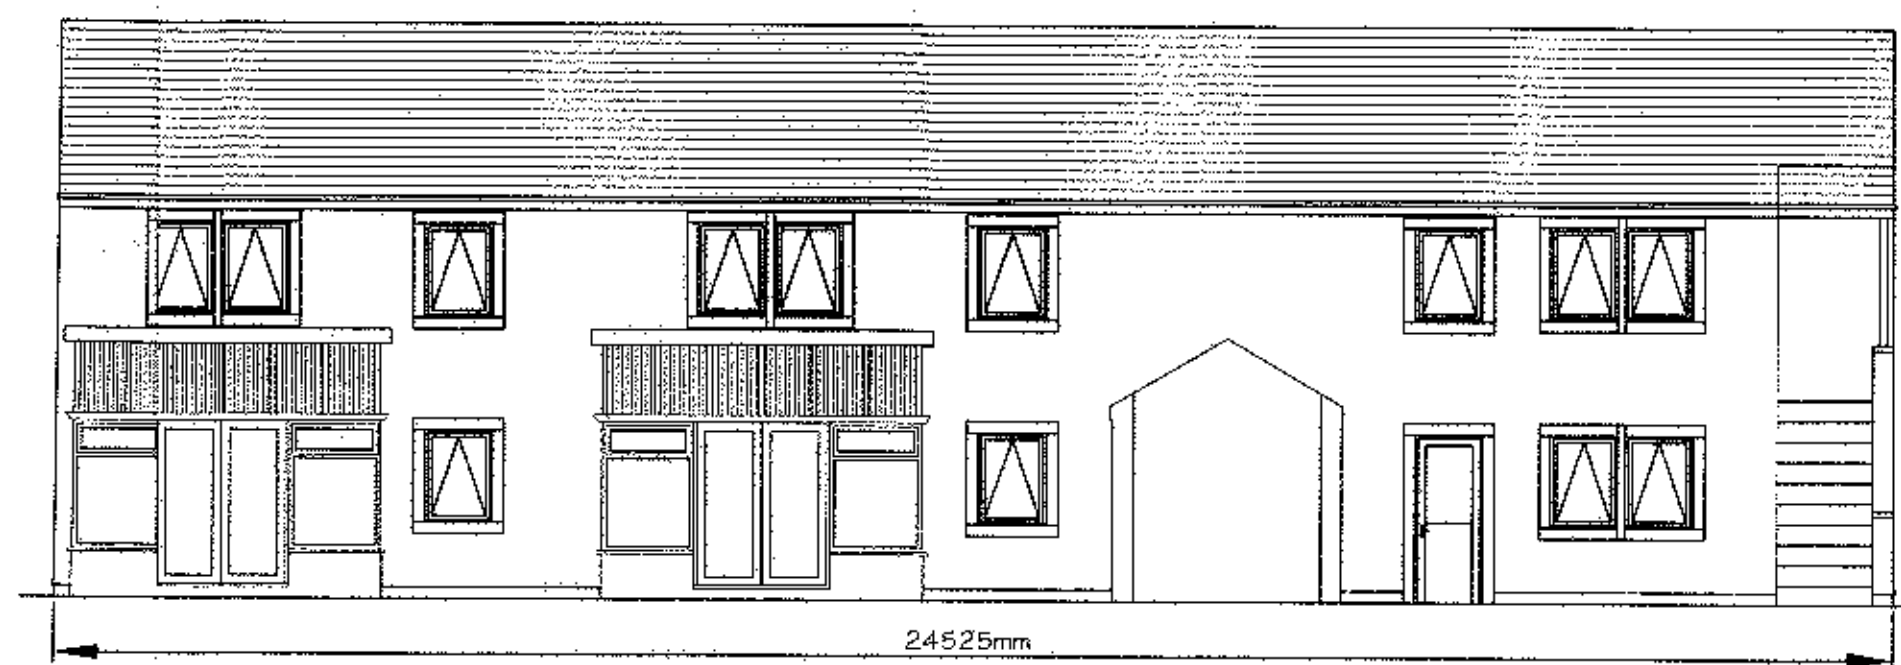


PROPOSED
EAST REAR ELEVATION

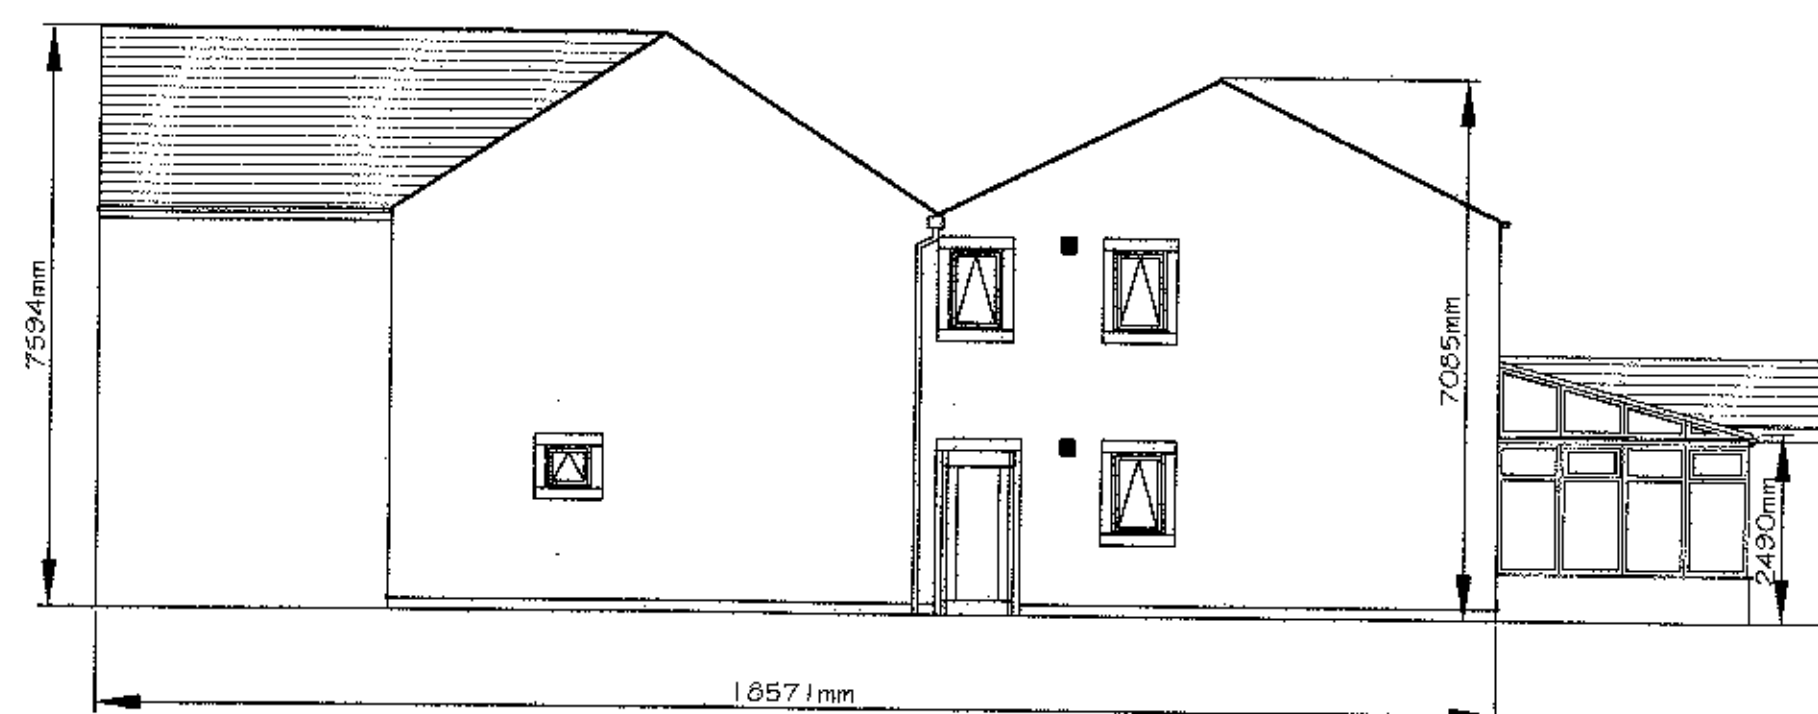


PROPOSED
SOUTH SIDE ELEVATION



PROPOSED
WEST FRONT ELEVATION

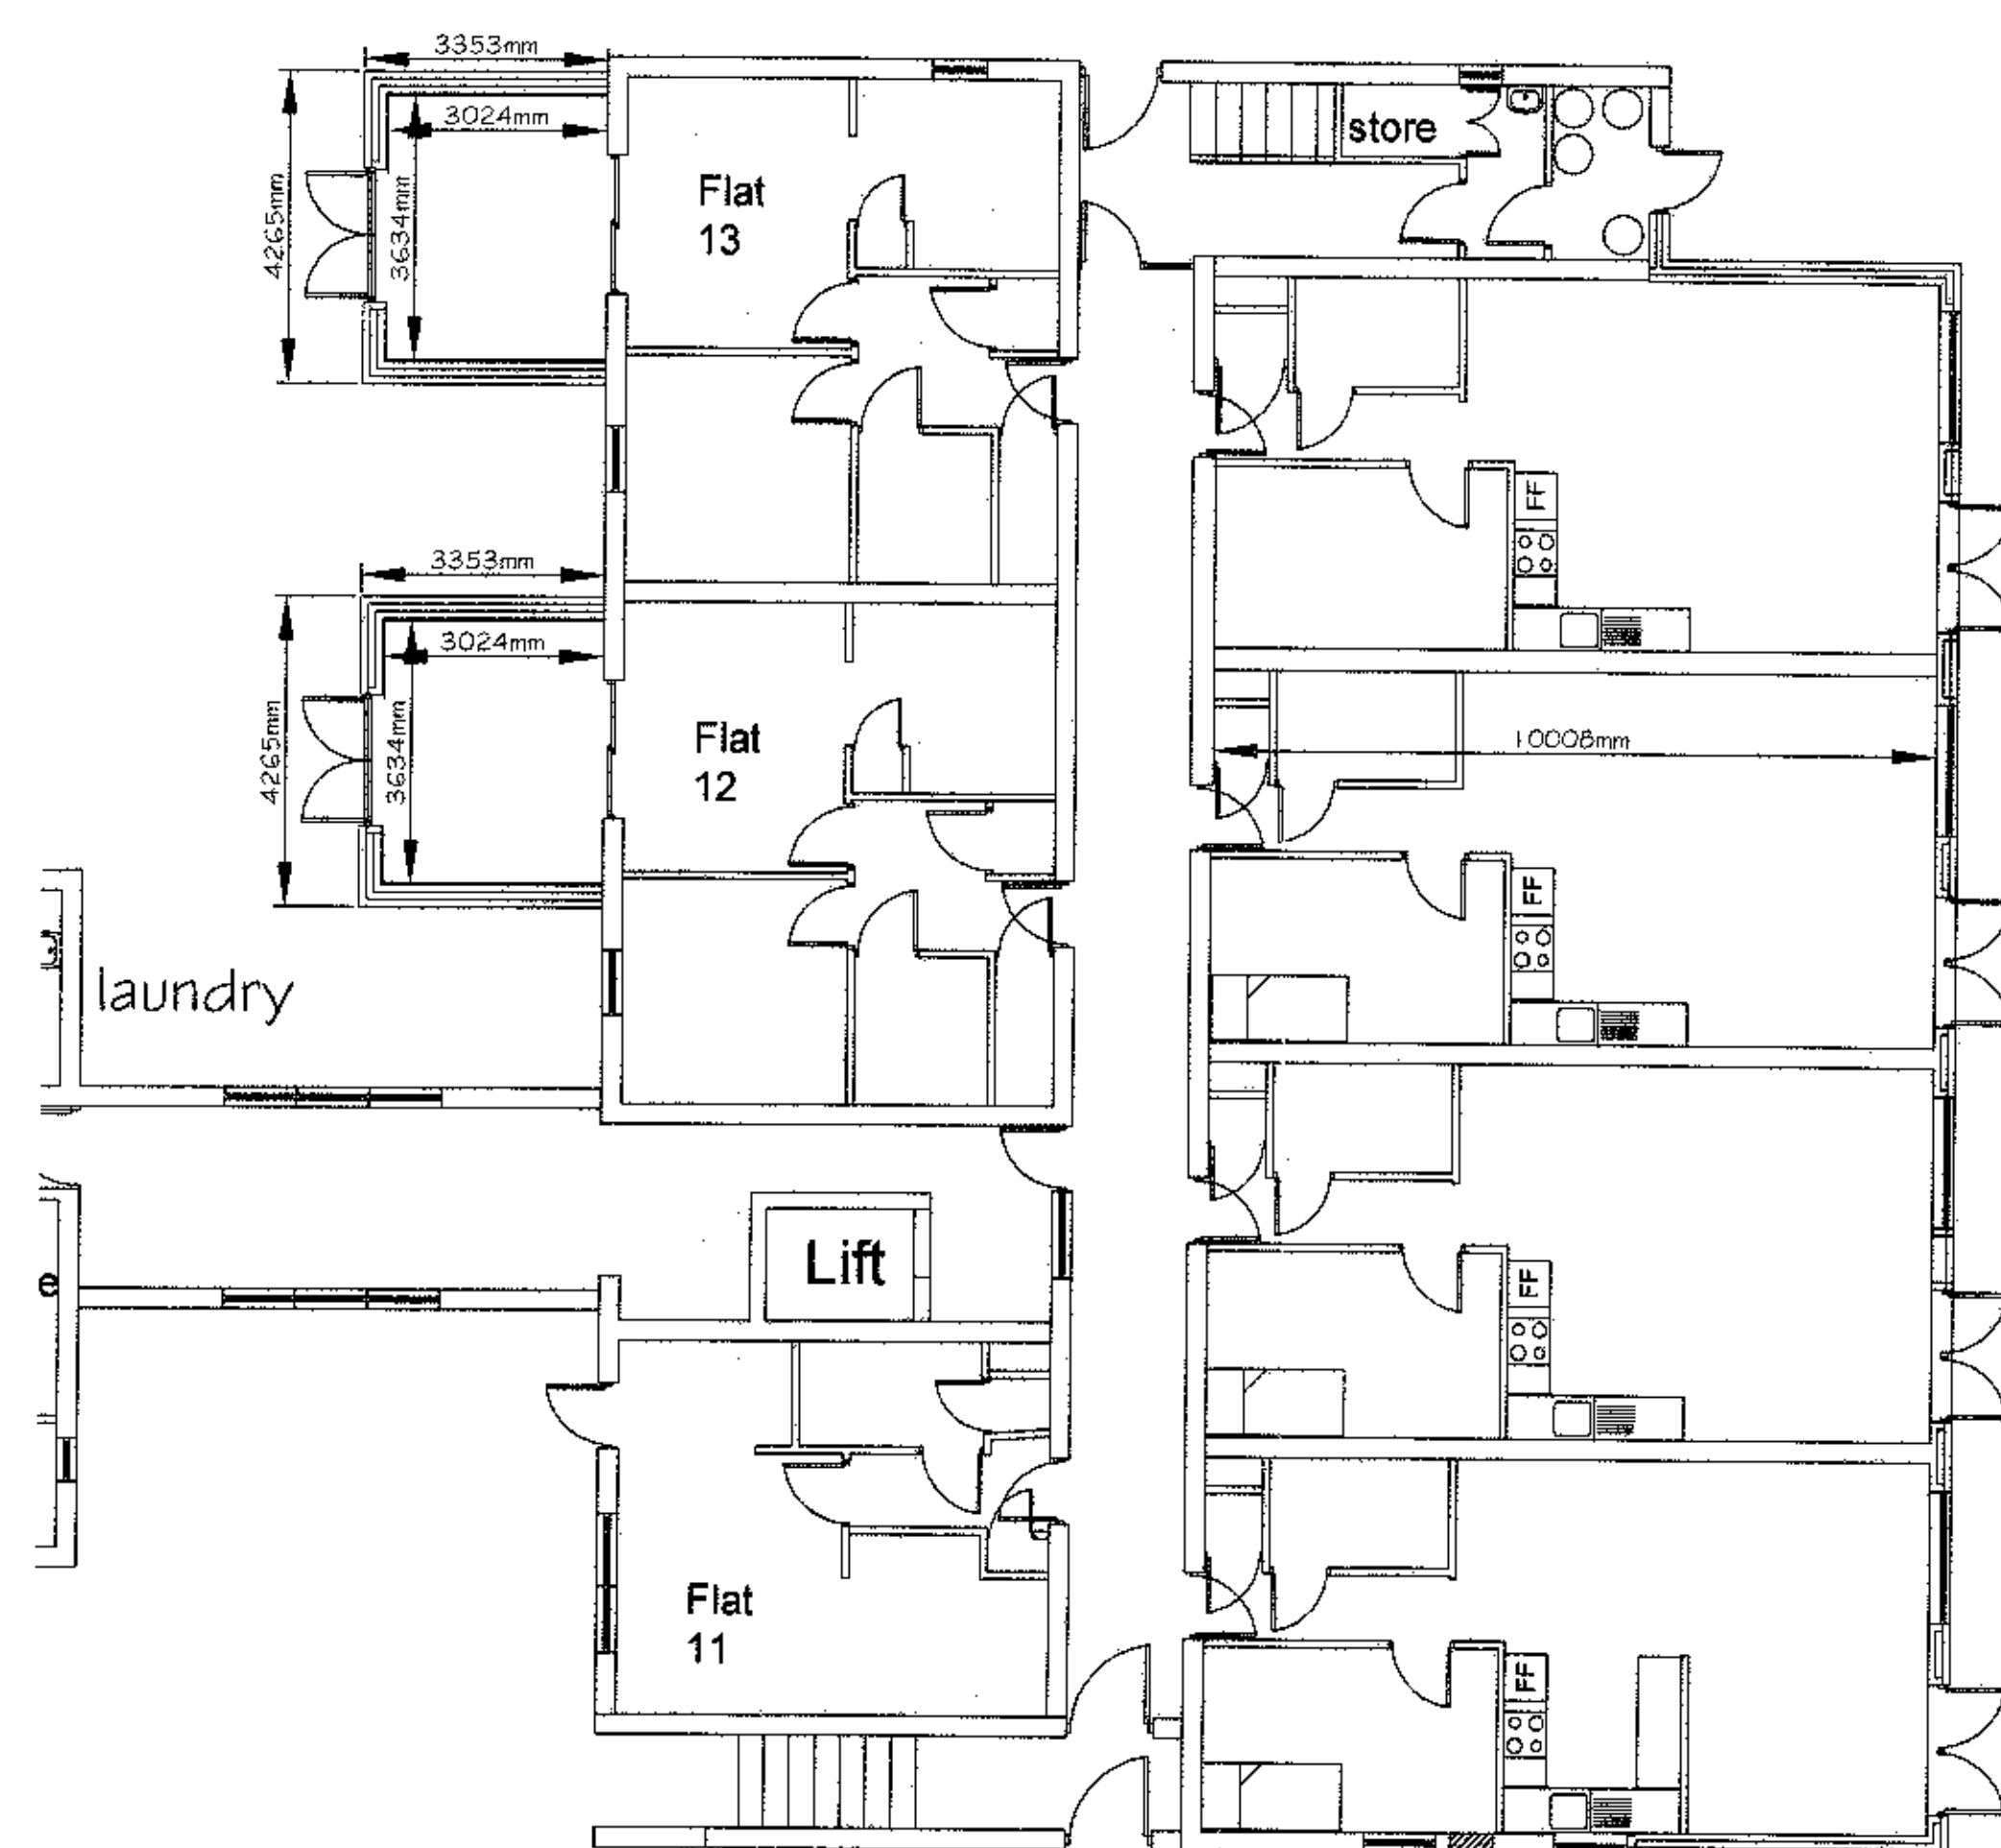

PROPOSED FLOOR PLANS

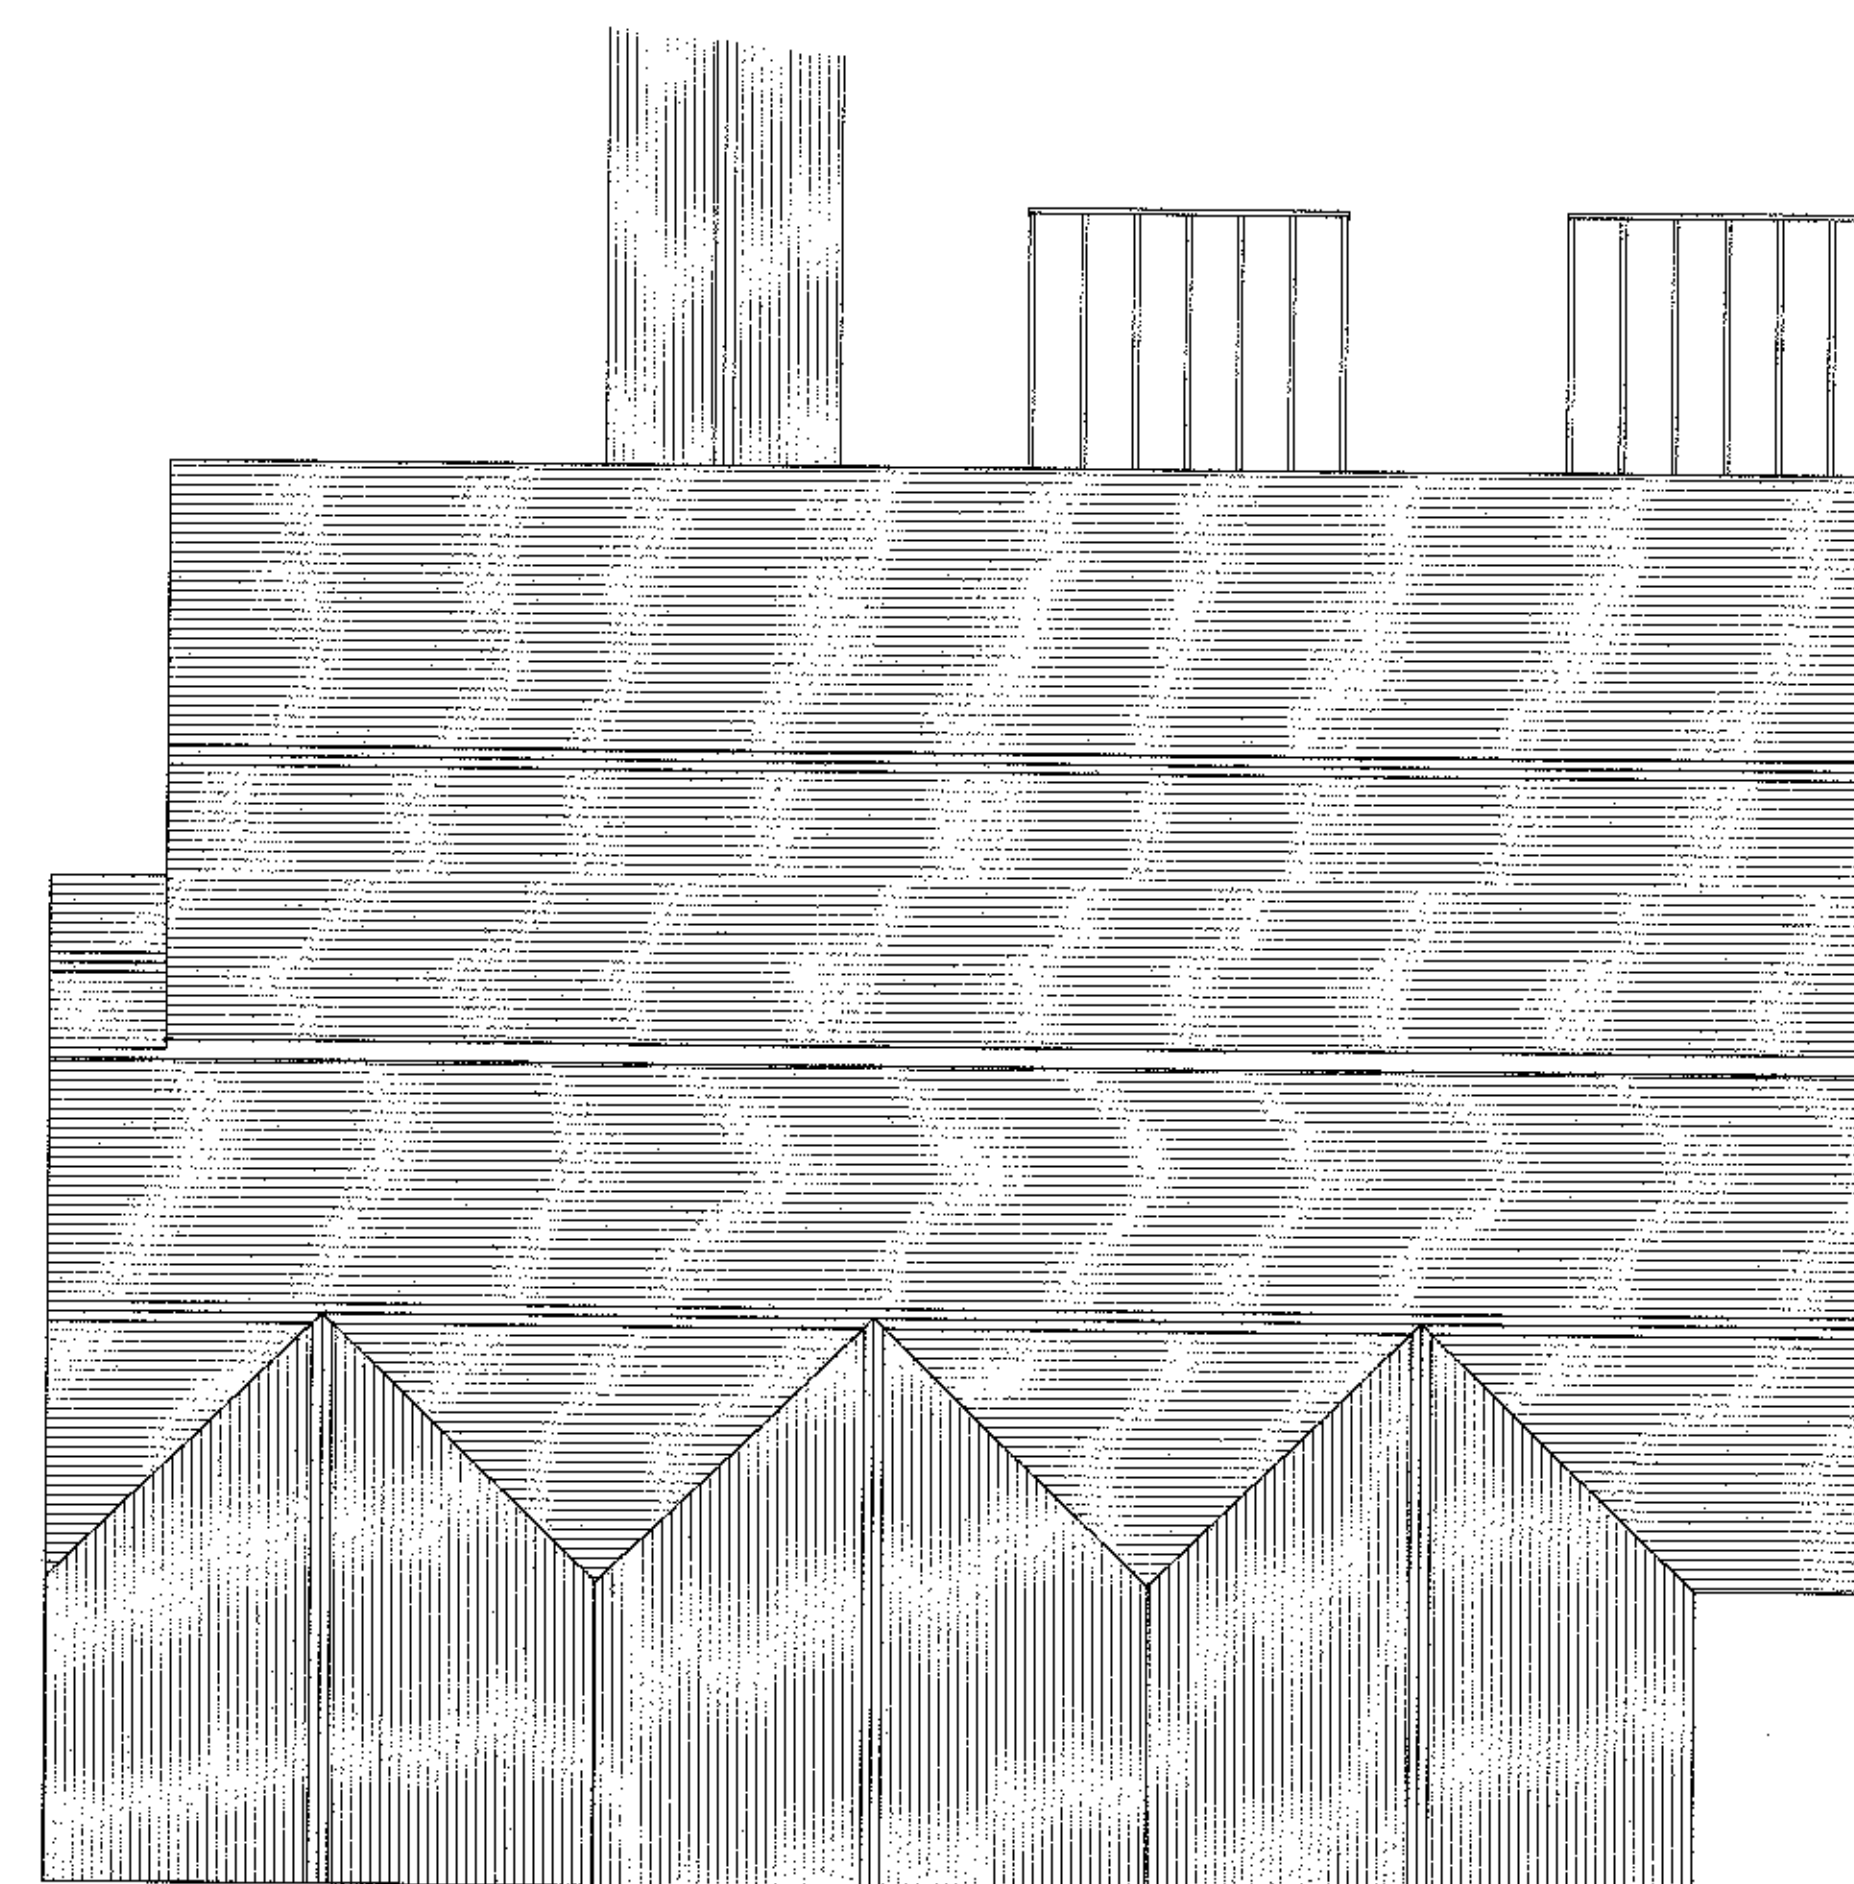

PROPOSED ROOF PLAN

Proposed Extension

Extension to re model existing
Bedsits into 1 bed flats.

Proposal to extend internal length of
each bedsit by an extra 4.05 m
Rear elevation ground floor with
patio door set and 1 Nr window

First Floor with steel Juliet balcony
and patio door set.

Extension materials

Roof Slate to match existing
Walls Dash render to match existing
Windows doors PVC, Rosewood
effect

RWG's PVC to match existing

Addition of 2 Nr UPVC
conservatories to rear GF flats

Conservatory to be UPVC
Rosewood finish to match existing
windows

320120833P

Ribble Valley Homes
De Lacy House
Station Road
Clitheroe
BB7 2JT

Telephone: 01200 421232

Project Name & Address

Vale House
Manor Road
Whalley
Clitheroe
BB6 9TY

Telephone: 01254 823849

Title
Proposed Extension
Dwg. No:
VALEH/FP/RP/12/02

Date
26th June 2012
Revision:

Scale
1: 50, 100, 200, 1250

round