



Drawing Issue Register SURVEY AS EXISTING No: 2.				
Drawing No.	Date:	Drawing	Revision	Date:
ALL 2A.18.7.12.		SHEET 2		
		FIRST & SECOND	A.	1
		FLOOR PLANS AS		
		EXISTING. 1:50 @ A2		

BLUE
BIRD
DESIGN

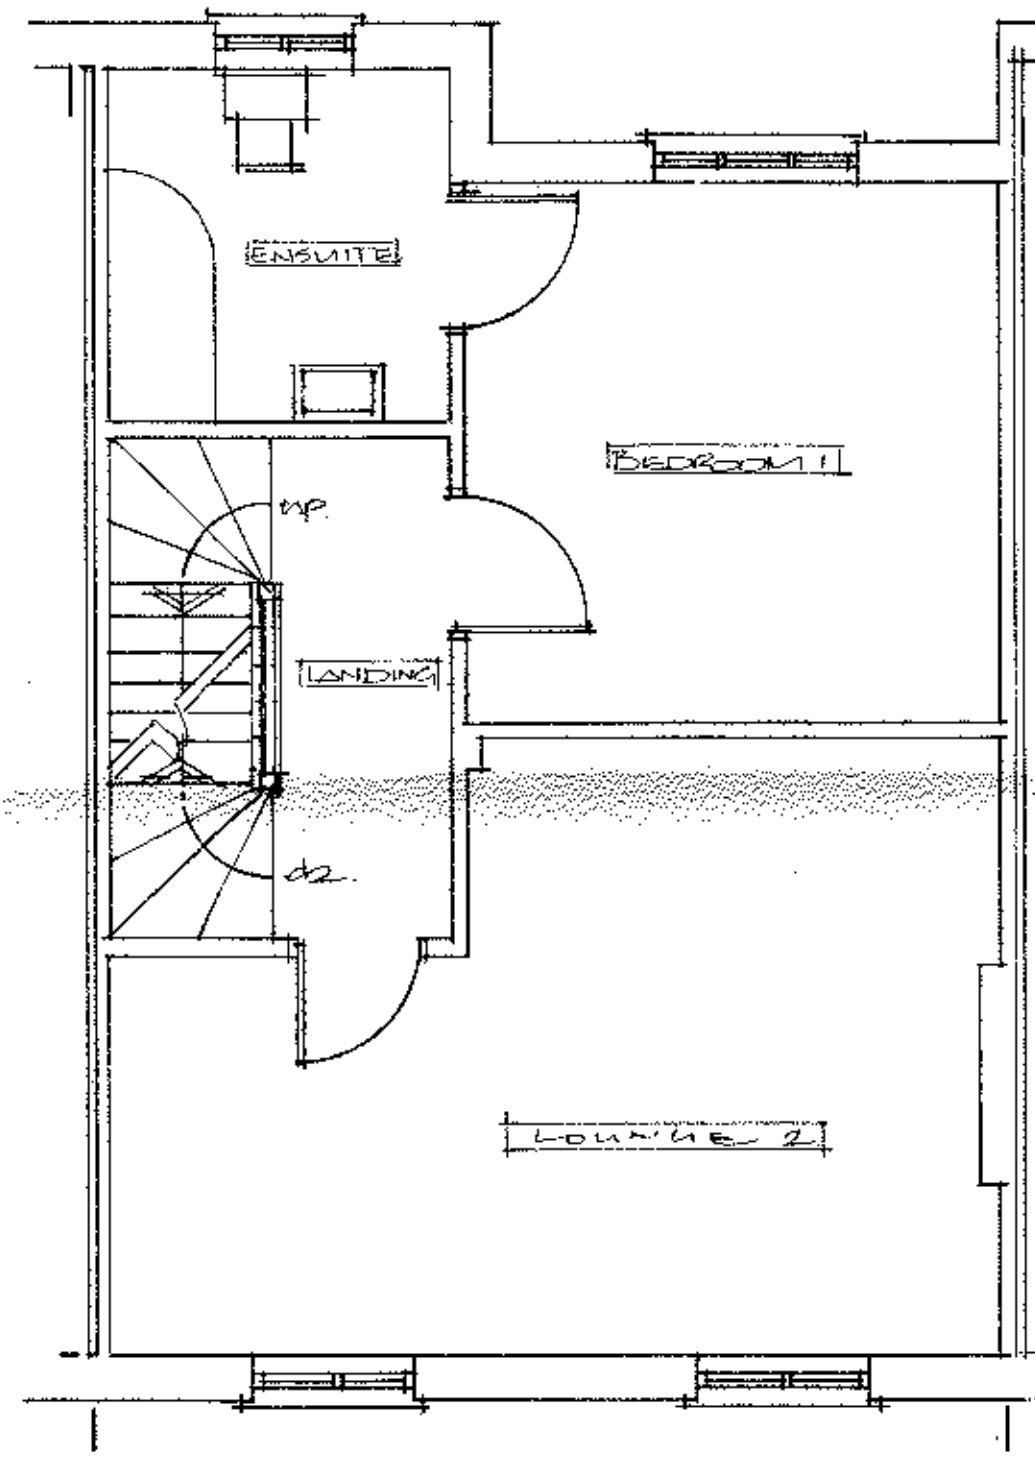

EXISTING
FIRST FLOOR PLAN.

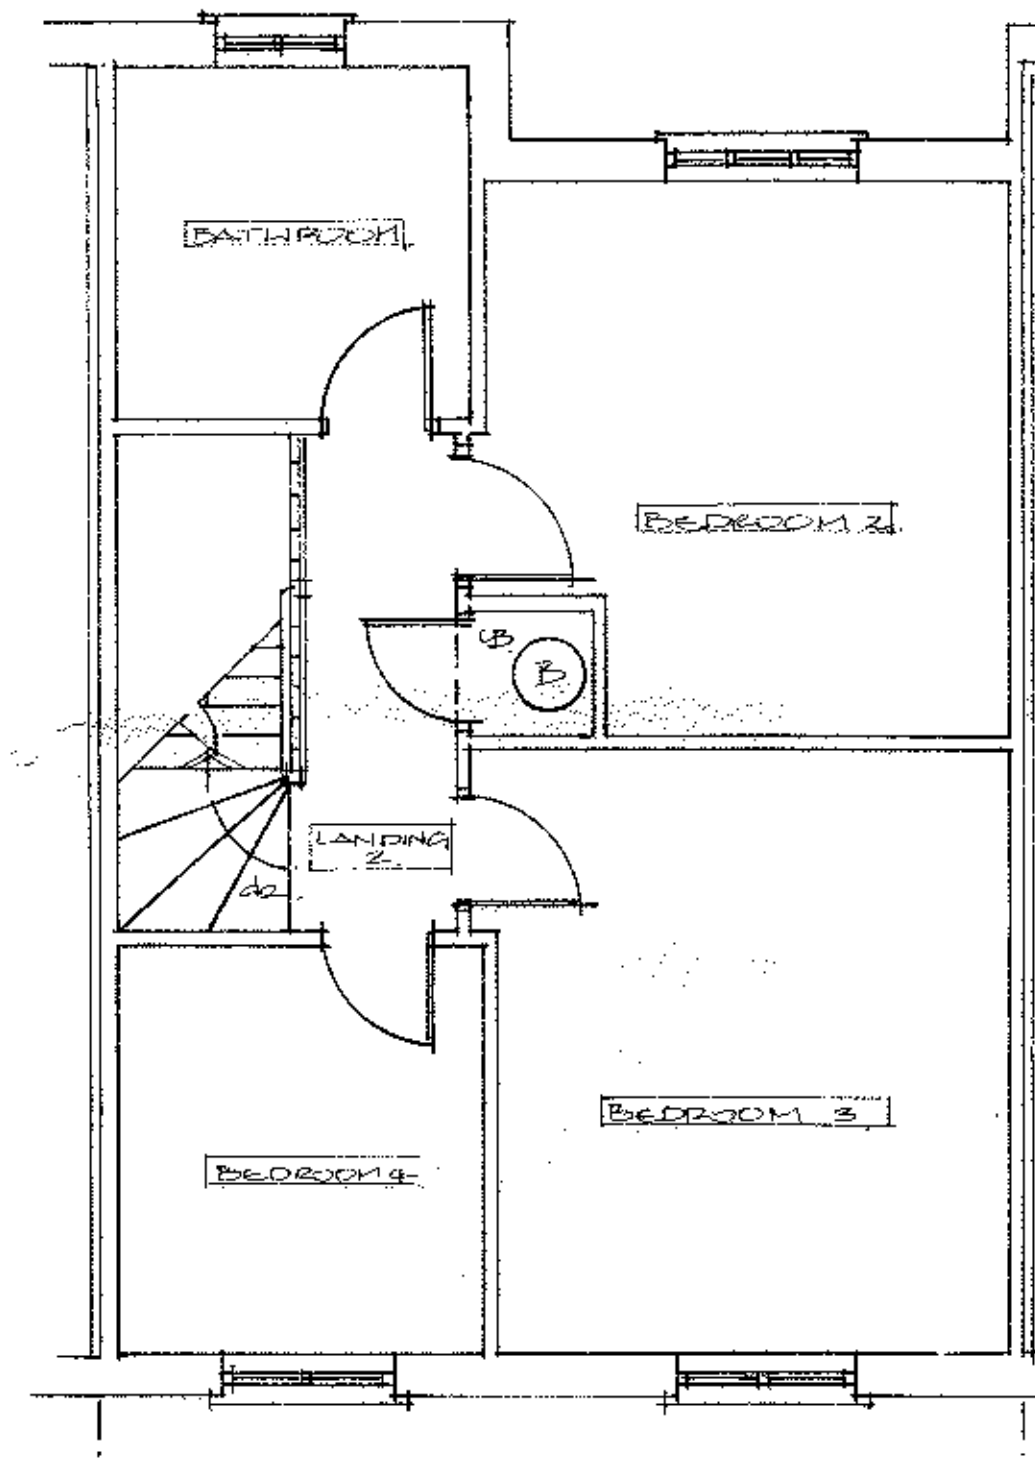

EXISTING
SECOND FLOOR PLAN.

320120835P

ANDREW HARDING-HILL
BA (Hons) BArch RIBA
ARCHITECT
1 WANLASS VILLAS
SALTERFORTH LANE
SALTERFORTH
LANCASHIRE
BB18 5SR
Tel/Fax. 01282 813779

BLUE
BIRD
DESIGN