


Client:
MR + MRS CARR.

Site: PROPOSED GROUND FLOOR
EXTENSION TO REAR OF
NO 64 PENDLE DRIVE
WHALLEY, BB7 9JT.

Job no: AL 01 Date: JULY 2012.

BLUE
BIRD
DESIGN

320120835P

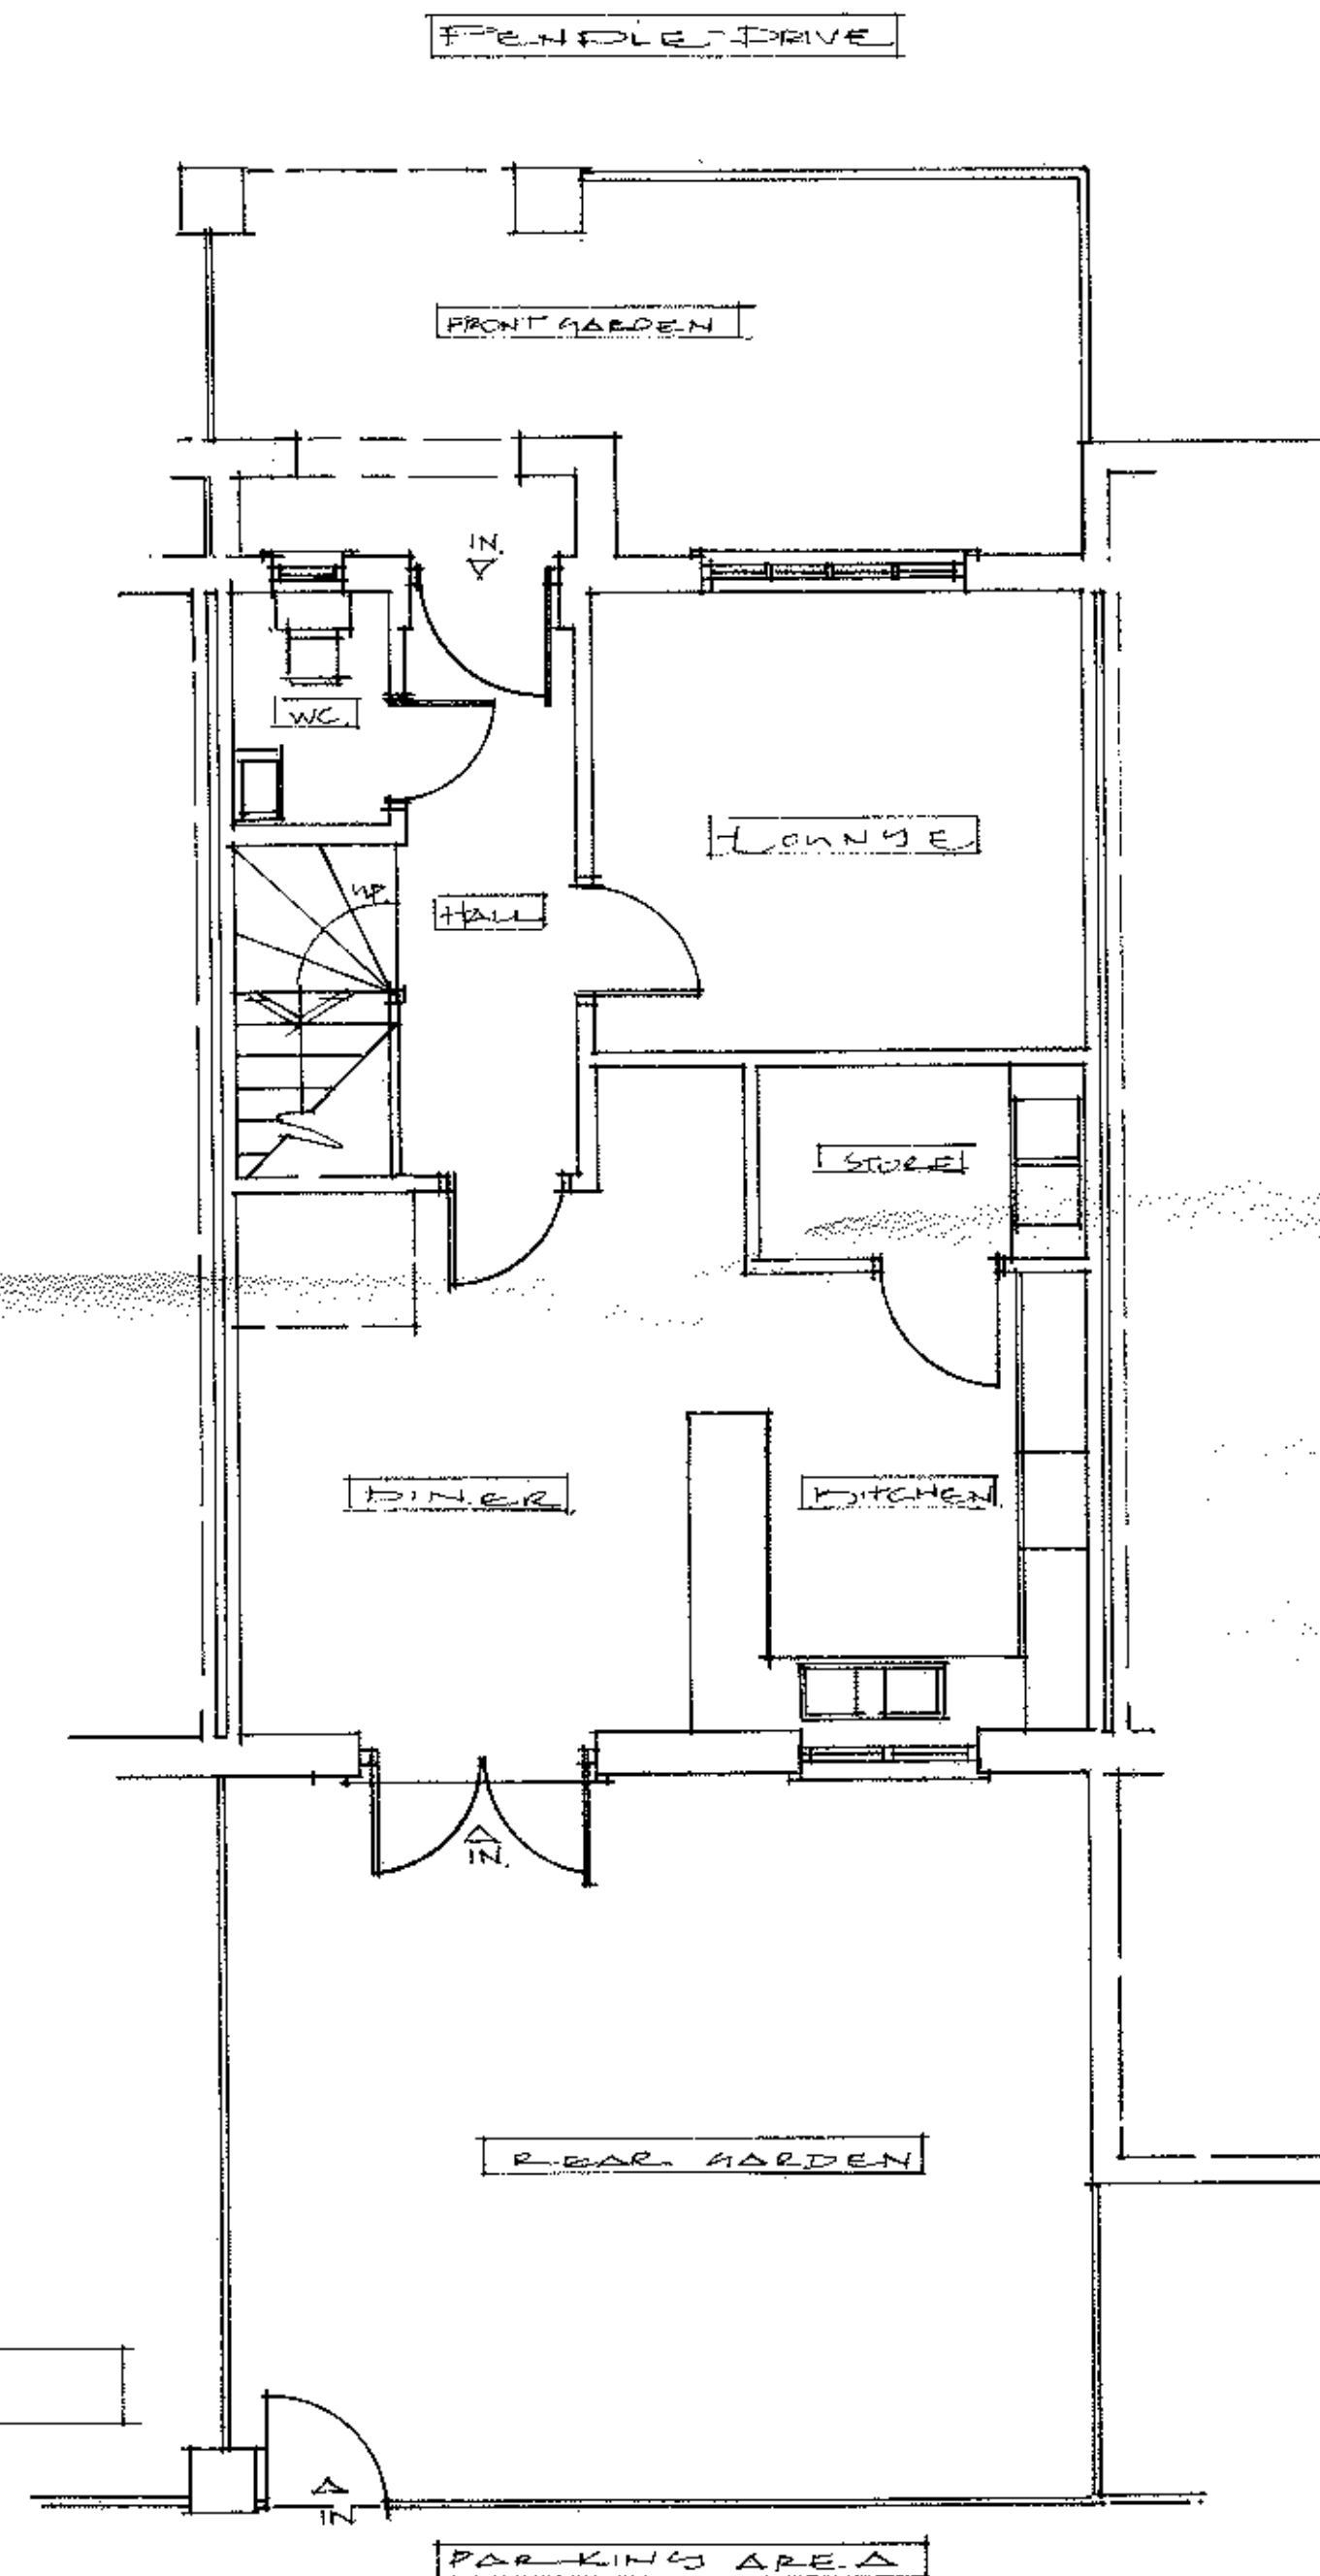

Drawing Issue Register SURVEY AS EXISTING No: 1				
Drawing No.	Date:	Drawing	Revision	Date:
ALL 1. A	18.7.12.	GROUND FLOOR PLAN.	A.	1
		1:50 @ A2.		

ANDREW HARDING-HILL
BA (Hons) BArch RIBA
ARCHITECT
1 WANLASS VILLAS
SALTERFORTH LANE
SALTERFORTH
LANCASHIRE
BB18 5SR
Tel/Fax. 01282 813779

BLUE
BIRD
DESIGN