


Client: MR + MRS CAMP

Site: NO 64 FENDLE DRIVE
WALLIS, LANC.
BB7 9TC

Job no: ALC 1. Date: JULY 2012



EXISTING REAR ELEVATION

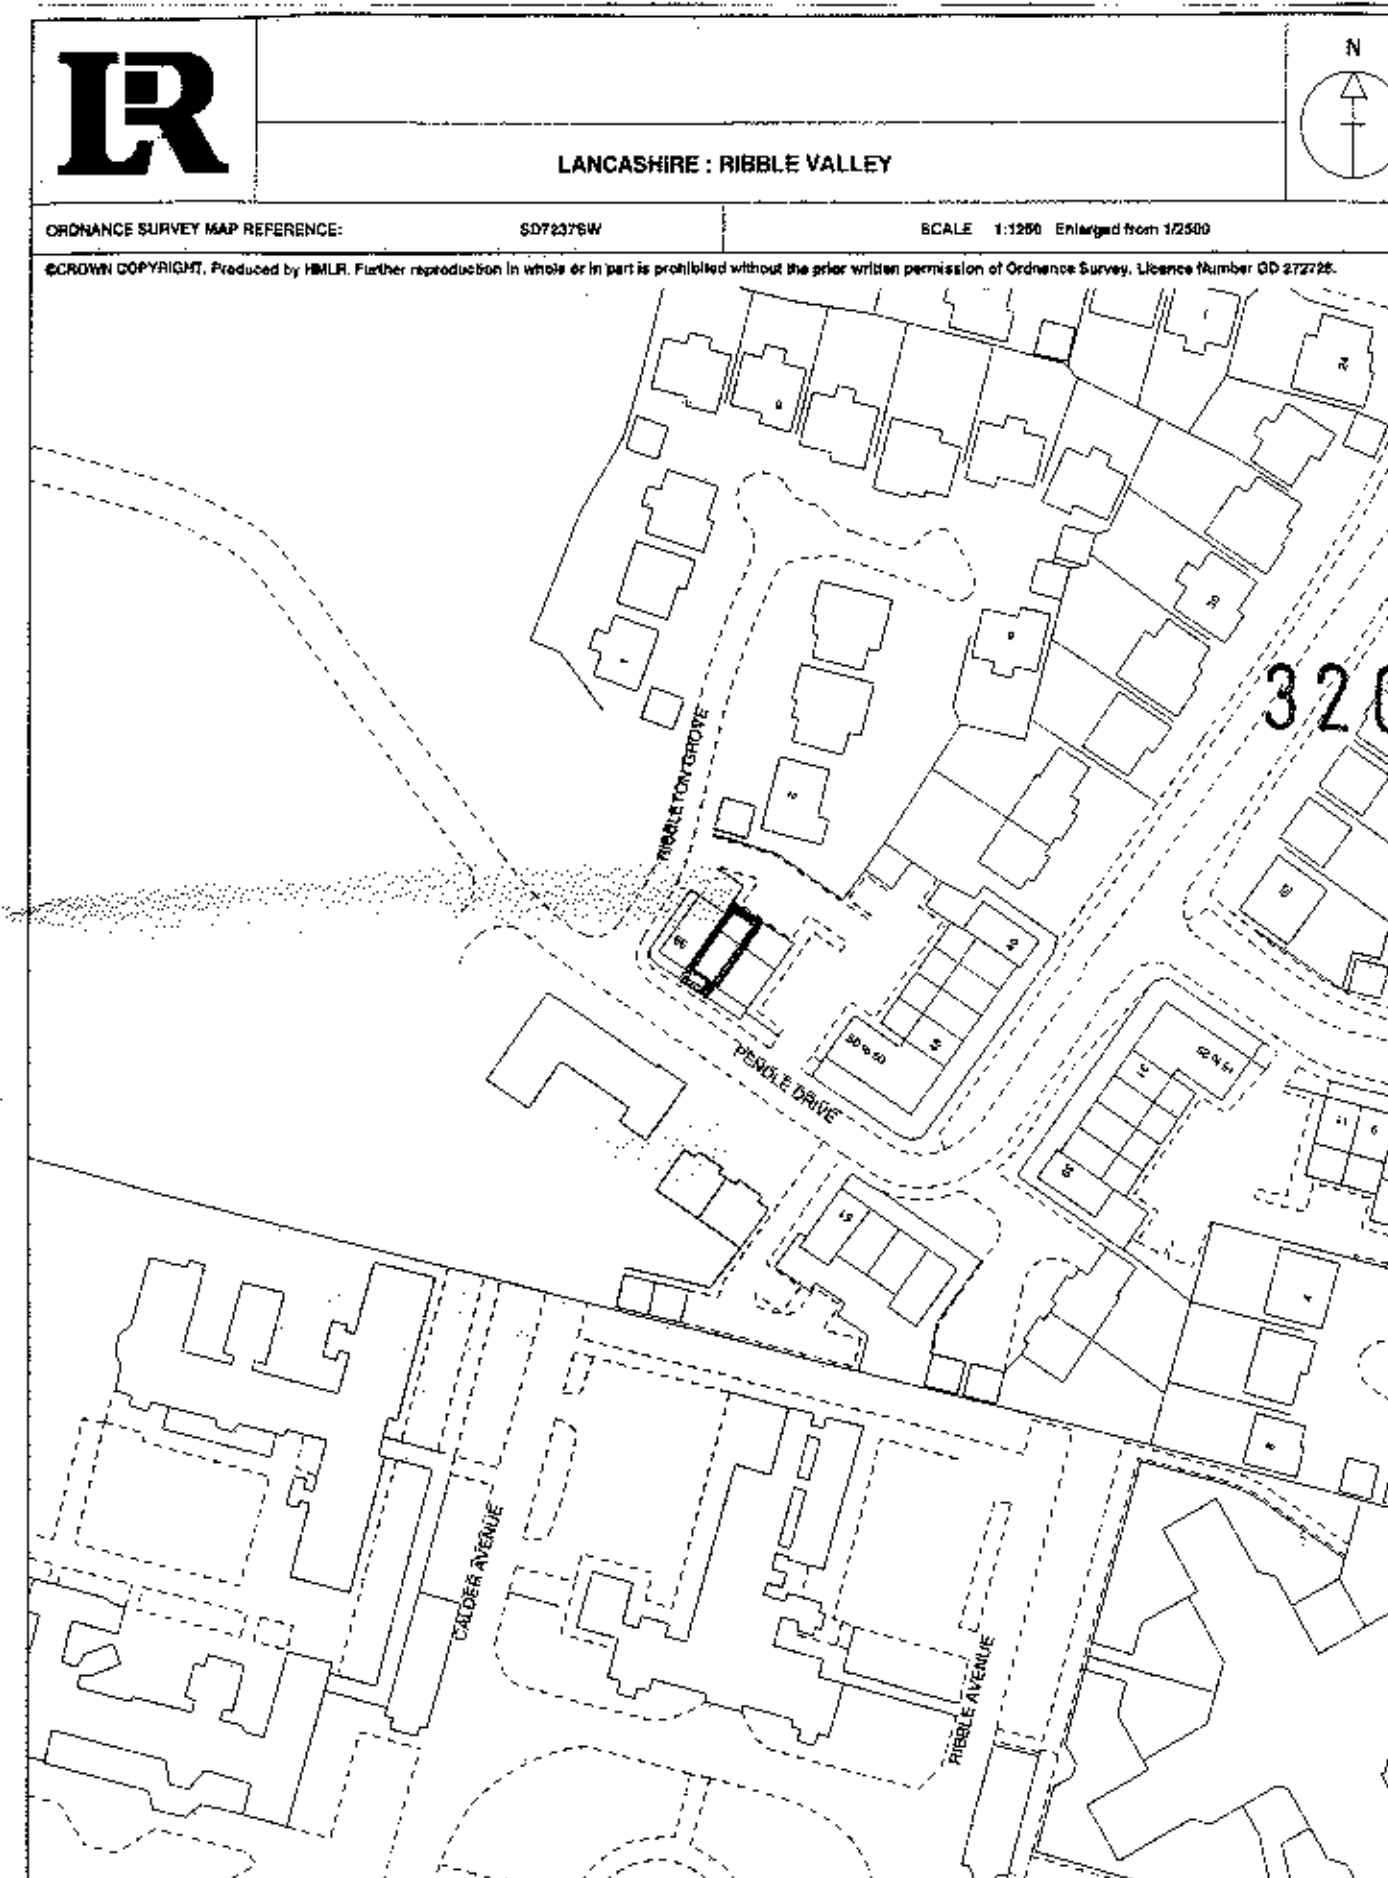

This title plan shows the general position of the boundaries; it does not show the exact line of the boundaries. Measurements scaled from this plan may not match measurements between the same points on the ground. For more information see Land Registry Public Guide 7 - Title Plans.

This official copy shows the state of the title plan on 19 January 2006 at 15:26:44. It may be subject to distortions in scale. Under s.67 of the Land Registration Act 2002, this copy is admissible in evidence to the same extent as the original. Issued on 19 January 2006.

This title is dealt with by the District Land Registry for Lancashire.



BLUE
BIRD
DESIGN

ANDREW HARDING-HILL
BA (Hons) BArch RIBA
ARCHITECT
1 WANLASS VILLAS
SALTERFORTH LANE
SALTERFORTH
LANCASHIRE
BB18 5SR
Tel/Fax: 01282 813779

320120835 P

Drawing Issue Register			No: 1	
APPLICATION			Revision	Date
Drawing No.	Date	Drawing		
ALC 3	18.7.12	EXISTING REAR ELEVATION @ 1:1250	A	"
		SITE LOCATION PLAN @ 1:1250 SCALE	A	"