

PROPOSED STUDIO/UTILITY EXTENSION
TO REAR GARDEN OF HOUSE - JULY 2012

PROPOSED EXTERNAL MATERIALS

WALLS: ROUGH FACED/HAND-MADE RED BRICK TO MATCH EXISTING HOUSE.

ROOF: GREY CONCRETE PAN TILE TO MATCH EXISTING HOUSE.

WINDOWS: WHITE UPVC WITH OPENING LIGHTS TO MATCH EXISTING HOUSE/ LEADED GLASS

HEADS: ALL SMOOTH FACED CILLS/ CUT SANDSTONE TO MATCH EXISTING HOUSE.


RAINWATER: BLACK UPVC GUTTERS DOWNPIPES ETC. ON TIMBER FASCIA. PAINTED BLACK.

VERUKE: GREY METAL LOW PROFILE WITH FLASHINGS/ LEAD FLASHING TO ROOF


BLUE
BIRD
DESIGN

320120835P

Client: MR & MRS. LARK.
Site: NO 64, PENDLE DRIVE WHALLEY, LANC. BB7 9JT.
Job no: ALC 1. Date: JULY 2012.

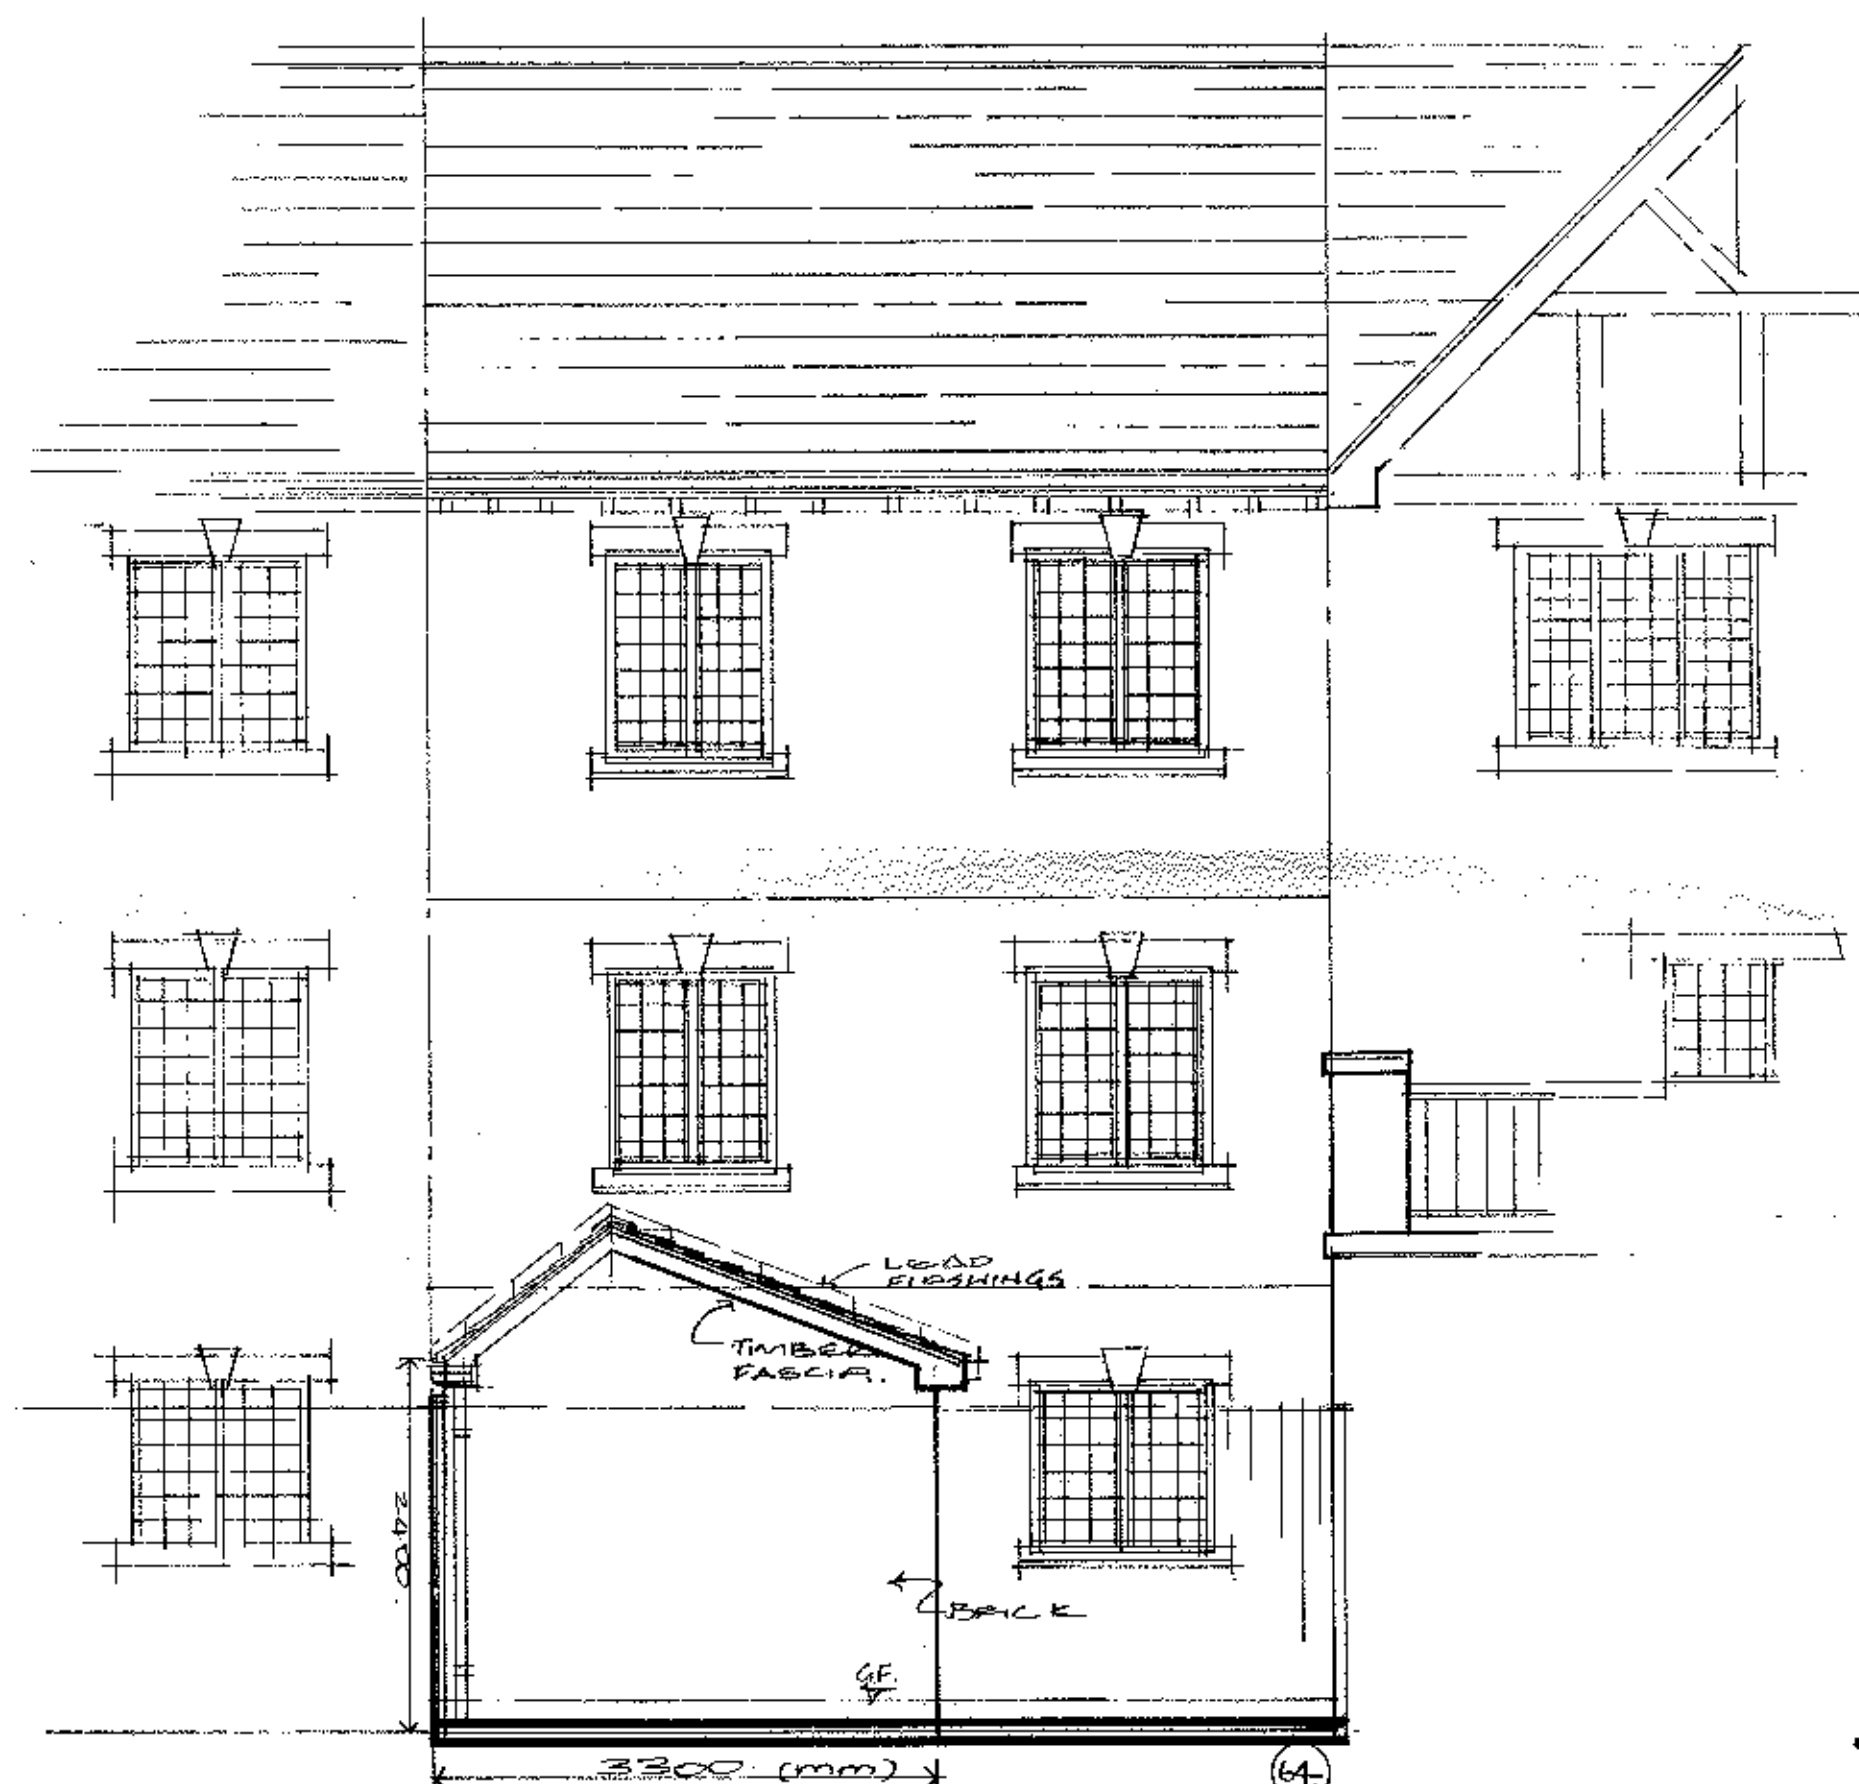

PROPOSED REAR ELEVATION - NORTH EAST.

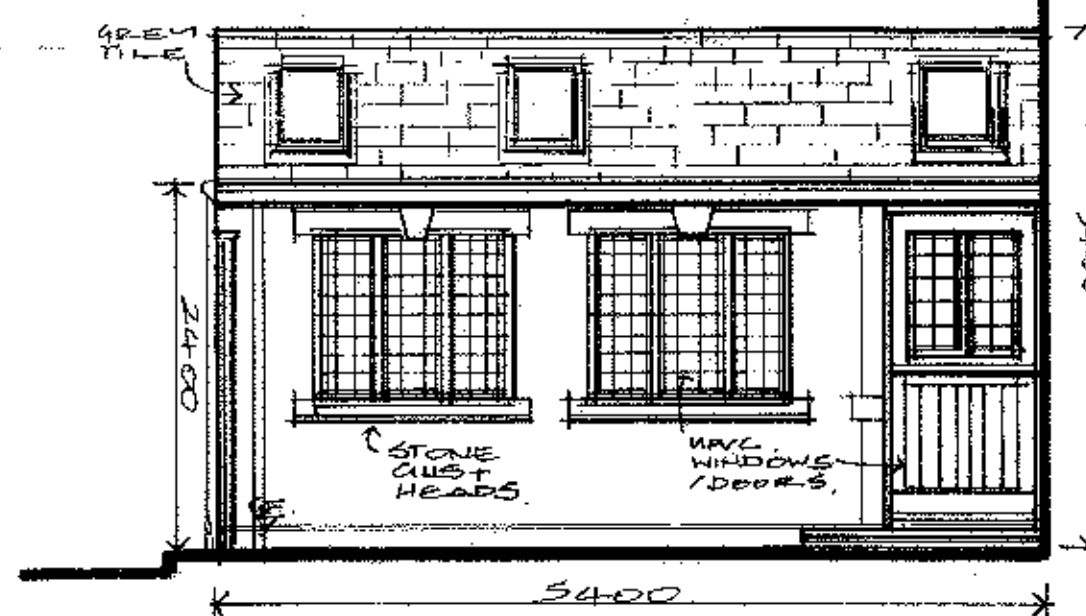

PROPOSED GARDEN ELEVATION - NORTH WEST.

Drawing Issue Register PLANNING APPLICATION No: 1				
Drawing No.	Date:	Drawing	Revision	Date:
ALC 4.B	16.7.12.	PROPOSED REAR ELEVATIONS	B	28/7/12.
		1:50 @ A2/ SCALE.		

ANDREW HARDING-HILL
BA (Hons) BArch RIBA
ARCHITECT
1 WANLASS VILLAS
SALTERFORTH LANE
SALTERFORTH
LANCASHIRE
BB18 5SR
Tel/Fax. 01282 813779

BLUE
BIRD
DESIGN