


south wall - white/rough pebbledash.

roof - Welsh slate with decorative
red clay ridge tiles.


walls: Accrington 'NOR' engineering
bricks at c. 4 courses / side of wall.
windows: white d.g. upvc.

south/rear elevation

east/side elevation

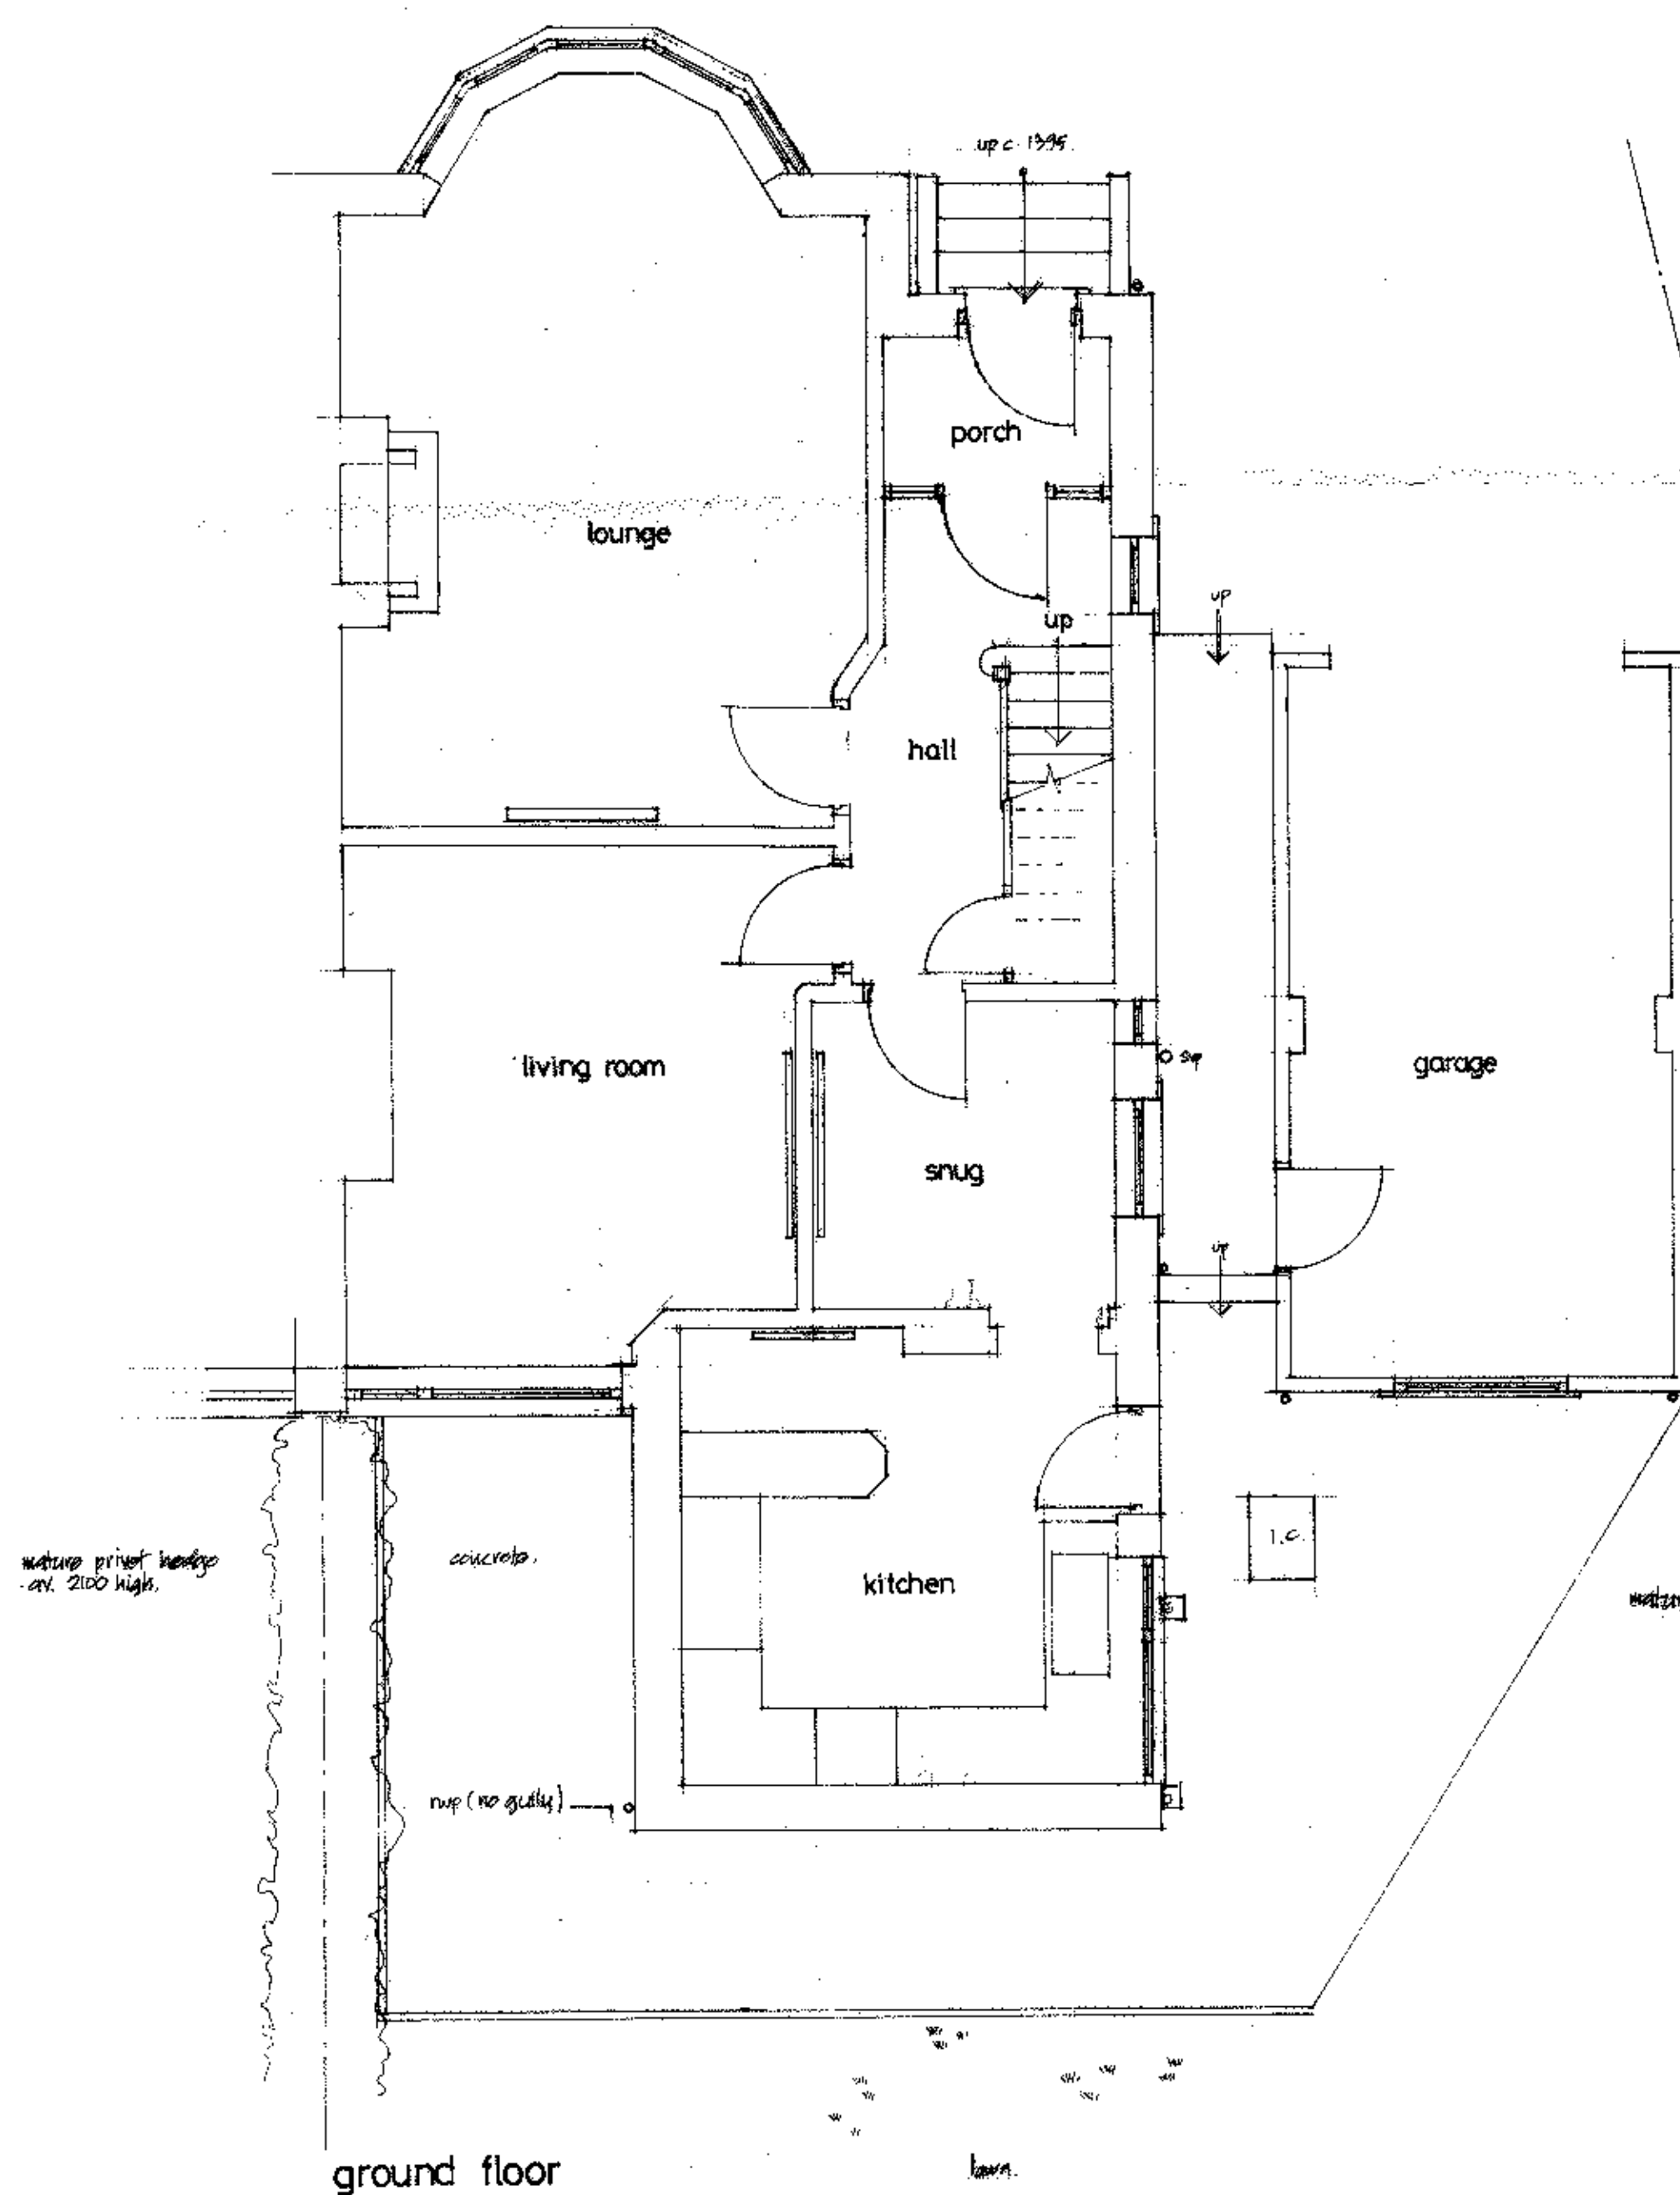

ground floor

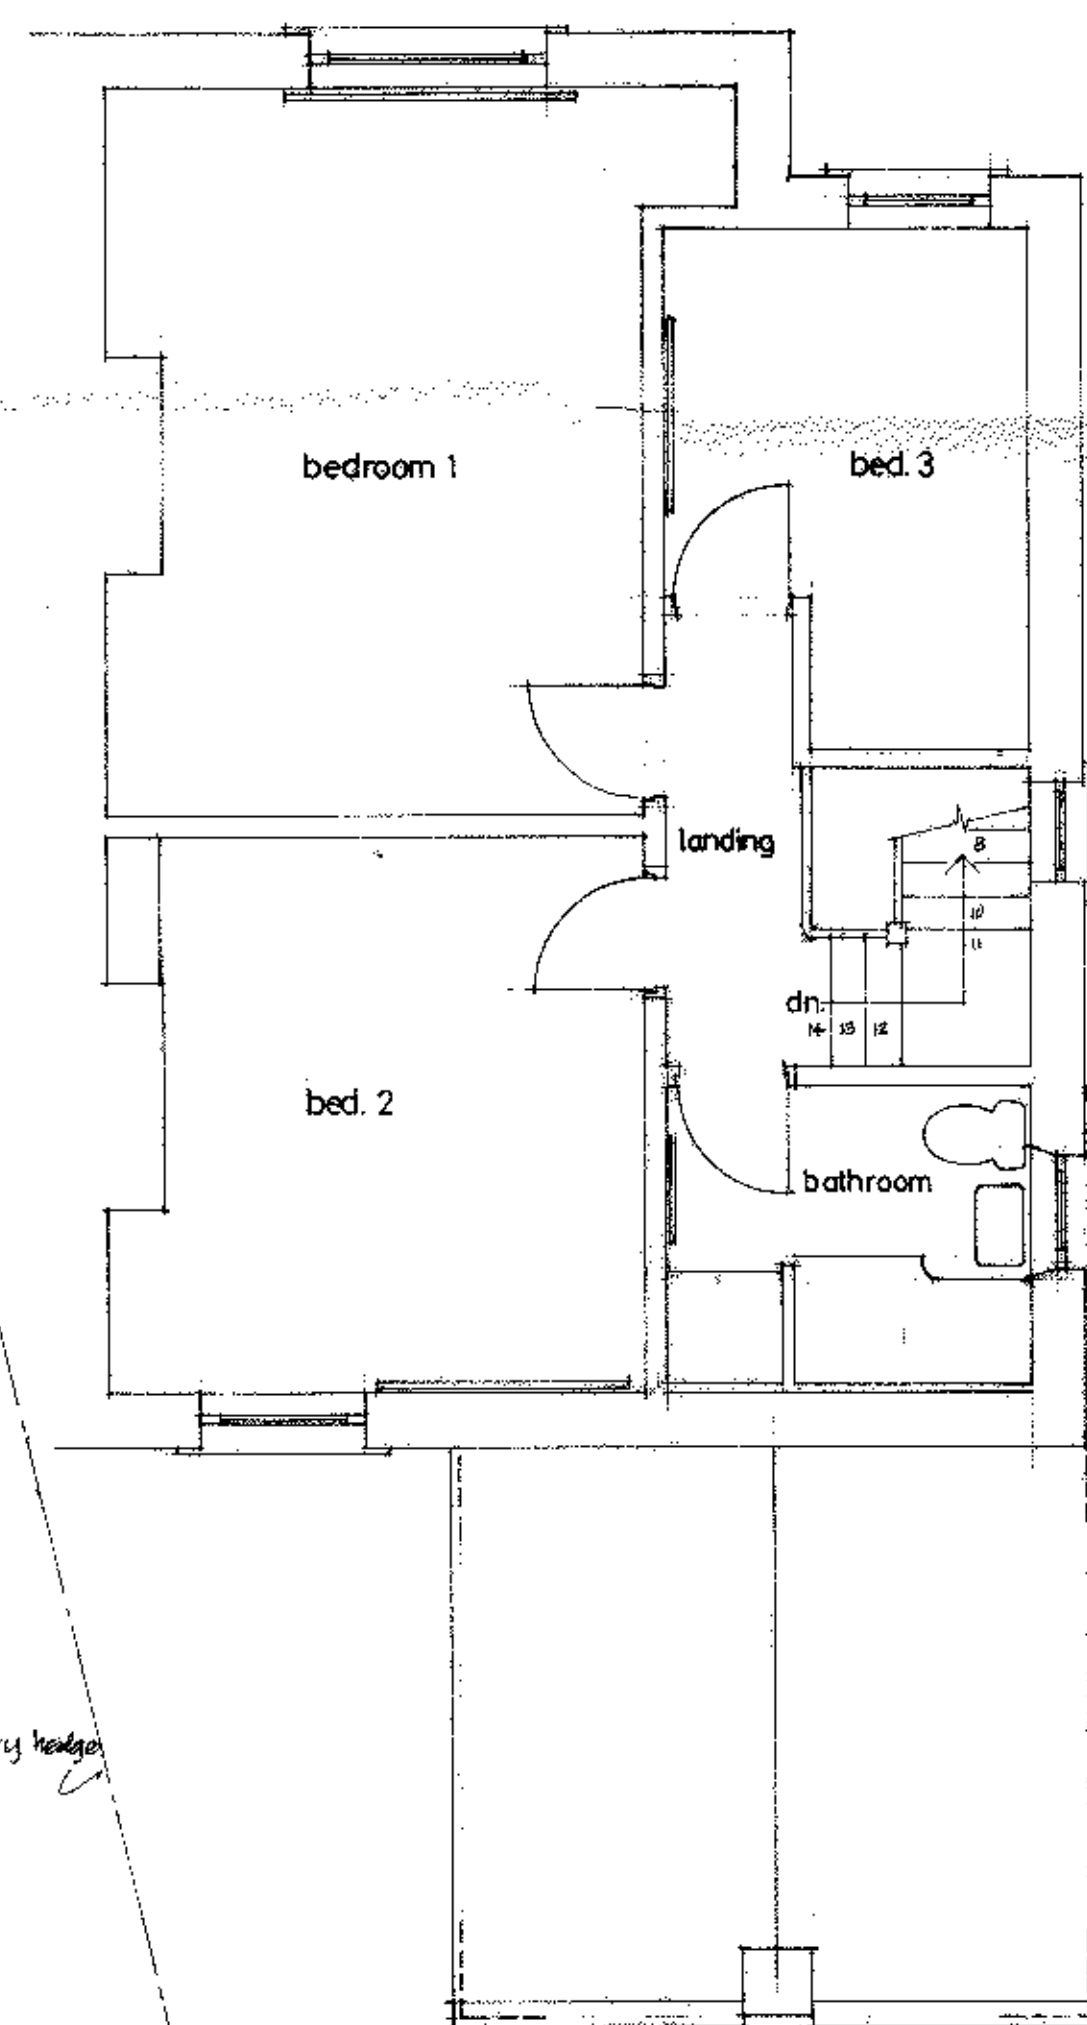

first floor

320120847P

Project
**KITCHEN, BEDROOM,
AND ENSUITE EXTENSION**
'THORNTON', YORK LANE,
LANGHO, WHALLEY, LANCASHIRE

Client
MRS KIM CHALONER

Drawing: EXISTING SURVEY

Drawing no: Revision:

Date: MAY 2012 Scale: 1-50

David W. Newton Dip. Arch. Manc. A.R.I.B.A.
Chartered Architect,
West End Lodge, Edisford Road,
Waddington, Clitheroe BB7 3HU tel: 01200 444009