




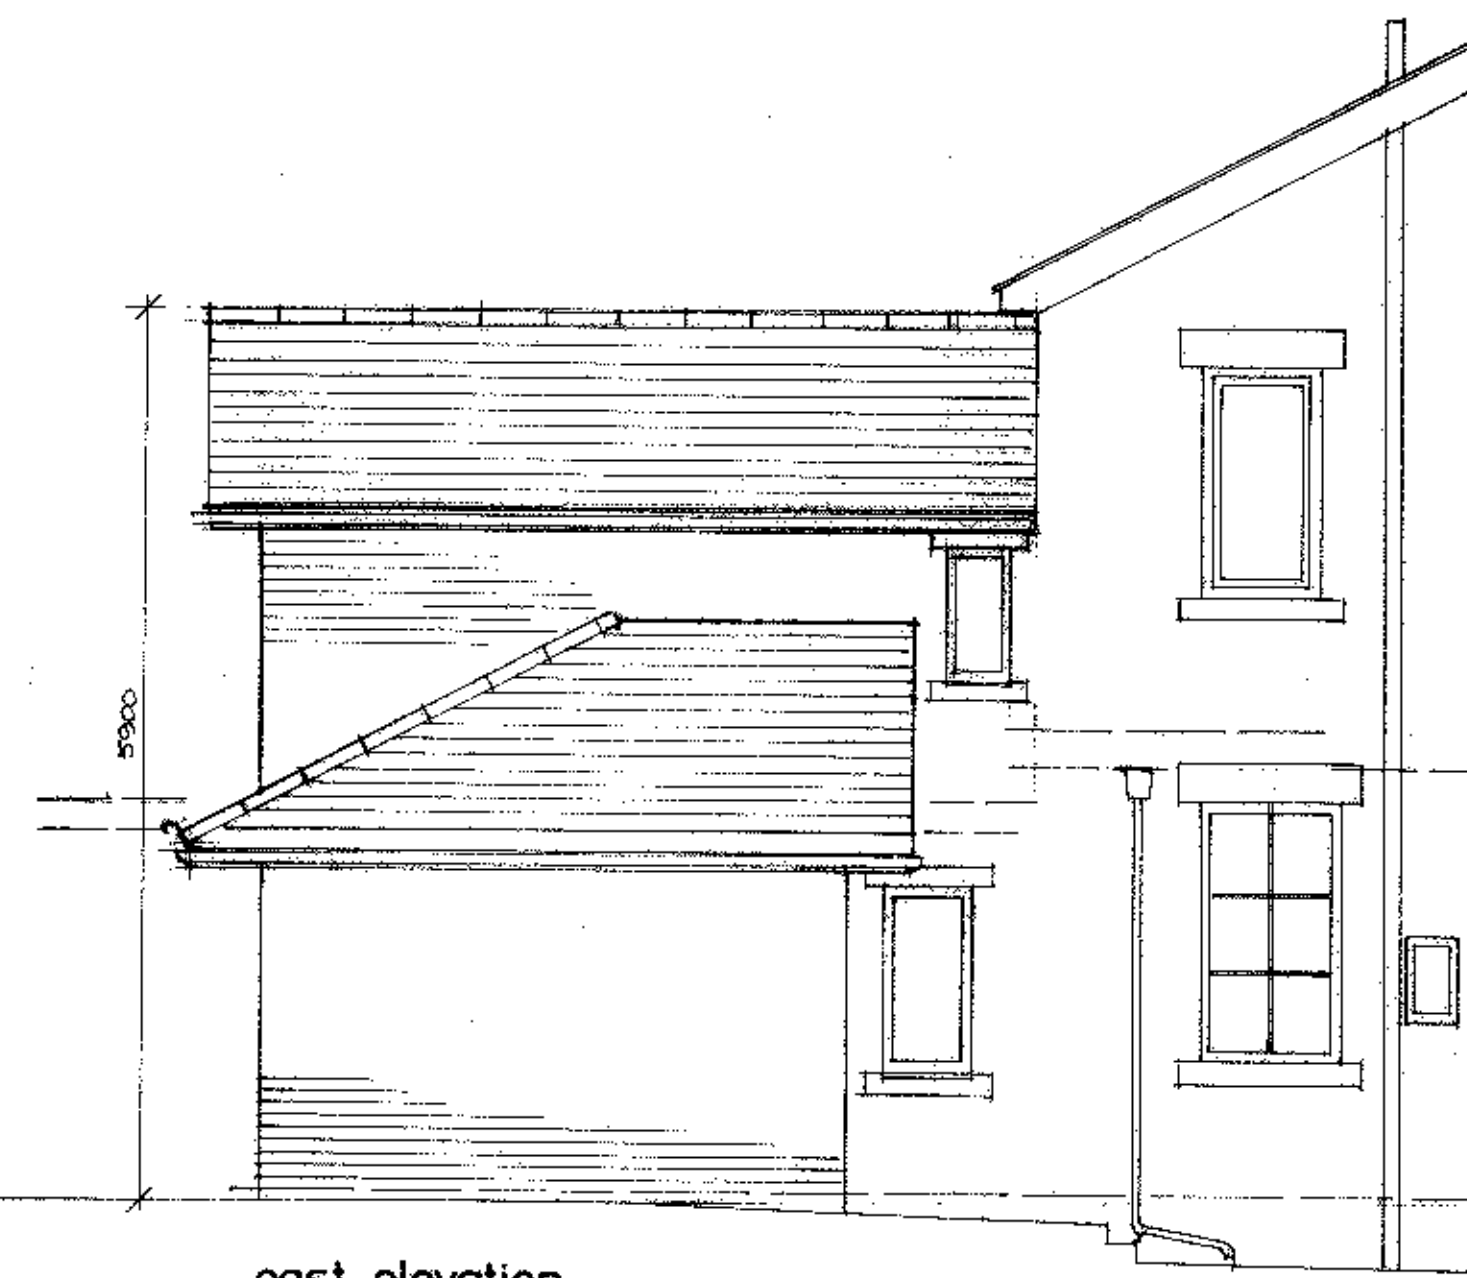


south / rear elevation

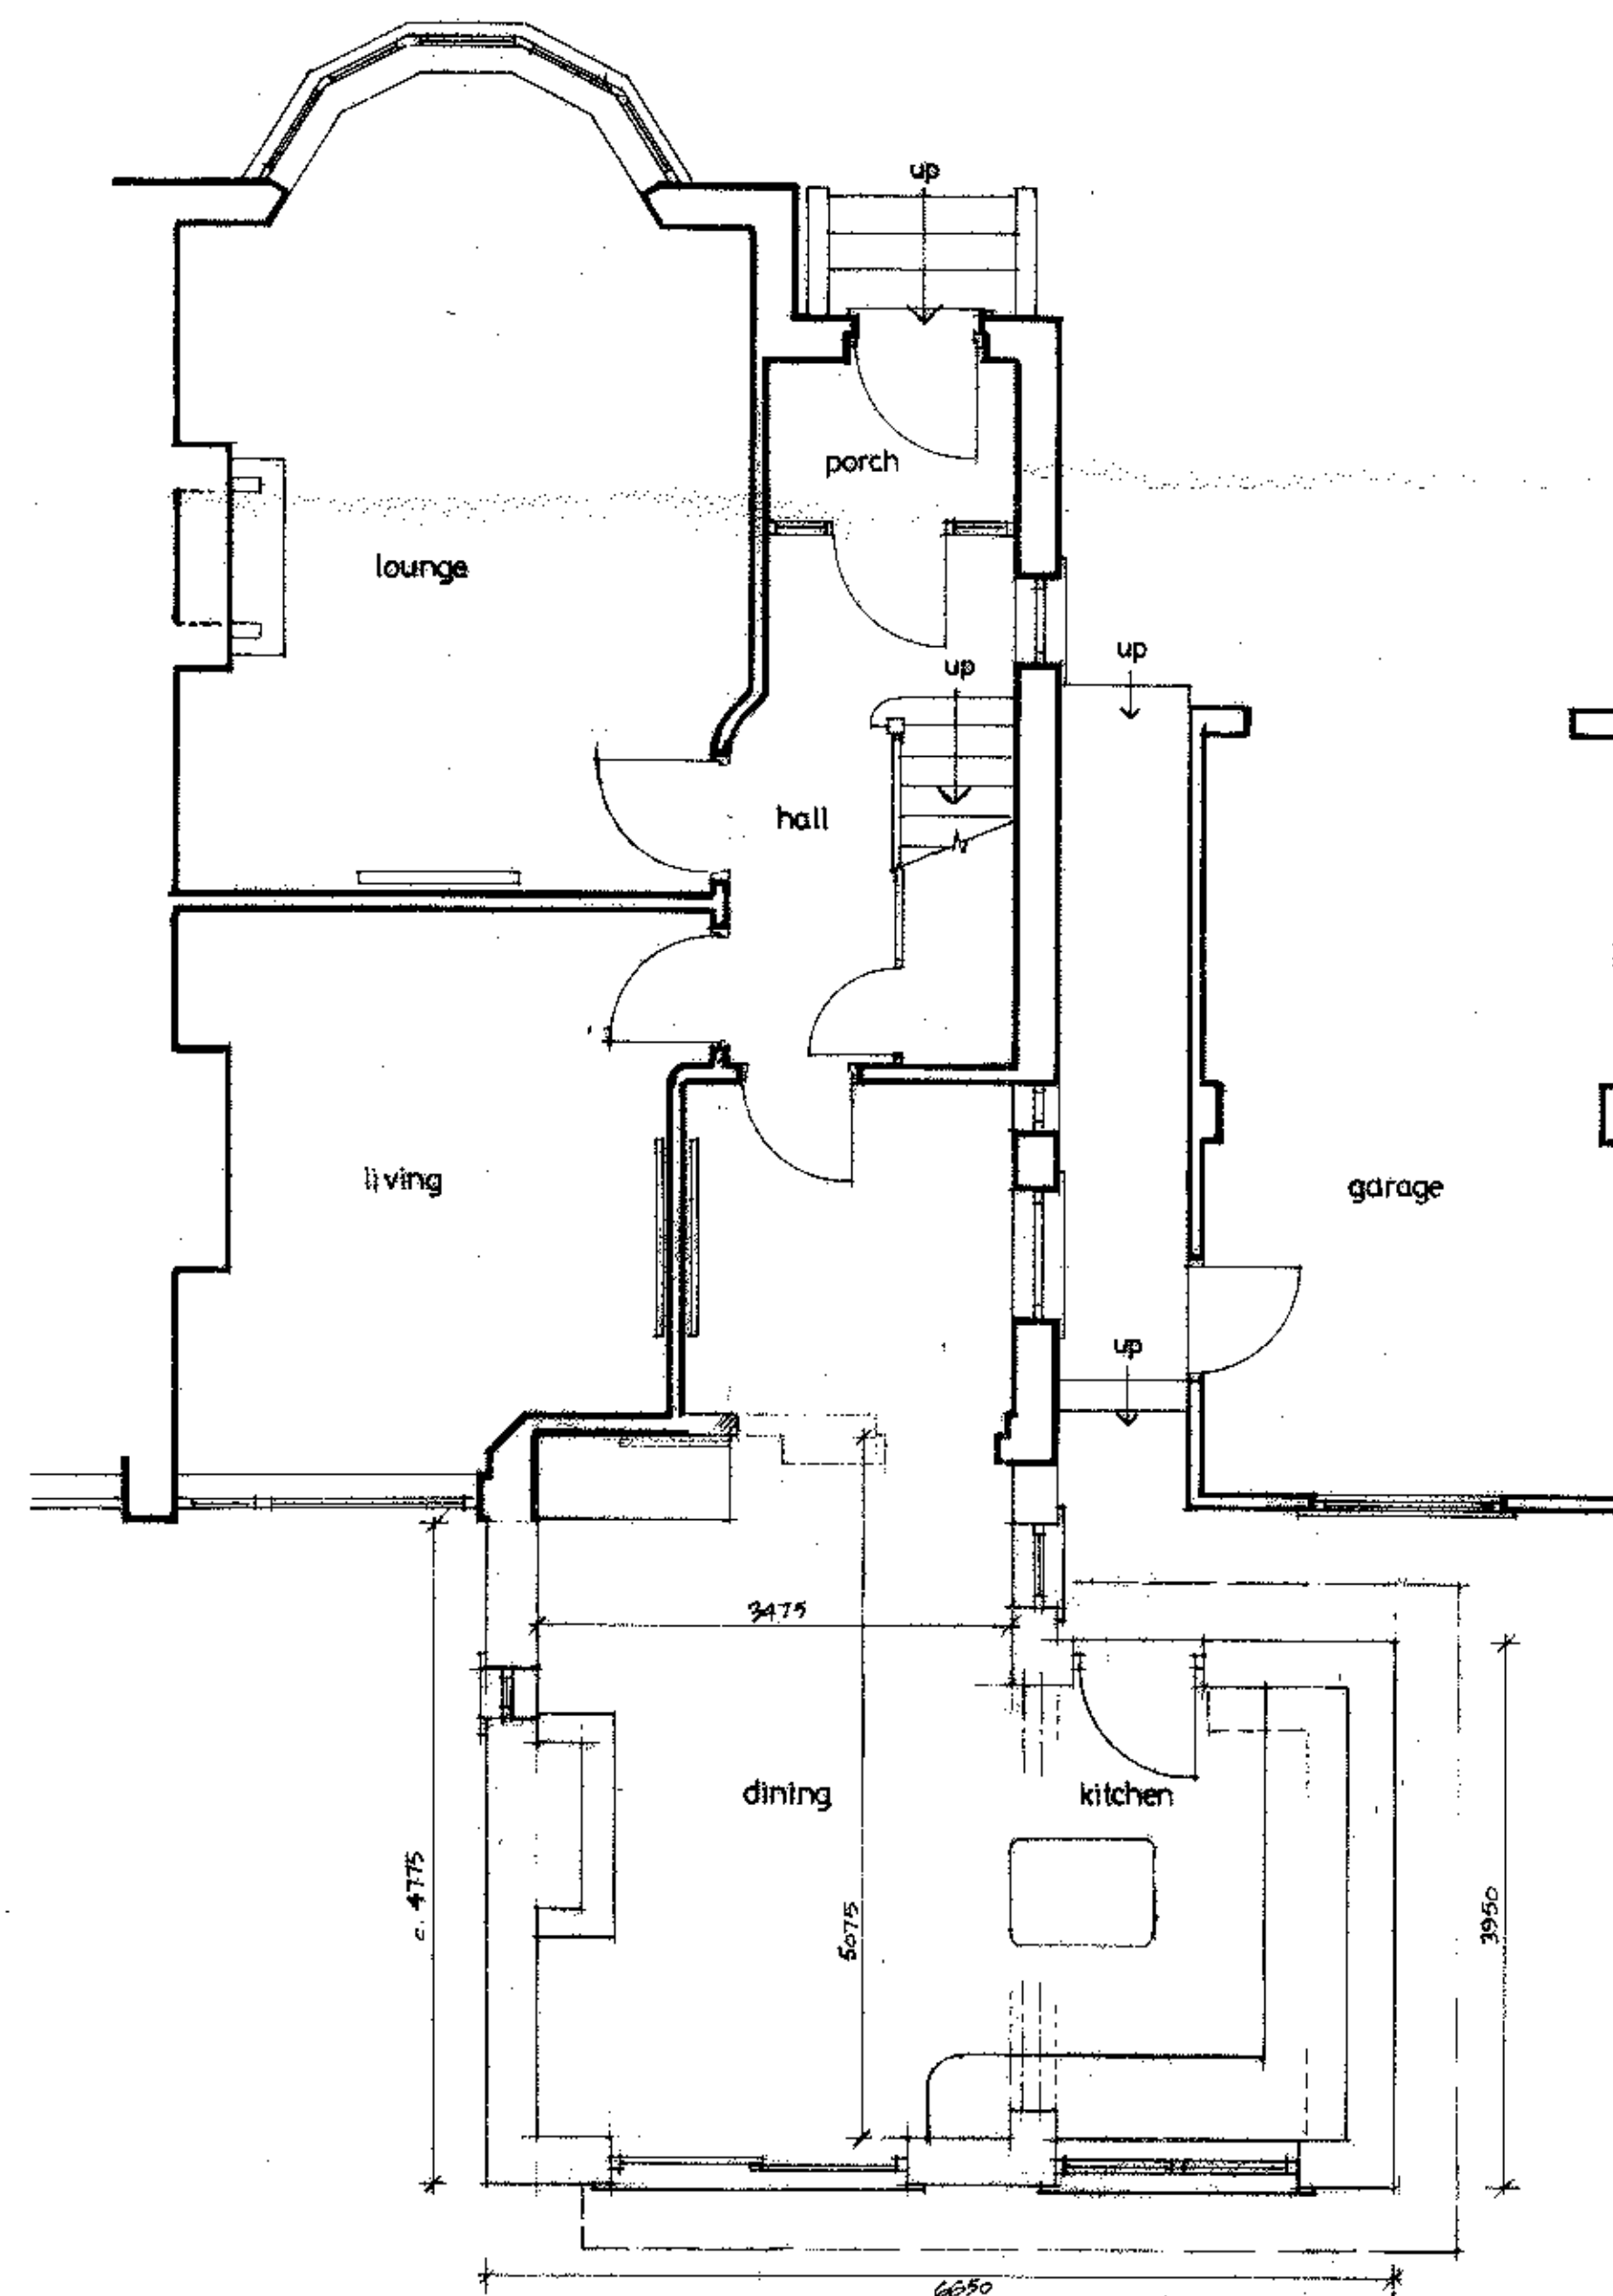


east elevation

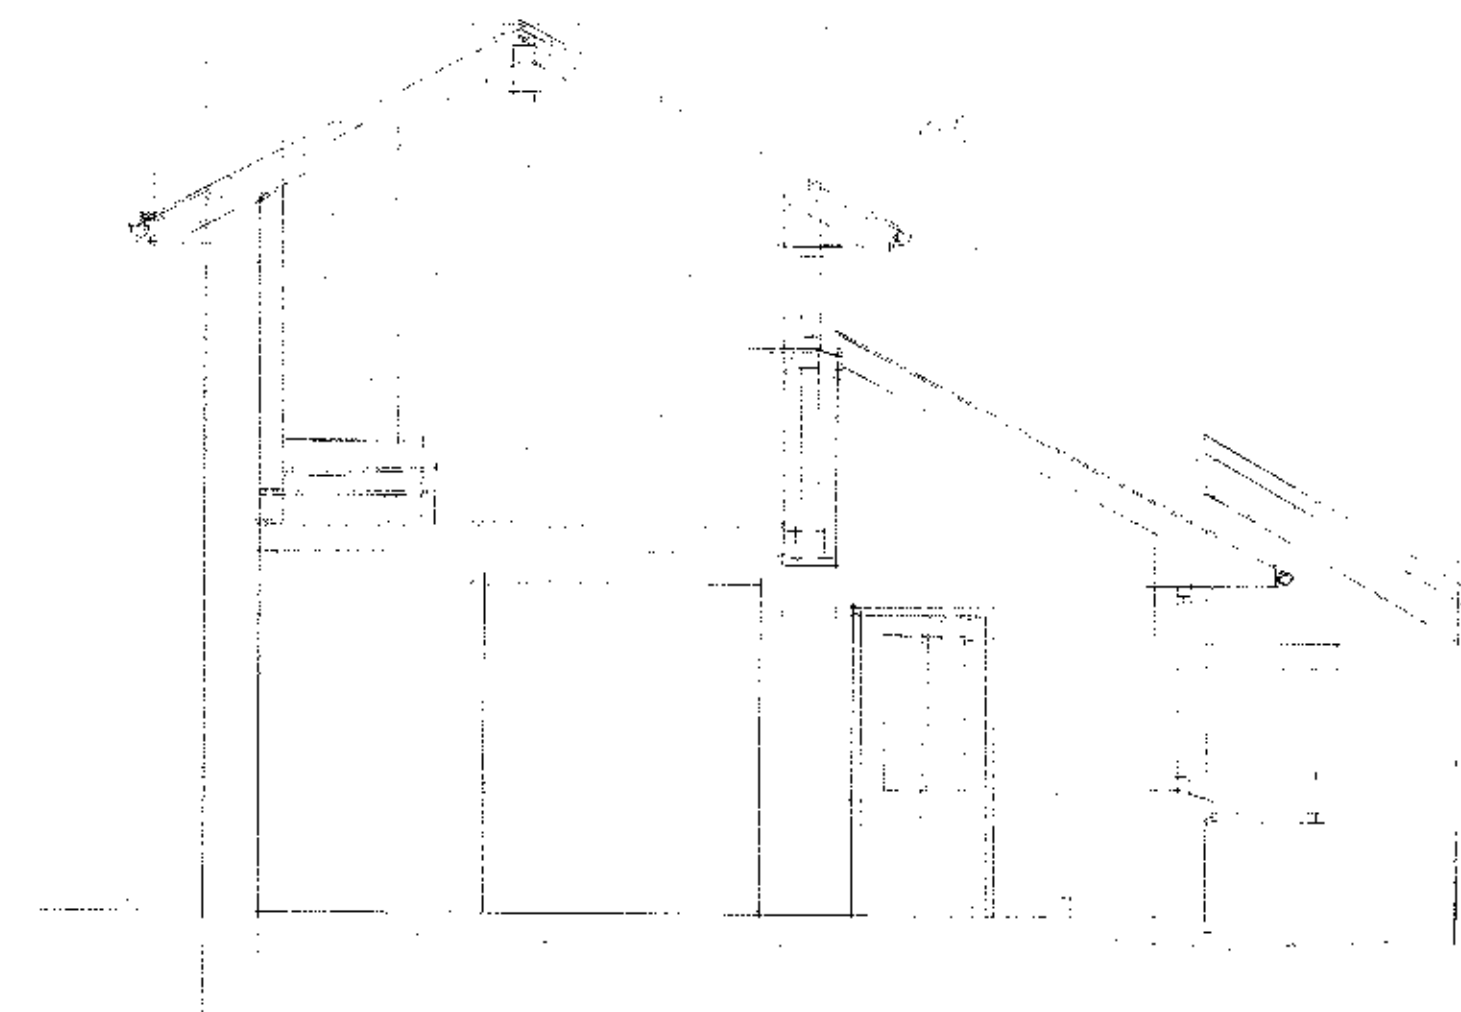

ground floor

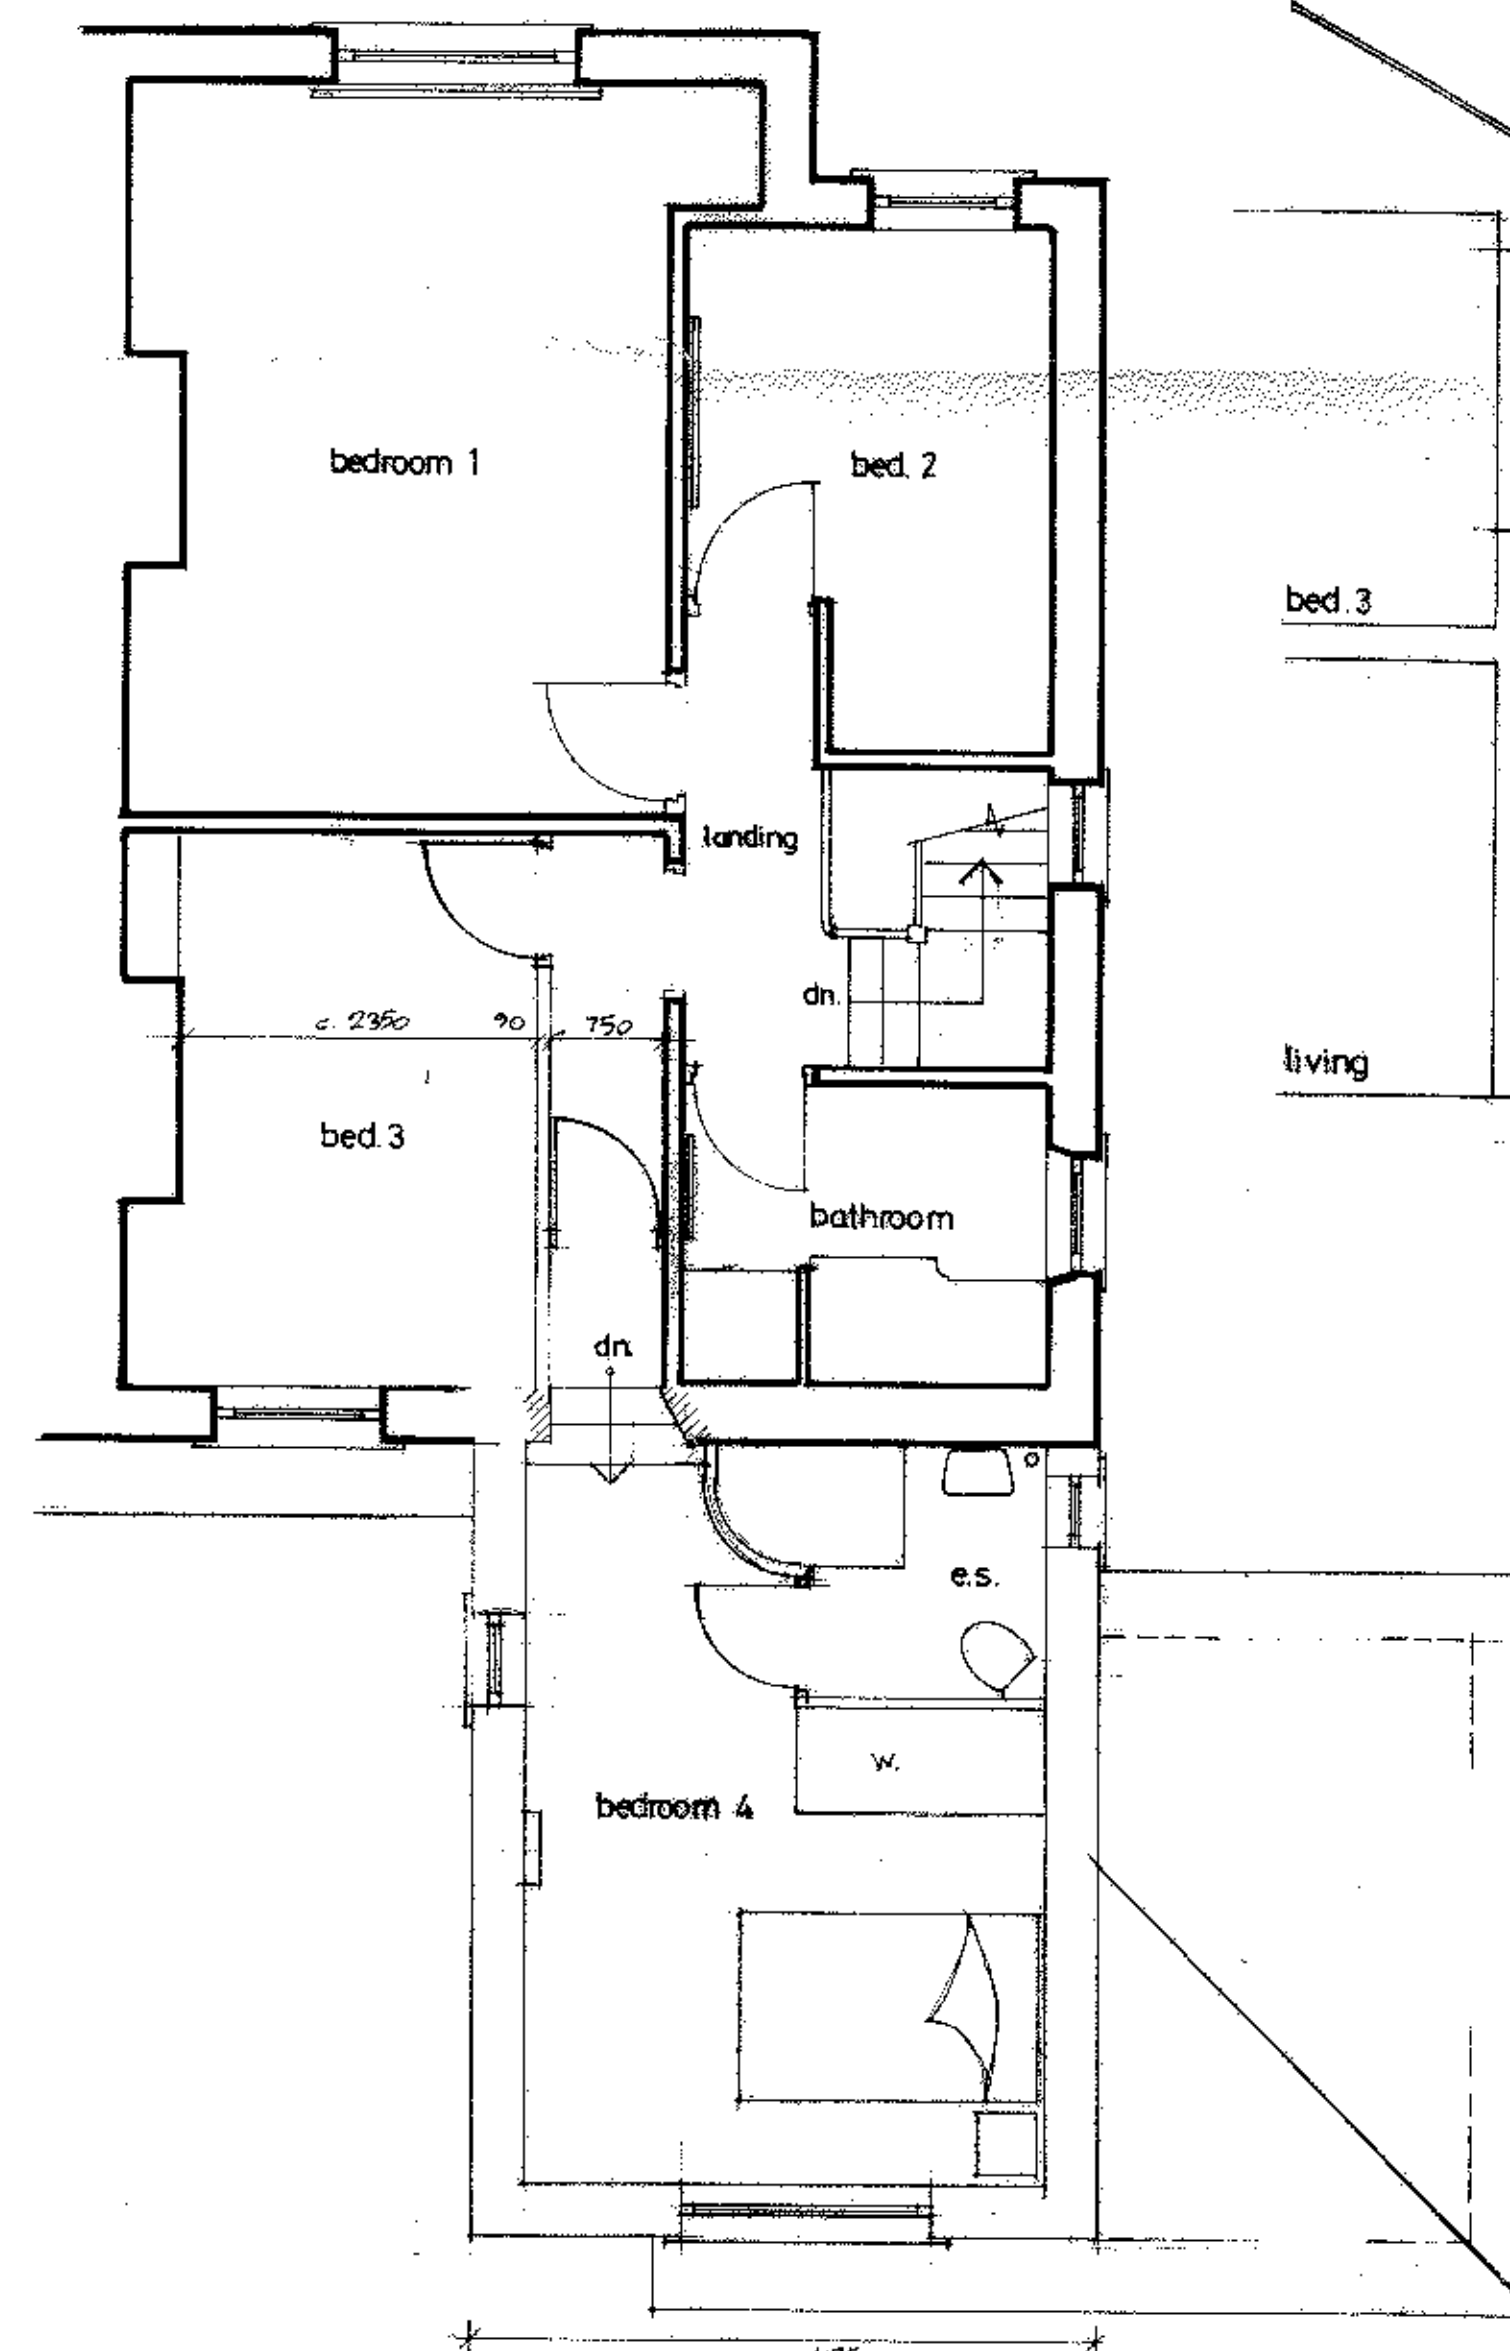


first floor

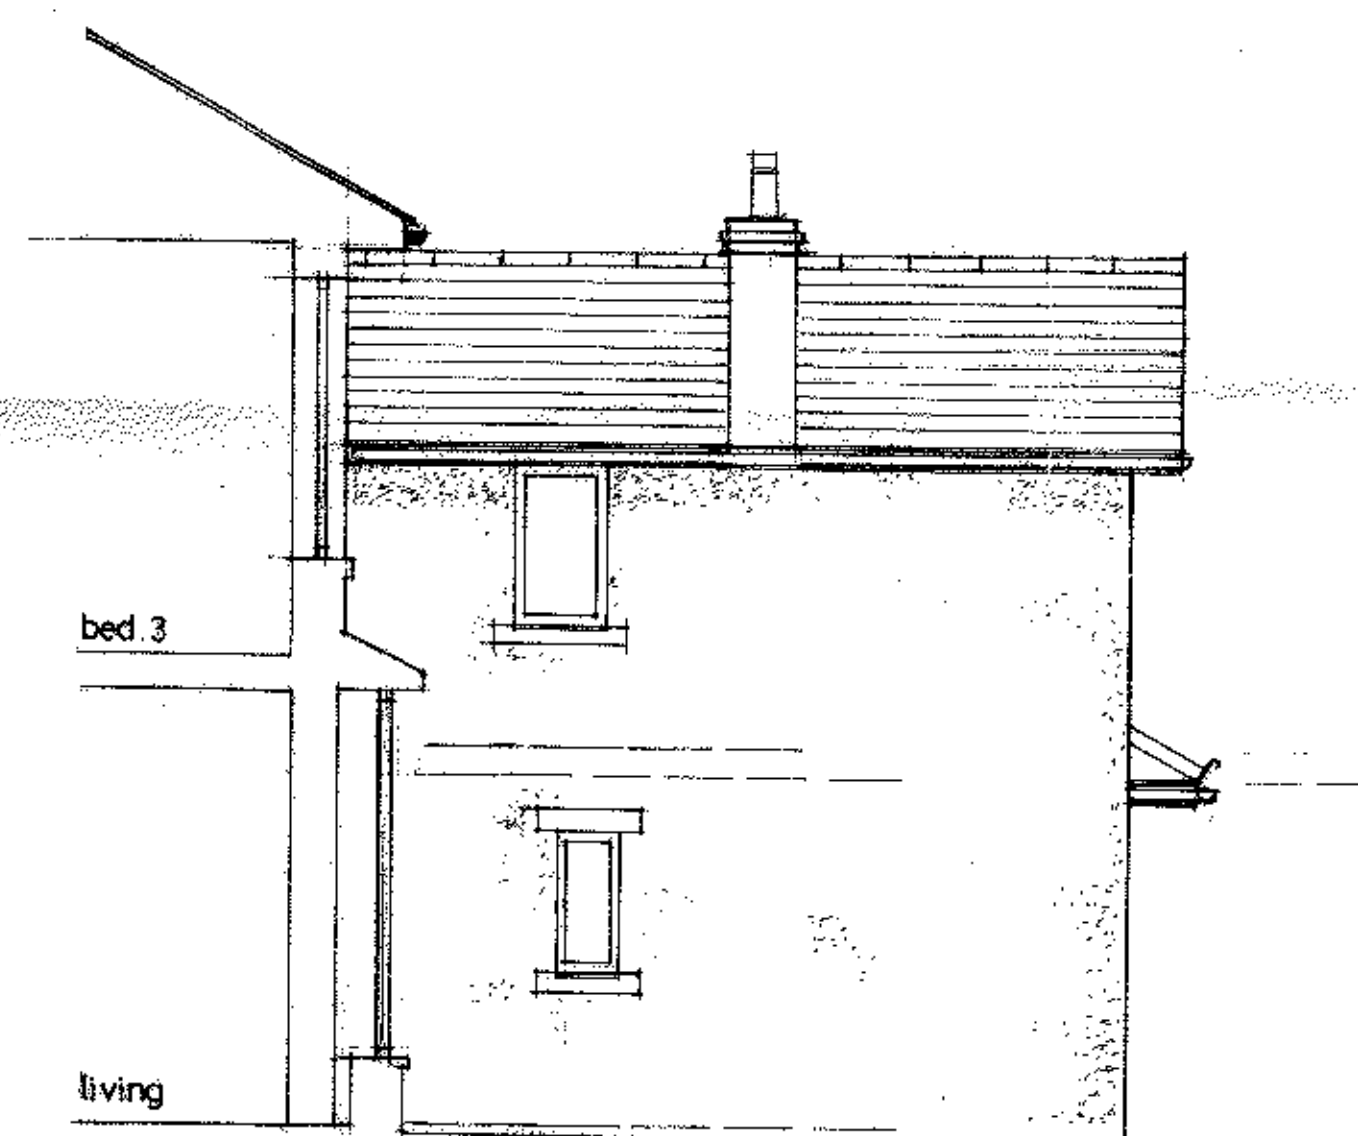

west elevation

Planning Appln. notes.
Walls : Accretion "NOR" facing to east elevation, to match existing, roughcast render to south & west elevations.
Windows : white upvc double glazed to match existing.
Roof : Welsh slate to match existing

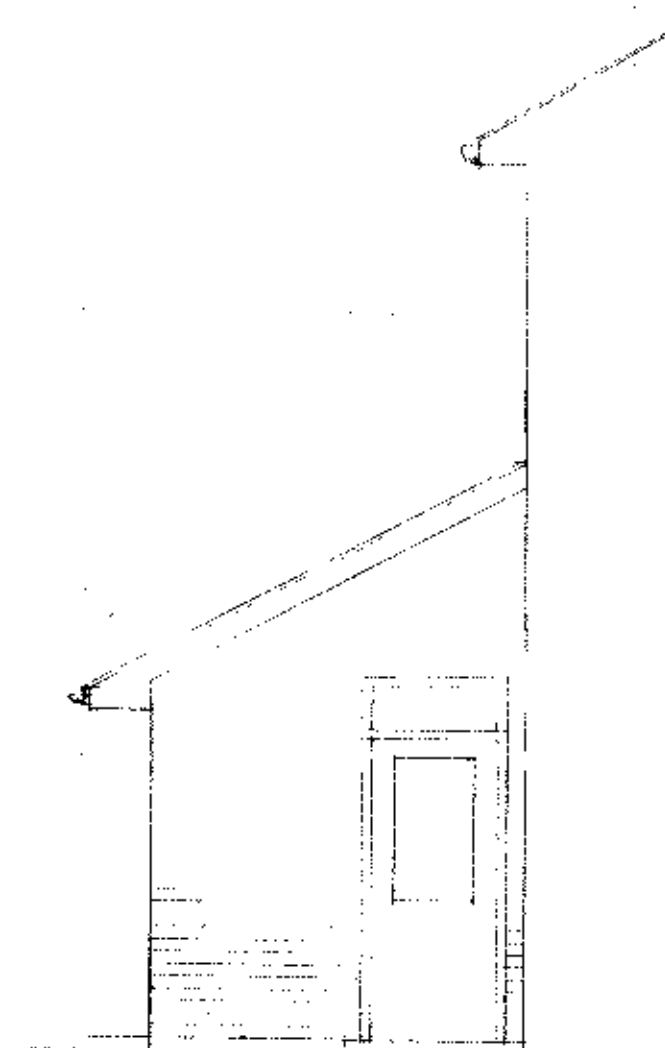

north elev.
320120847P

Project
**KITCHEN/DINING
BEDROOM & ENSUITE EXTN.**
"THORNTON", YORK LANE,
LANGHO, WHALLEY, LANCASHIRE BB6 8EH

Client
MRS. KIM CHALONER

Drawing : PROPOSED SCHEME

Drawing no: 2012/4 /2 Revision :

Date : MAY 2012 Scale : 1:50

David W. Newton Dip. Arch. Manc. A.R.I.B.A.
Chartered Architect,
West End Lodge, Edisford Road,
Waddington, Clitheroe B37 3HU tel: 01200 444 009