



320120849P

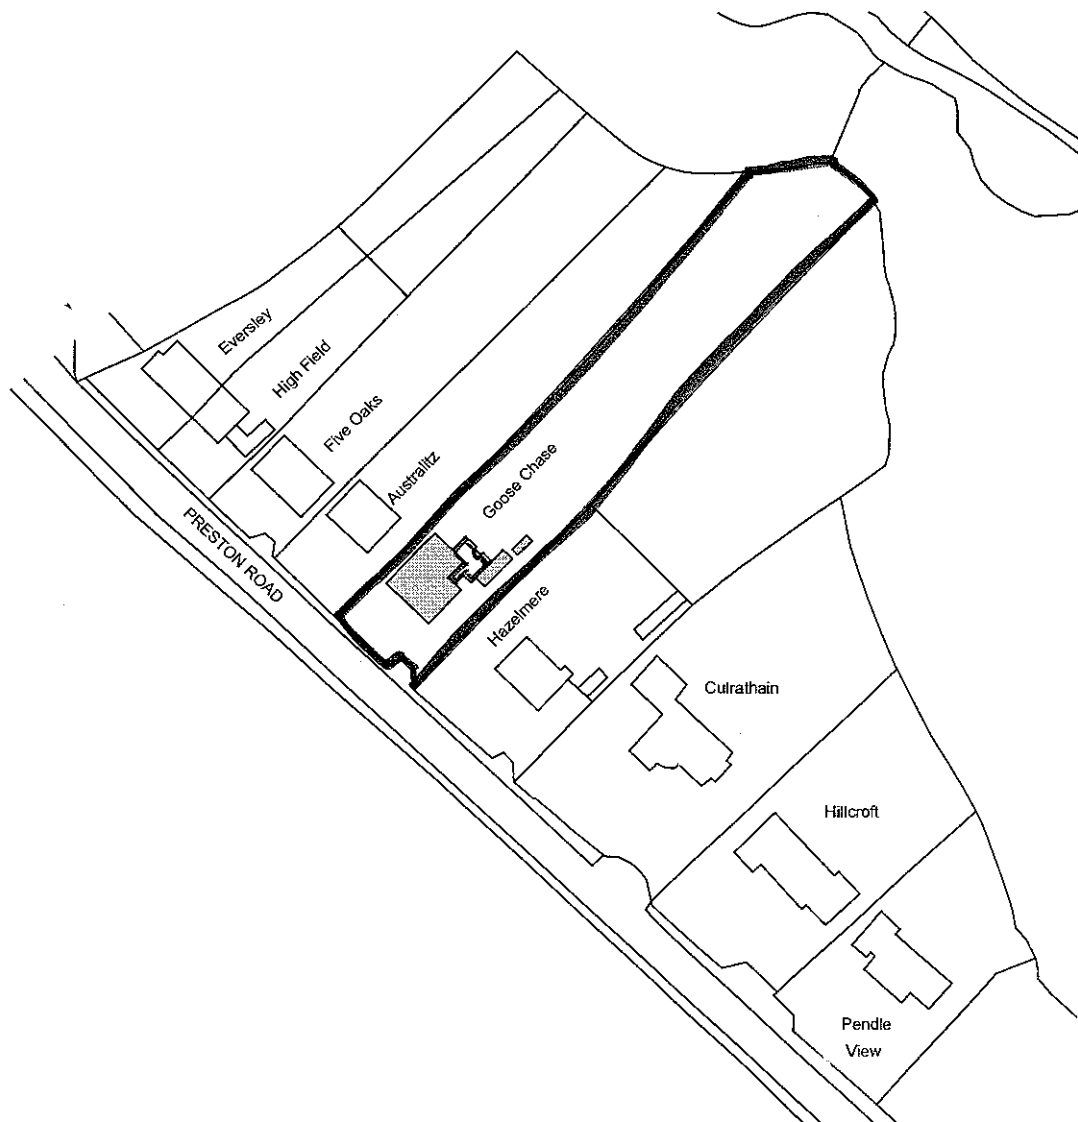


REV.		INITIALS	DATE

PROJECT JOSCELYNE EXTENSION		CLIENT MR I JOSCELYNE	
DWG TITLE SITE LOCATION PLAN		DRAWN dbt DATE 21.03.12 SCALE @ A4 1/1250	DWG NO. L01 2012 REV
DT ARCHITECTURE		THE COACH HOUSE HOLLOWFORTH LANE WOODPLUMPTON PRESTON LANCASHIRE PR4 0BD tel 01772 692038 mob. 07759531488 email dan@dtarchitecture.co.uk www.dtarchitecture.co.uk	

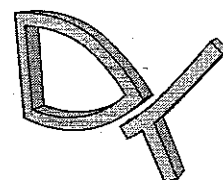


DAN THORPE

320120849P

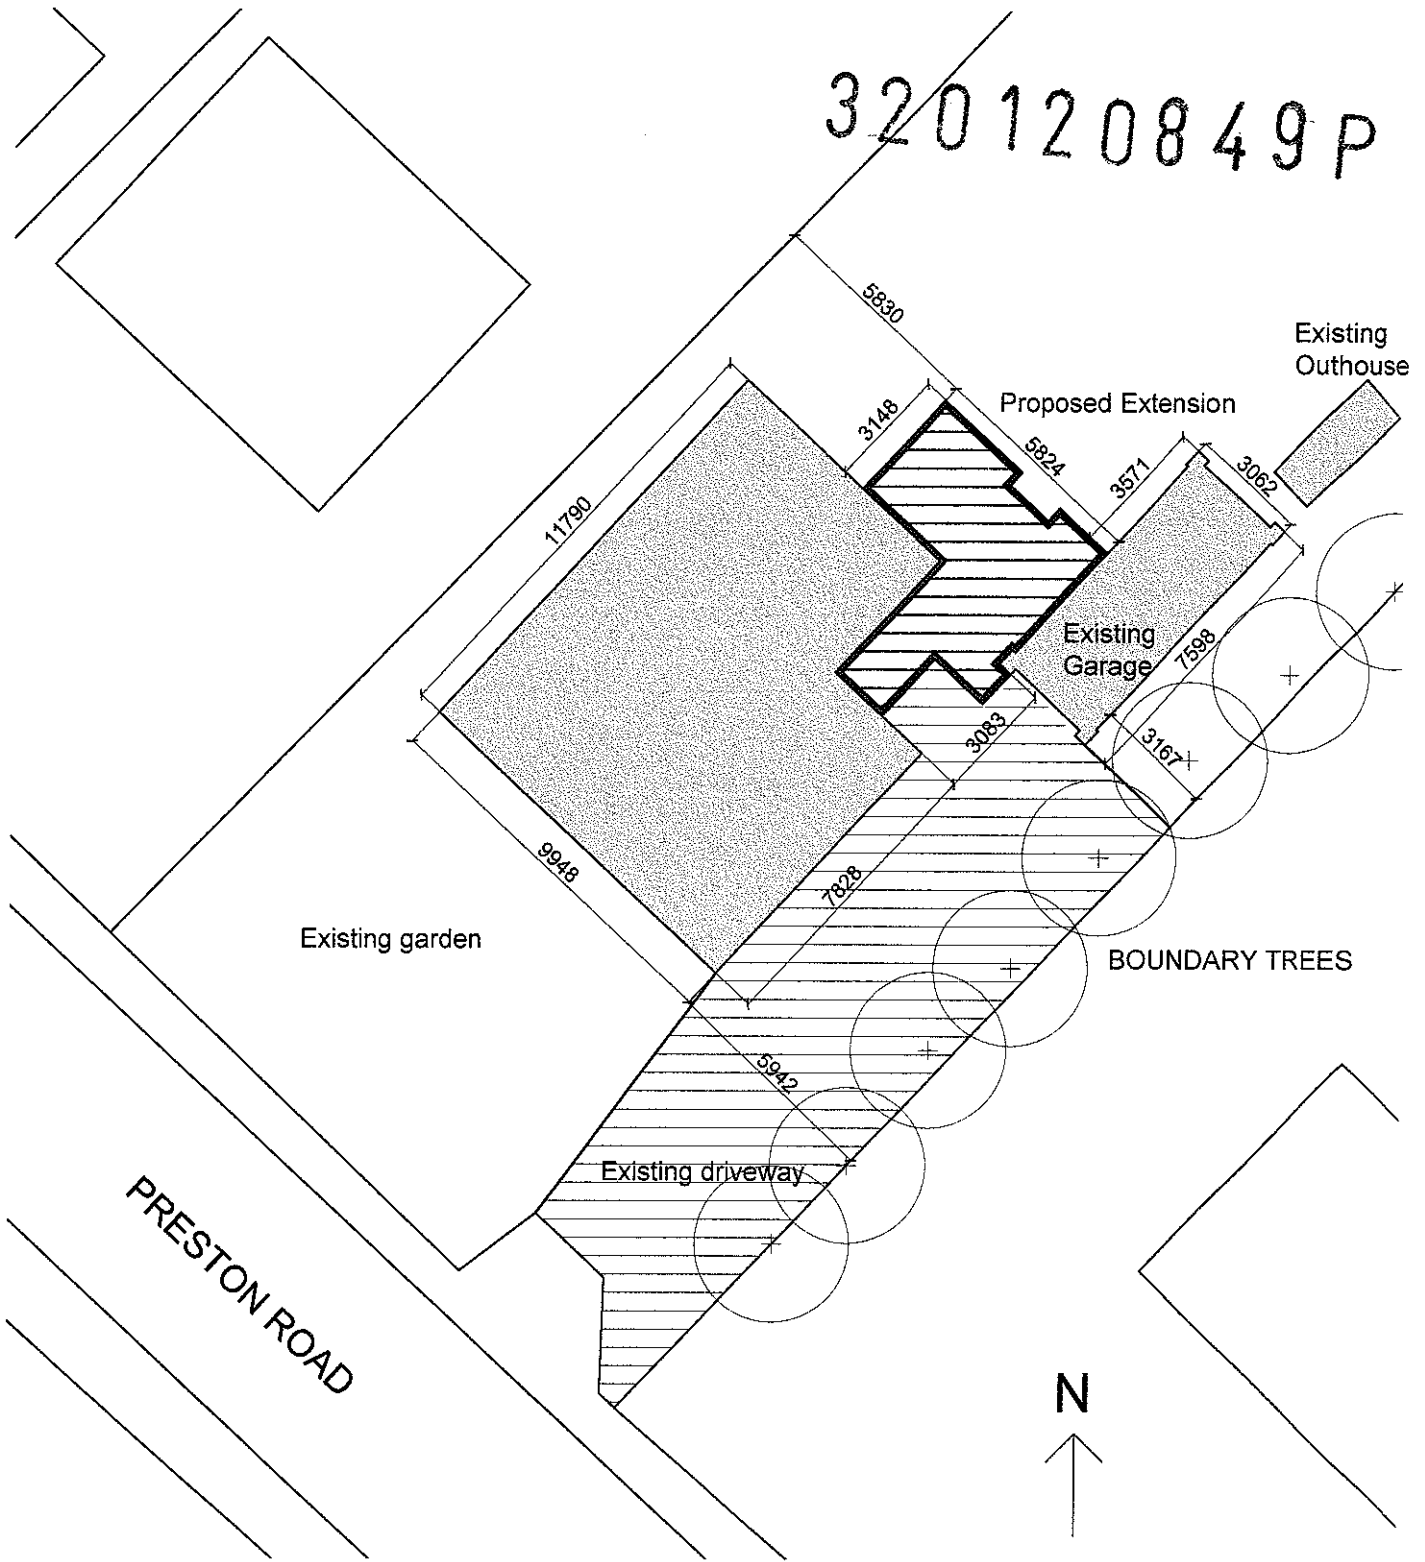

REV.		INITIALS	DATE

PROJECT		CLIENT	
JOSCELYNE EXTENSION		MR I JOSCELYNE	
DWG TITLE		DRAWN	dbt
PROPOSED SITE PLAN		DATE	21.03.12
		SCALE @ A4	1/200
		DWG NO.	P02
		REV	2012

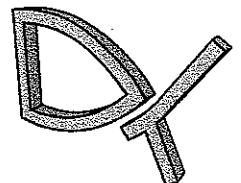

DT ARCHITECTURE

THE COACH HOUSE HOLLOWFORTH LANE WOODPLUMPTON PRESTON LANCASHIRE PR4 0BD
tel. 01772 692038 mob 07759531488 email dan@dtarchitecture.co.uk www.dtarchitecture.co.uk

DAN THORPE

DATE 26/9/12



320120849P

[illegible]

PROJECT	CLIENT		CLIENT	
JOSCELYNE EXTENSION	MR I JOSCELYNE			
DWG TITLE	DRAWN	dbt	DWG NO.	REV
	DATE	28.09.11	P04	
	SCALE @ A3	1/100	2012	E

DT ARCHITECTURE

THE COACH HOUSE

HOLLOWFORTH LANE


WOODPLUMPTON PRESTON LANCASHIRE PR4 0BD

tel. 01772 692038



mob. 07759531488

email. dan@dtarchitecture.co.uk

www.dtarchitecture.co.uk

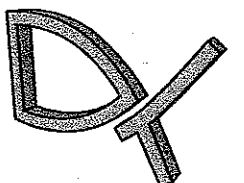


DAN THORPE

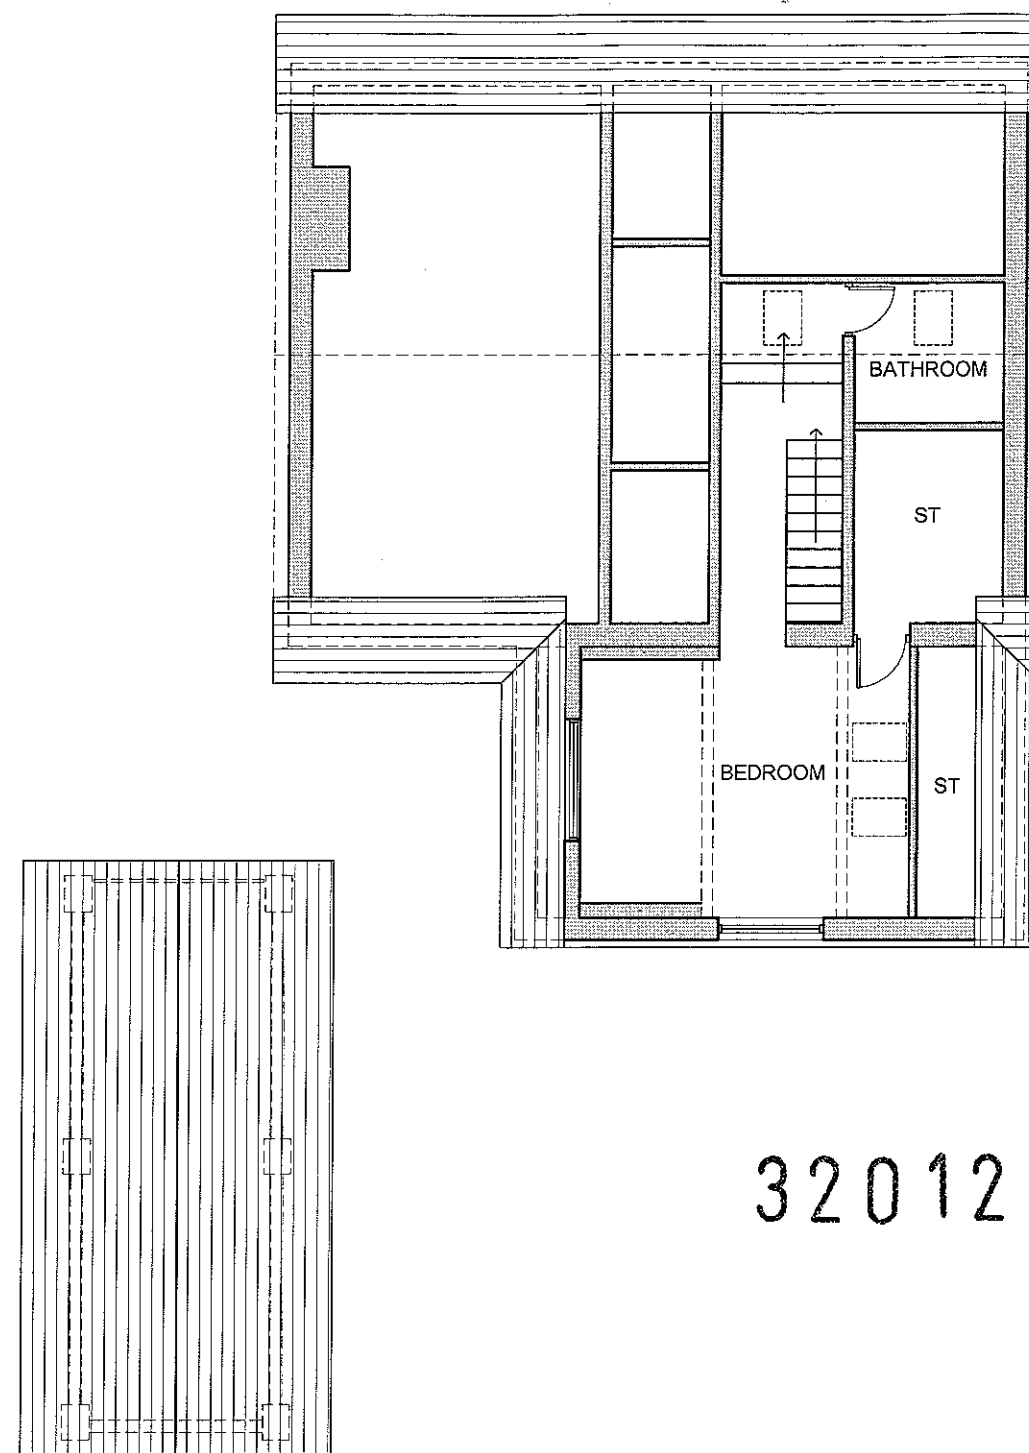
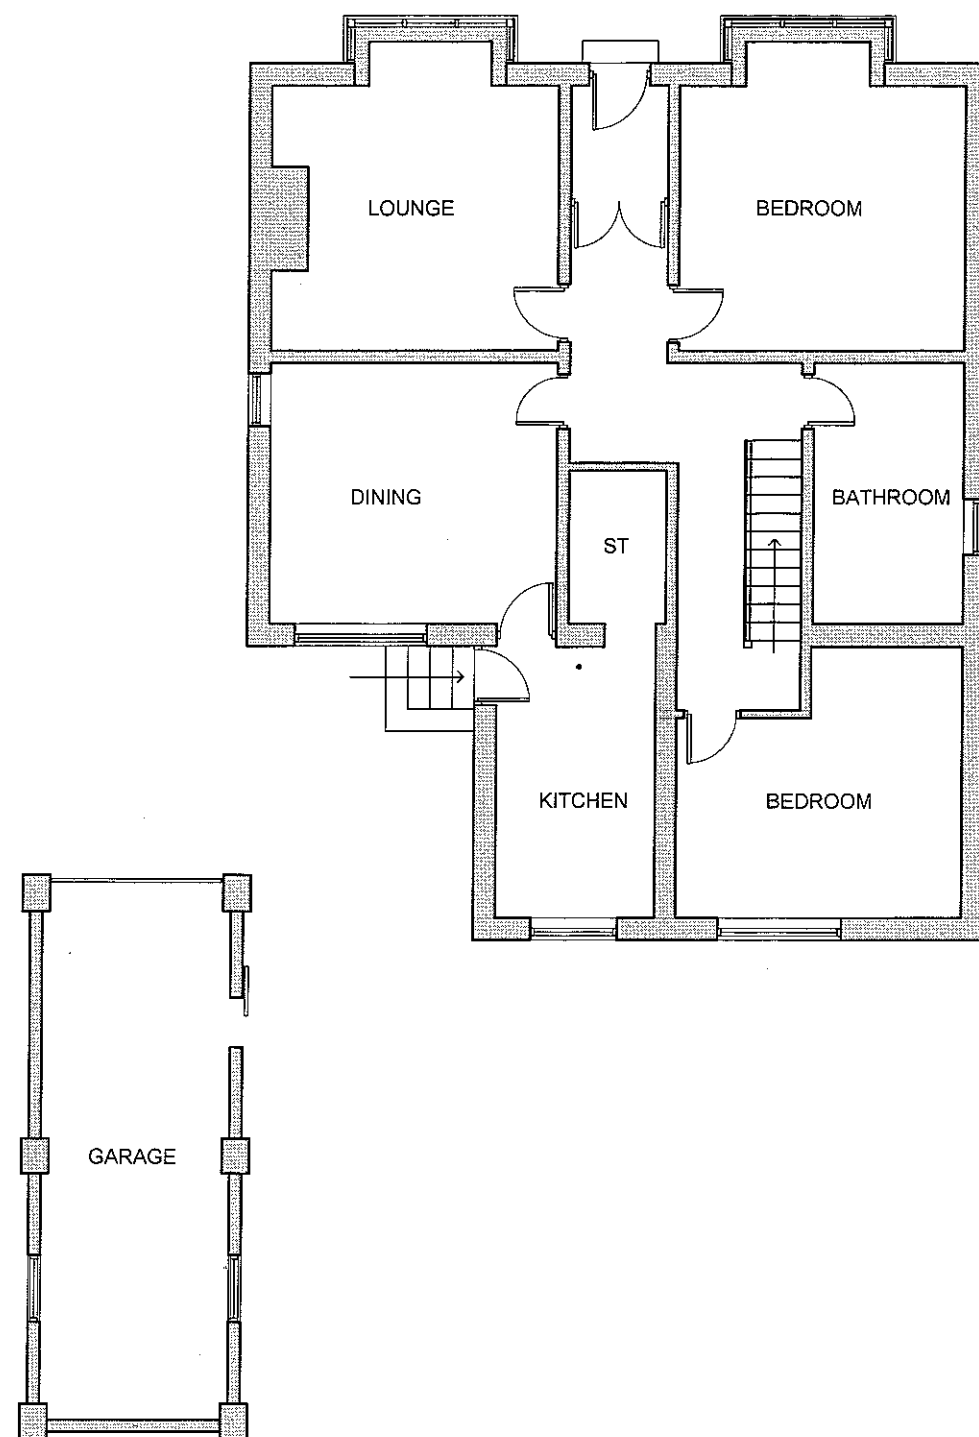


320120849P

[illegible]

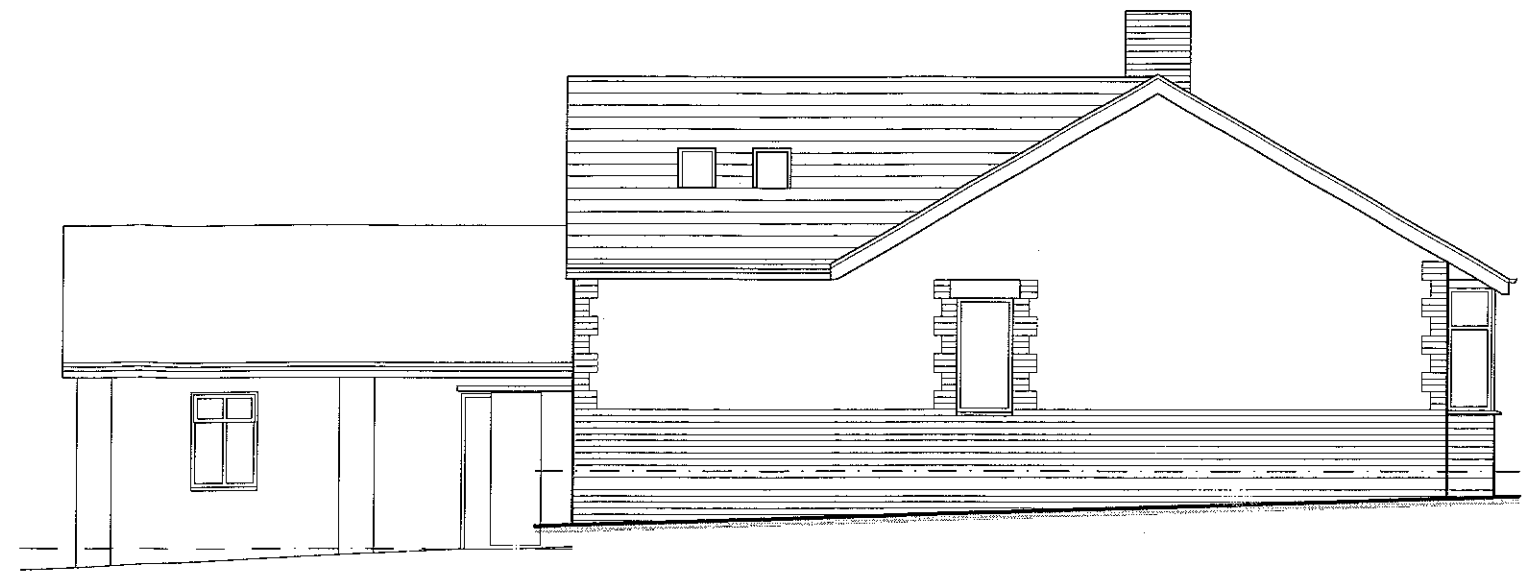


320120849P

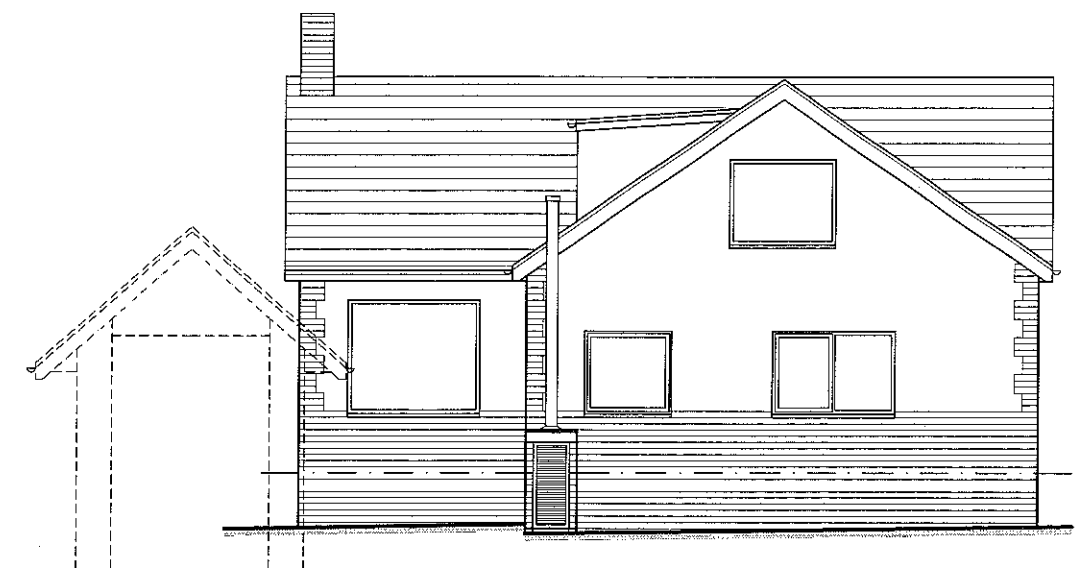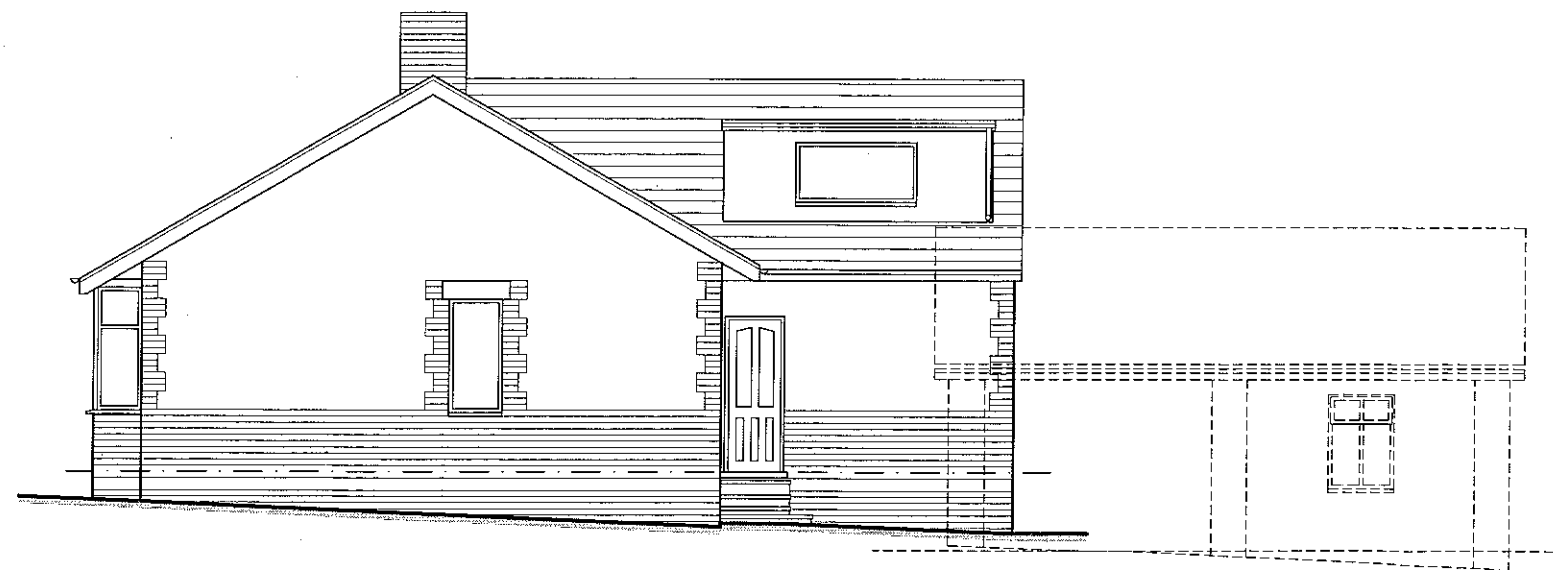[illegible]




SOUTH WEST ELEVATION

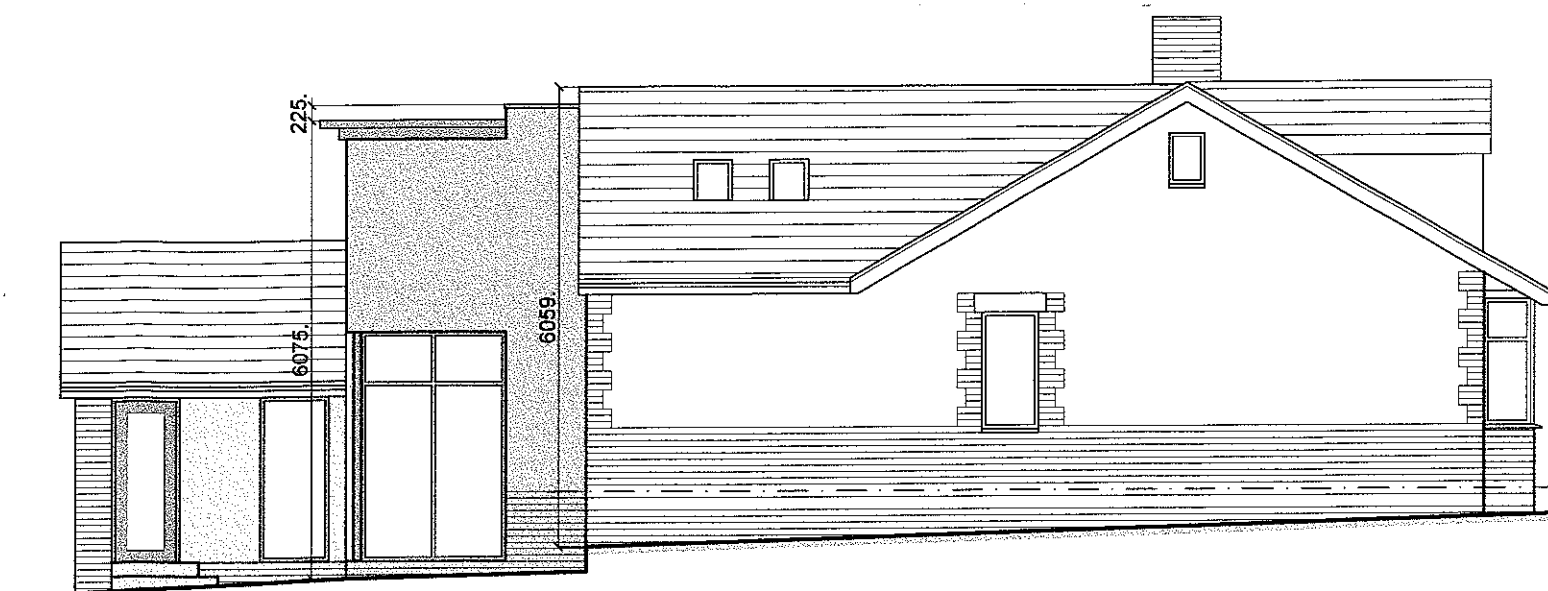

NORTH WEST ELEVATION

320120849P

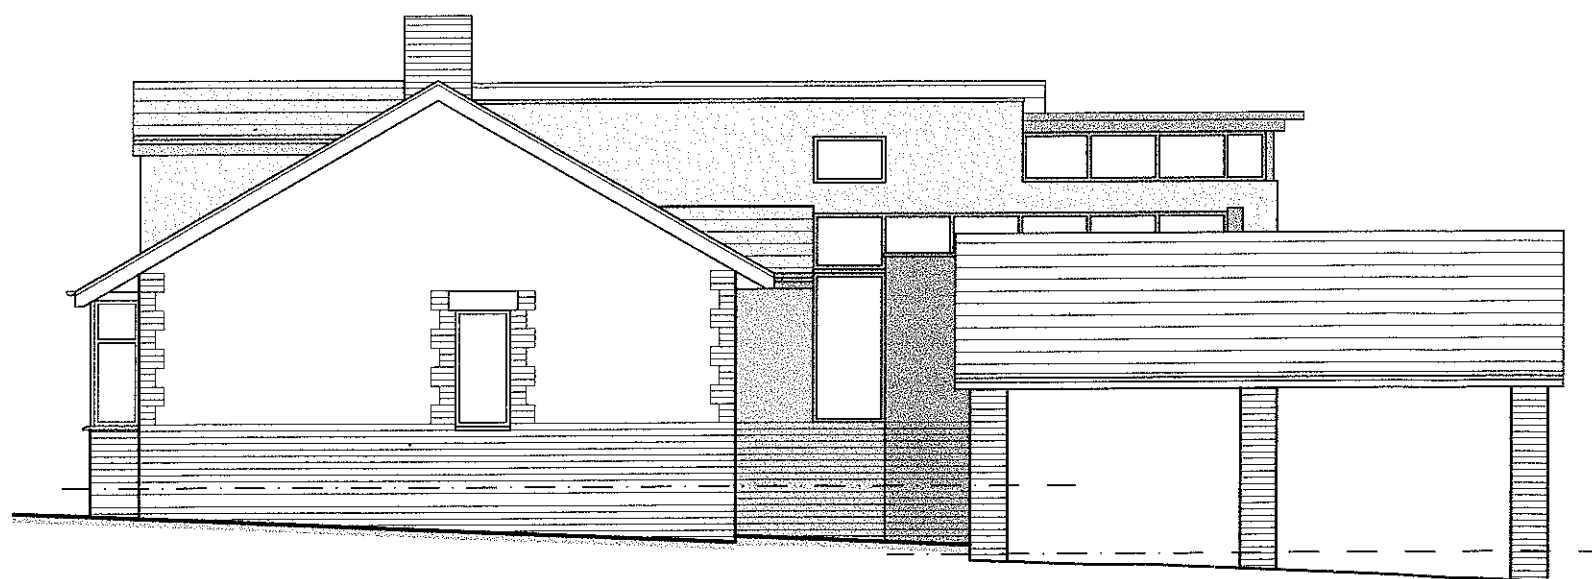

SOUTH EAST ELEVATION



NORTH EAST ELEVATION

NO.	REVISION	INITIALS	DATE
1	Roof lights added; bathroom window amended; utility door added	dbt	13.10.11
2	Master bedroom layout amended; loft design included	dbt	24.01.12
3	NW elevation added; SE bedroom window added; NE skylight amended	dbt	27.02.12
4	Amendments to elevation following pre application advice	dbt	08.08.12
5	Dimensions added	dbt	29.08.12

PROJECT JOSCELYNE EXTENSION		CLIENT MR I JOSCELYNE	
DWG TITLE PROPOSED ELEVATIONS		DRAWN dbt	REV E
		DATE 28.09.11	DWG NO. P05
		SCALE @ A3 1/100	2012
DT ARCHITECTURE THE COACH HOUSE HOLLOWFORTH LANE WOODPLUMPTON PRESTON LANCASHIRE PR4 0BD tel 01772 692038 mob 07759531488 email dan@dtarchitecture.co.uk www.dtarchitecture.co.uk			



DAN THORPE