

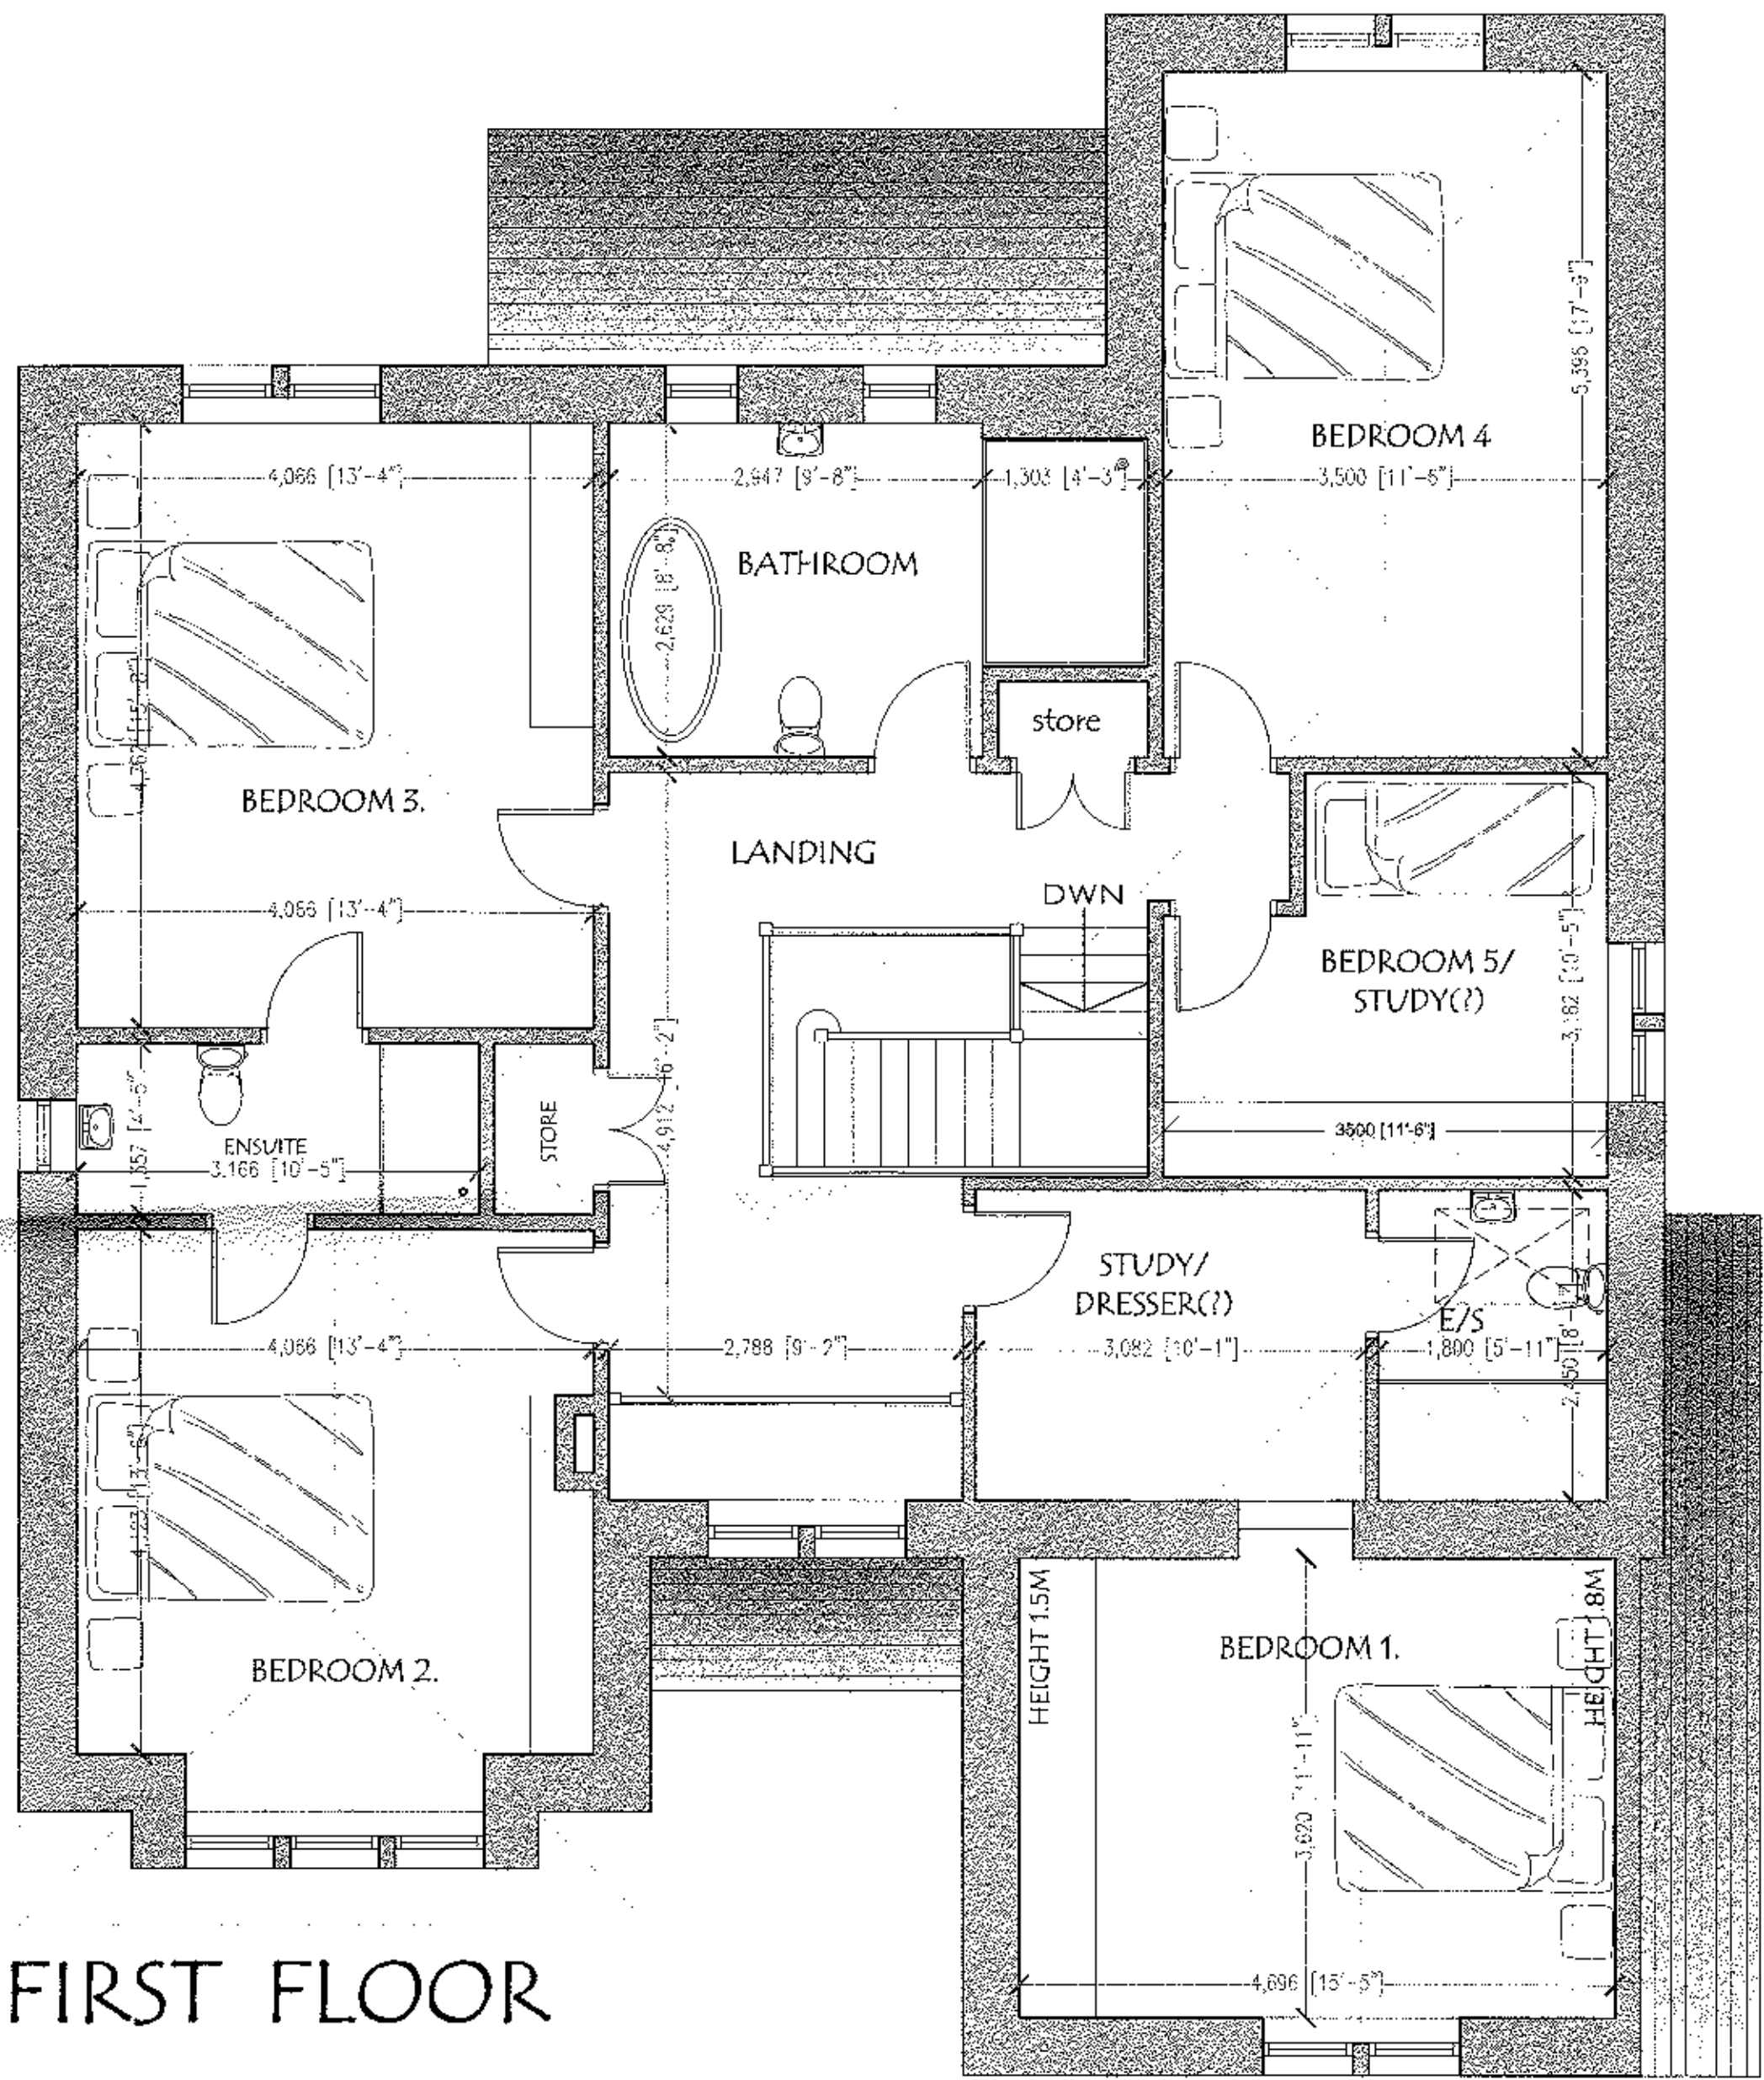


PROPOSED FLOOR PLANS:

LAND OFF PRESTON ROAD, LONGRIGDE, PRESTON, LANCASHIRE.

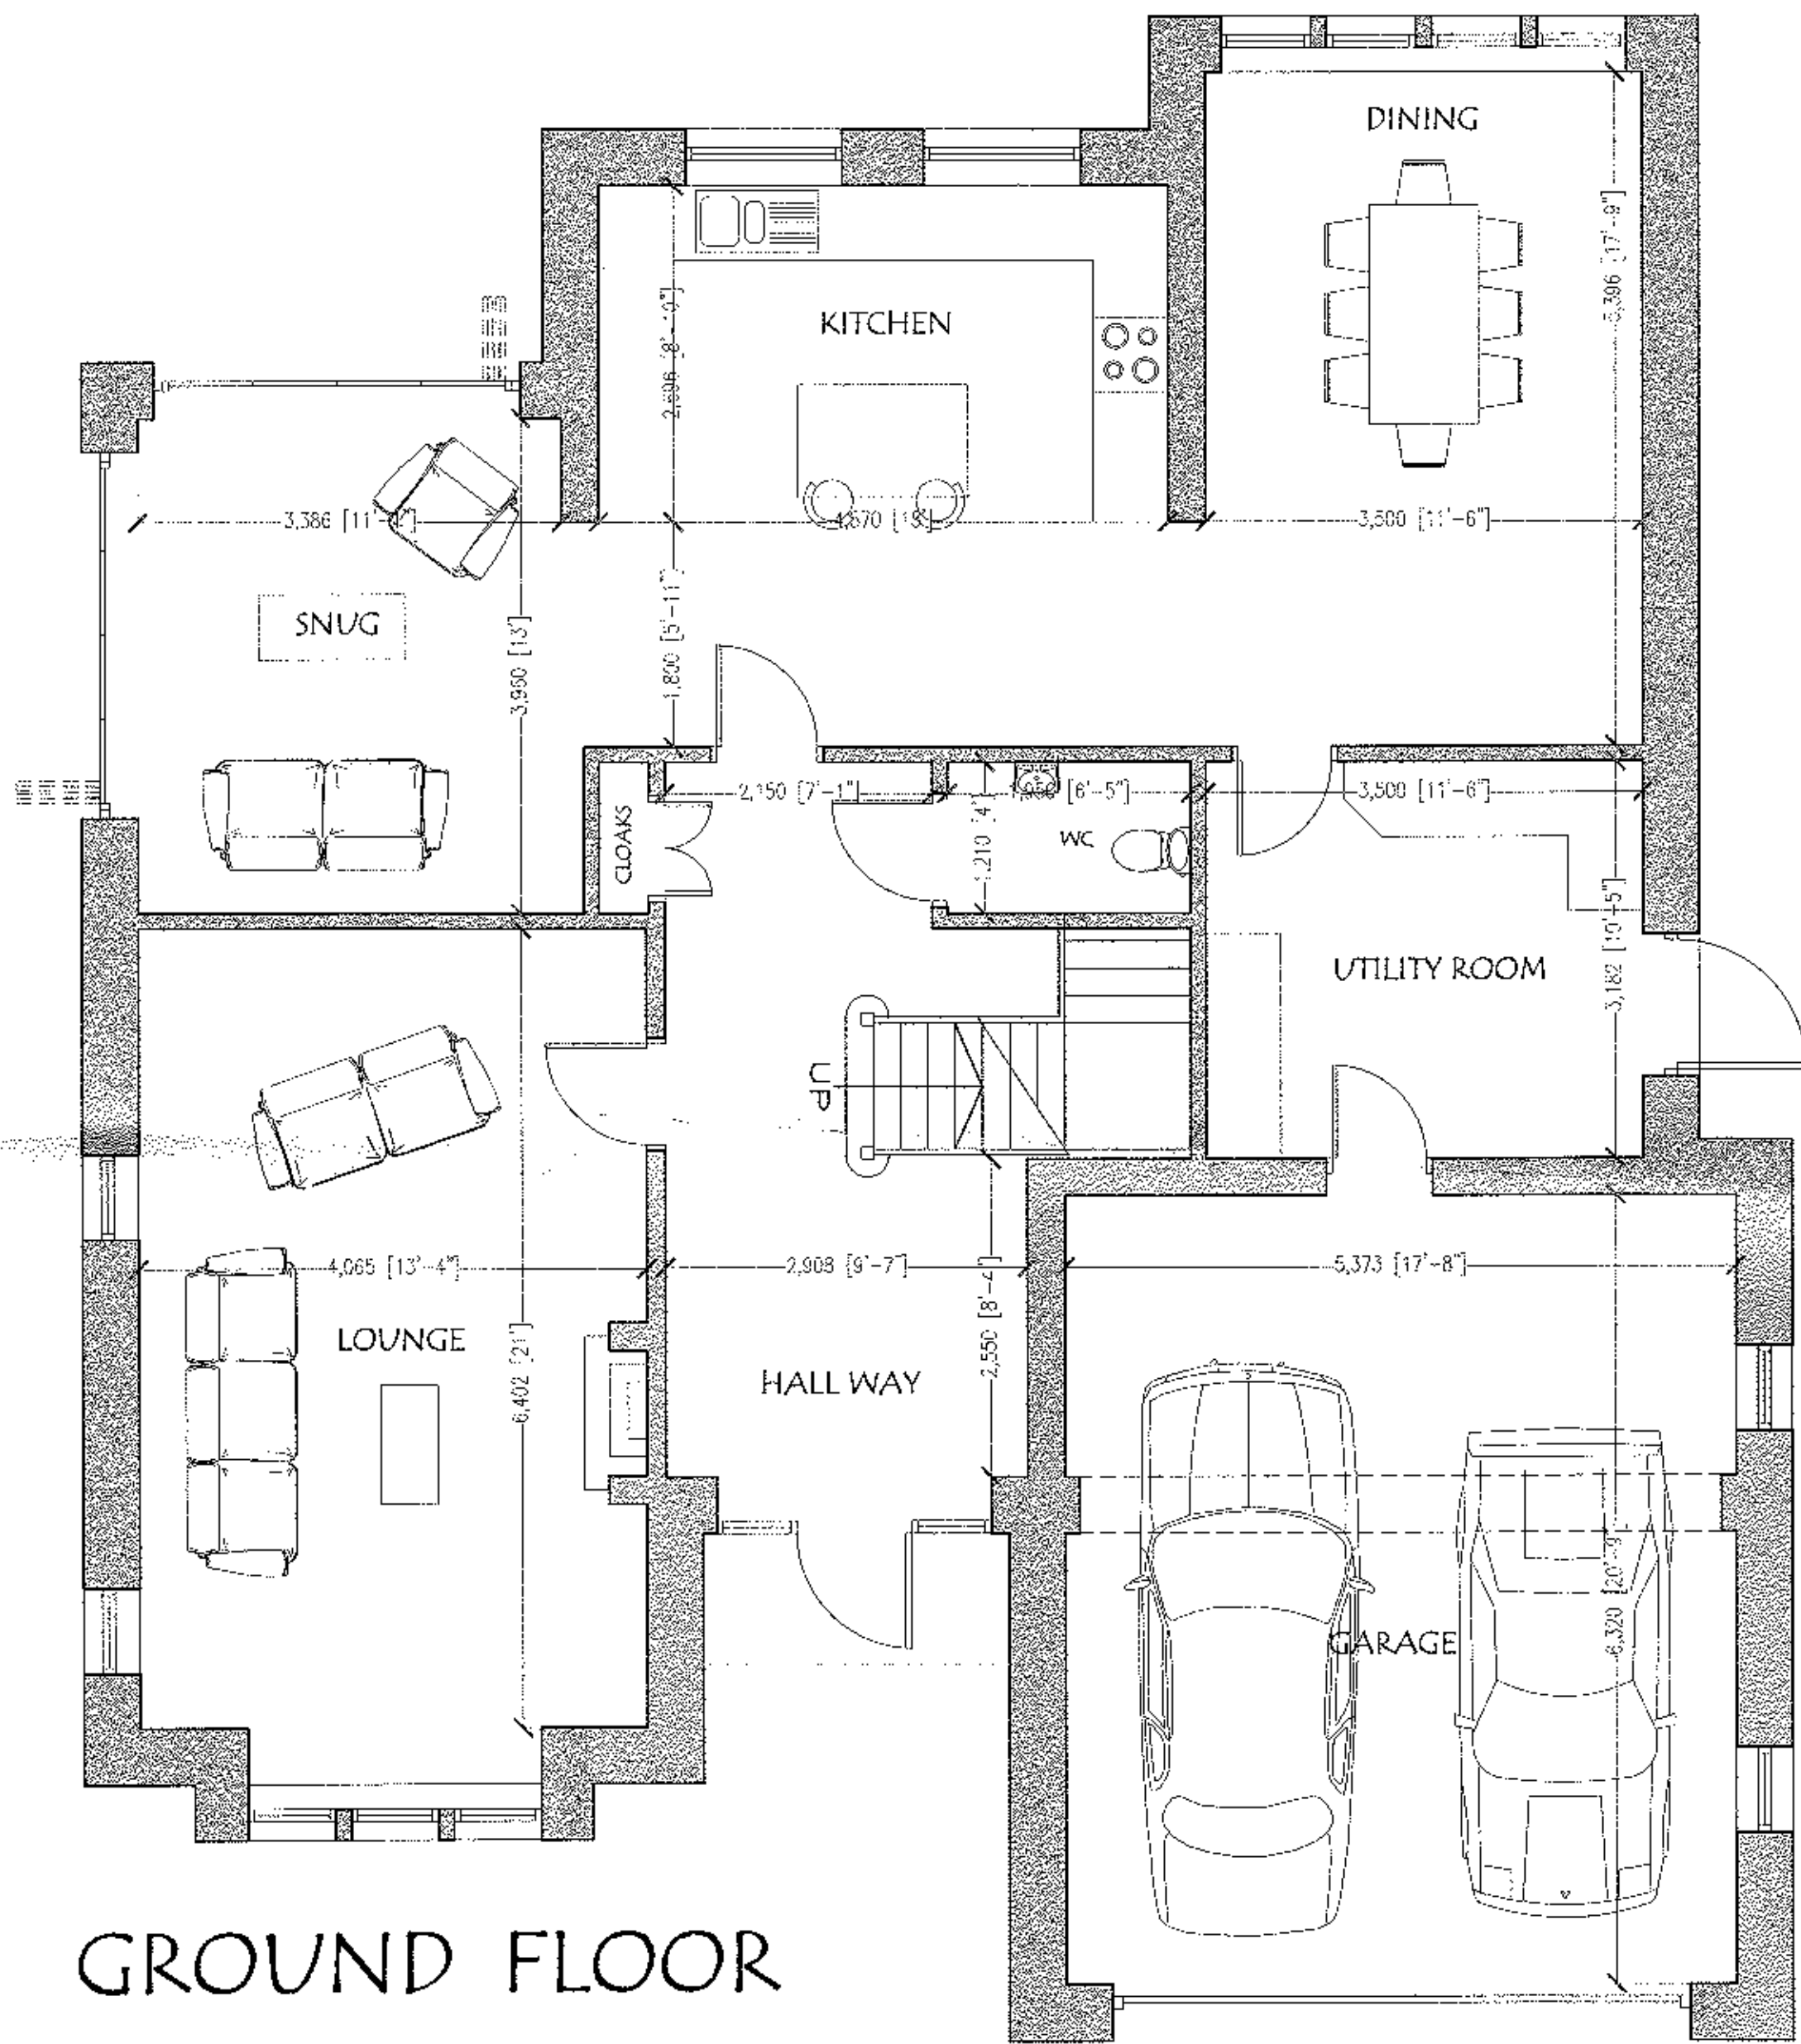

320120850P

 

GA planning • building • design
ASSOCIATES
TEL : 01985 604514 WEB : www.grahamandthonyassociates.com

ALL DIMENSIONS ARE GIVEN TO CENTRE UNLESS OTHERWISE SPECIFIED. 

A	24.08.12	SCALE BAR AMENDED	JM
REV	DATE	PROPOSAL	DRAWN
CLIENT		MR. B. MONKS	
PROJECT / DRAWING TITLE		PROPOSED FLOOR PLANS	
LAND OFF PRESTON ROAD, LONGRIGDE, PRESTON			
Drawn	JM	Checked	Date
			JULY 2012
DRAWING No.	GA1819 - 001		REV. A.