


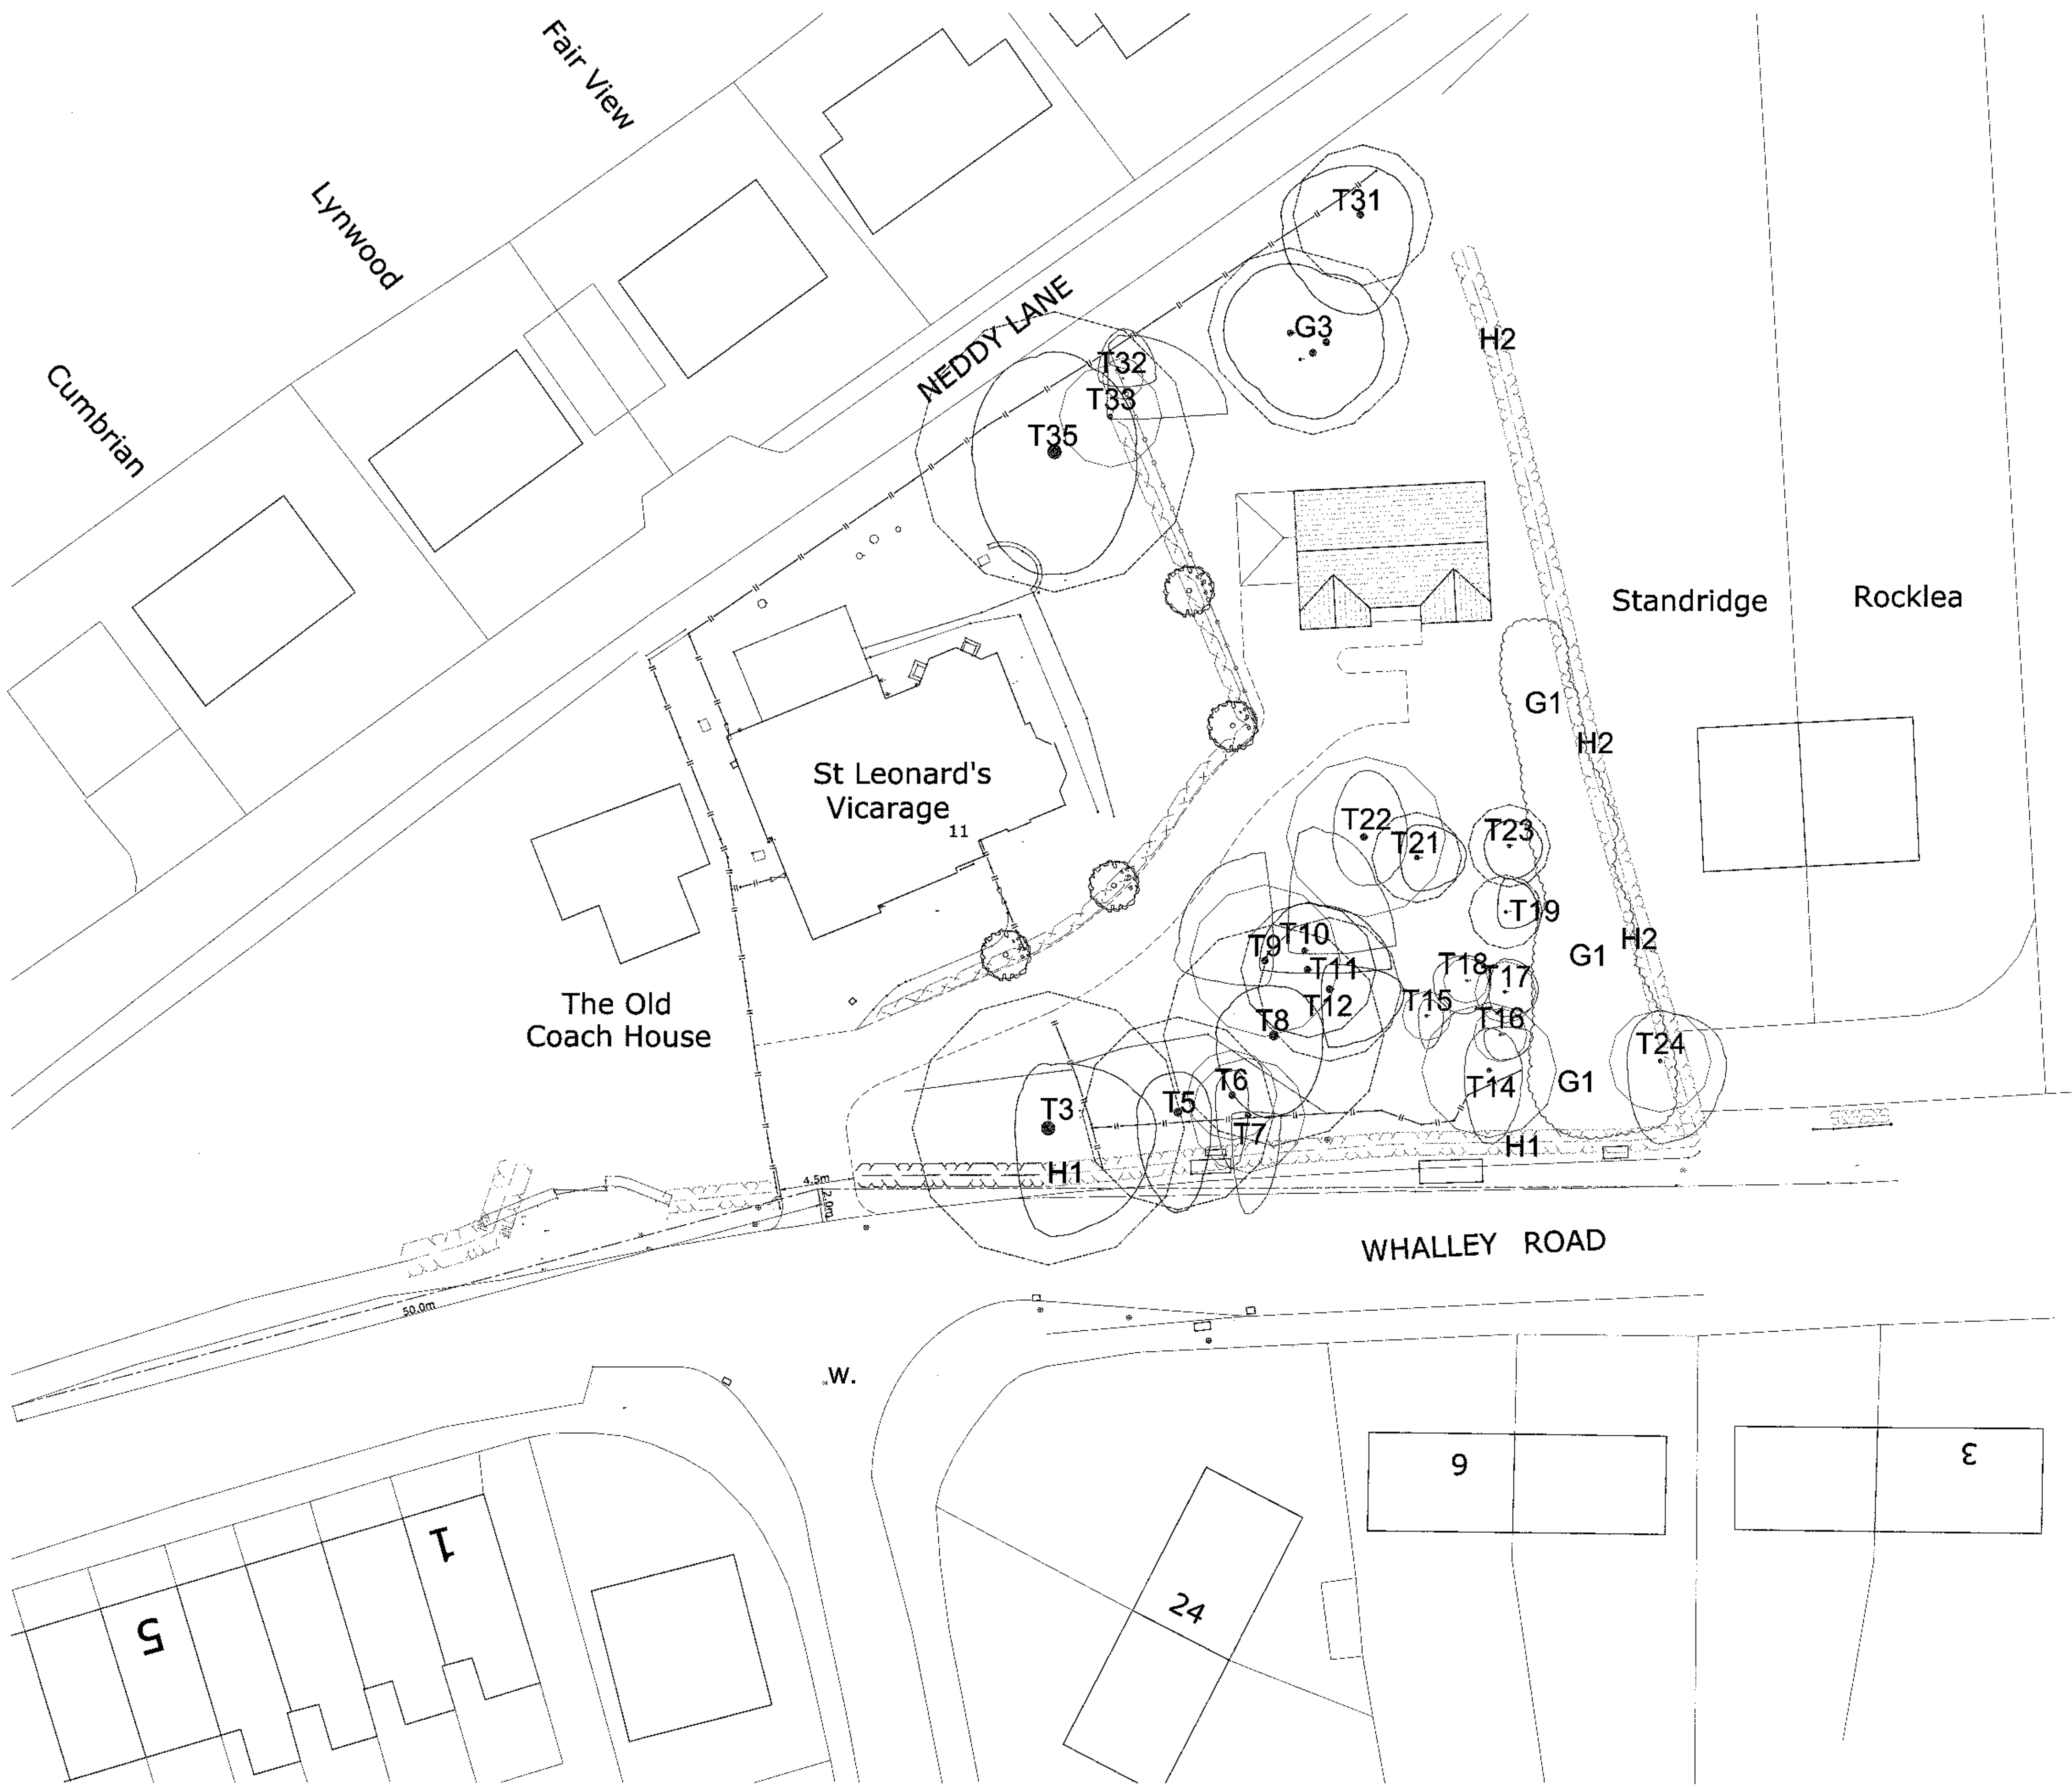

NOTES:
The copyright of this drawing is held by Lea Hough & Co Chartered Surveyors LLP.
Do not scale from this drawing. All dimensions must be checked and verified by the contractor prior to works commencing on site.

REVISIONS			
REV	DESCRIPTION	DATE	APPROVED
A	Site plan amended following Pro-Application advise & Highways Officers comments	27-09-12	GM
B	Tree positions reinstated & alignment of property adjusted.	22-11-12	GM

KEY
T = Surveyed Individual Tree
G = Surveyed Group of Trees
H = Surveyed Hedges

Please refer to associated Arboricultural Impact Assessment for specific details in respect items detailed below:

- Tree Categorisations:**
- Category 'B' Tree/Group/Hedge
Moderate Quality/Value with Estimated Remaining Lifespan of Between 20 & 40 Years
 - Those of a Low Quality &/or Value
 - Category 'C' Tree/Group/Hedge
Low Quality/Value with Estimated Remaining Lifespan of Between 10 & 20 Years

Root Protection Areas (RPAs):
Radial Root Protection Area (RPA)
(Area that should be Protected Throughout Development Works with Protective Fencing to form a Construction Exclusion Zone)

32 01 208 74P

AMENDED PLANS RECEIVED
DATE 22/11/12

LeaHough

CHARTERED SURVEYORS
Survey Valuation Design Planning Sales

Blakewater House
Phoenix Business Park
Blakewater Road
Blackburn
Lancashire
BB1 5RW
Tel: 01254 260196
Email: info@leahough.co.uk
Web: www.leahough.co.uk

8 Eaton Avenue
Matrix Office Park
Buckshaw Village
Preston
Lancashire
PR7 7NA
Tel: 01772 458866



CLIENT:
Diocese of Blackburn,
Church House,
Cathedral Close,
Blackburn,
BB1 5AA.

PROJECT ADDRESS:
St Leonard's Vicarage,
11 Whalley Road,
Billington,
BB7 9NA.

PROJECT TITLE:
Proposed Residential Development Plot

DRAWING TITLE:
Proposed Site Plan

PAPER SIZE: A1	DRAWING NUMBER: V.200-361.A/02	REV B
SCALE: 1/200	DATE: February 2012	DRAWN BY GM