

3201208797



AMENDED PLANS RECEIVED

DATE 24 OCTOBER 2012

Client  
Mr Michael Robinson

Project  
The Stables  
Duck Street  
Clitheroe

Description  
Site Location

Scale  
1:500


Date  
01/10/2012

By  
JT

No.  
2900/300


**AJH ASSOCIATES**  
Chartered Building Surveyors  
Tel: 01200 429987  
Fax: 01200 429988

Waterloo Road Side Elevation

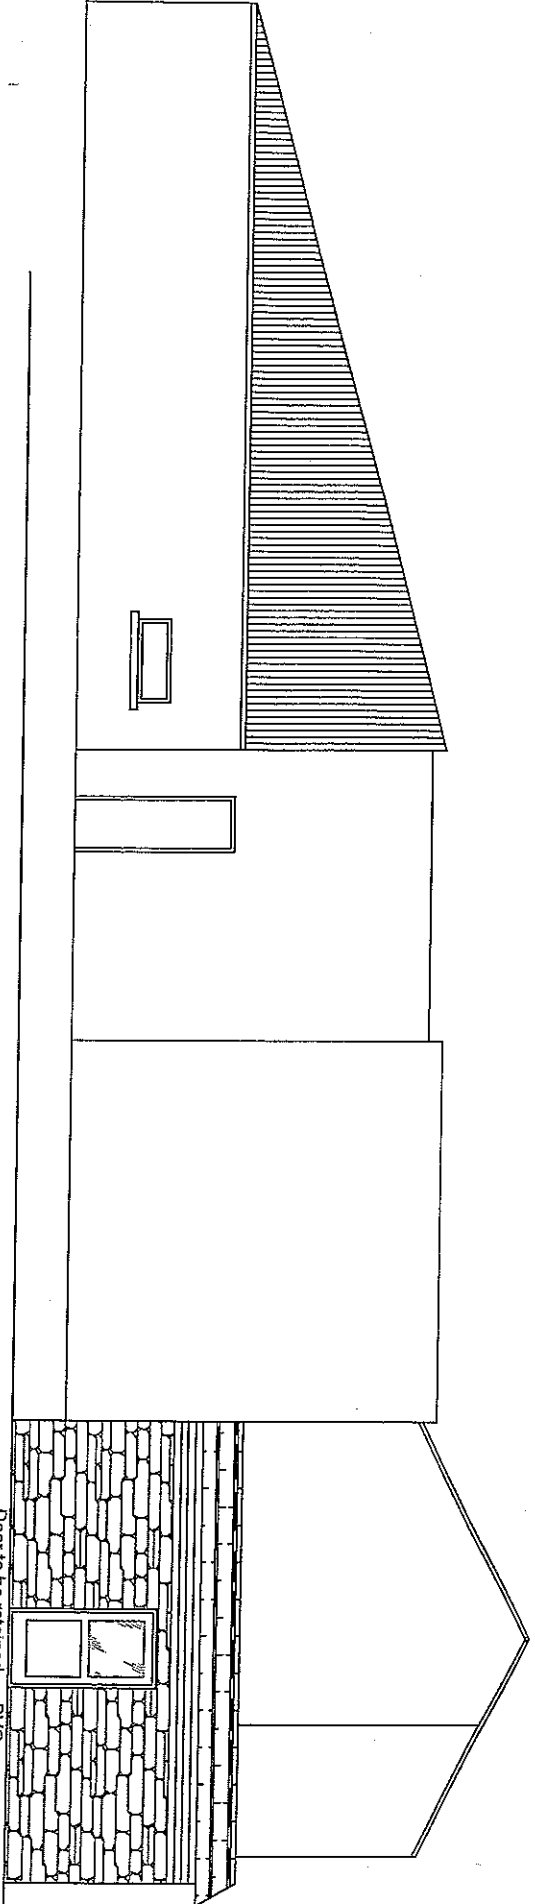

Door to be retained as PVC


Side Elevation (From Duck Street)

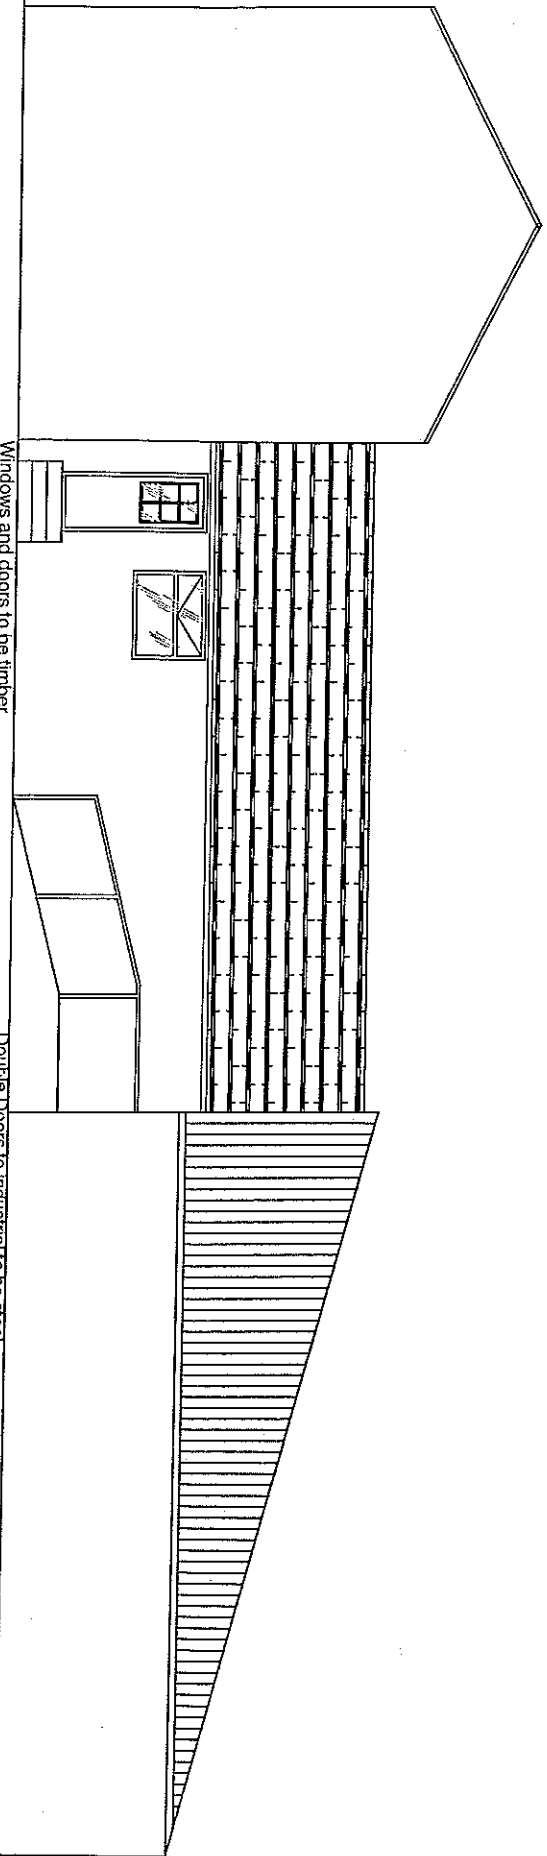

Windows and doors to be timber

Double Doors to industrial to be steel


Front Elevation (From Pallisters Car Park)

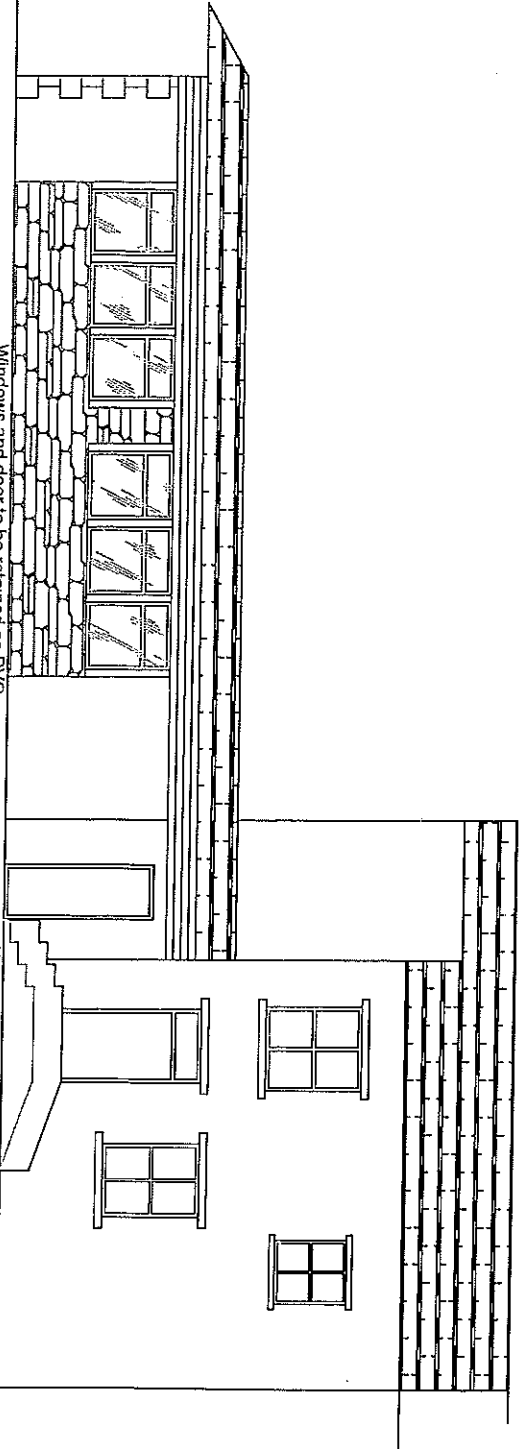

Windows and door to be retained as PVC

Windows and doors to be timber, glazing panes to be confirmed prior to installation

Rear Elevation (From houses on lower Wellgate)

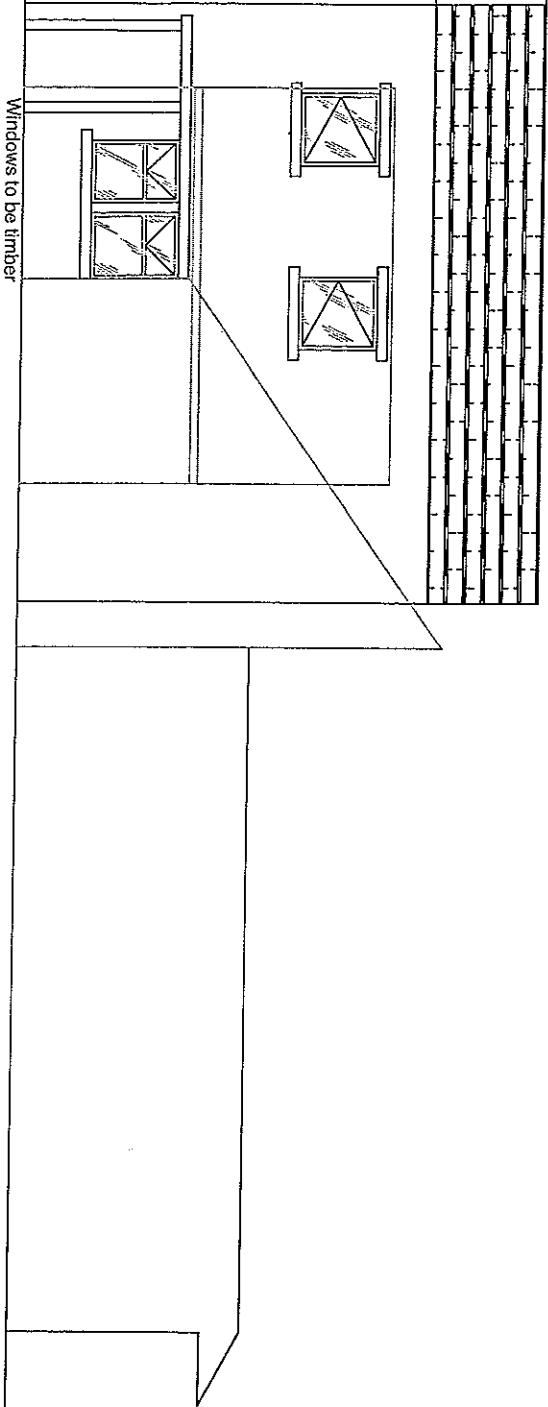

Windows to be timber

320120879

AMENDED PLANS RECEIVED

DATE 25 OCTOBER 2012

AJH ASSOCIATES  
Chartered Building Surveyors

25, LINDSEY ROAD  
LONDON, E14 7JF  
TEL: 020 7463 4444  
WWW.AJHASSOCIATES.CO.UK

1:100


Project THE STABLES  
DUCK STREET  
DULHURST

Drawn By JT

Proposed ELEVATIONS

20 MAY 2012  
29/07/2011

THIS DRAWING IS PROVIDED AS A GUIDE ONLY. IT IS NOT TO BE USED FOR CONSTRUCTION. THE CLIENT IS RESPONSIBLE FOR THE ACCURACY OF THE INFORMATION PROVIDED. THE SURVEYOR ACCEPTS NO LIABILITY FOR ANY LOSS OR DAMAGE, INCLUDING CONSEQUENTIAL LOSS, ARISING FROM THE USE OF THIS DRAWING.

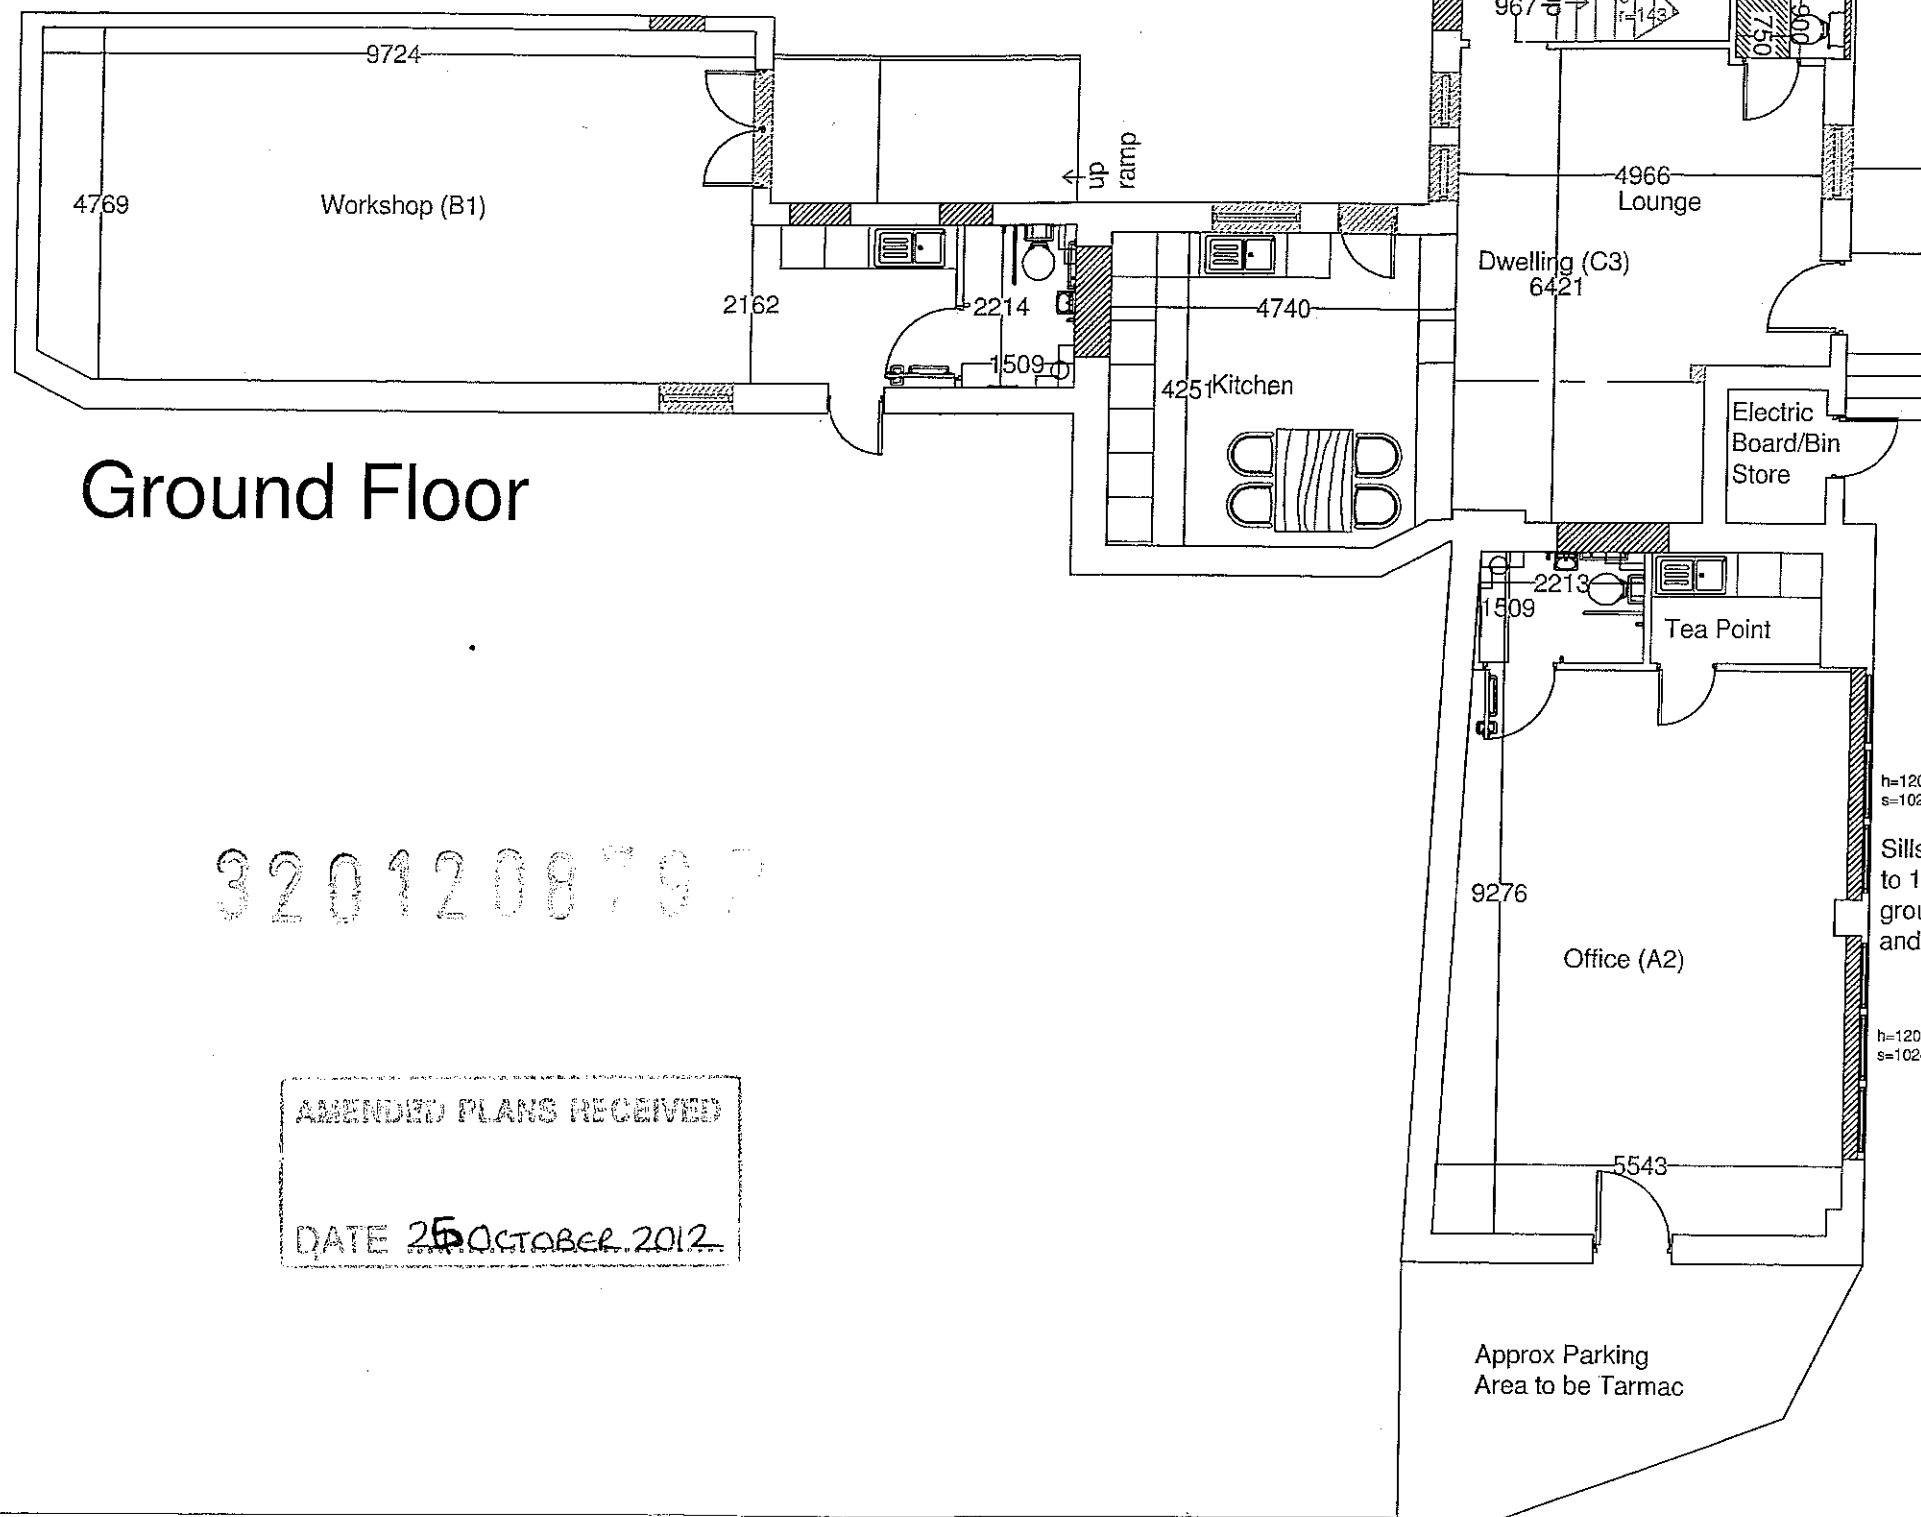


3201208797

AMENDED PLANS RECEIVED

DATE 25 OCTOBER 2012


## First Floor

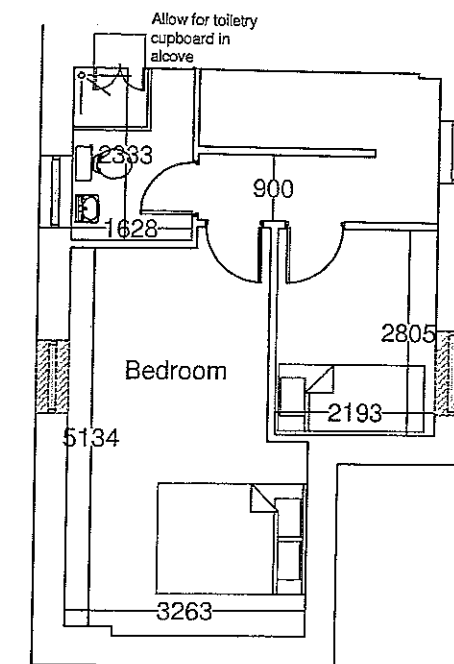


- Openings to be blocked
- Openings to be created

|   |                                     |          |         |            |
|---|-------------------------------------|----------|---------|------------|
| Alterations following meeting   |                                     | E        | 25/10   | JT         |
| Description   | Rev                                 | Date     | By      |            |
| <h3>AJH ASSOCIATES</h3> <p>Chartered Building Surveyors</p> <p>18 Donhead Court, Poole 196 1AA, Dorset, PO16 1AA, UK<br/>         Tel: 01204 880000, Fax: 01204 880001<br/>         E-mail: info@ajh-associates.co.uk, www.ajh-associates.co.uk</p> |                                     |          |         |            |
| Client   | MR MICHAEL ROBINSON                 |          | Scale   | 1:100      |
| Project   | THE STABLES, DUCK STREET, CLITHERCE |          | Date    | 26/05/2012 |
| Drawn by   | JT                                  |          | By      | JT         |
| Description   | PROPOSED PLANS                      |          | Checked | TH         |
| DO NOT SCALE THIS DRAWING. CHECK ALL DIMENSIONS ON SET.   |                                     | 2500/200 |         |            |
| THIS DRAWING IS PROVIDED BY COPYRIGHT. IT MAY NOT BE REPRODUCED IN ANY FORM OR BY ANY MEANS FOR ANY PURPOSE, WITHOUT OBTAINING WRITTEN PERMISSION FROM AJH ASSOCIATES.                                                                              |                                     |          |         |            |

# Ground Floor

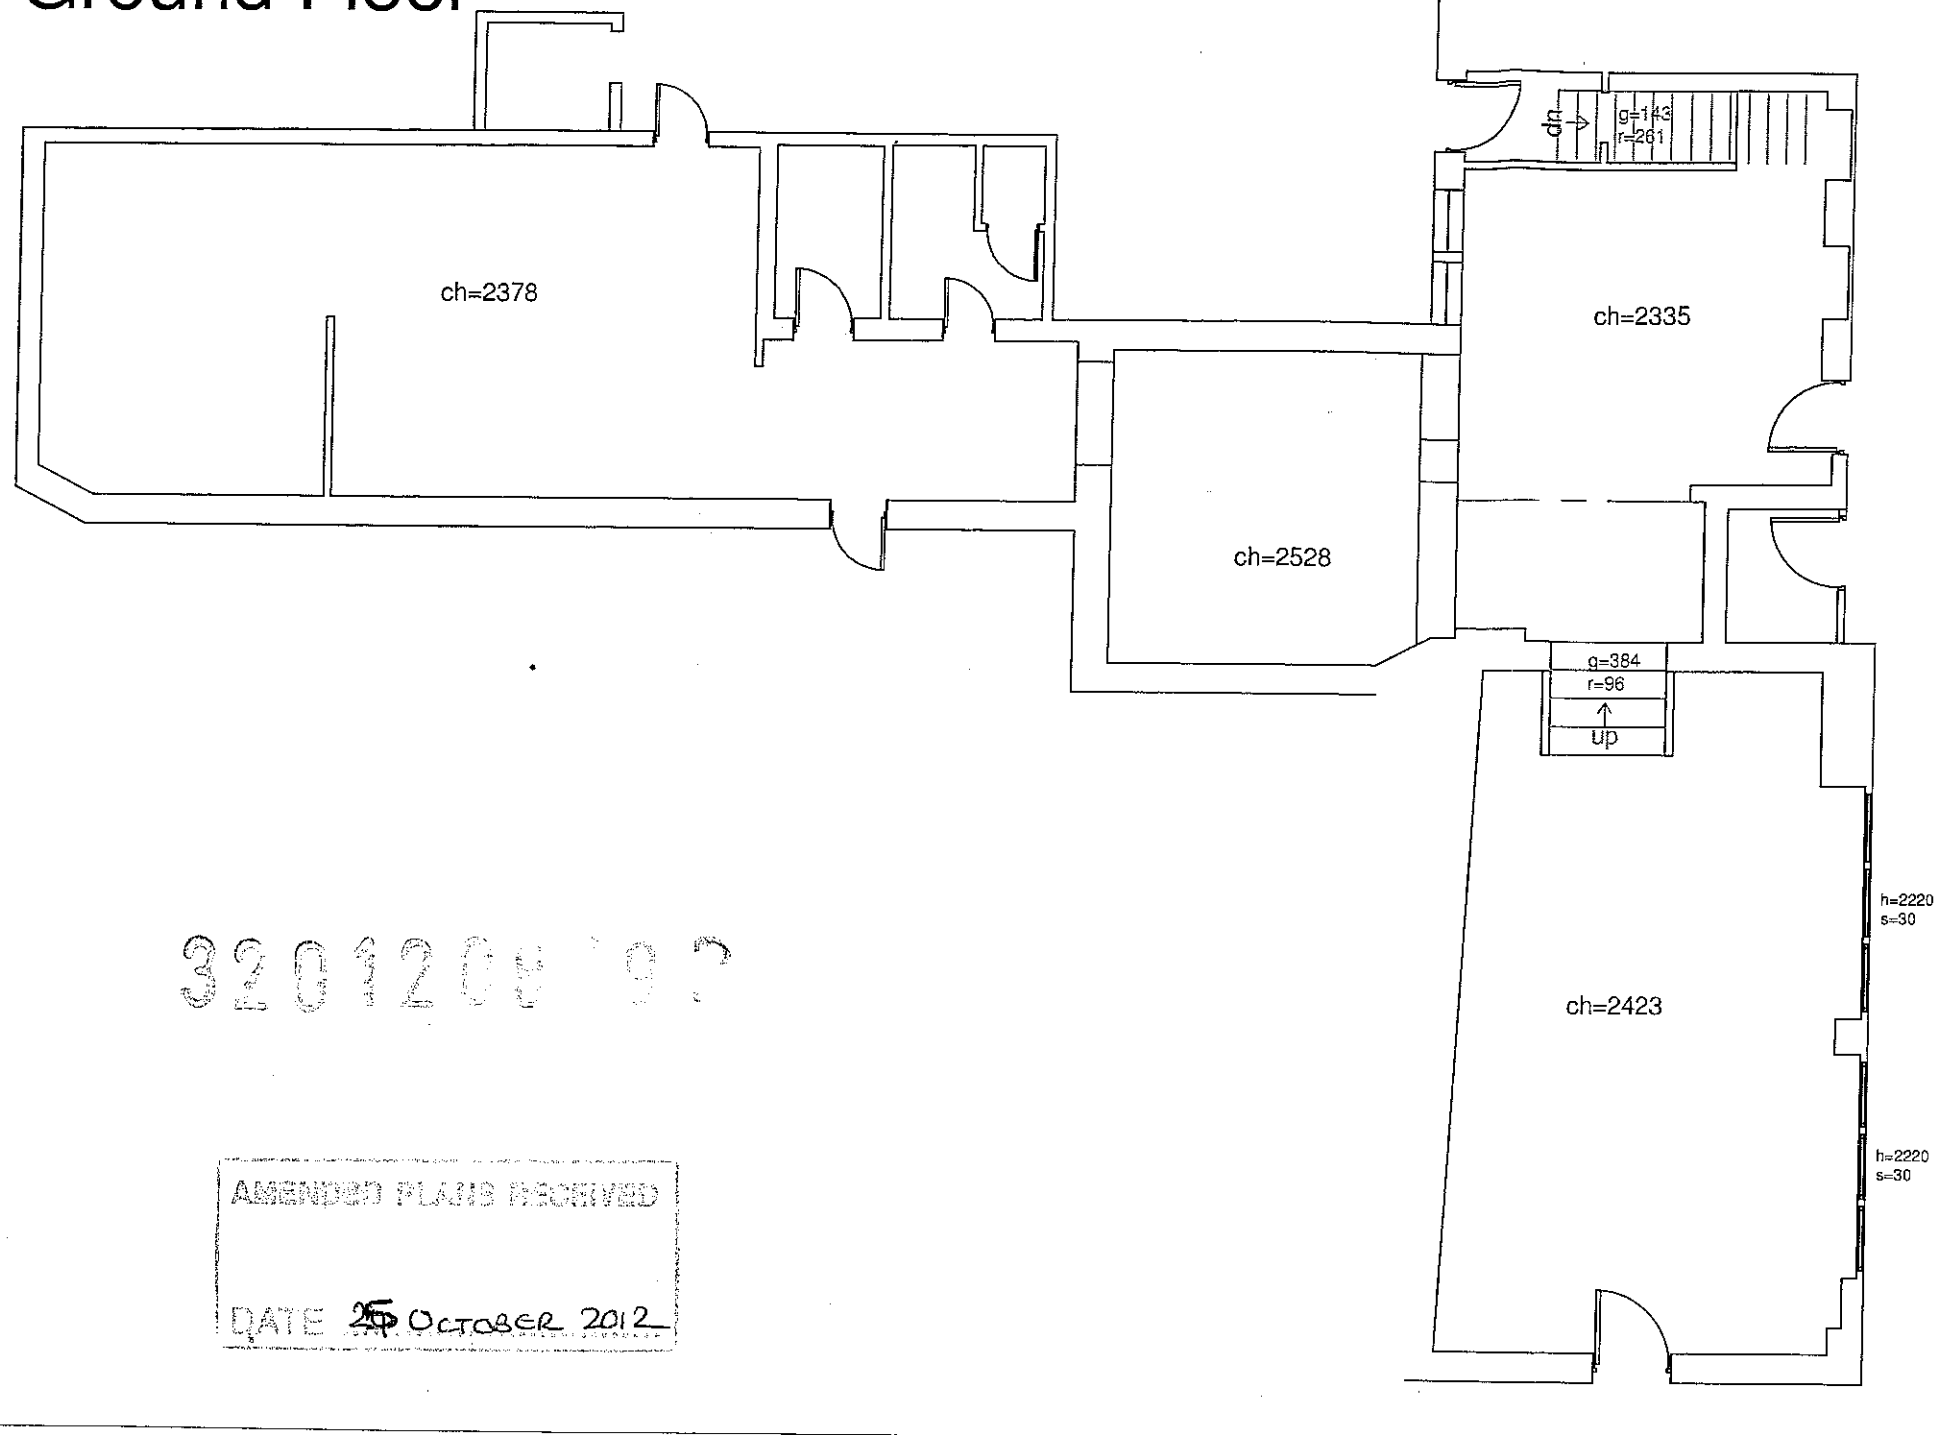

# First Floor

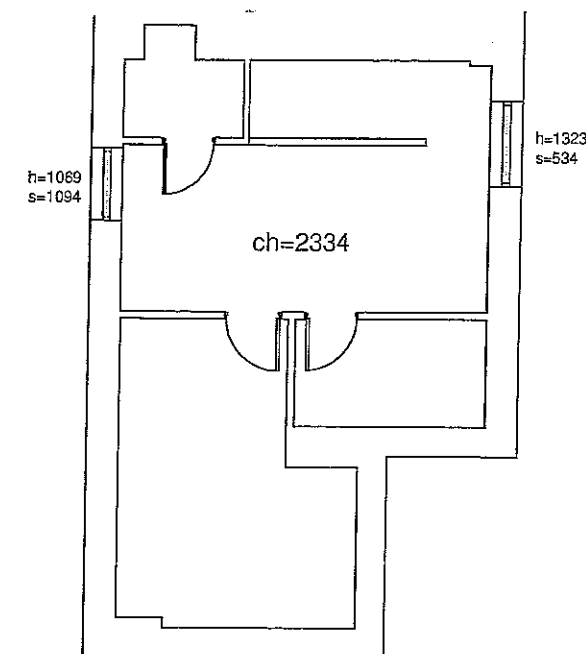


3201200192


AMENDED PLANS RECEIVED  
DATE 25 OCTOBER 2012

|   |                                    |
|---|------------------------------------|
| AJH ASSOCIATES   |                                    |
| Chartered Building Surveyors   |                                    |
| Mr Michael Robson<br>The Stables<br>Duck Street<br>Cluthere   | 26/09/2012<br>JT<br>TH<br>2500/100 |
| EXISTING PLANS<br>2500/100   |                                    |
| DO NOT SCALE THIS DRAWING. CHECK ALL DIMENSIONS ON SITE.<br>THIS DRAWING IS PROVIDED BY COPYRIGHT. IT MAY NOT BE REPRODUCED IN ANY FORM OR BY ANY MEANS FOR ANY PURPOSE, WITHOUT WRITING PERMISSION FROM AJH ASSOCIATES. |                                    |


Waterloo Road Side Elevation

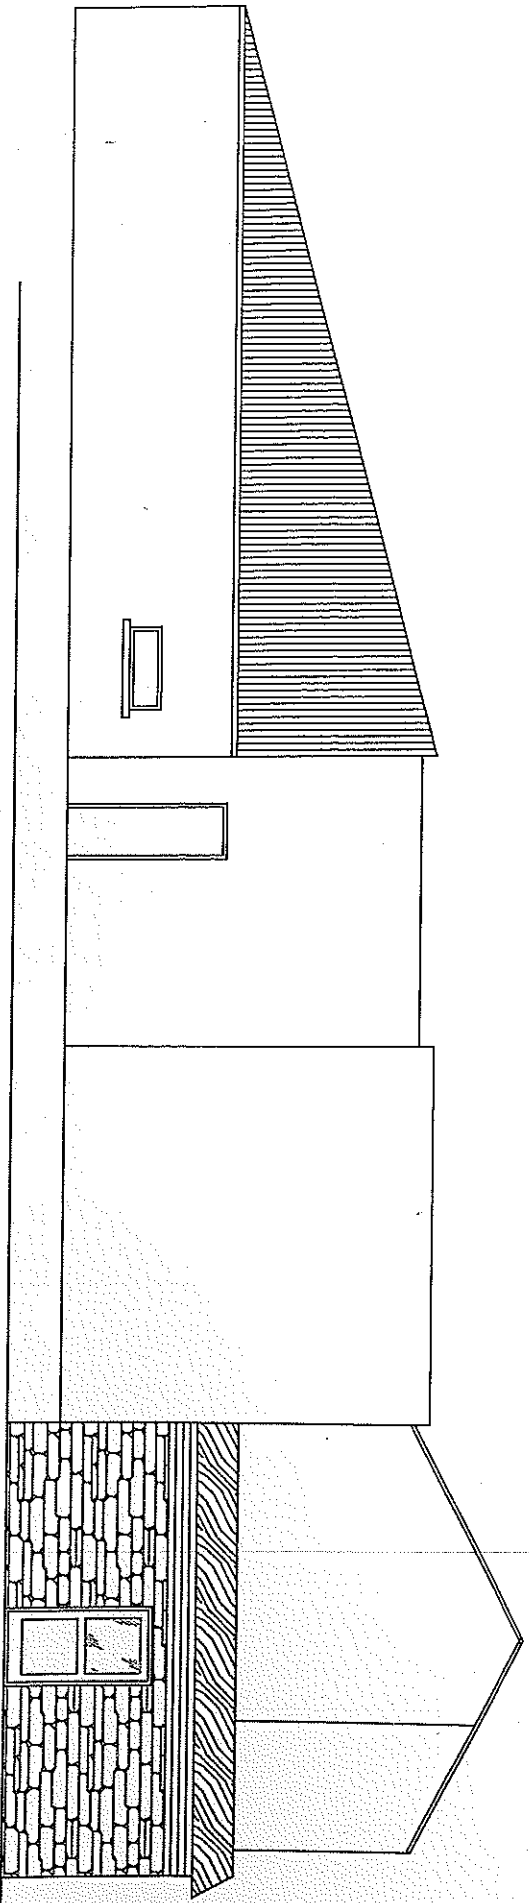


Side Elevation (From Duck Street)

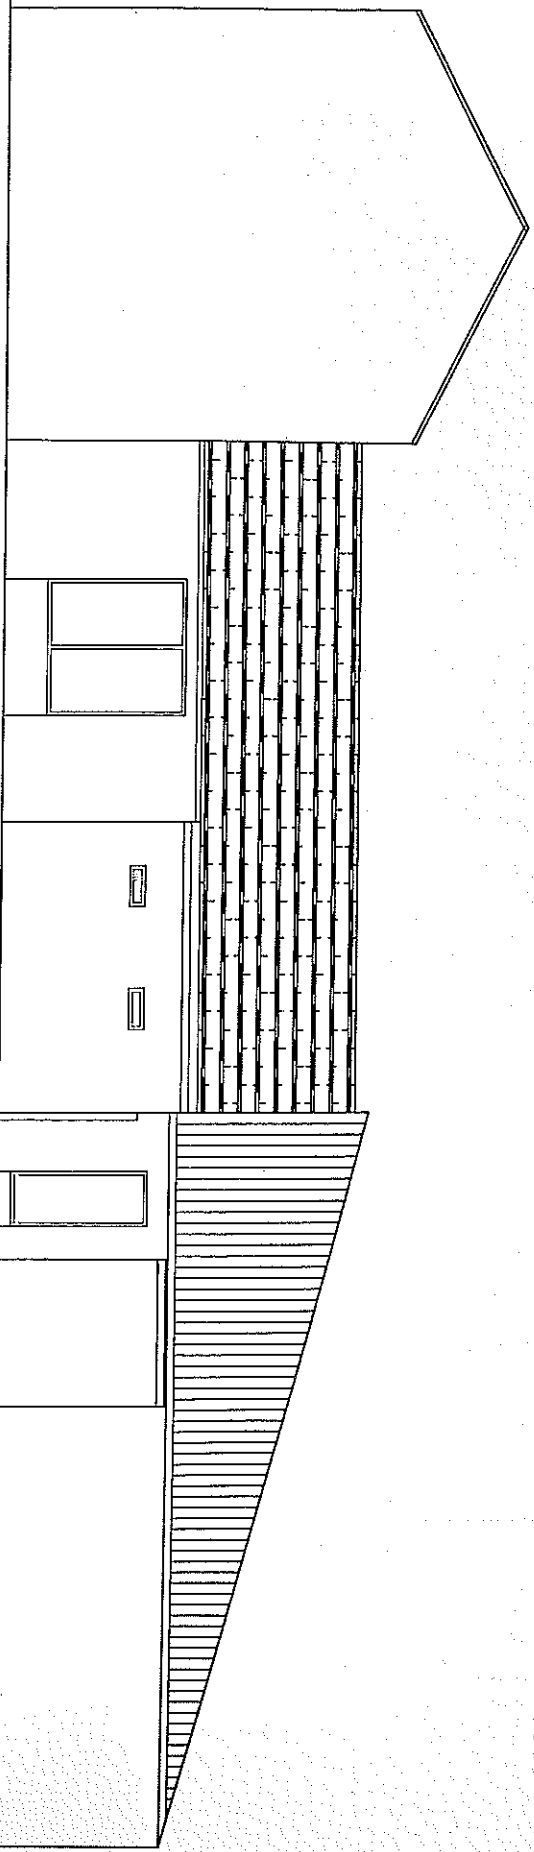

Front Elevation (From Pallisters Car Park)

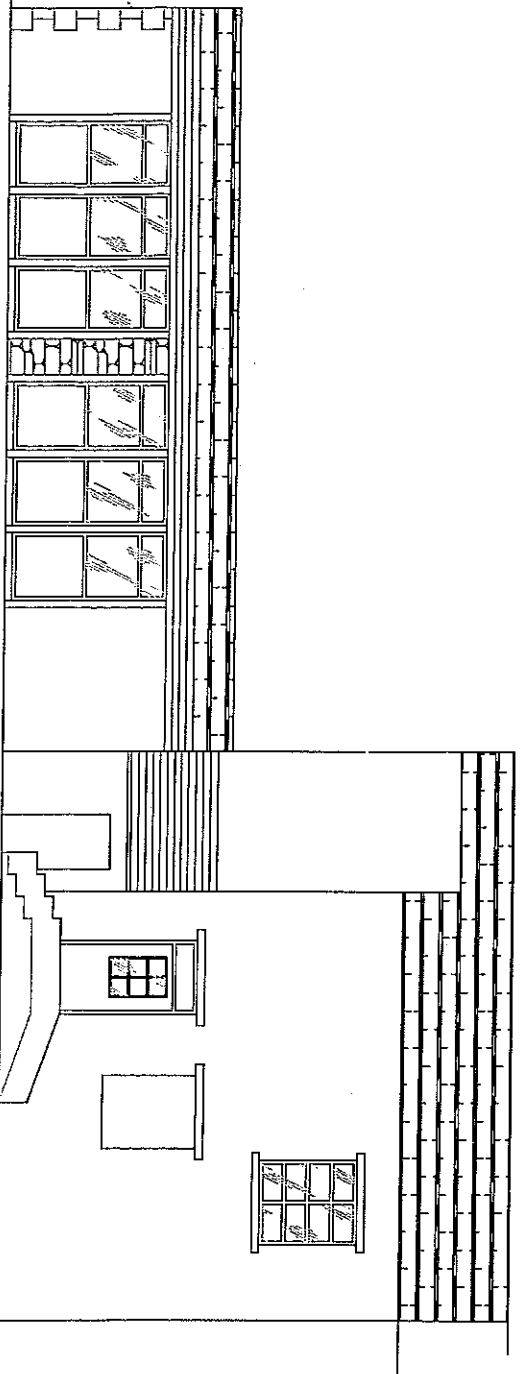

Rear Elevation (From houses on lower Wellgate)

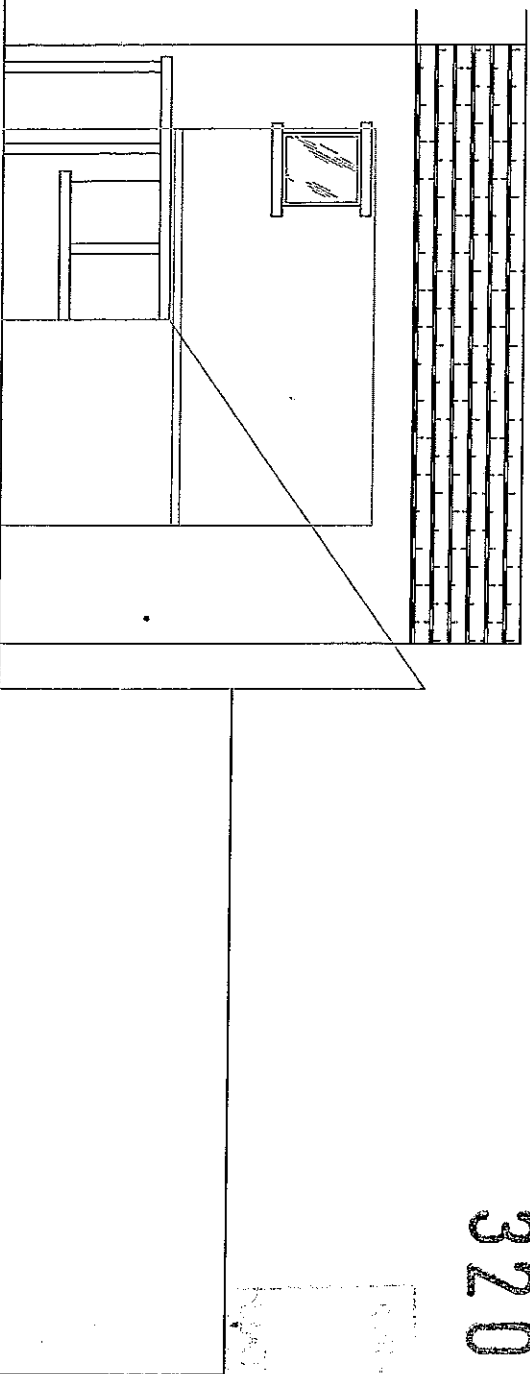

3201208797

3201208797  
25 OCTOBER 2012

Alterations following meeting

**AJH ASSOCIATES**  
Chartered Building Surveyors

Project: THE STABLES  
Client: THE STABLES  
Location: DUCK STREET  
Client: THE STABLES

Drawn: T-100  
Date: 26/09/2012  
By: JT  
Checked: TH  
Date: 28/09/2012

NO PART OF THIS DRAWING SHALL BE REPRODUCED OR TRANSMITTED IN ANY FORM OR BY ANY MEANS WITHOUT THE WRITTEN PERMISSION OF AJH ASSOCIATES