



320120879 P

Side Elevation

AMENDED PLANS RECEIVED
DATE 17 October 2012


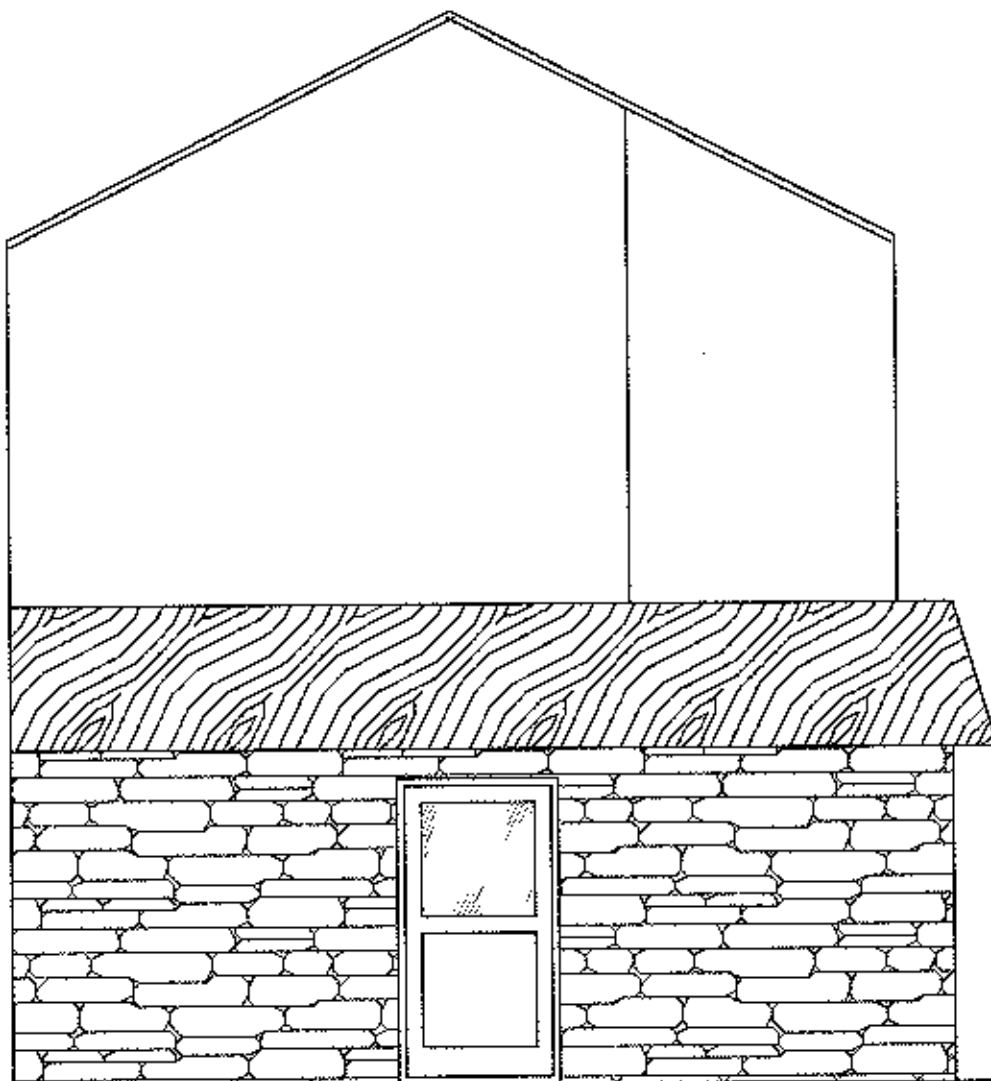


Front Elevation

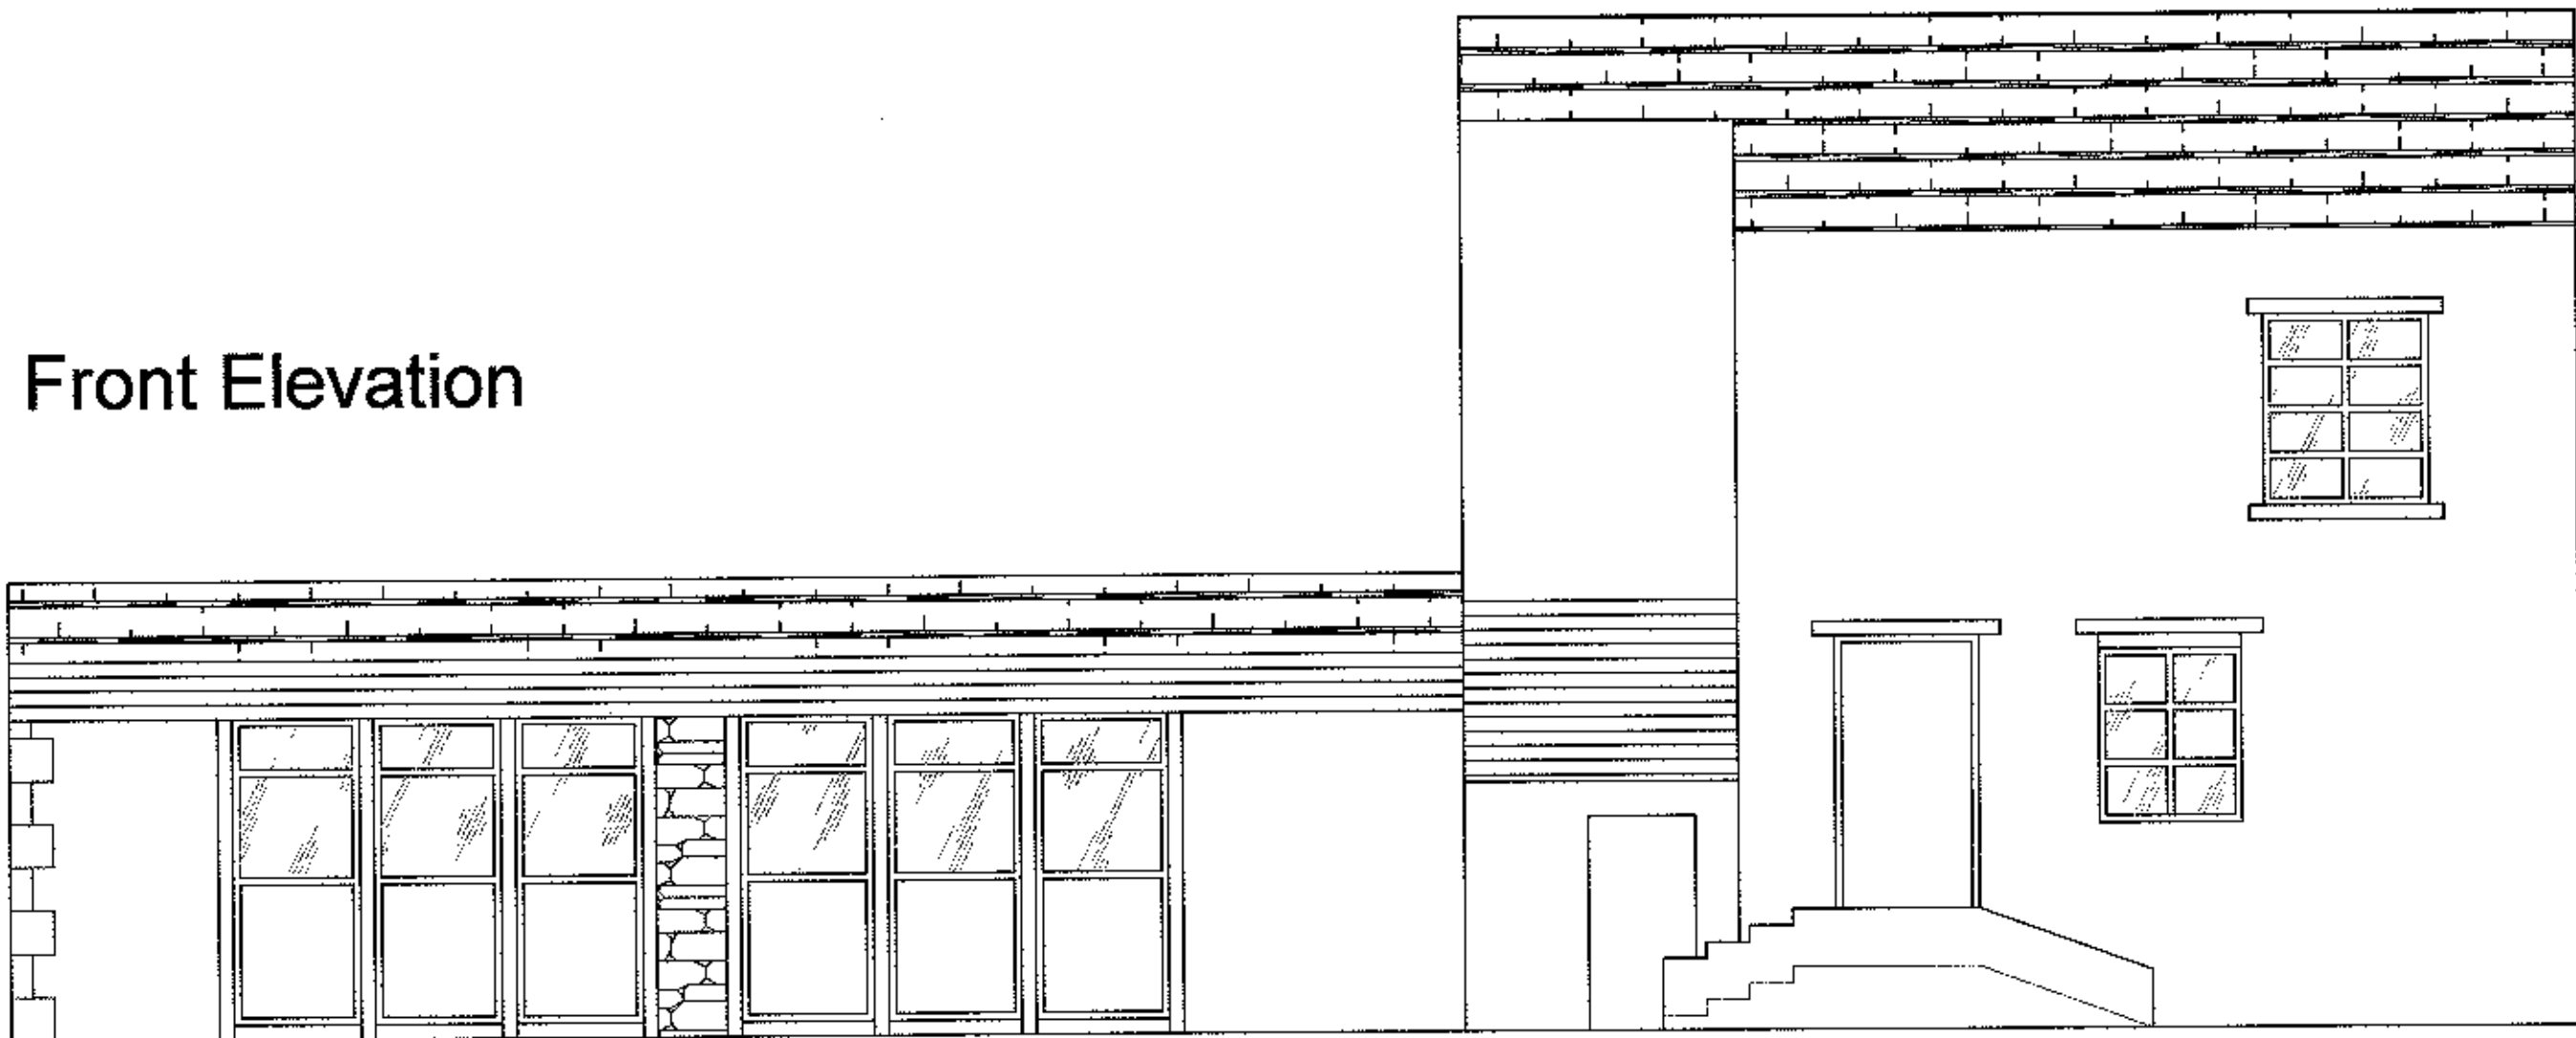

Side Elevation

Rear Elevation

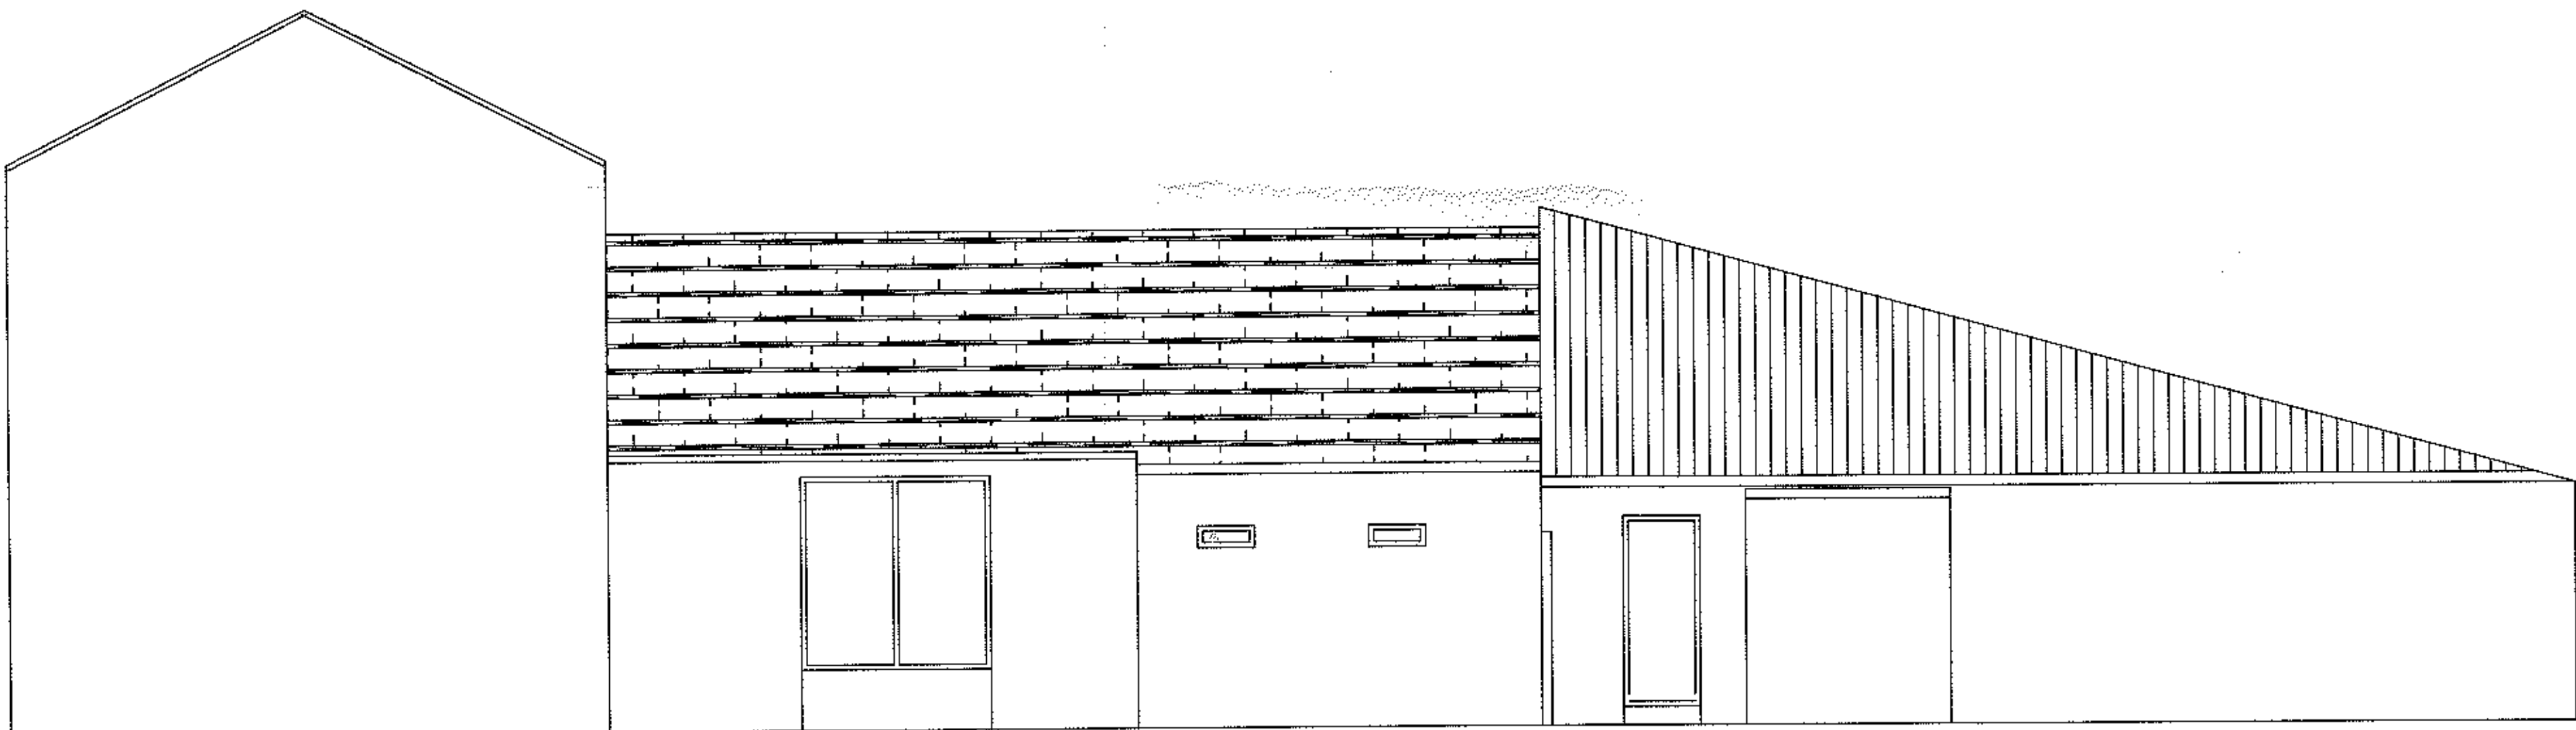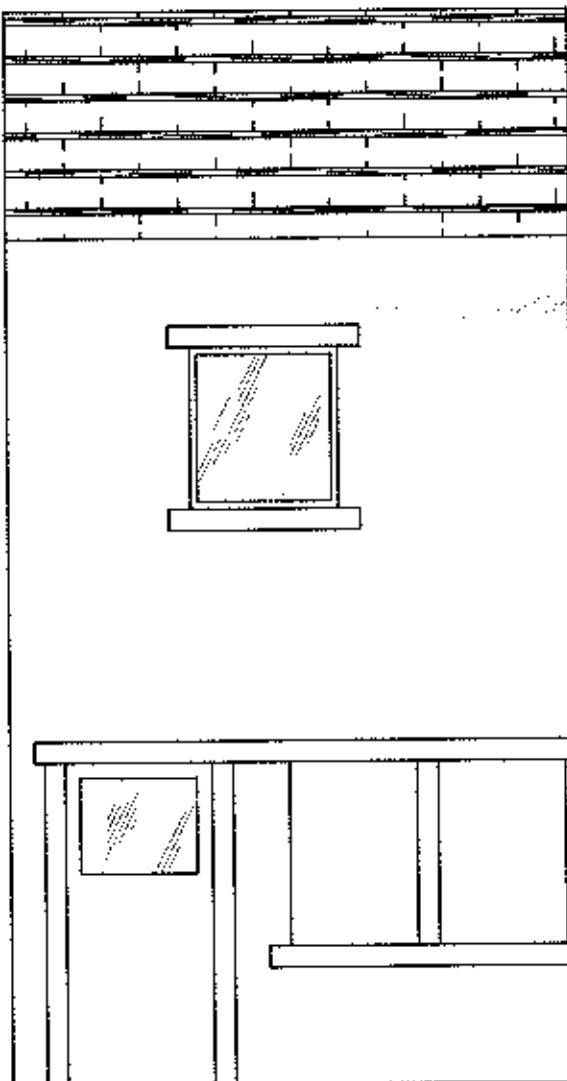

320120879 P

AMENDED PLANS RECEIVED
DATE 17 October 2012

Description	Rev	Date	By
AJH ASSOCIATES Chartered Building Surveyors			
21 Donfield Court Foston Lock Road Clitheroe Lancs BB7 1GJ			
Tel: 01200 438997 Fax: 01200 439096 e-mail: info@ajh-associates.co.uk www.ajh-associates.co.uk			
Client: MR MICHAEL ROBINSON			Scale: 1:50
Project: THE STABLES DUCK STREET CLITHEROE			Date: 26/09/2012
Description: EXISTING ELEVATIONS			By: JT
DO NOT SCALE THIS DRAWING. CHECK ALL DIMENSIONS ON SITE			Checked: TH
THIS DRAWING IS PROVIDED BY COPYRIGHT. IT MAY NOT BE REPRODUCED IN ANY FORM OR BY ANY MEANS FOR ANY PURPOSE, WITHOUT GAINING PRIOR WRITTEN PERMISSION FROM AJH ASSOCIATES			No. 2900/101