


320120879P


AMENDED PLANS RECEIVED
DATE 17 October 2012

Side Elevation

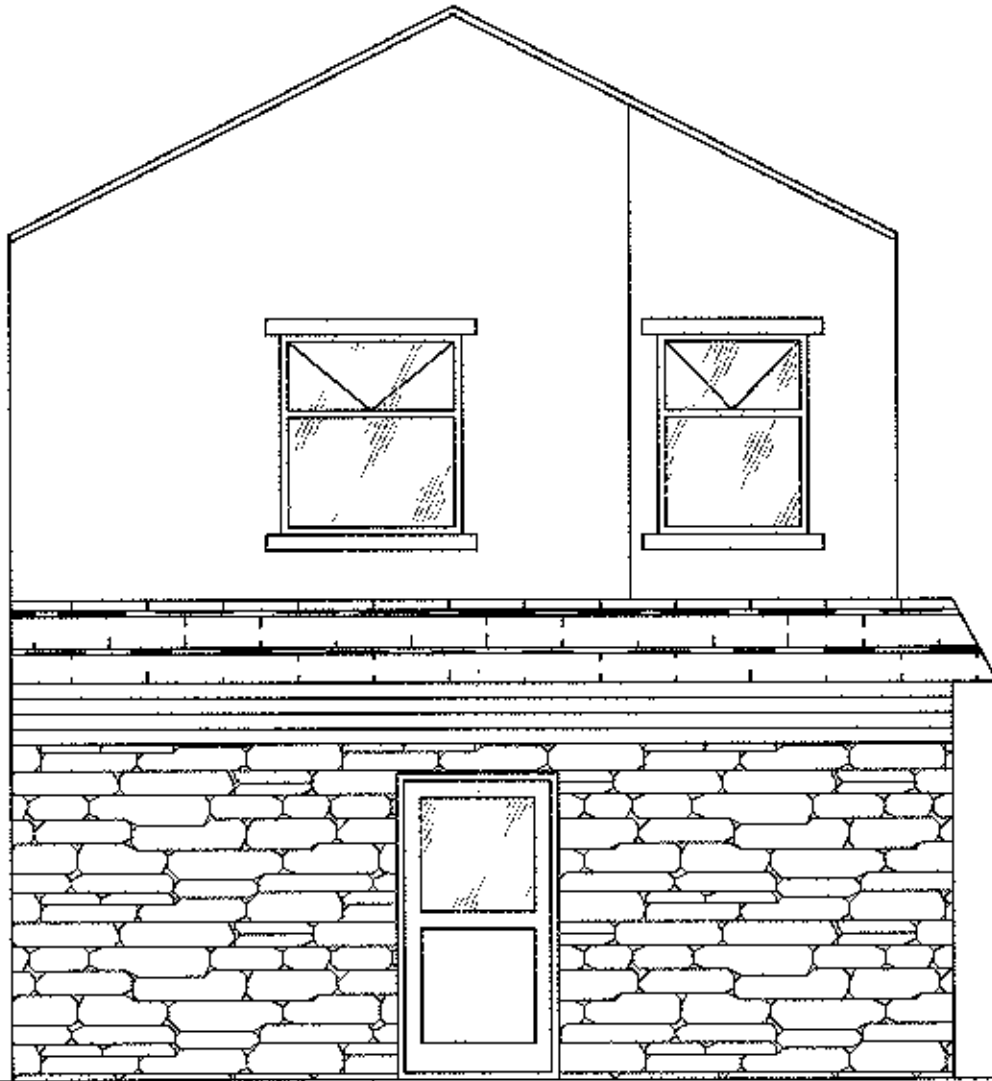

Door to be retained as PVC
Windows to be PVC


Front Elevation

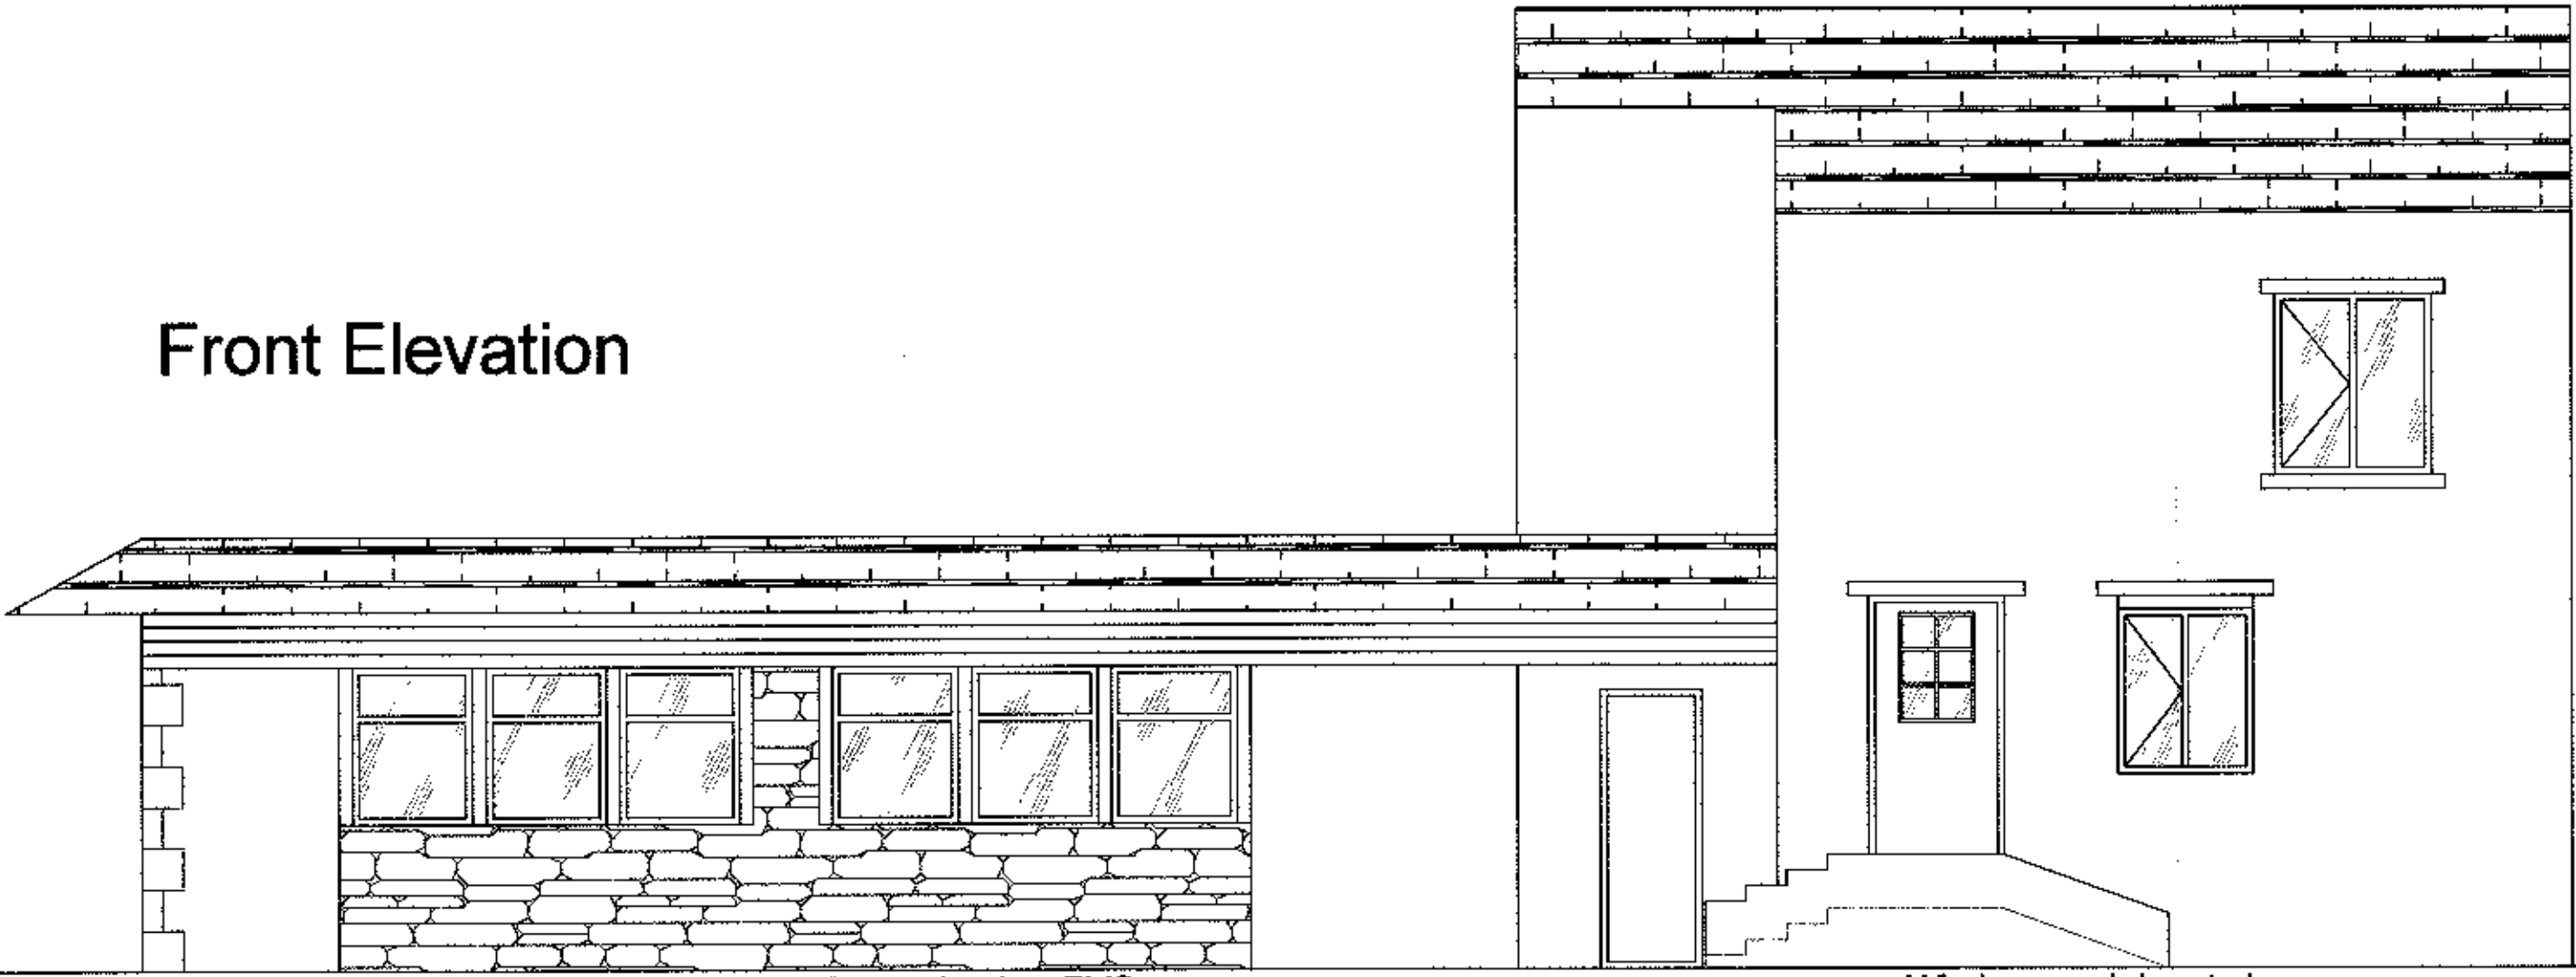

Windows to be retained as PVC


Windows and door to be replaced with PVC

Side Elevation

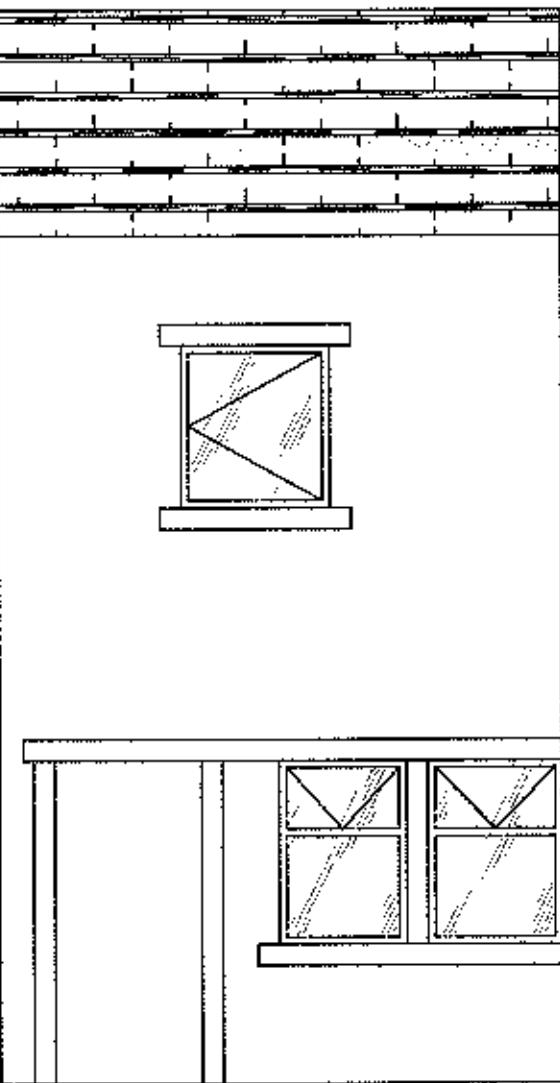

Windows to be PVC as existing a first floor

Rear Elevation

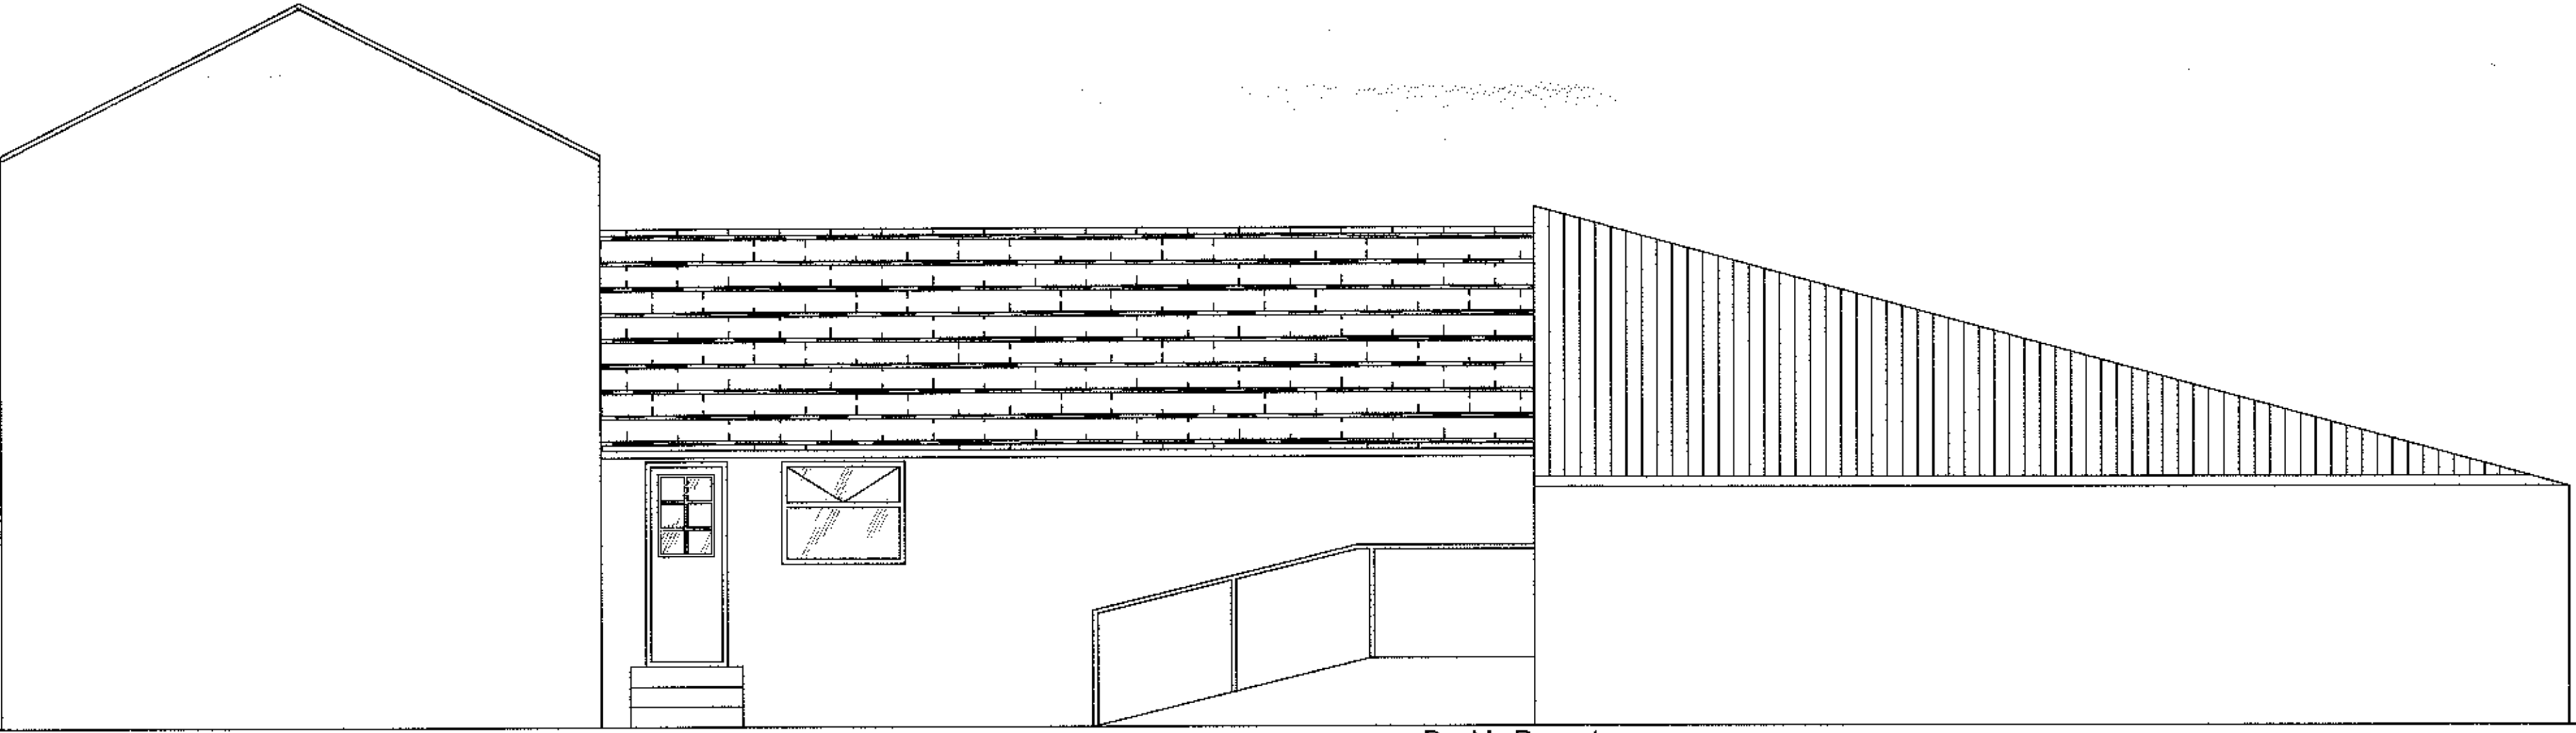

Window and door to be PVC

Double Doors to industrial to be timber

320120879P

AMENDED PLANS RECEIVED
DATE 17 October 2012

Window and door details		D	1/10	dt
Description		Rev	Date	By
AJH ASSOCIATES Chartered Building Surveyors				
21 Donfield Court Foston Park Road Clitheroe Lancs BB7 1QS				
Tel: 01200 459997 Fax: 01200 459993 e-mail: info@ajh-associates.co.uk www.ajh-associates.co.uk				
Client MR MICHAEL ROBINSON		Scale 1:50		
Project THE STABLES DUCK STREET CLITHEROE		Date 26/09/2012		
Description PROPOSED ELEVATIONS		By JT		
		Checked TH		
		No. 2900/201		
DO NOT SCALE THIS DRAWING. CHECK ALL DIMENSIONS ON SITE				
THIS DRAWING IS PROTECTED BY COPYRIGHT. IT MAY NOT BE REPRODUCED IN ANY FORM OR BY ANY MEANS FOR ANY PURPOSE, WITHOUT OBTAINING PRIOR WRITTEN PERMISSION FROM AJH ASSOCIATES				