



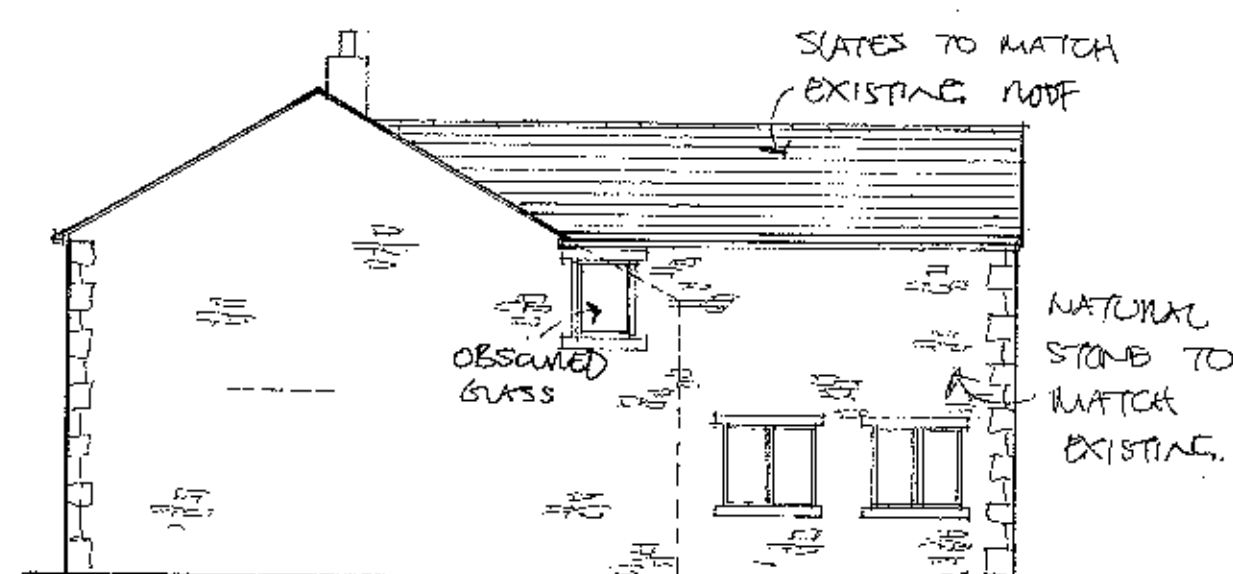


proposed side




proposed rear elevation

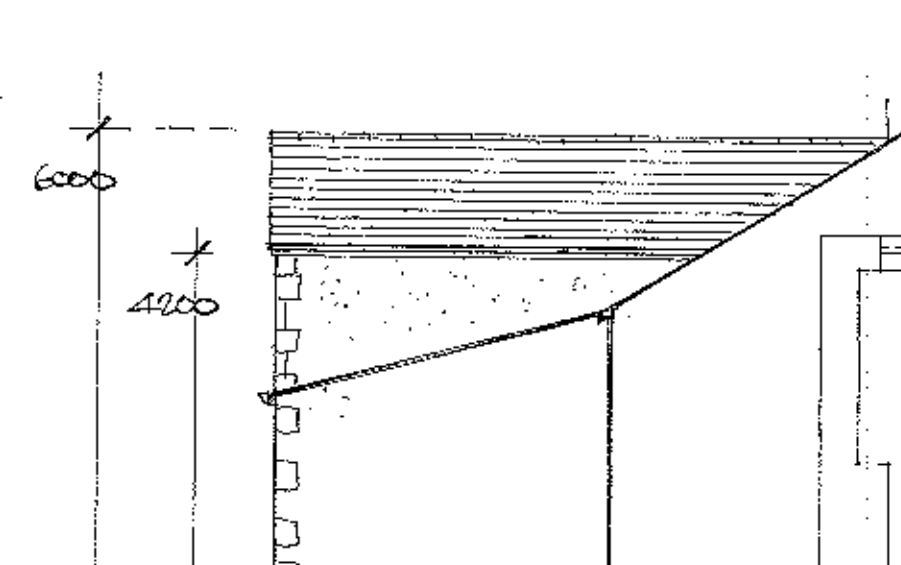


proposed side

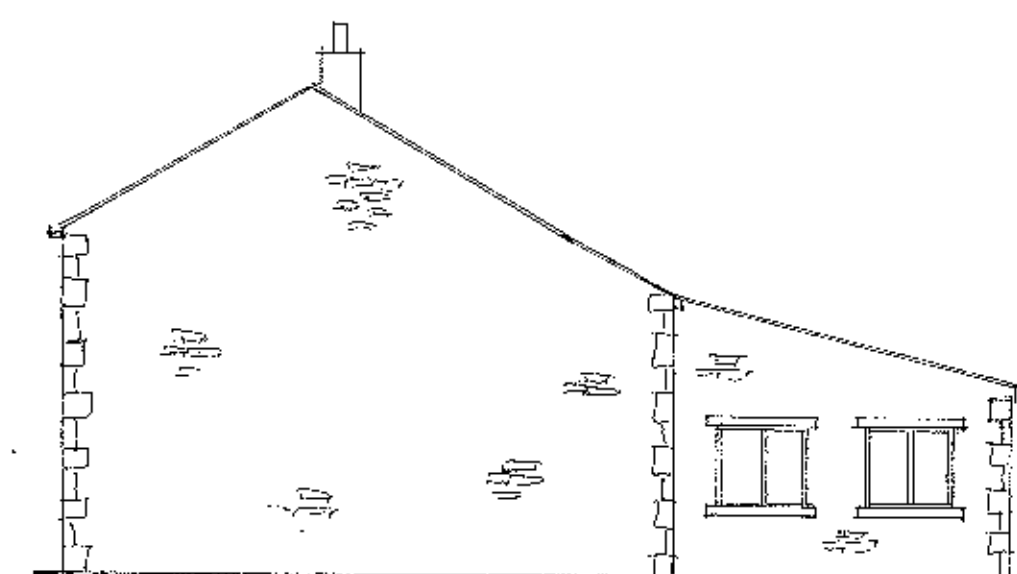


existing side

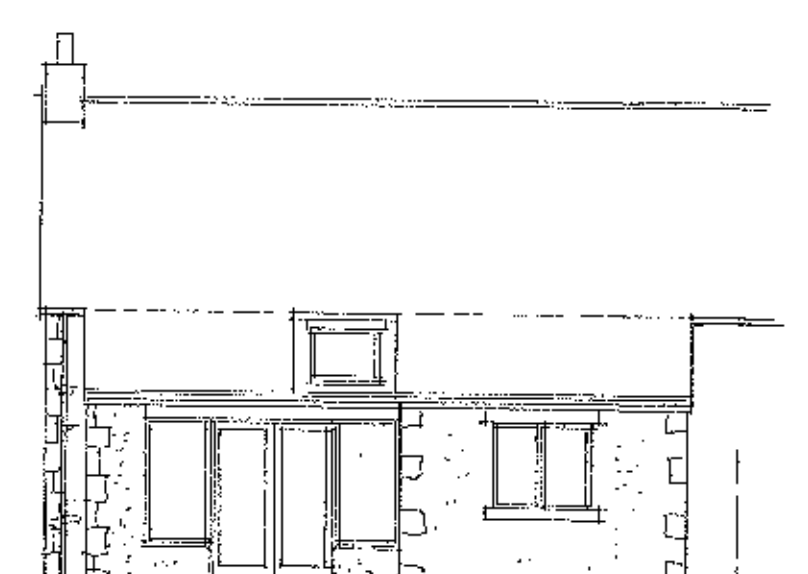


existing rear elevation

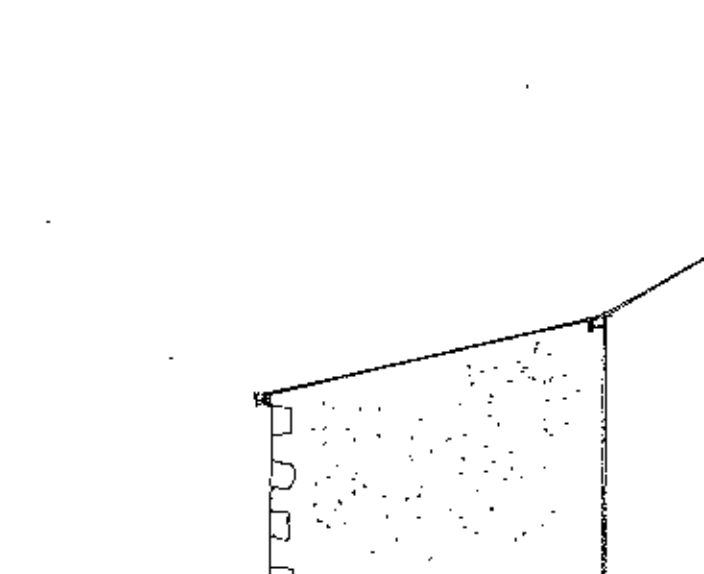

existing side

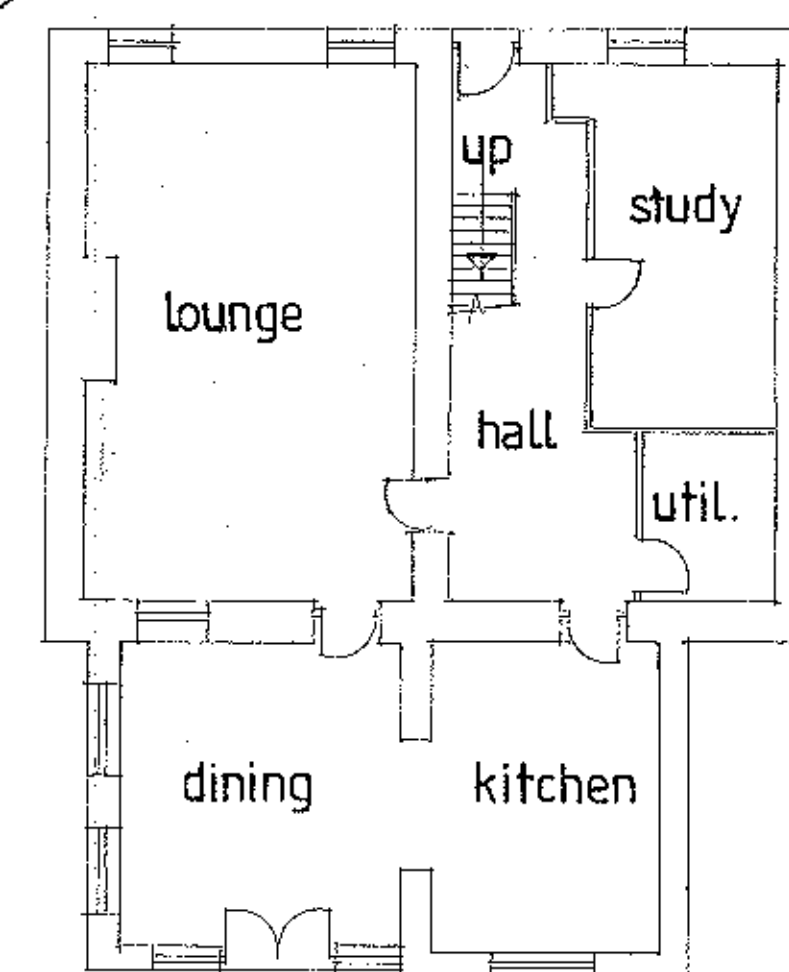

existing ground floor

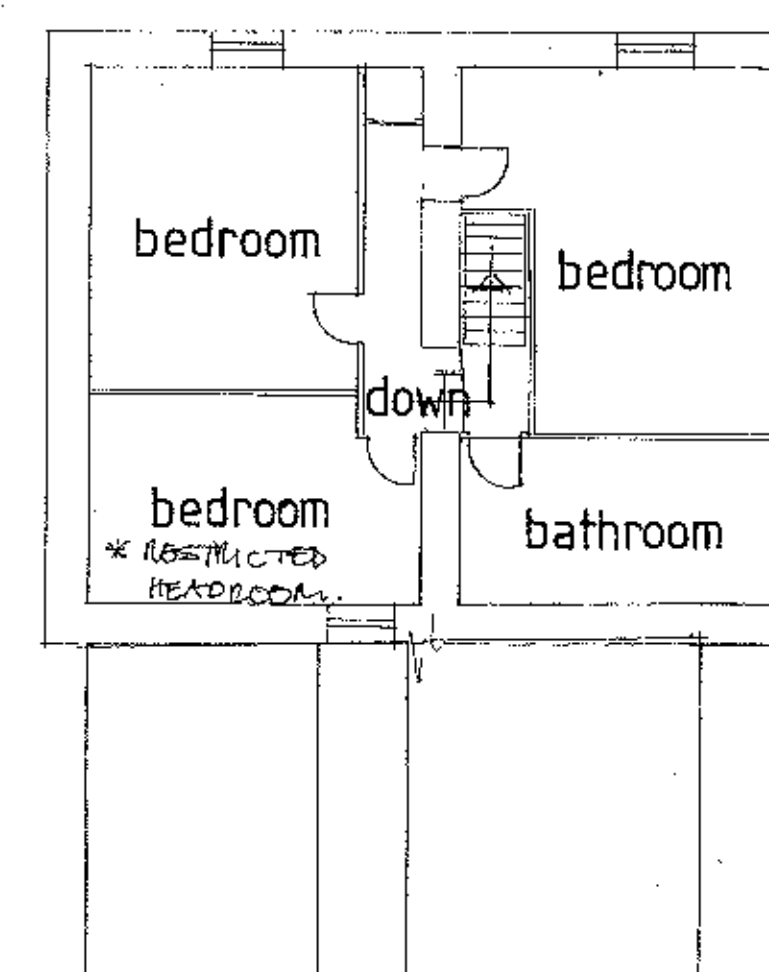


existing first floor

0 1 2 3 4 5 6 7 8 9
SCALE IN METRES @ 1:100


320120911P

AMENDED PLANS RECEIVED
DATE 30th November 2012

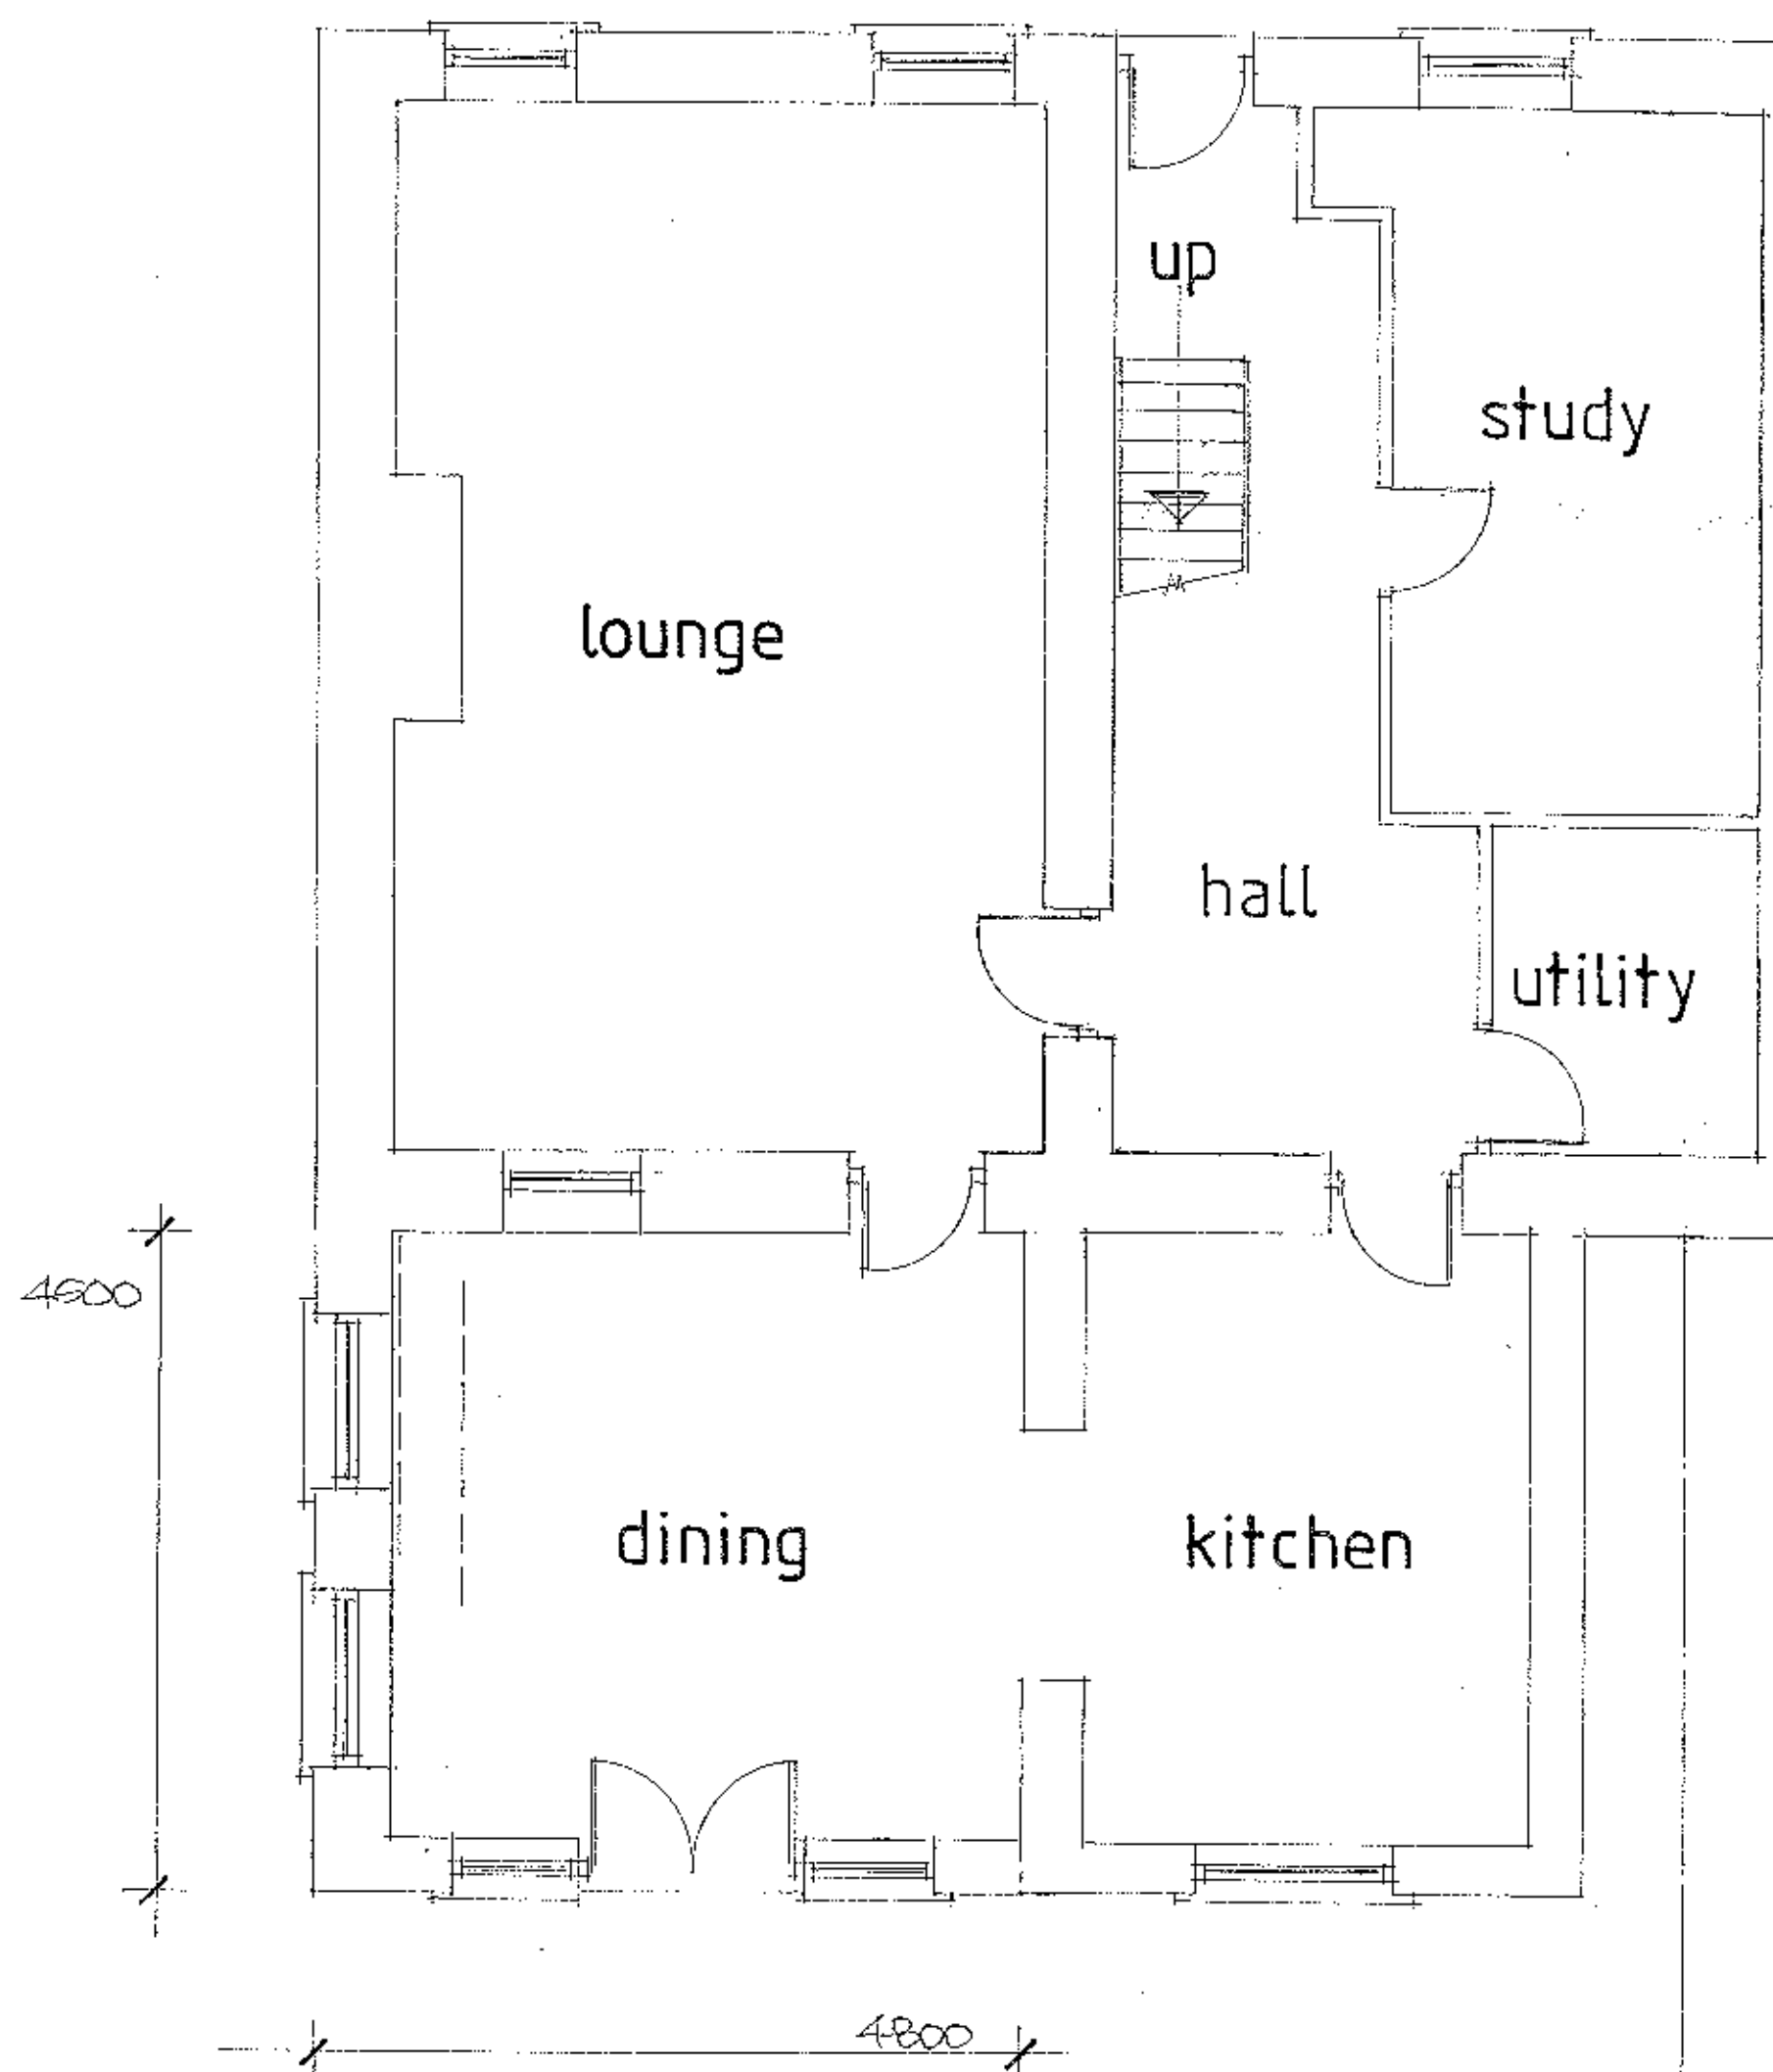

PROPOSED GROUND FLOOR PLAN

800 WIDE
TILT & TURN
WINDOW WITH
OBSCURED GLASS
(OF TYPE TO BE
AG. NOED WITH L.A.)

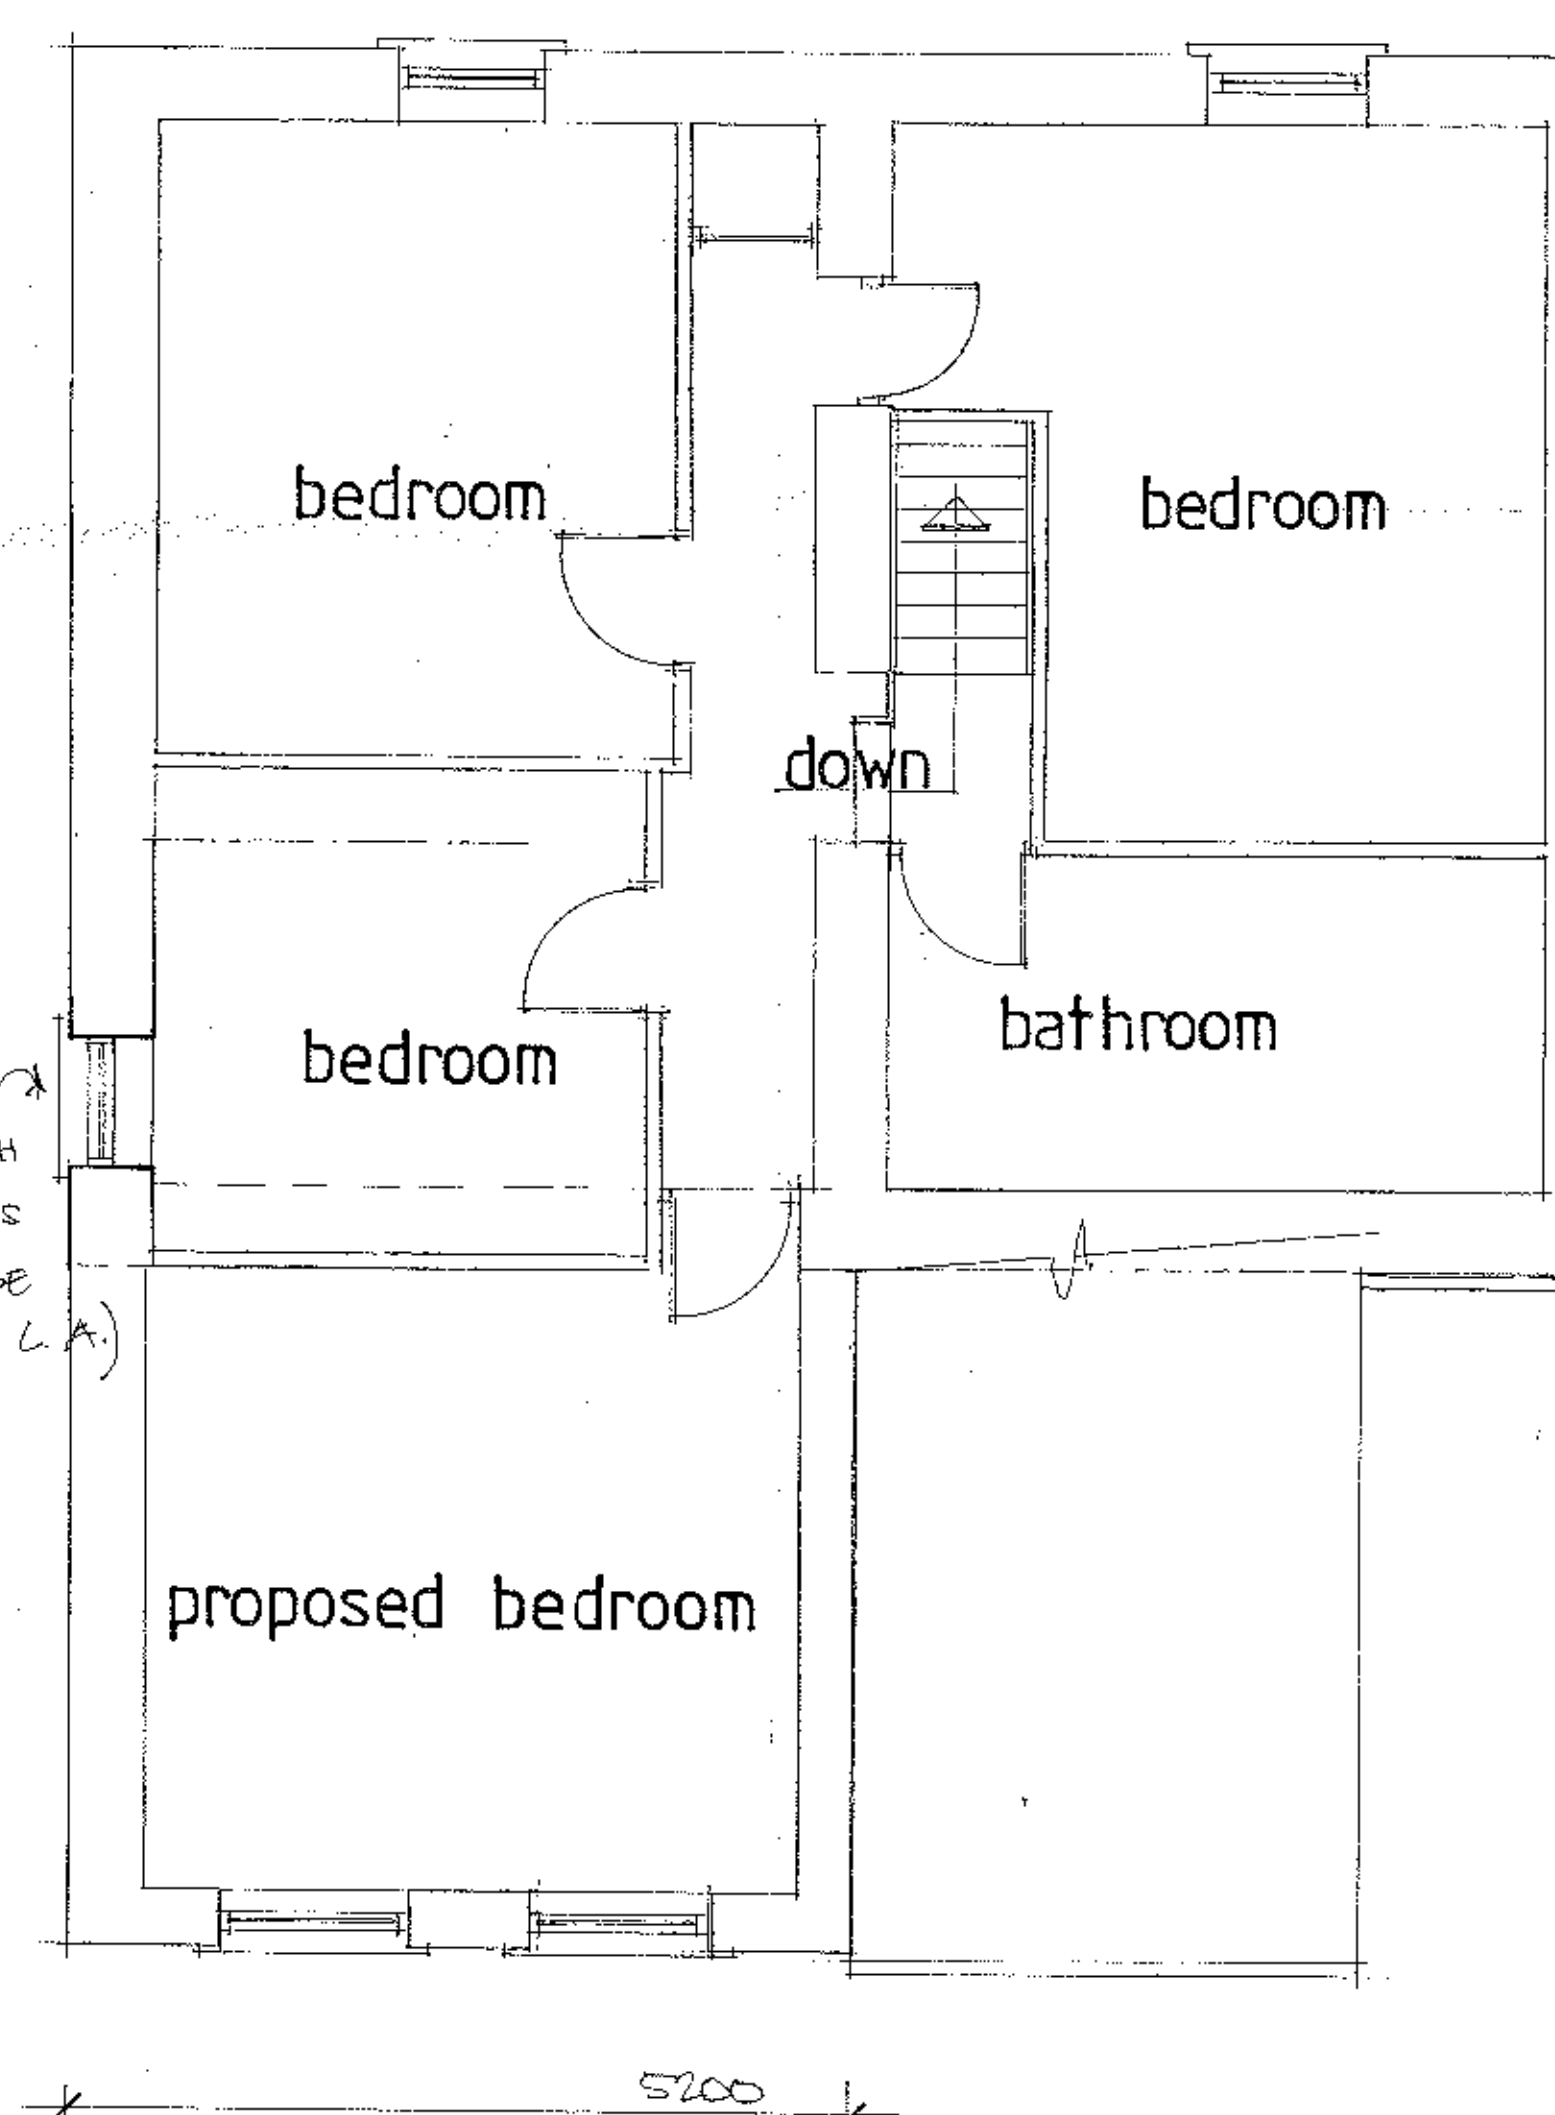


PROPOSED FIRST FLOOR PLAN

0 1 2 3 4 5 6
SCALE IN METRES @ 1:50

NOTES


320120911P

AMENDED PLANS RECEIVED
DATE 30th November 2012

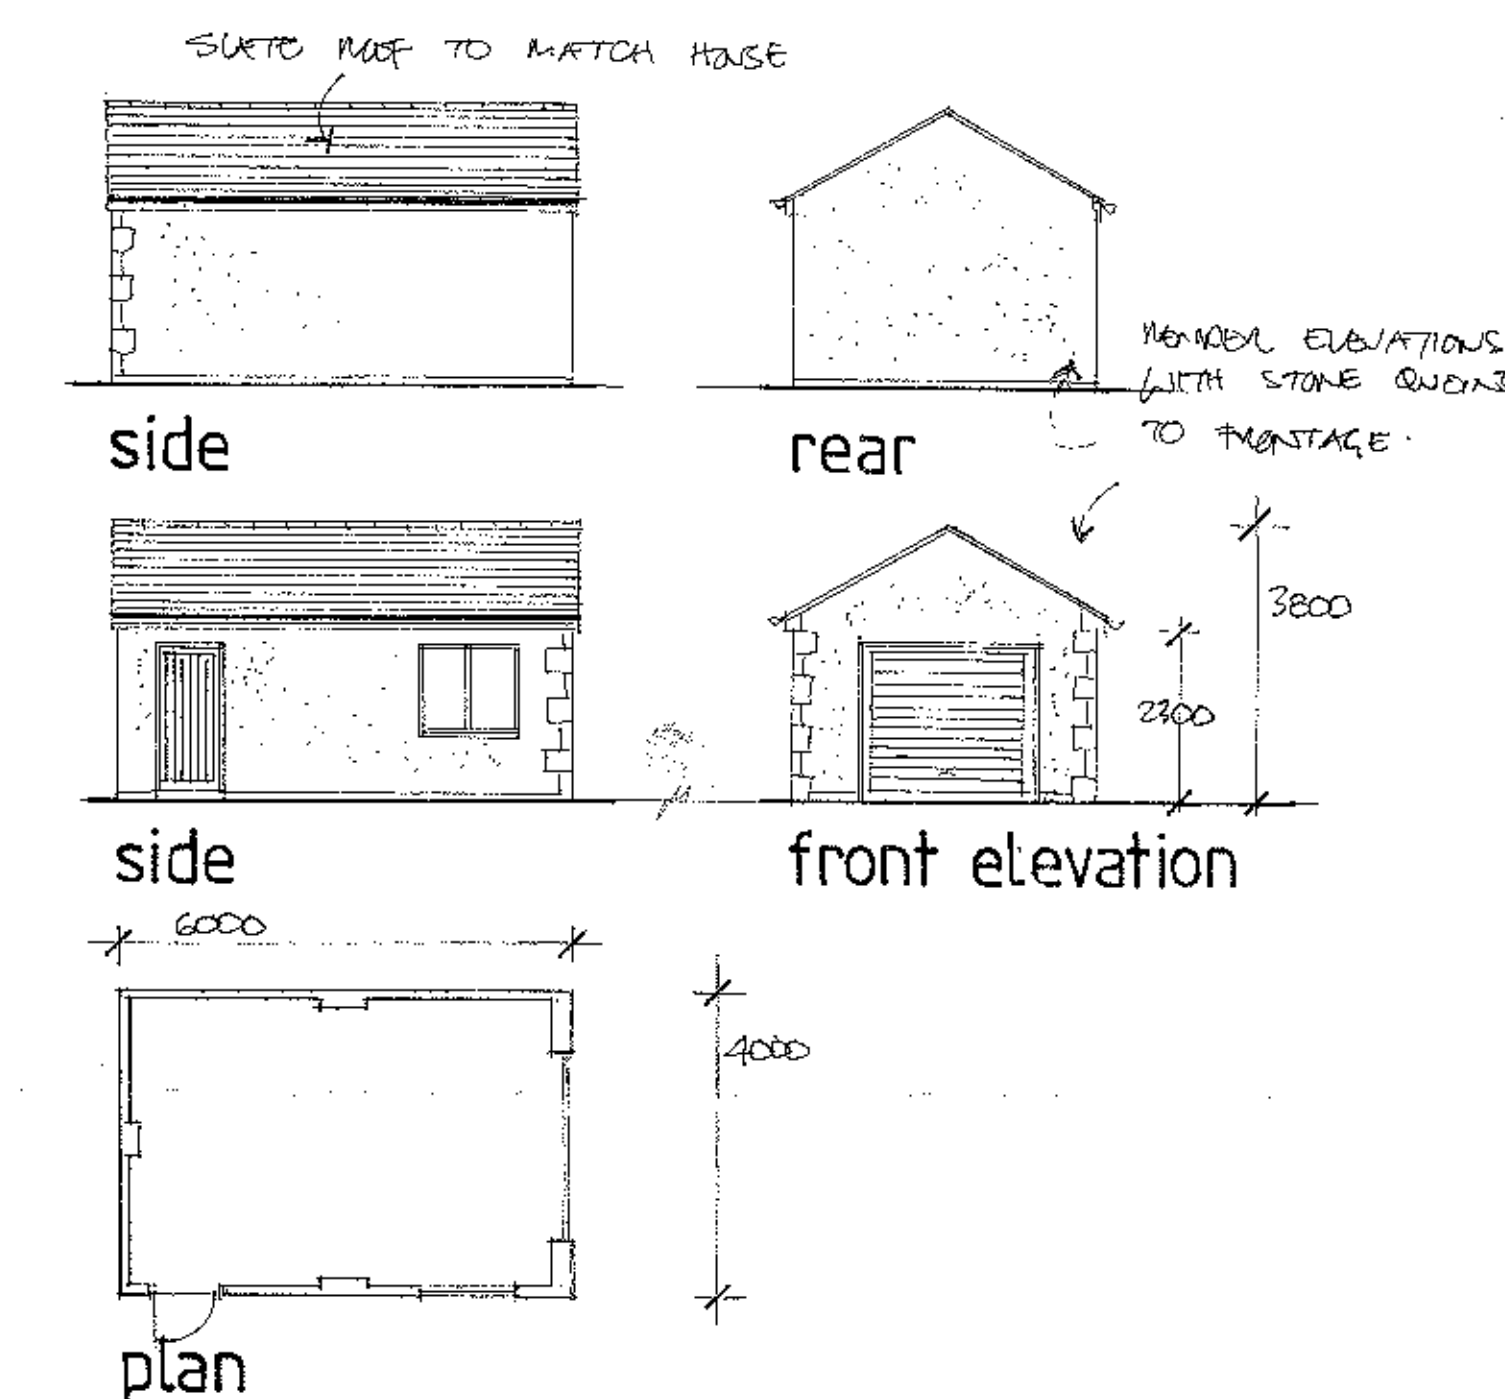

DETAILS of GARAGE

scale 1:100

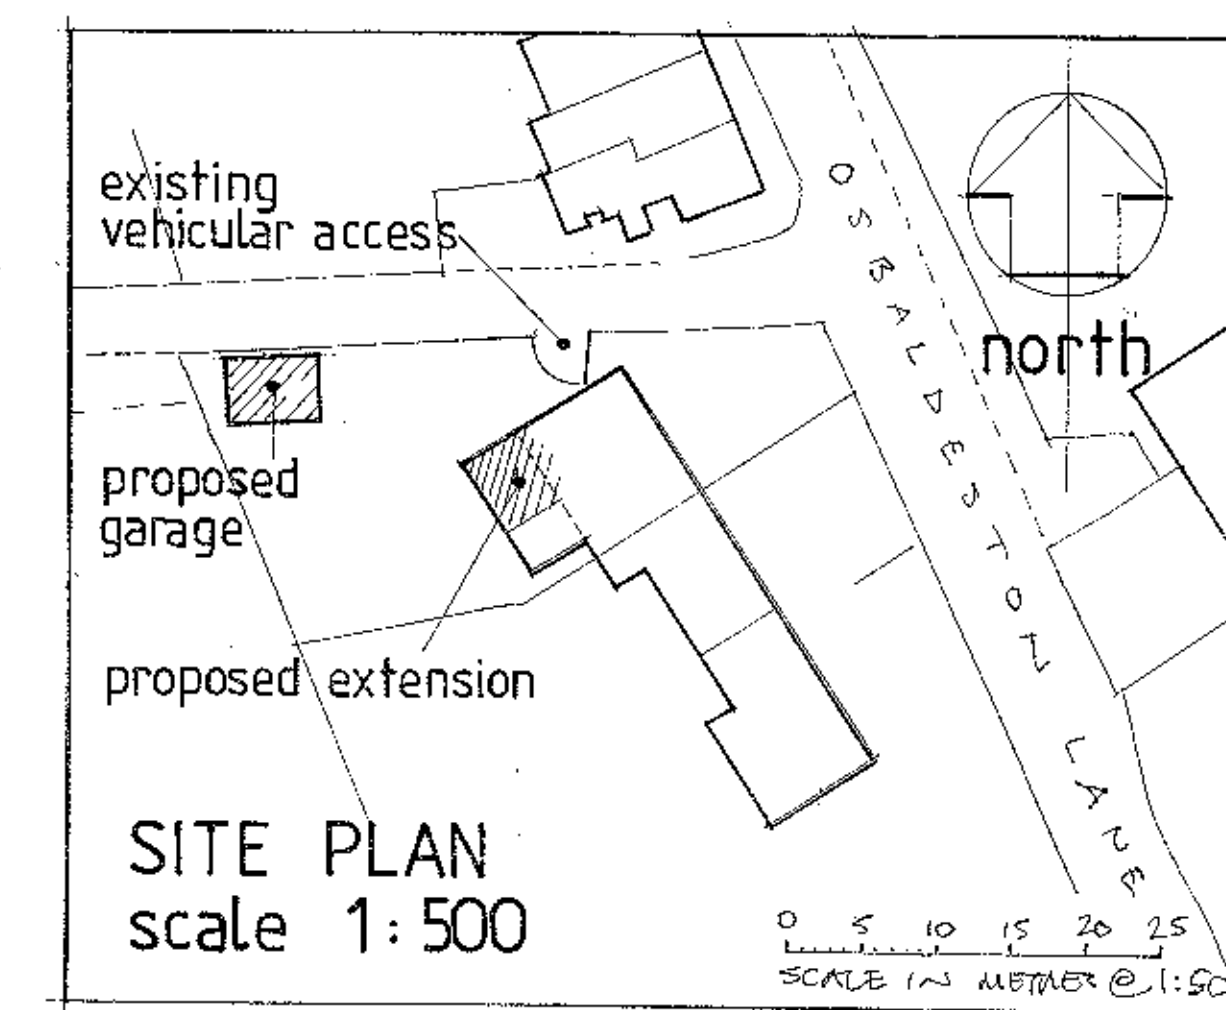

SITE PLAN
scale 1:500

0 5 10 15 20 25
SCALE IN METRES @ 1:500

* - PLANS AMENDED NOV. 2012
IN RESPECT OF GARAGE WINDOWS
TO HAVE OBSCURED GLASSING.

DRAWN BY - PETER J. HOLGATE

Beardwood Design Ltd
14 Wyckoll Road Blackburn Lancs BB2 7AZ
Telephone 01254 676778

date	august 2012
scale	1:50, 1:100
ref. no.	12/ 2038/1A*

PROPOSED EXTENSION and ALTERATIONS at HOUGHTON FARM COTTAGE · OSBALDESTON LANE · OSBALDESTON

for Mrs. S. ROUNDELL

(A1)