



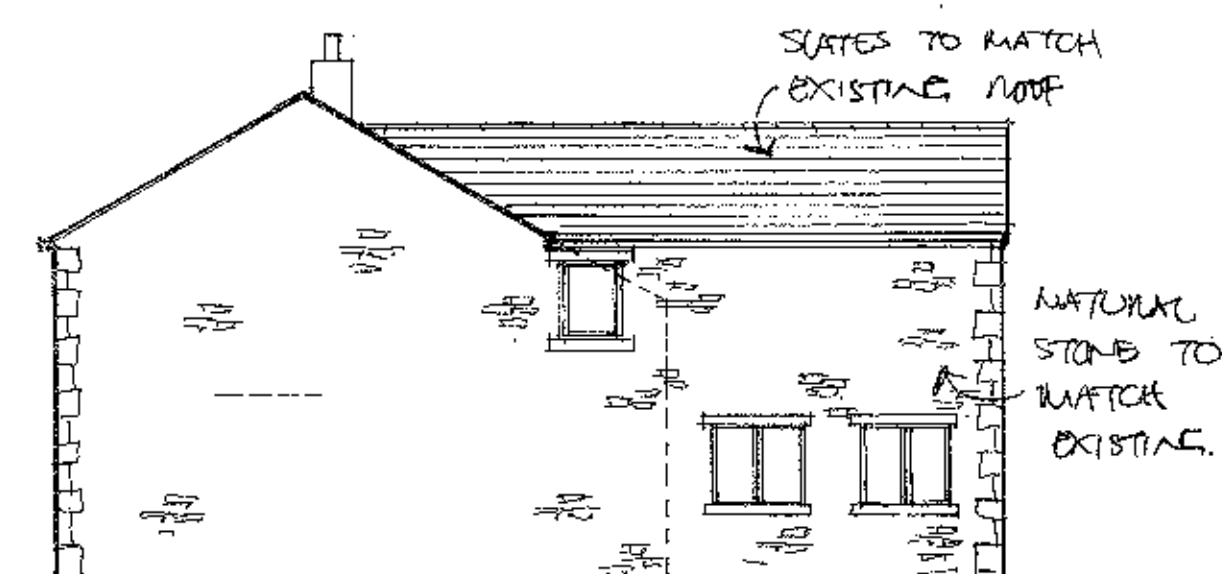


proposed side




proposed rear elevation

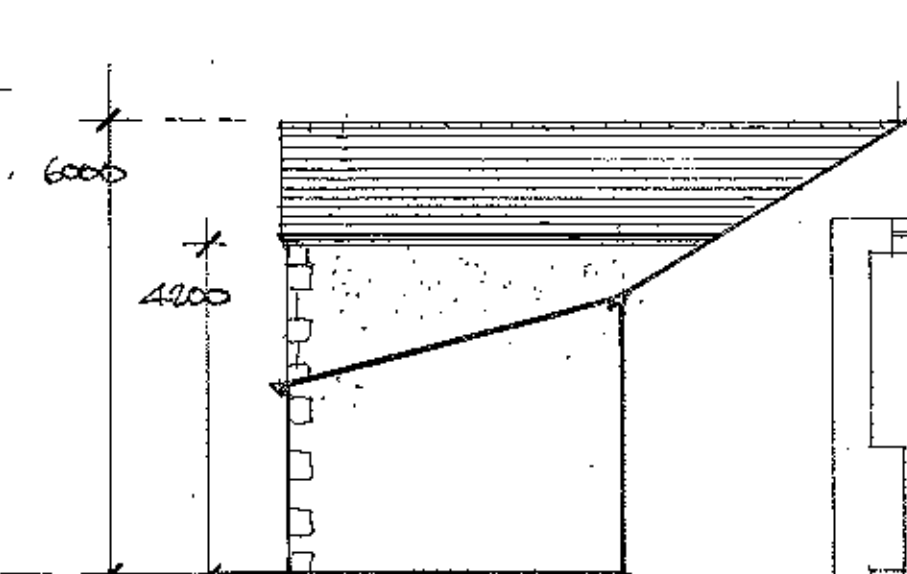


proposed side

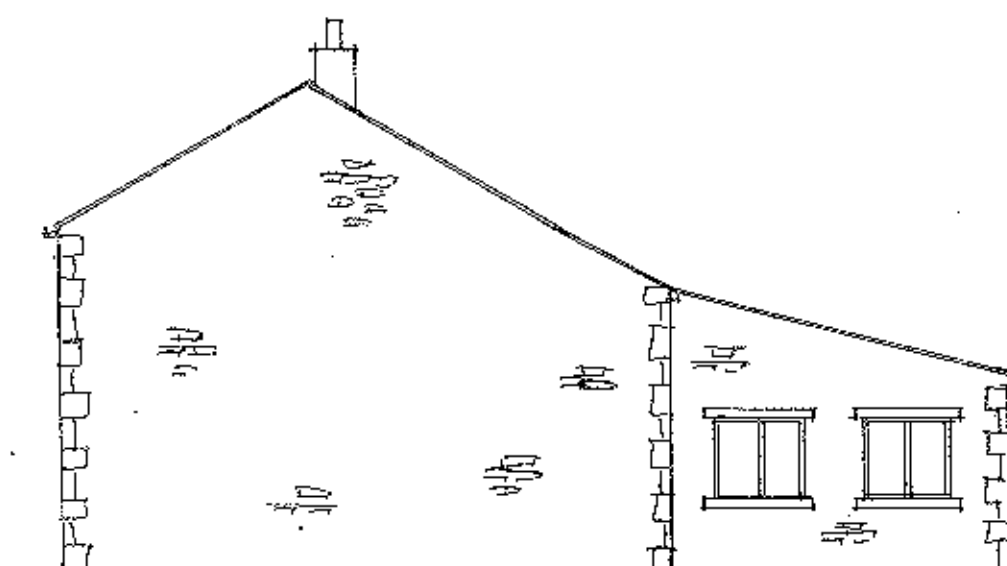


existing side

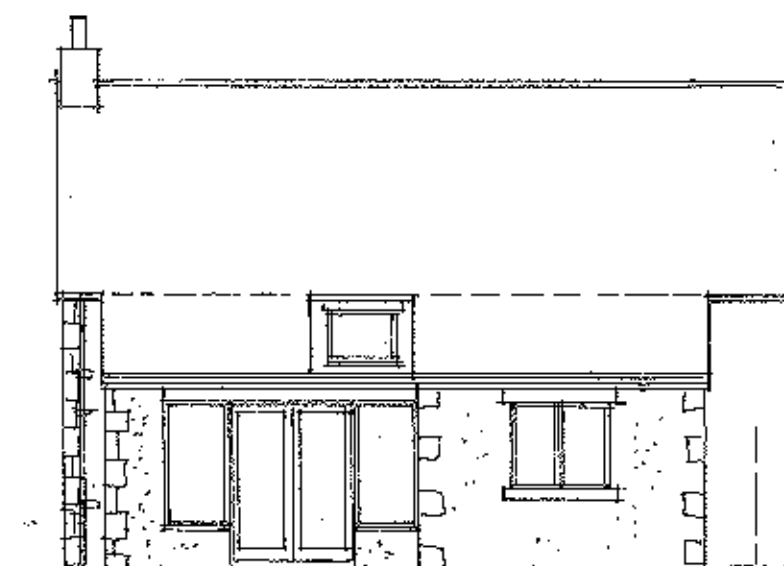


existing rear elevation

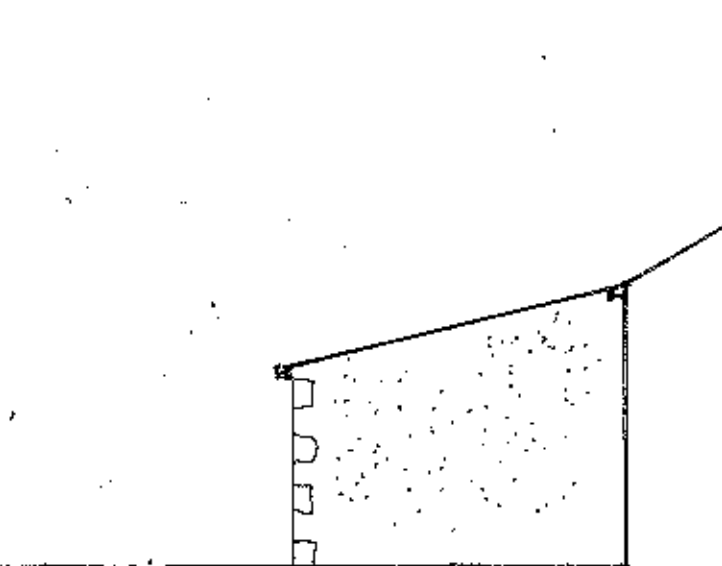

existing side

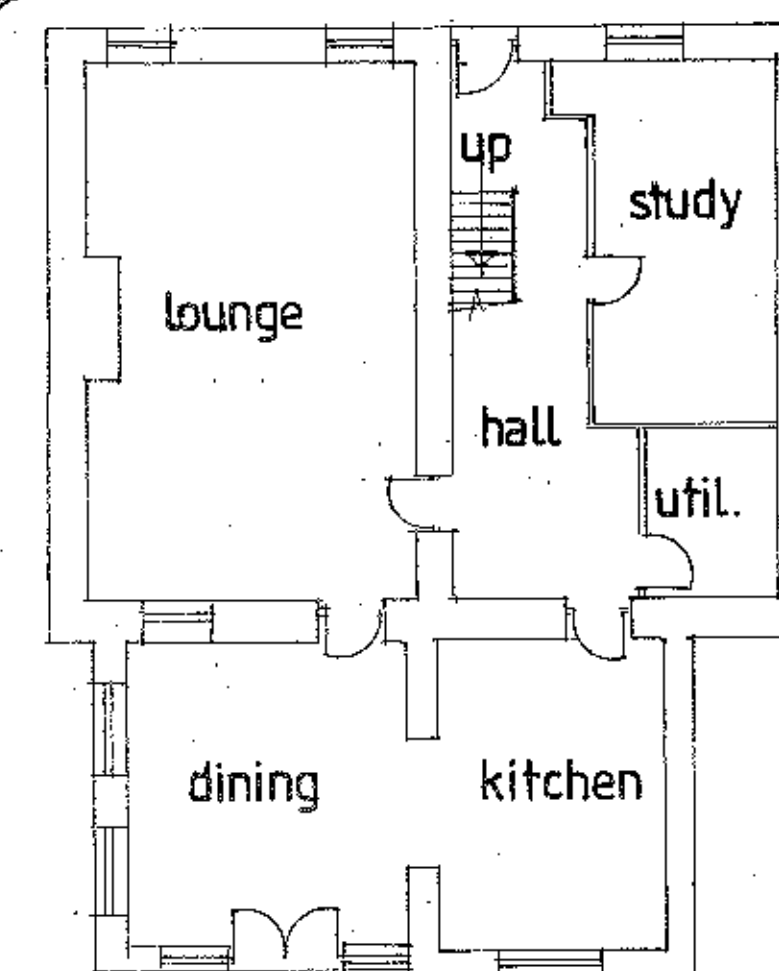


existing ground floor

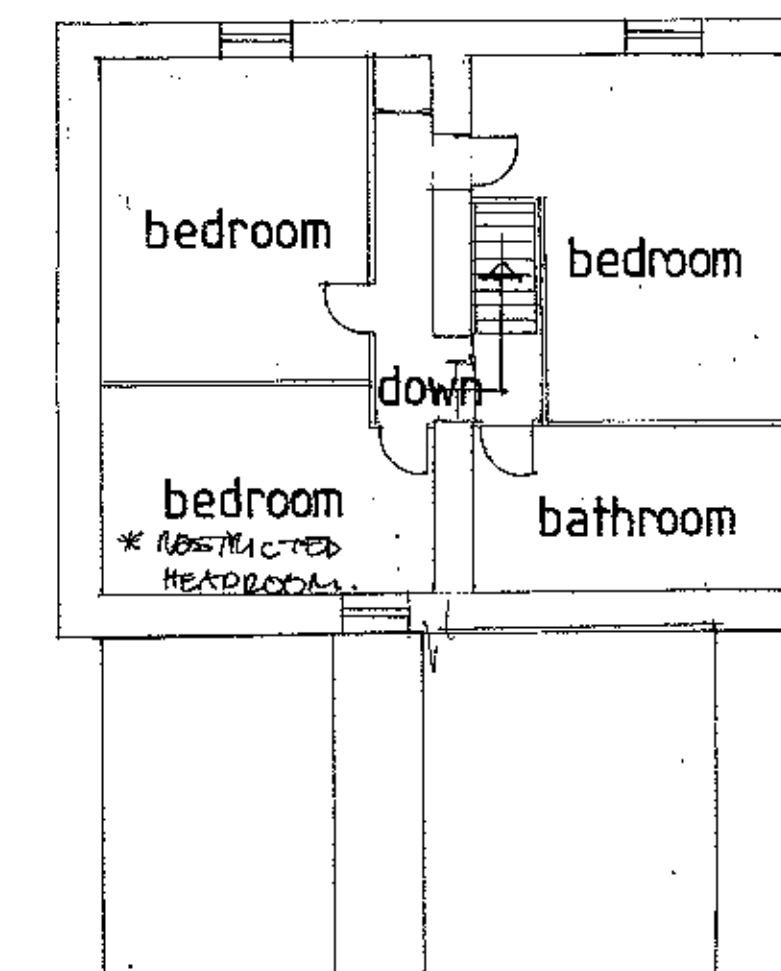


existing first floor

0 1 2 3 4 5 6 7 8 9
SCALE IN METRES @ 1:100

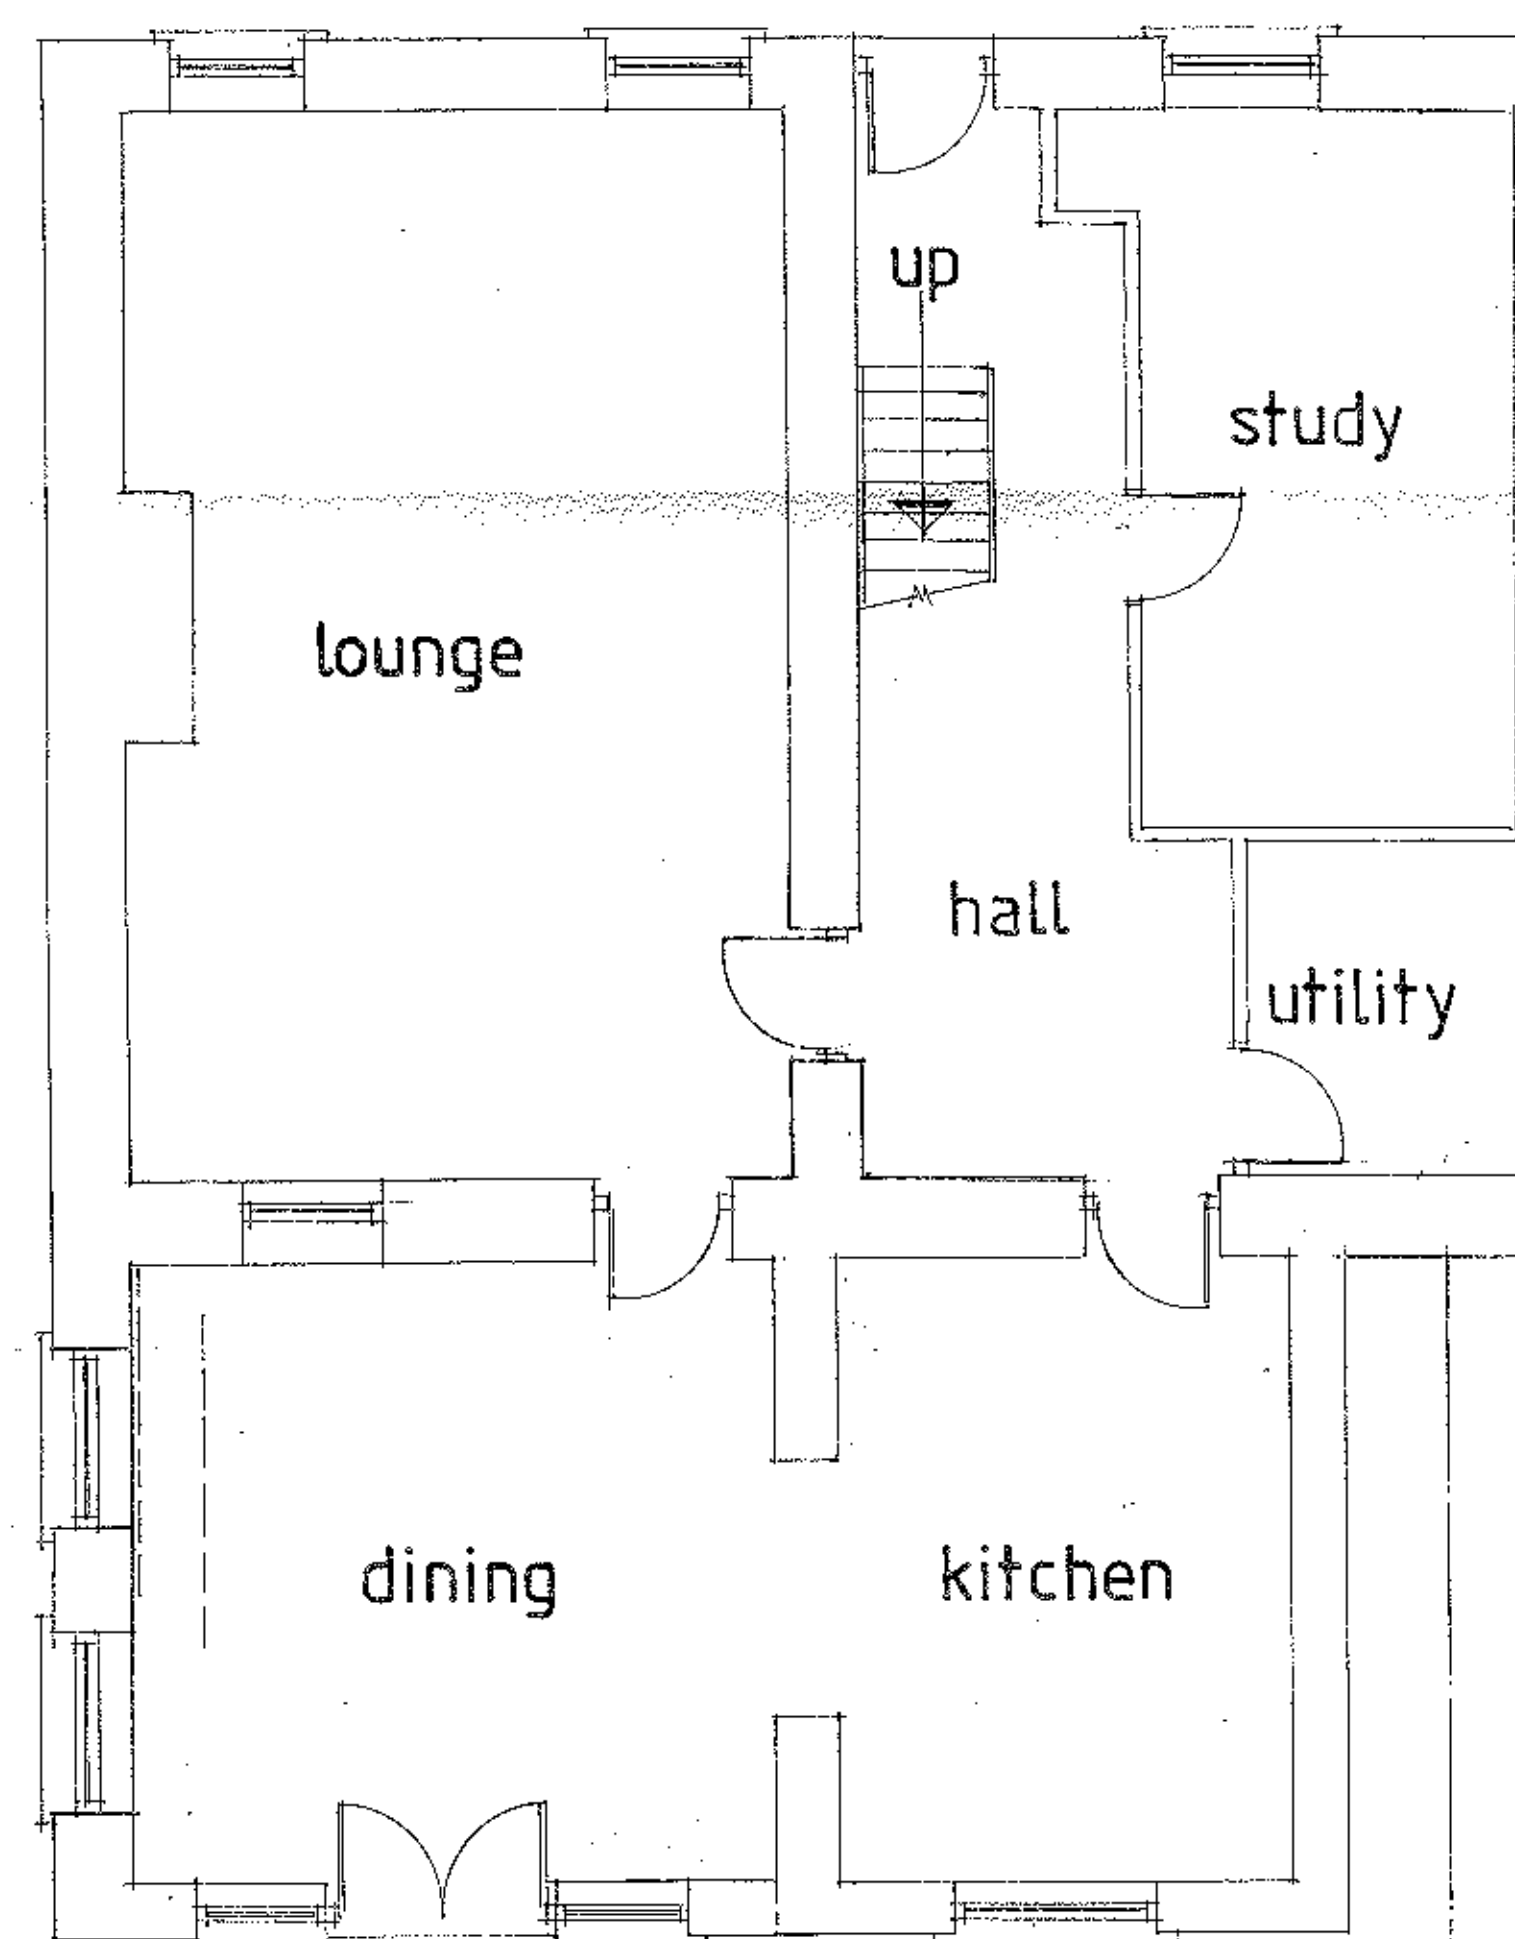


PROPOSED GROUND FLOOR PLAN

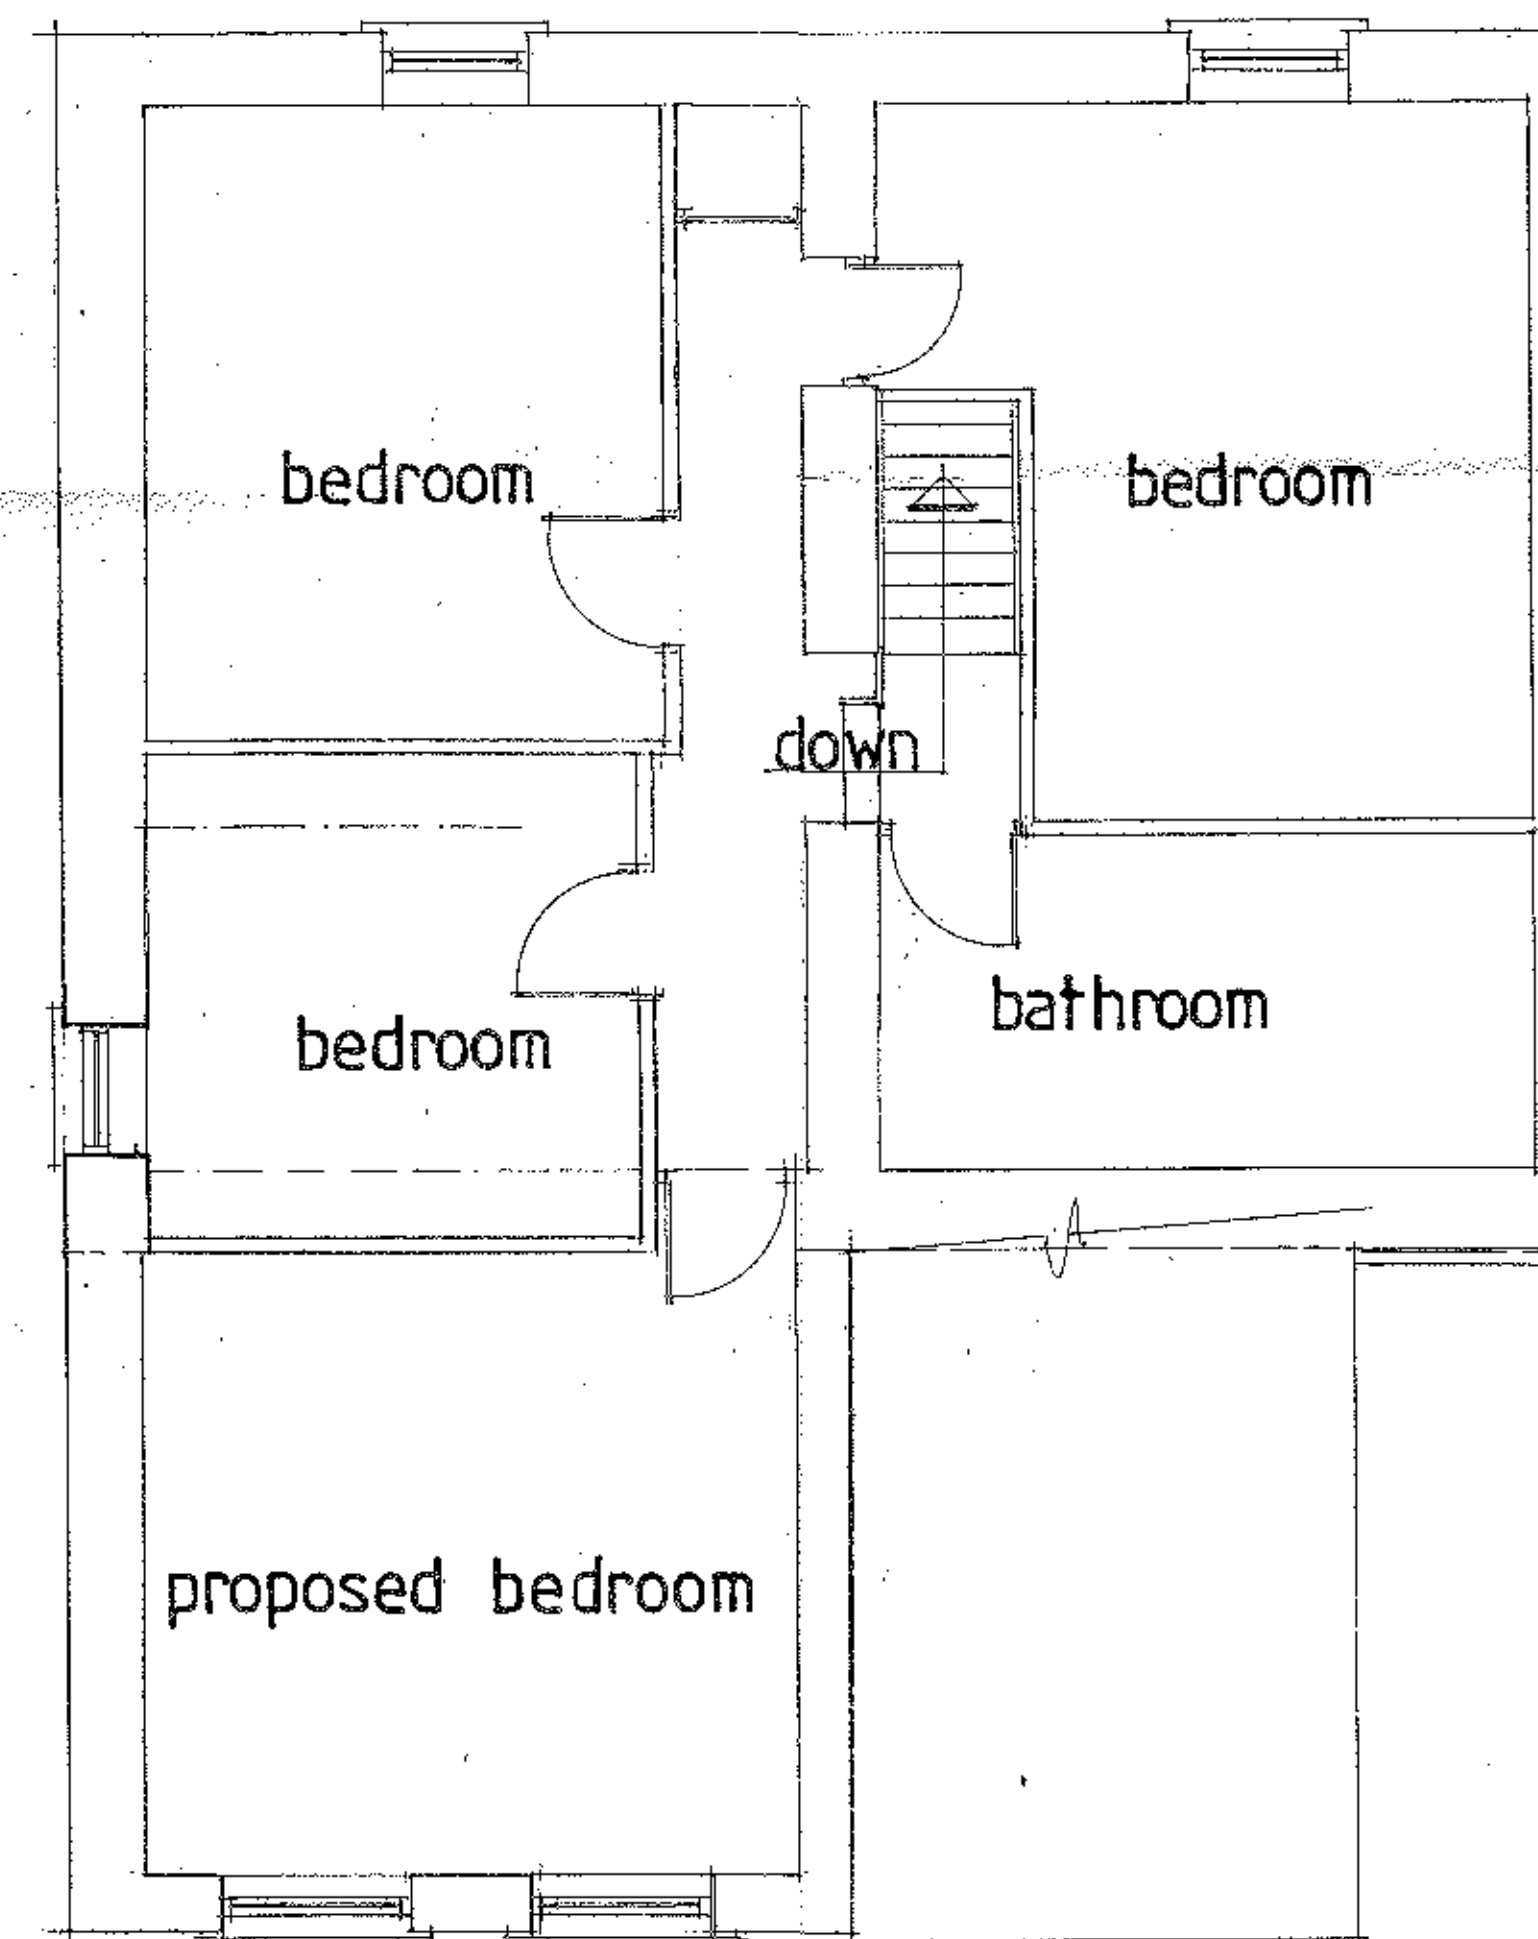

PROPOSED FIRST FLOOR PLAN


0 1 2 3 4 5 6
SCALE IN METRES @ 1:50

320120911P

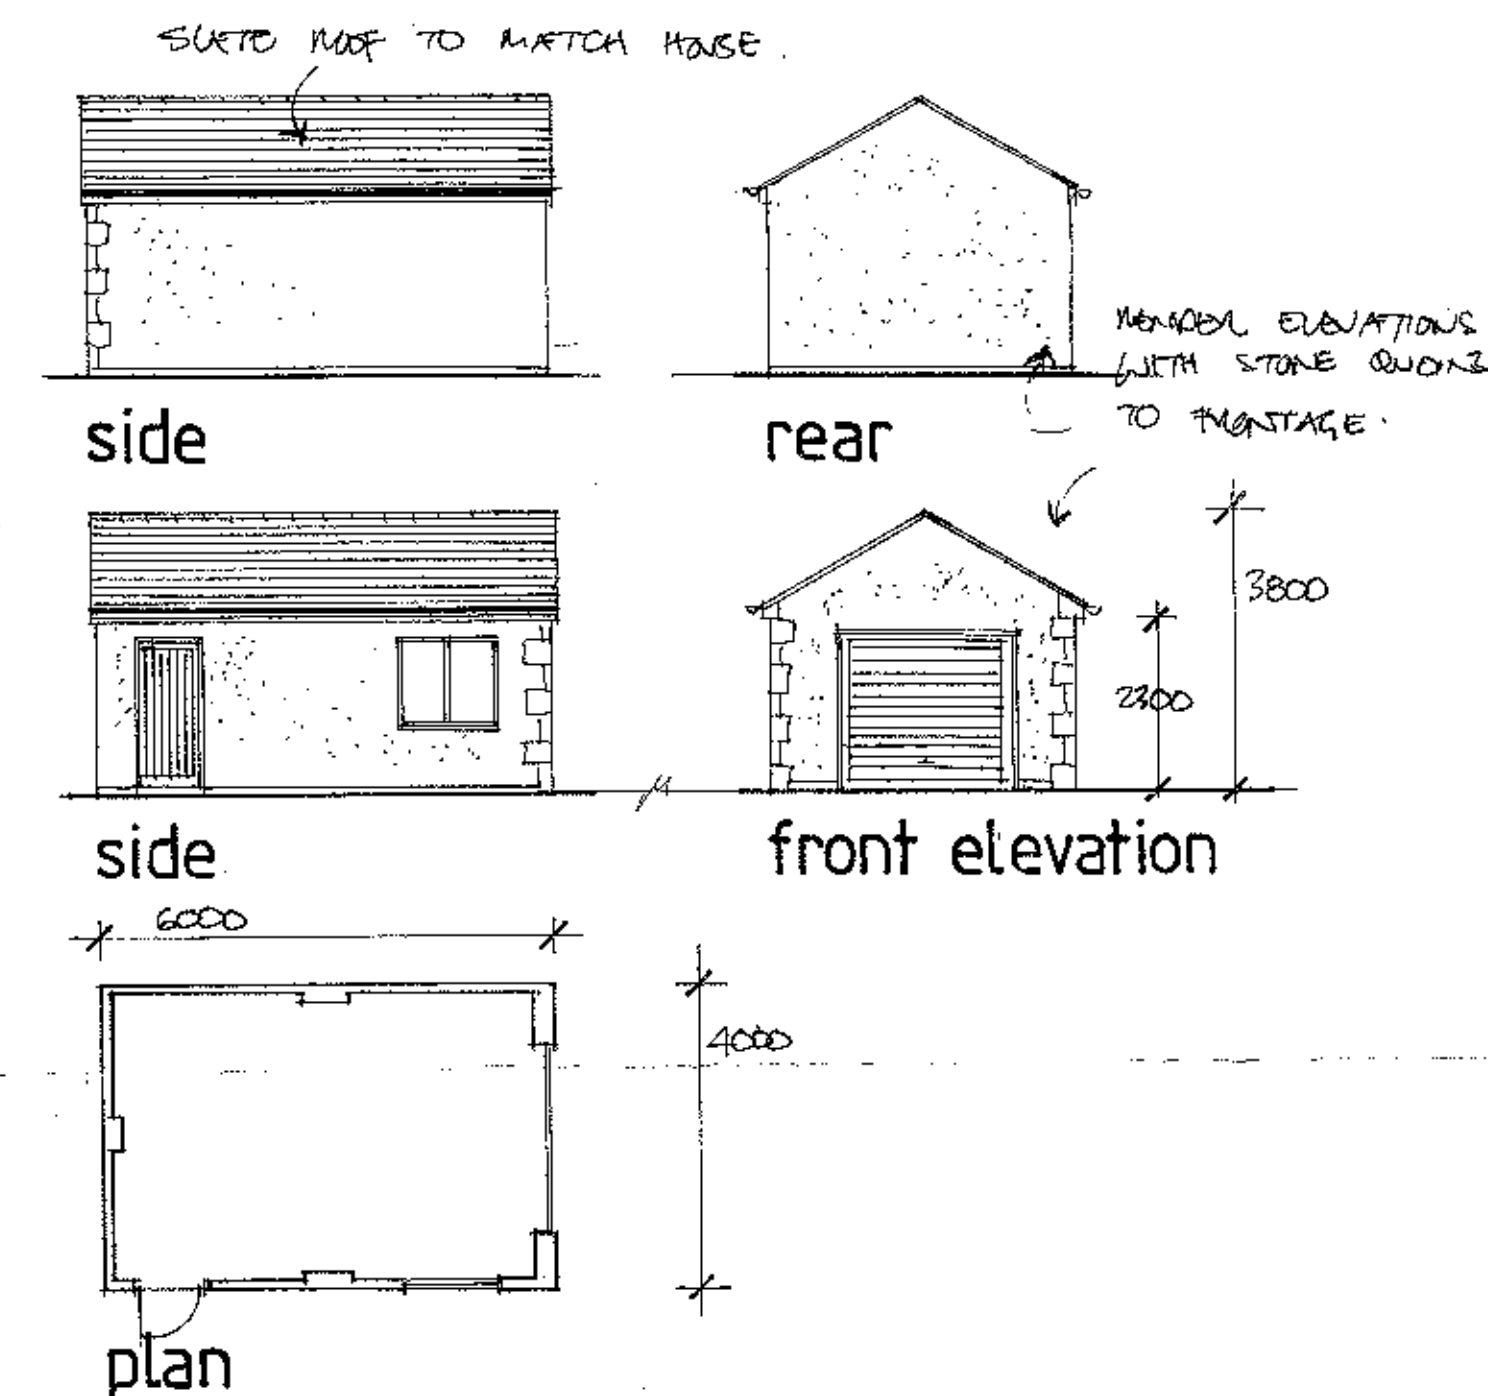

DETAILS of GARAGE

scale 1:100

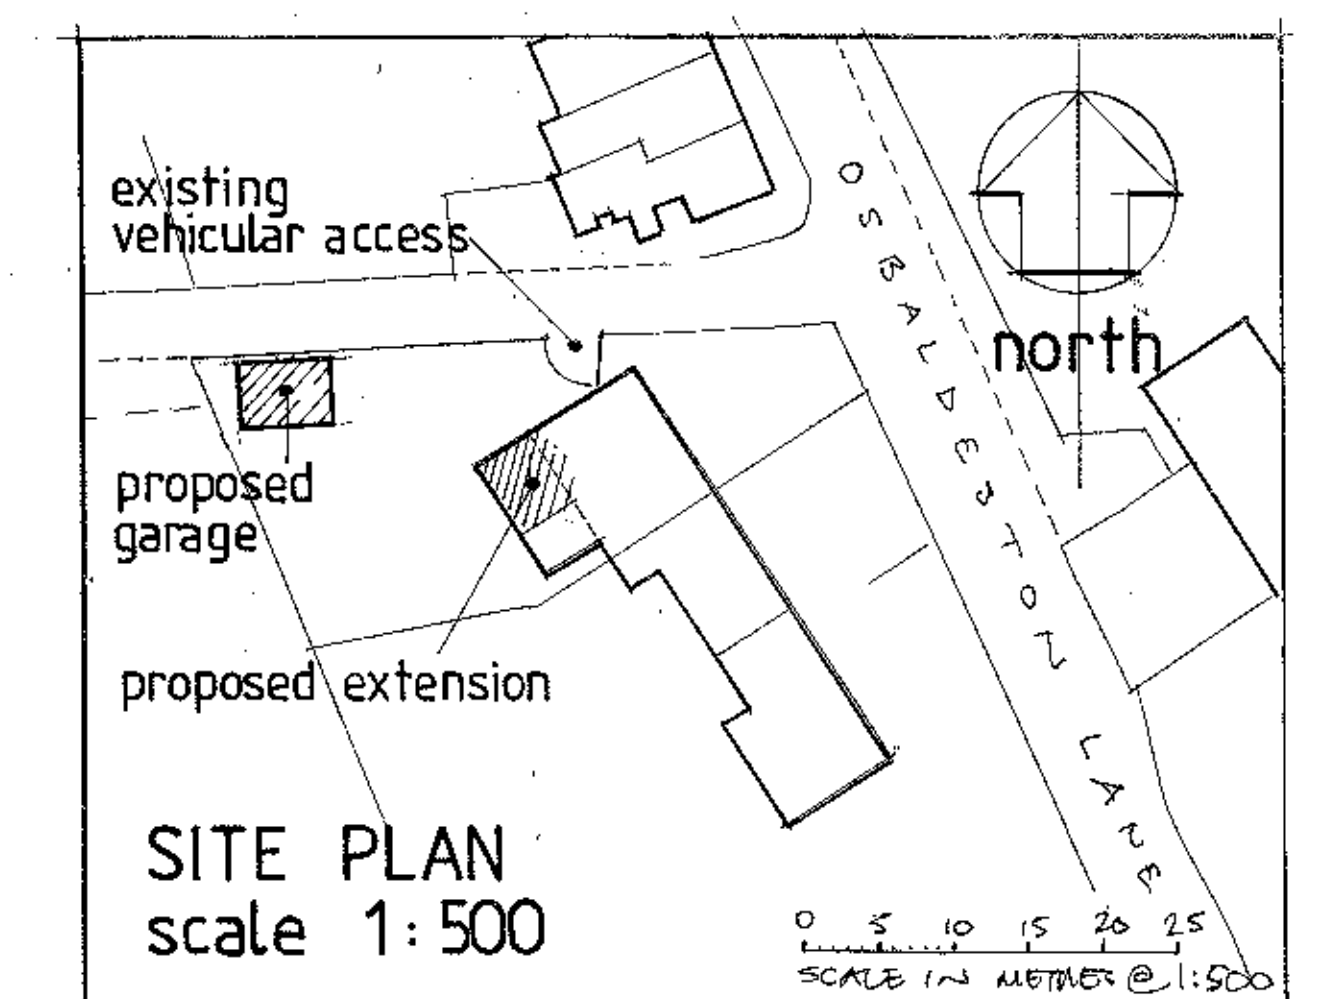

SITE PLAN
scale 1:500

0 5 10 15 20 25
SCALE IN METRES @ 1:500

DRAWN BY ~ POTLEY, HOLGATE

Beardwood Design Ltd
14 Wyckoll Road Blackburn Lancs BB2 7AZ
Telephone 01254 676778

date	august 2012
scale	1:50, 1:100
ref. no.	12/ 2038/1