
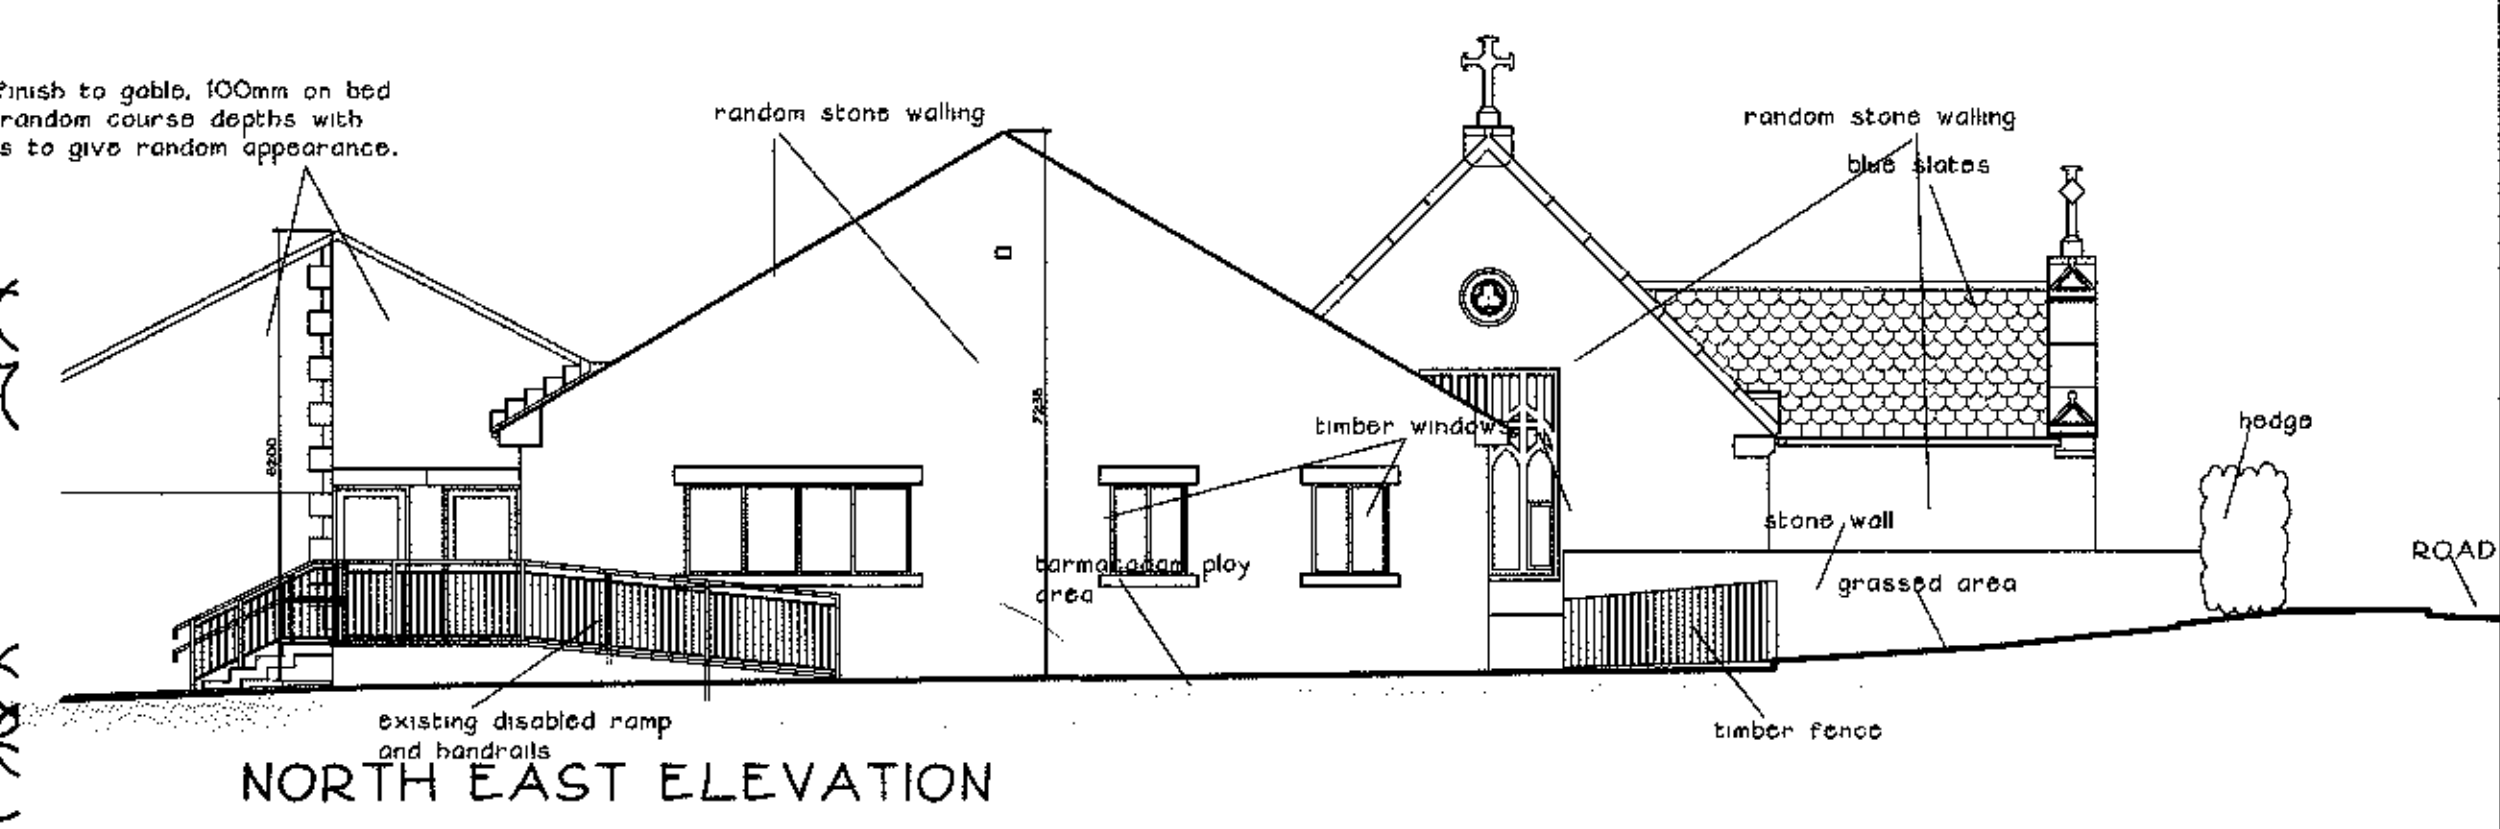
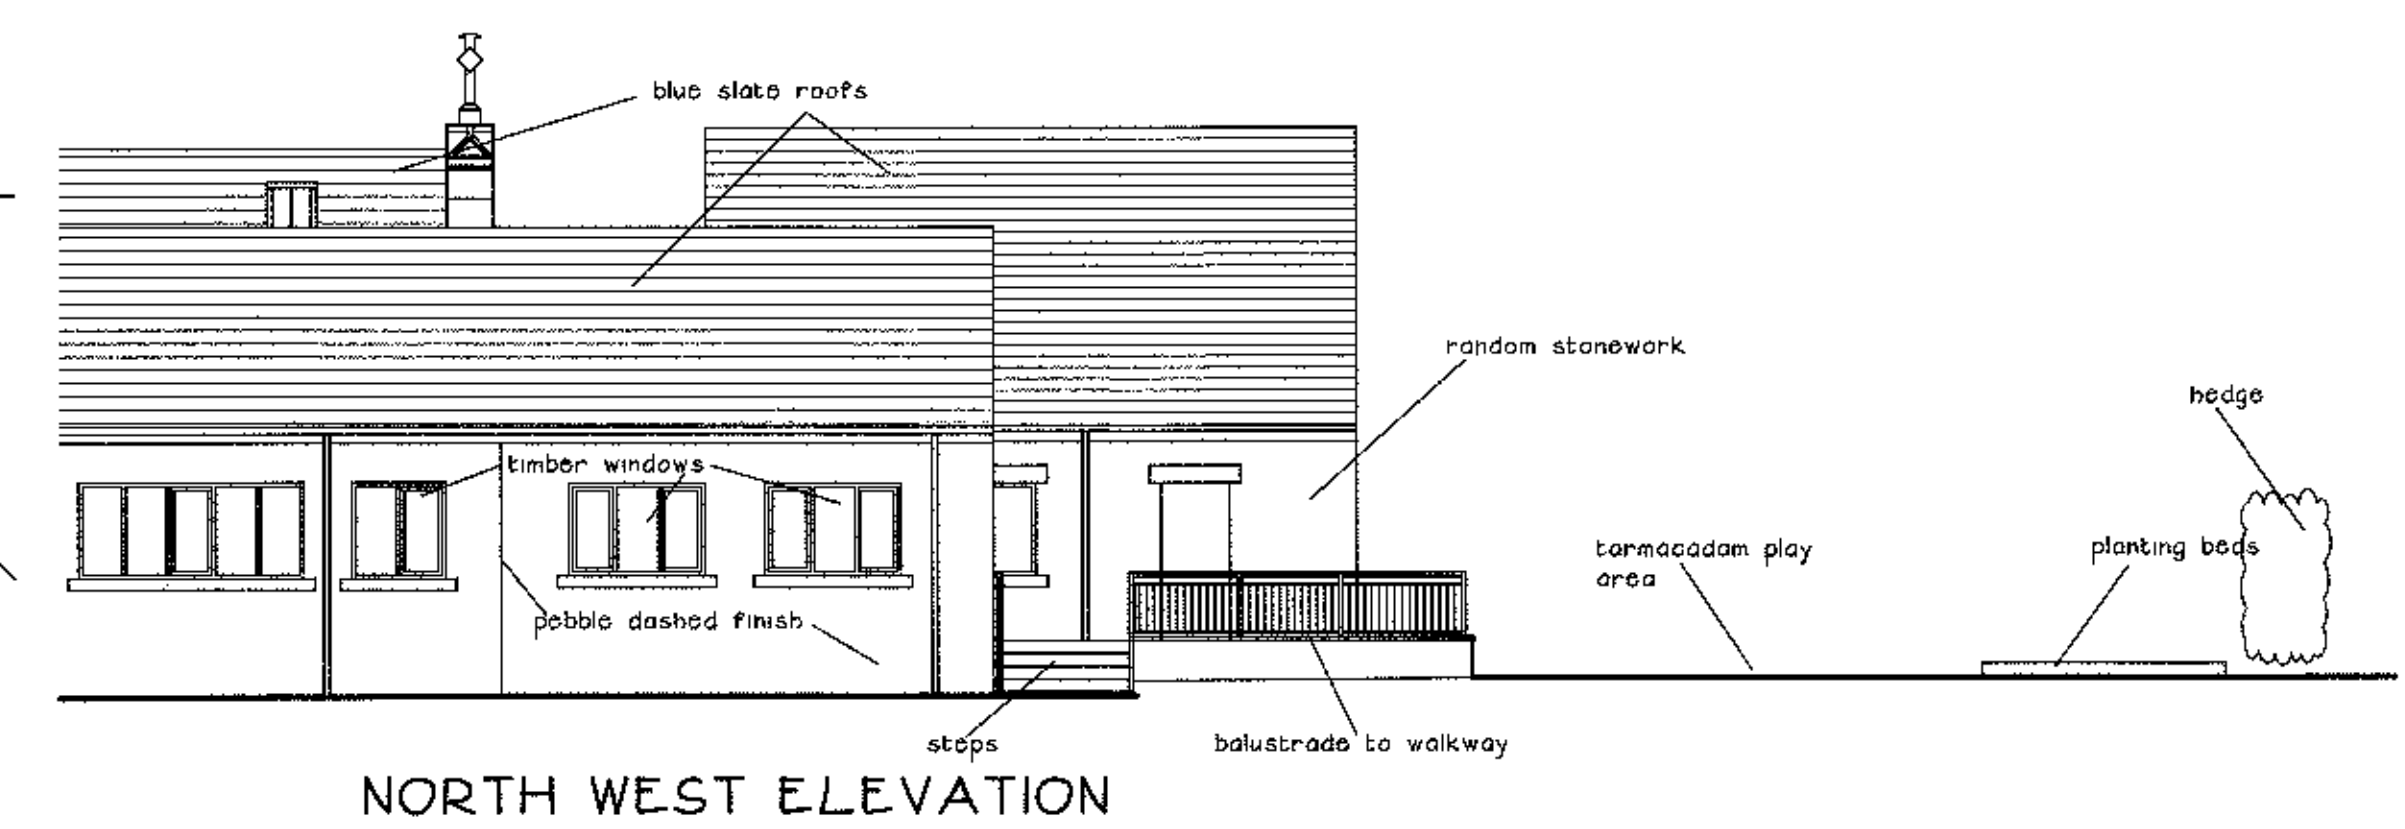


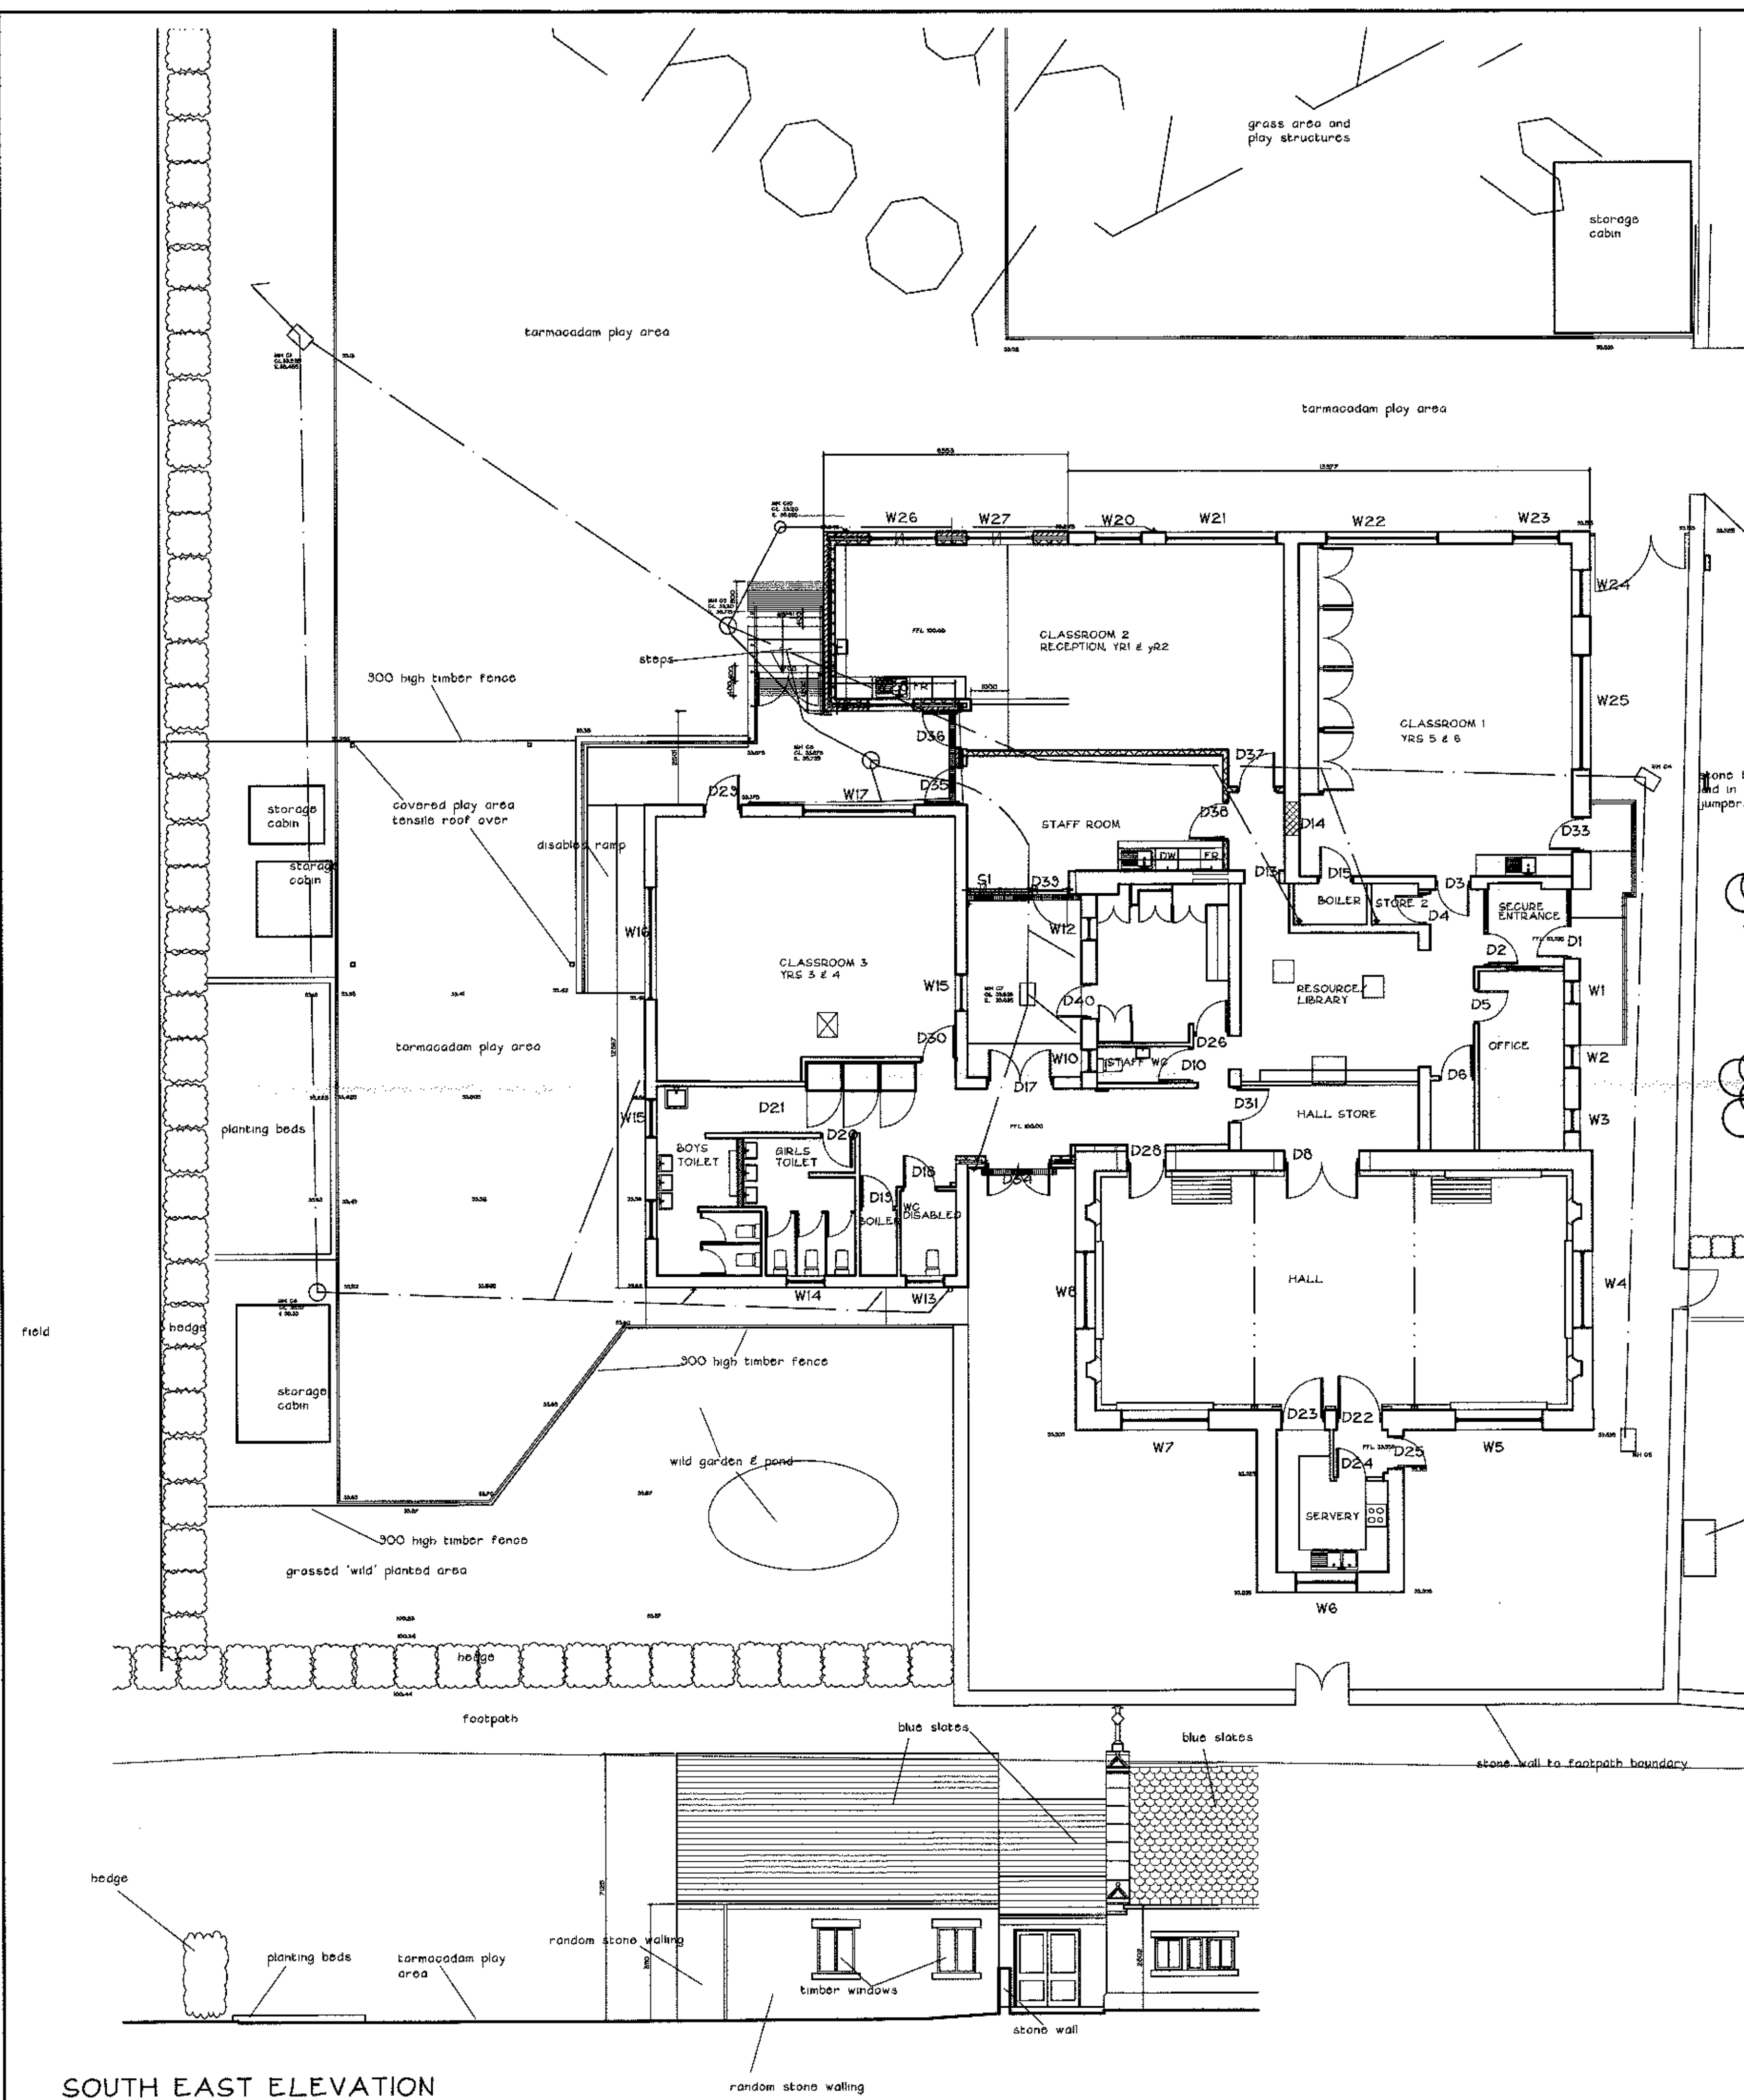

This drawing is the copyright of the architect and may not be reproduced without written consent. Do not scale this drawing. All relevant dimensions to be checked on site.


Contract.  
**ST MARYS PRIMARY SCHOOL**  
**OSBALDESTON**  
**LONGSIGHT ROAD**  
**OSBALDESTON**  
**BLACKBURN BB2 7HX**  
**RECEPTION CLASSROOM**

Title.  
**EXISTING PLAN & ELEVATIONS**  
**320120927P**

**BENNETT & BROWN LTD** **IBB**  
**Architects & Surveyors**  
 236 Manchester Road  
 Burnley, Lancs. BB11 4HG  
 Tel. 01282 436600. Fax. 01282 436200  
 e-mail. mike@bennettandbrown.co.uk

Date. **13/09/12** Scale. **1:100 @ A1**

Drawing No. **N/2046/02**

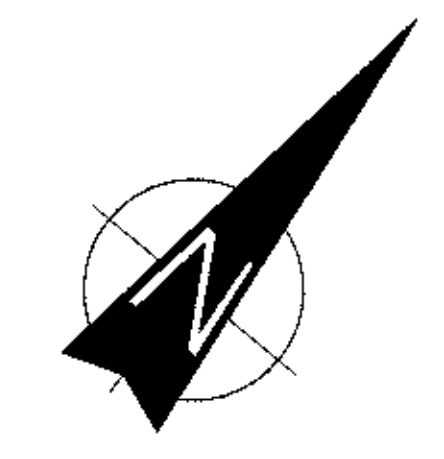

0 2m 4m 8m  
**Scale 1:100**

**SOUTH EAST ELEVATION**