






front (north) elevation.

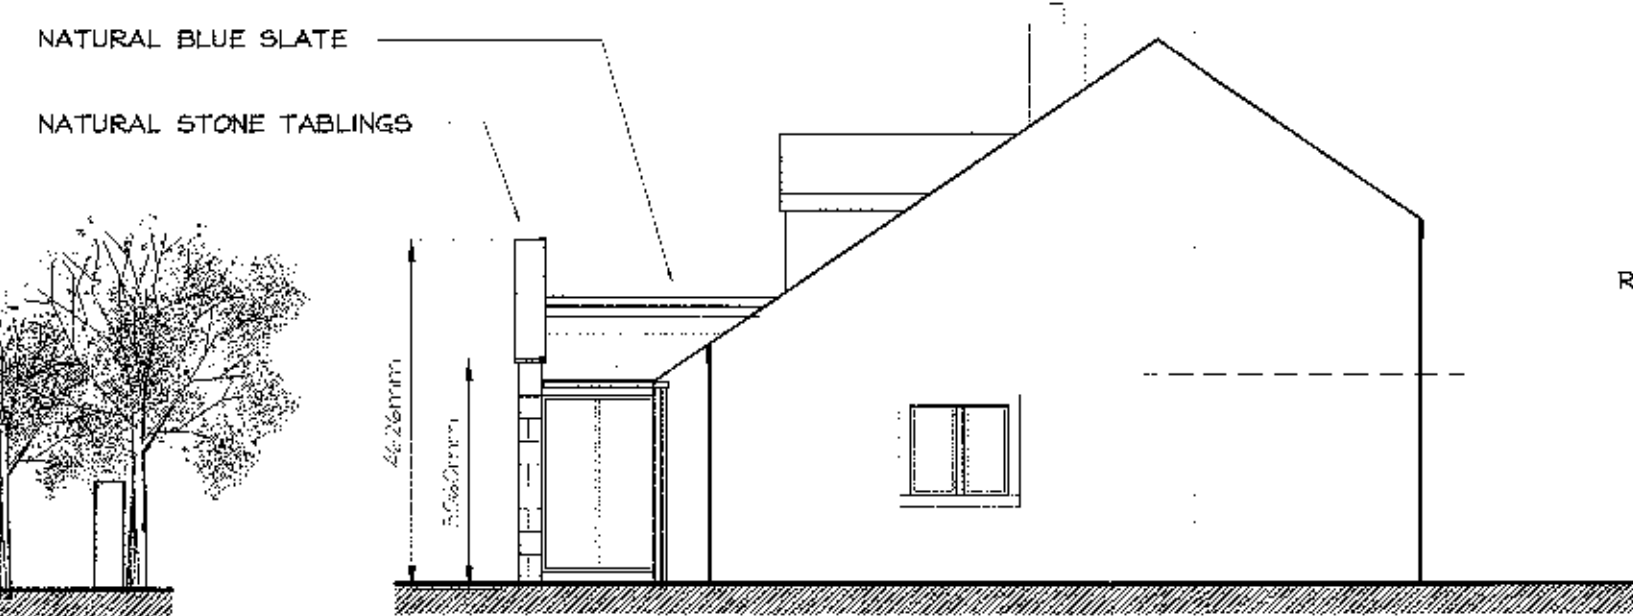

side (west) elevation.

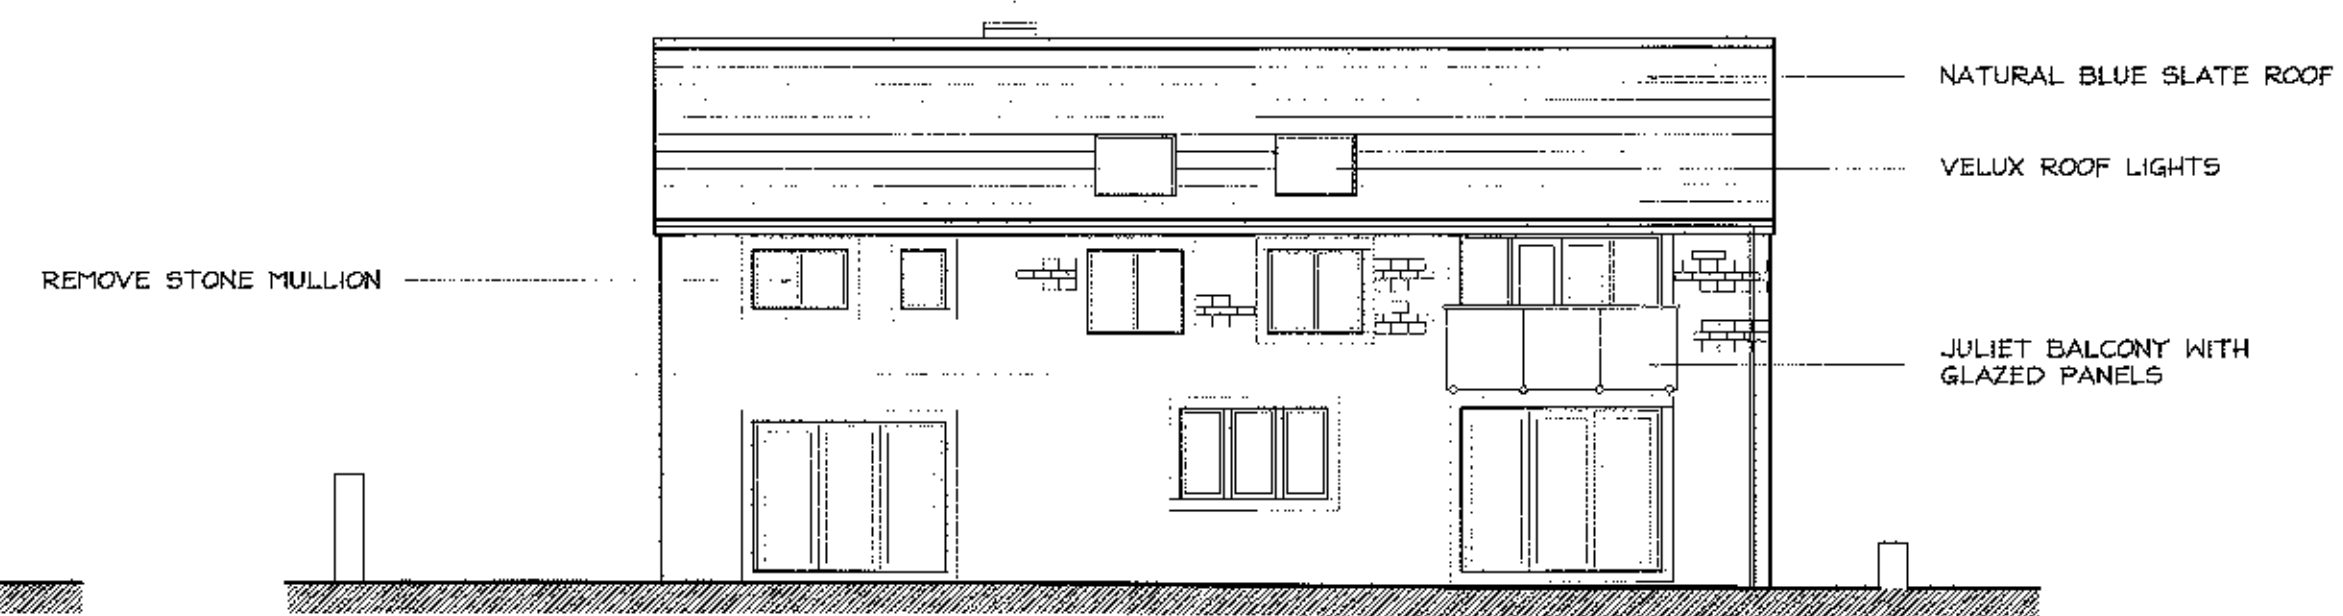


rear (south) elevation.

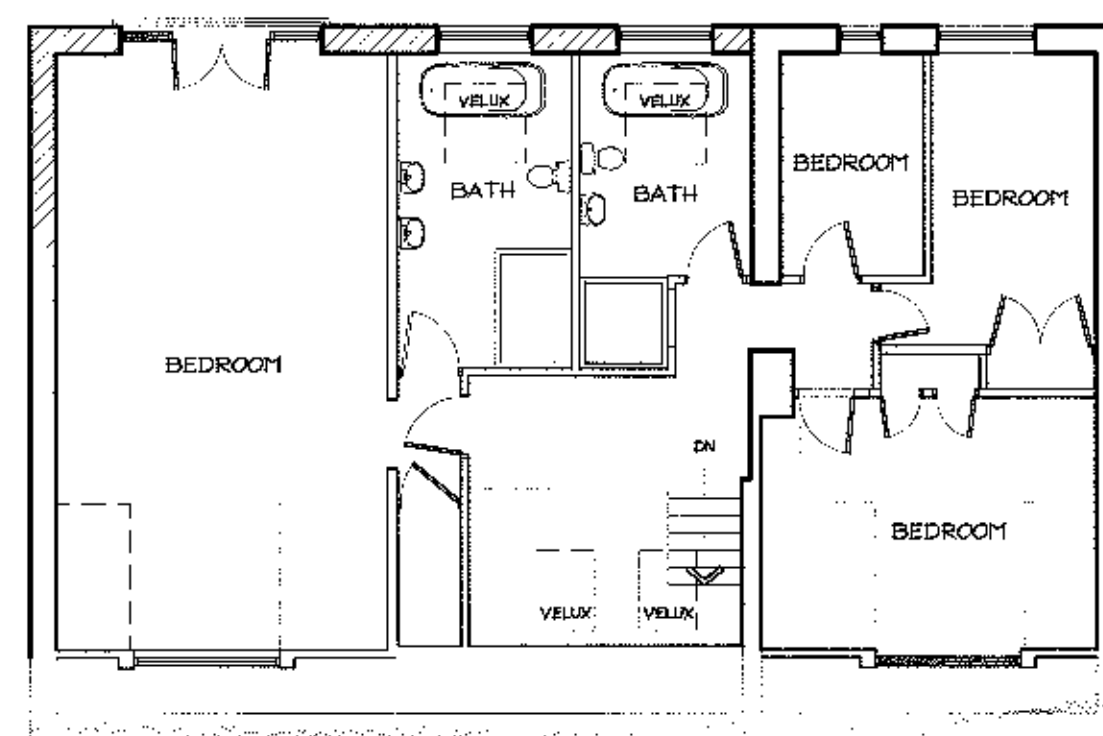


first floor plan


RANDOM NATURAL STONE WALLING TO MATCH EXISTING

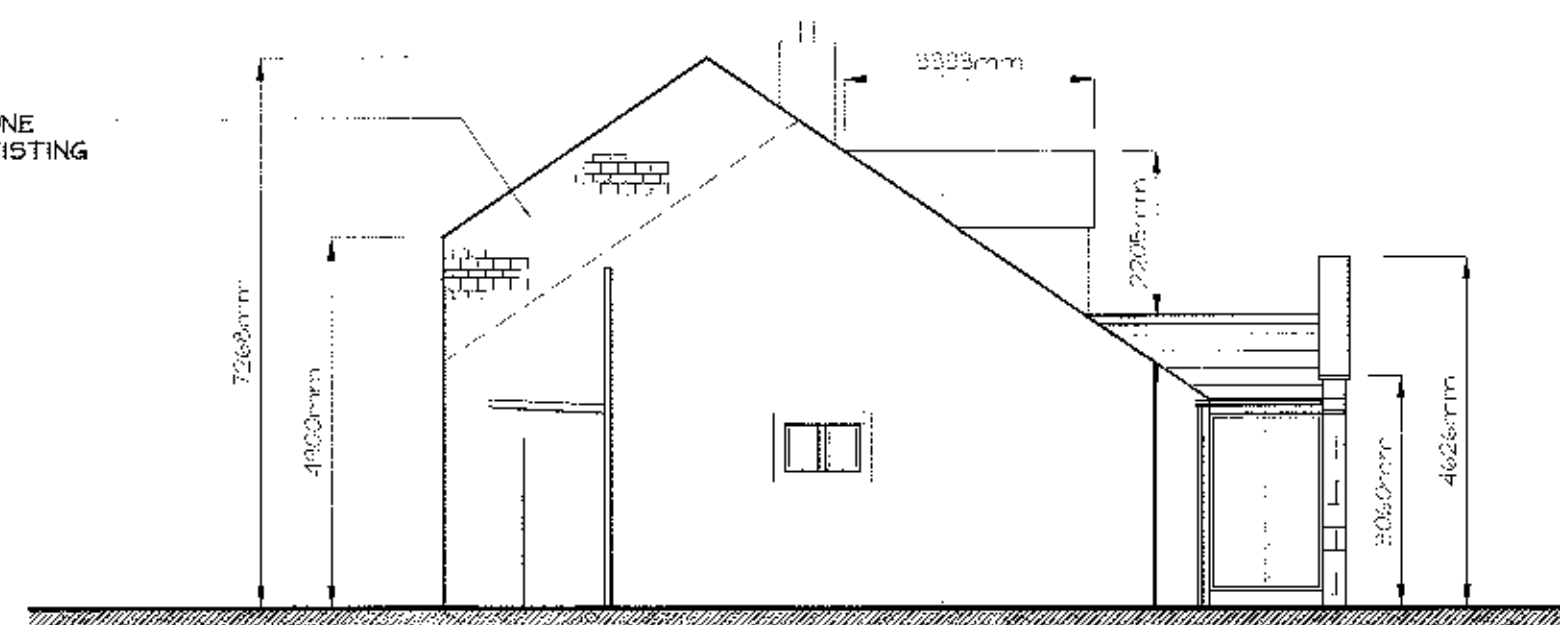


side (east) elevation.

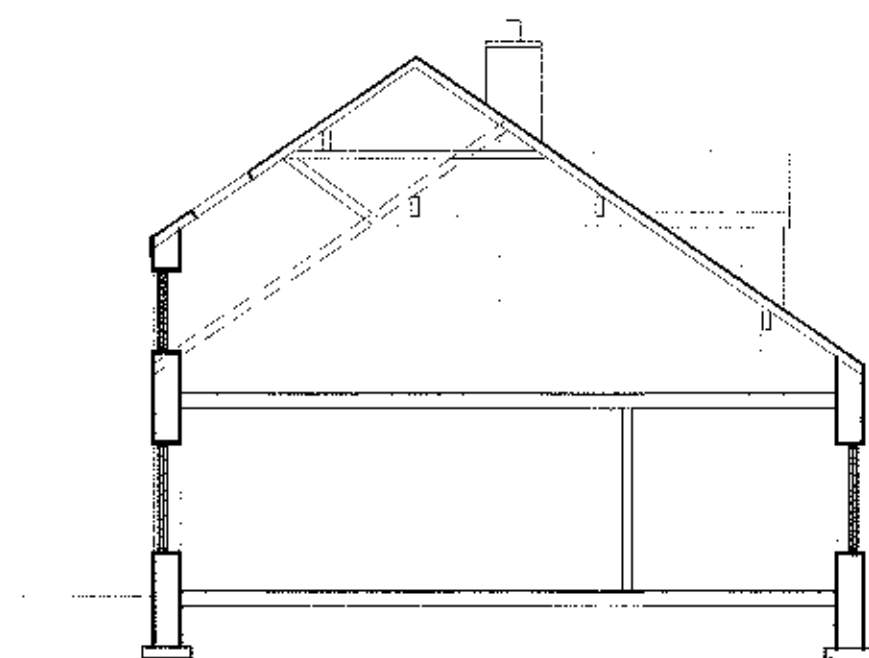

section through

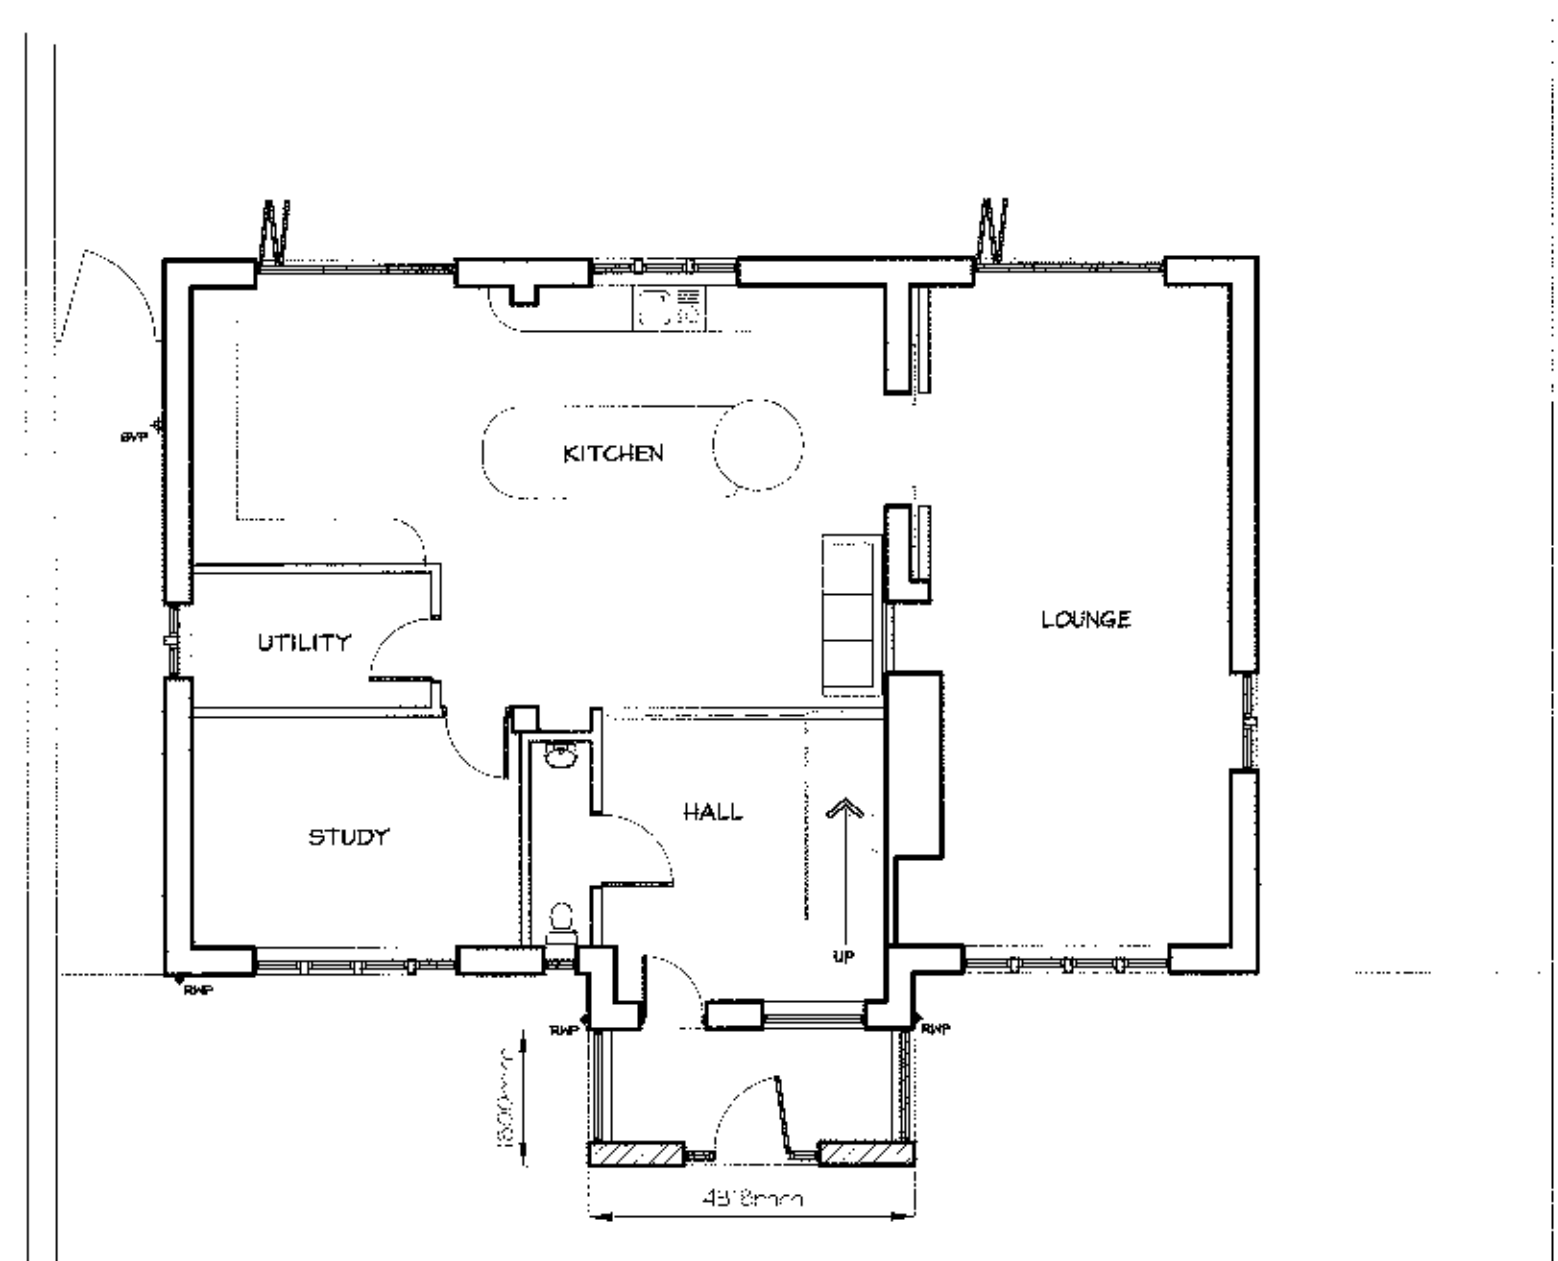

ground floor plan

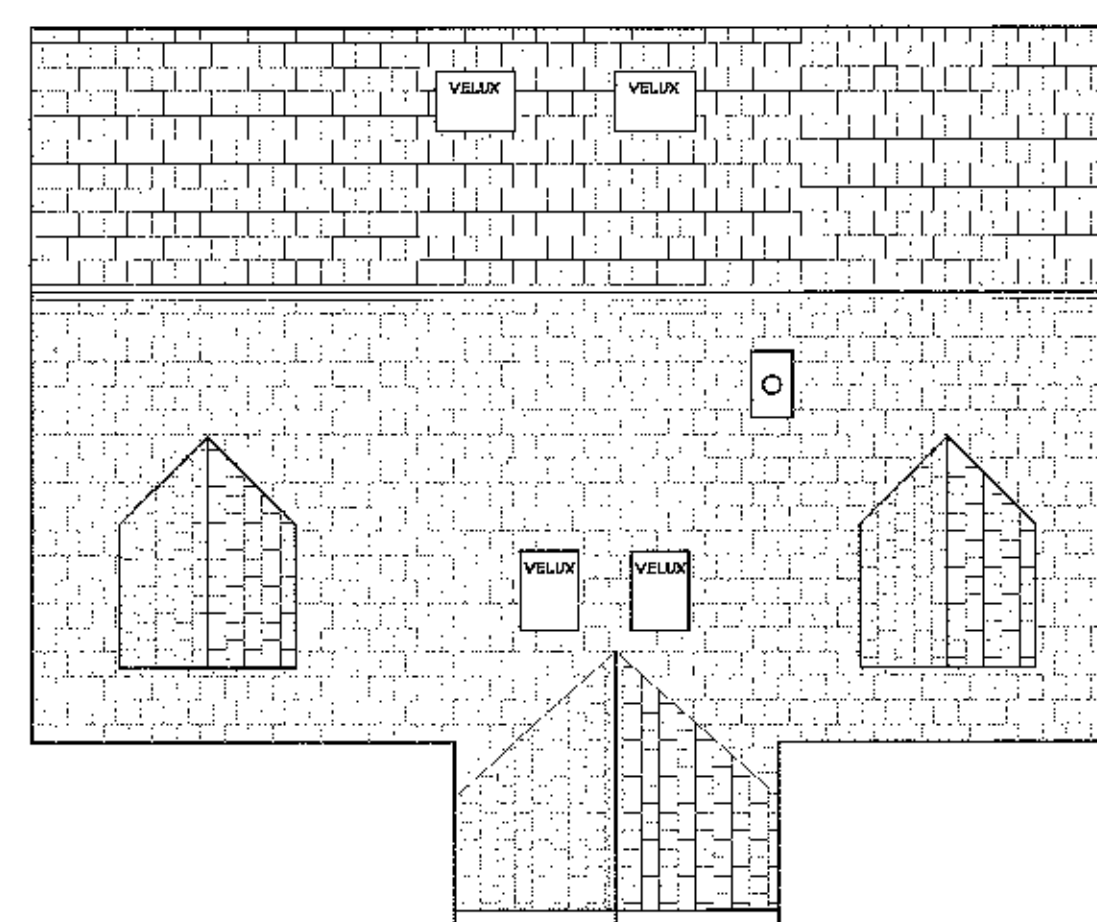

roof plan

320120929P

Revisions A ADDED DIMENSIONS TO NEW DORMER WINDOW 25/9/12

Project: PROPOSED DORMER WINDOW, ROOF LIFT & PORCH AT, BROAD LEA, RICHESTER ROAD, CLAYTON-LE-DALE

Drawing: planning scheme.

Client: MR. & MRS. P. RIDING

adm design

Broad Lea, Colne Road, South, Barnoldswick, Lancashire, BB18 6TD.
Tel: 01522 853335 - Mobile: 07931 552214 - Email: adm@admdesign.co.uk

Scale(s) 1:100 @ A1 Date AUGUST 2012

Drawing no. ADM/12/32/02 Rev. A