




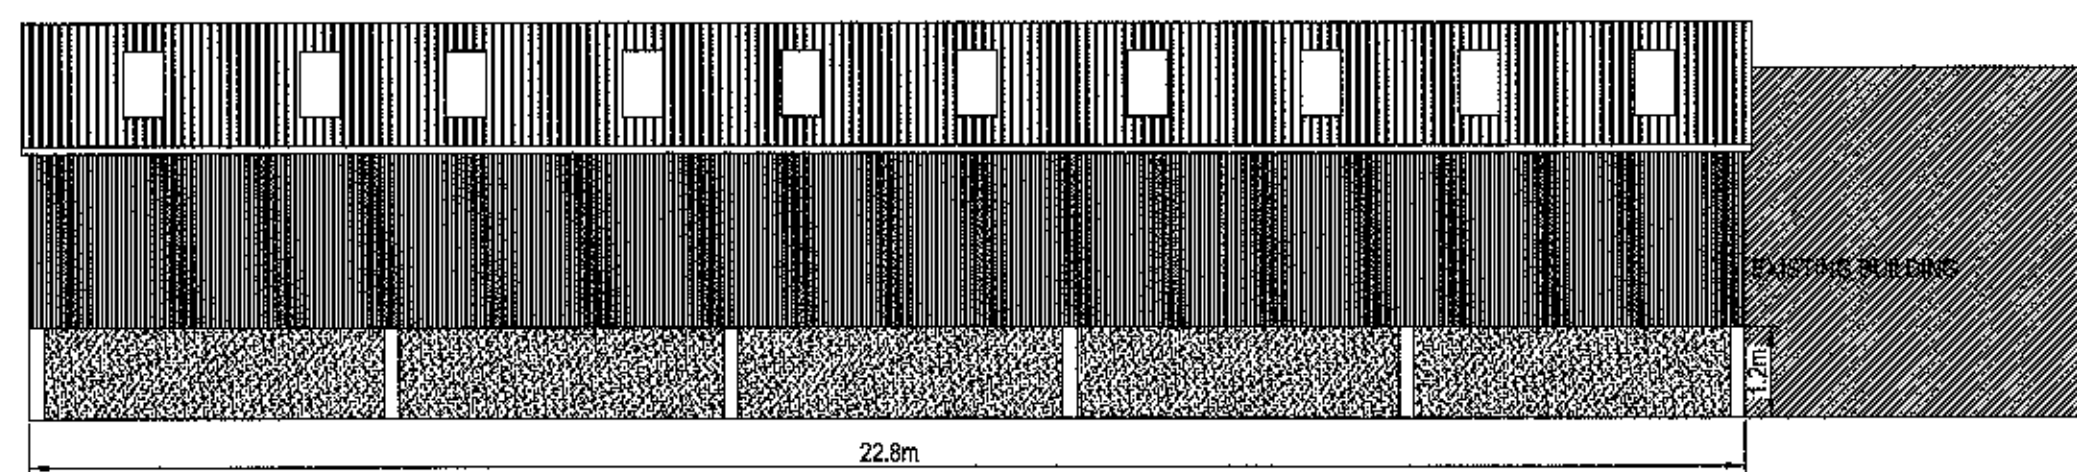


PROPOSED NORTH FACING SIDE ELEVATION

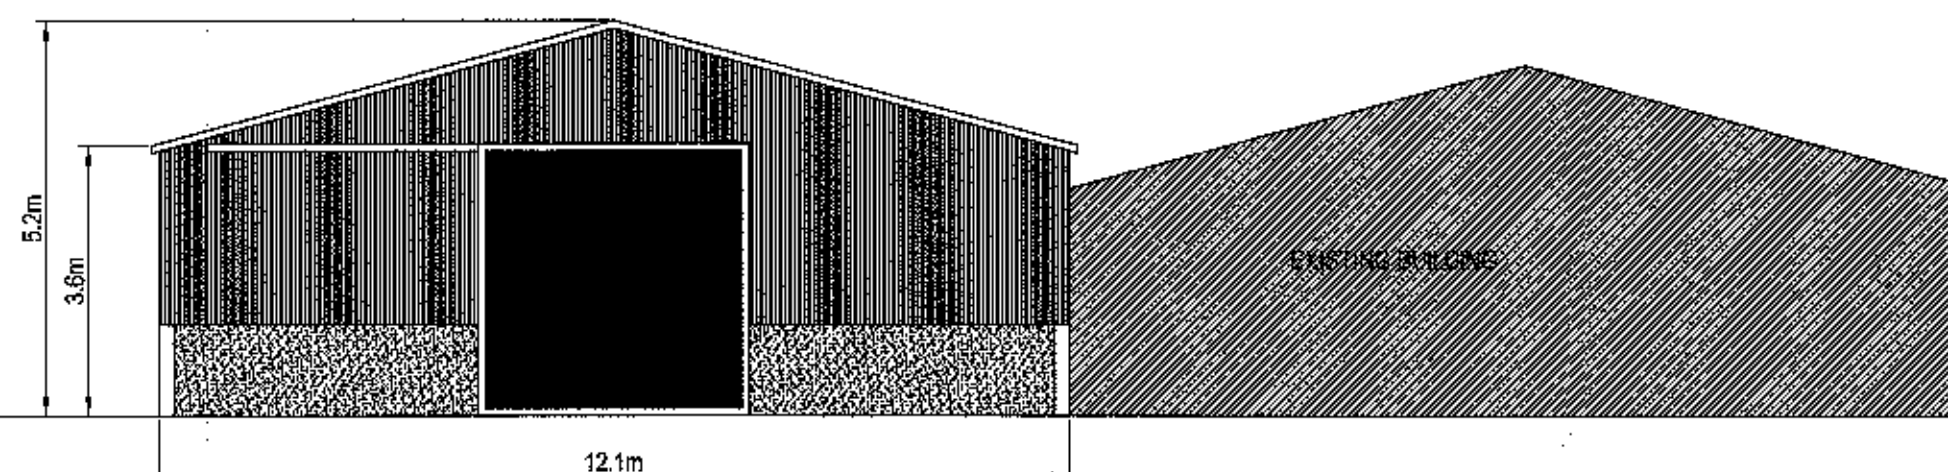

PROPOSED WEST FACING GABLE ELEVATION

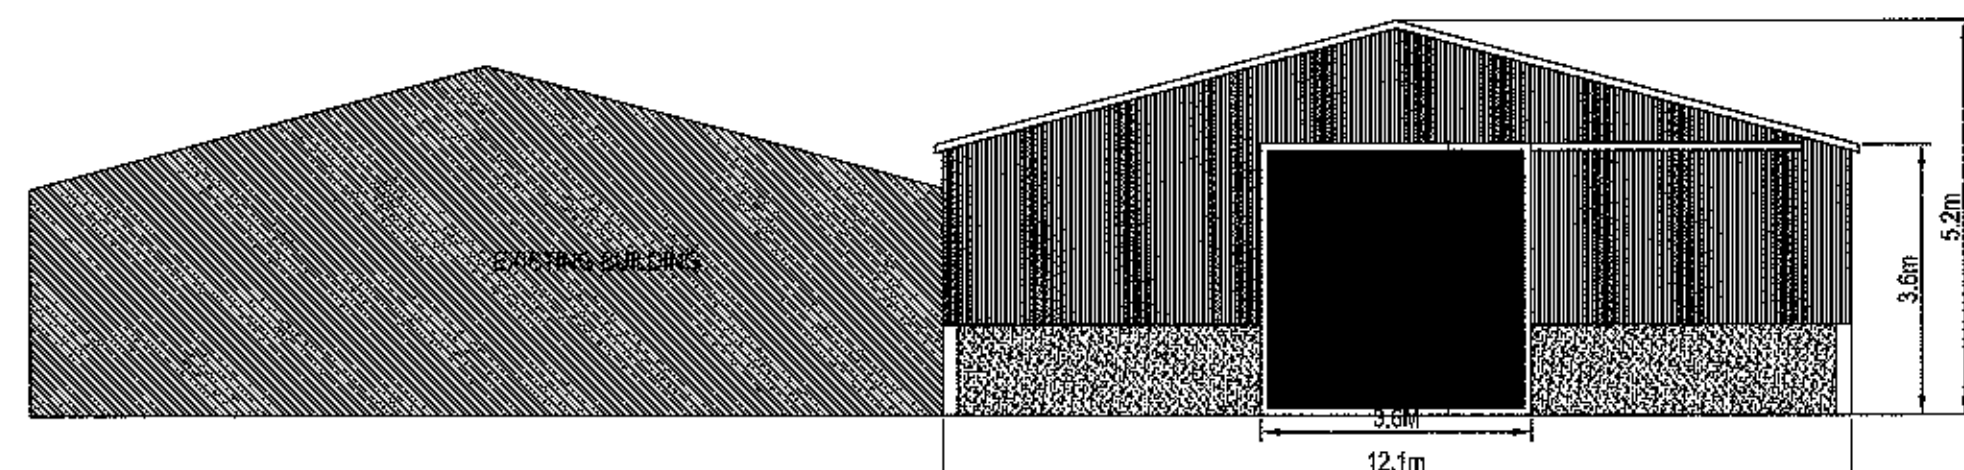

PROPOSED EAST FACING ELEVATION

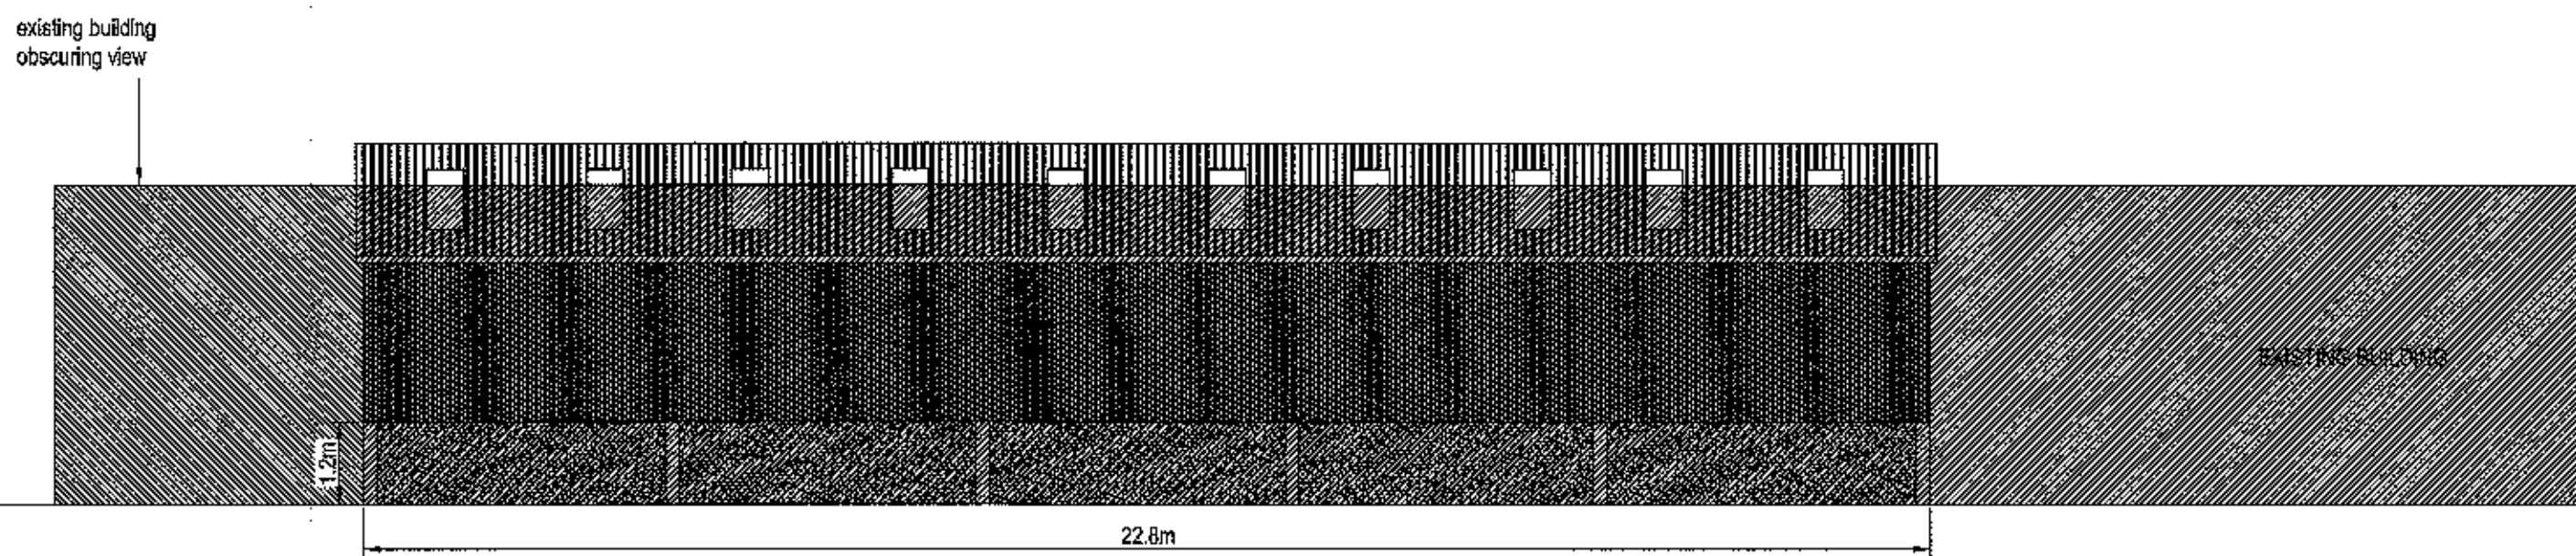


PROPOSED SOUTH FACING SIDE ELEVATION  
(OBSCURED BY EXISTING BUILDING)


MATERIALS:- ROOF ETERNIT PROFILE 6  
CEMENT FIBRE SHEETS IN NATURAL GREY  
WITH GRP ROOF LIGHTS  
WALLS:- TANALED TIMBER YORKSHIRE  
BOARDS AND CONCRETE PRE CAST STOCK  
PANELS

existing building  
obscuring view

PROPOSED PLAN VIEW

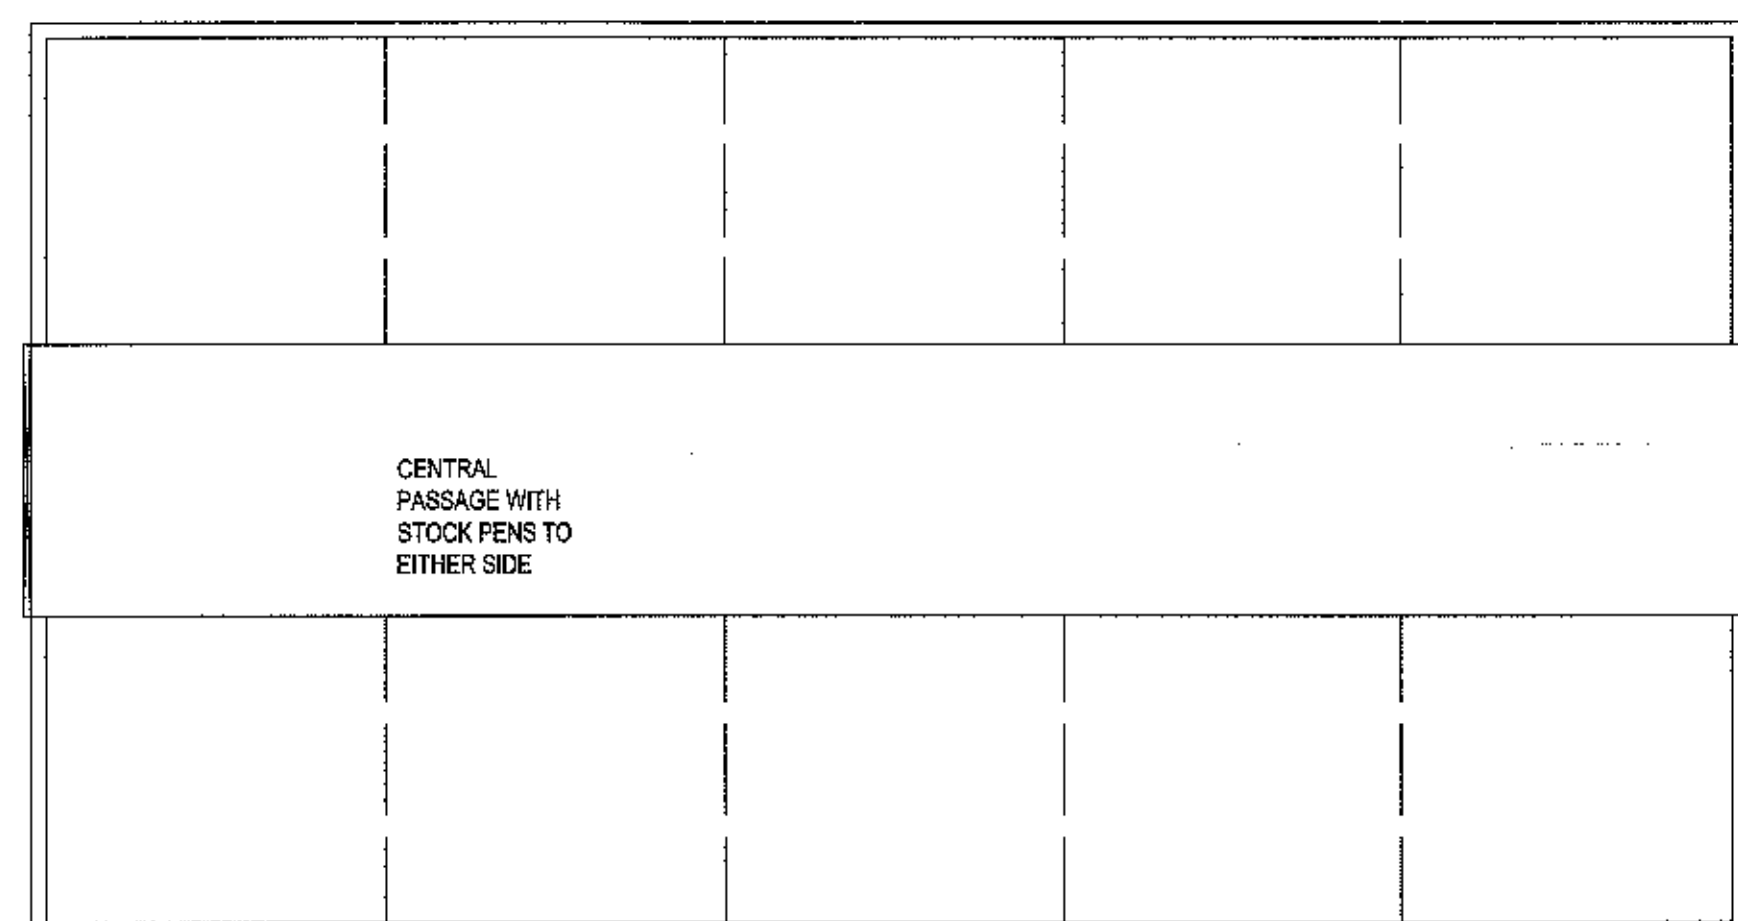

SITE PLAN SCALE 1:500

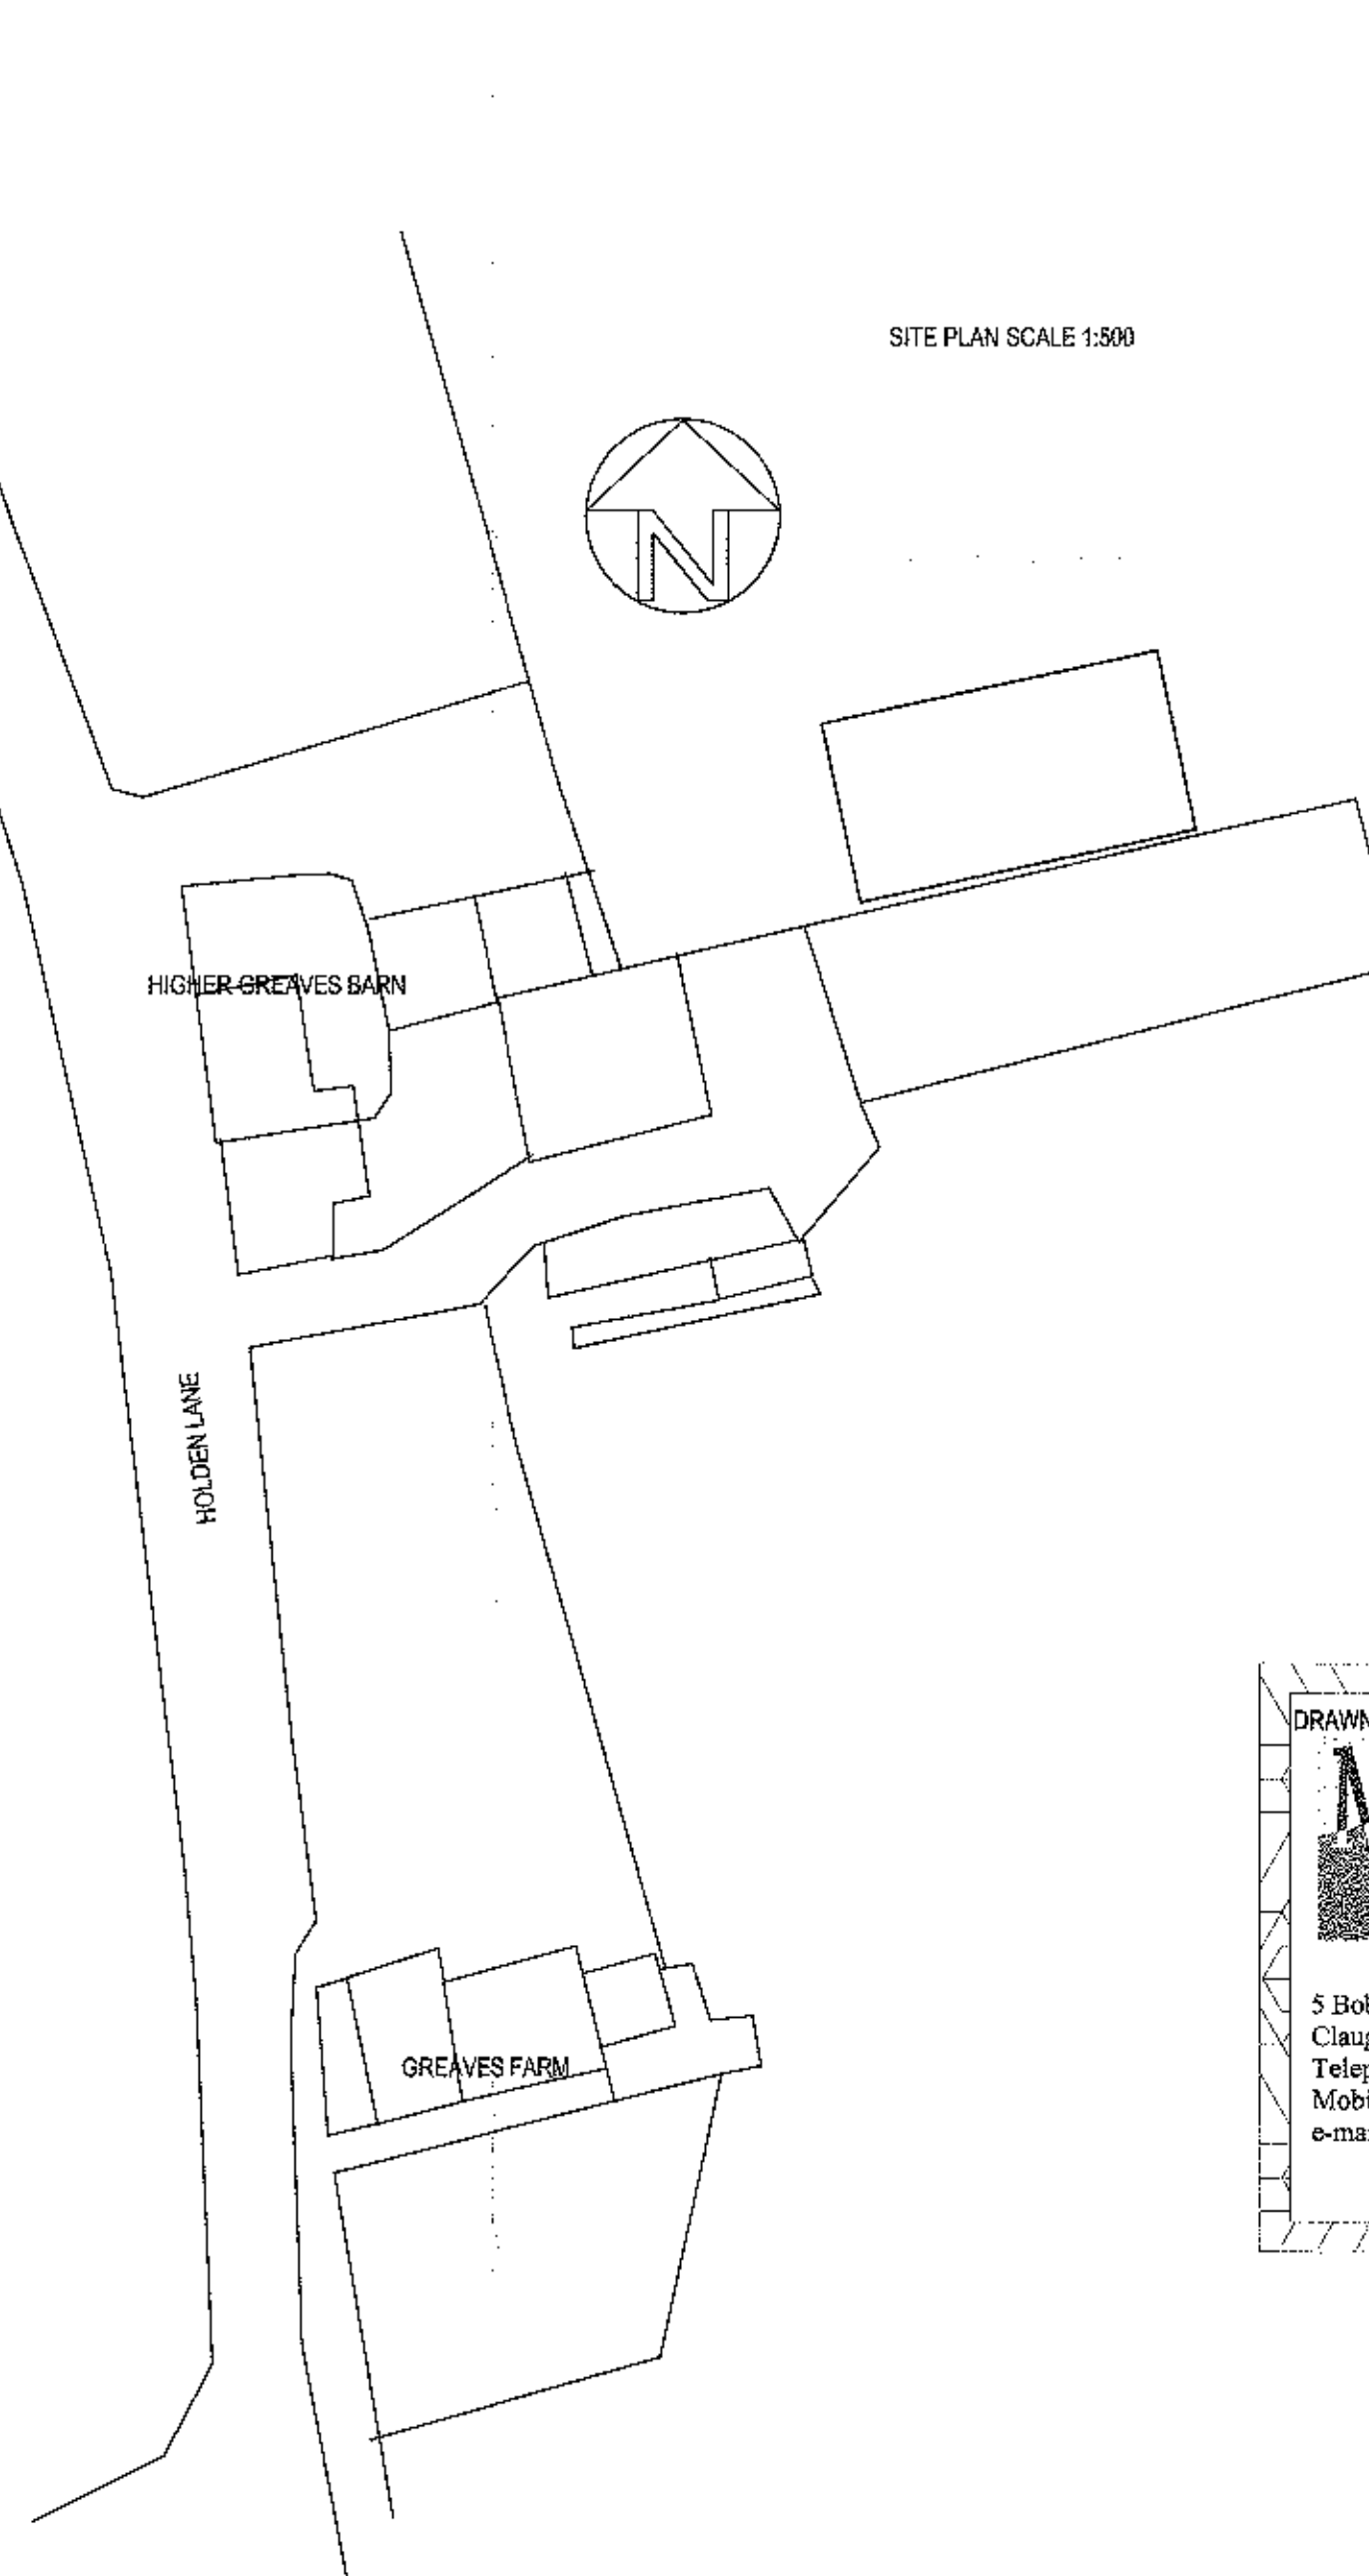

320120930P

|   |                                                                                             |                                        |
|---|---------------------------------------------------------------------------------------------|----------------------------------------|
| <p>DRAWN BY:</p>  <p>ML Planning Ltd</p> <p>5 Bobbin Mill Cottages, Stubbins Lane,<br/>Cloughton on Brock, Preston PR3 0PL<br/>Telephone 01995 640135.<br/>Mobile 07813 296 287<br/>e-mail: mel@mlplanning.co.uk</p> | <p>CLIENT: MR C SUTCLIFFE</p>                                                               | <p>DATE: 04 OCT 12</p>                 |
|   | <p>PROJECT: AGRICULTURAL LIVESTOCK BUILDING<br/>(SHEEP)</p>                                 | <p>DWG NO. MLCS/5103</p>               |
|   | <p>LOCATION: GREAVES FARM, HOLDEN LANE, BOLTON<br/>BY BOWLAND, CLITHEROE, LANC. BB7 4LZ</p> | <p>SCALE: 1:100 &amp; 1:500<br/>A1</p> |