




south elevation to stanley house

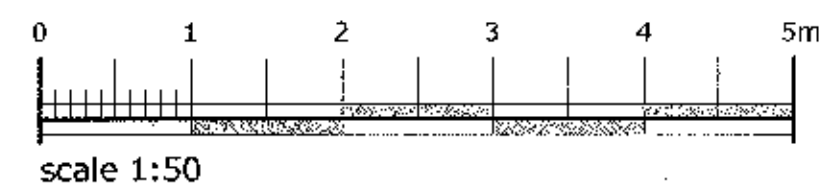

320120933P

campbell driver partnership
architects designers surveyors

client: leehand leisure

project: stanley house, mellor
phase 2 - courtyard bedroom wing

sheet: date stone to stanley house

dwg no: 10.206	157
----------------	-----

scale: 1:50 @ A1	capricorn park blackwater road blackburn bb1 5qr t: 01254 297700 f: 01254 297701 email: design@cdpartnership.co.uk
date: 01	
drawn: 16.08.12	