
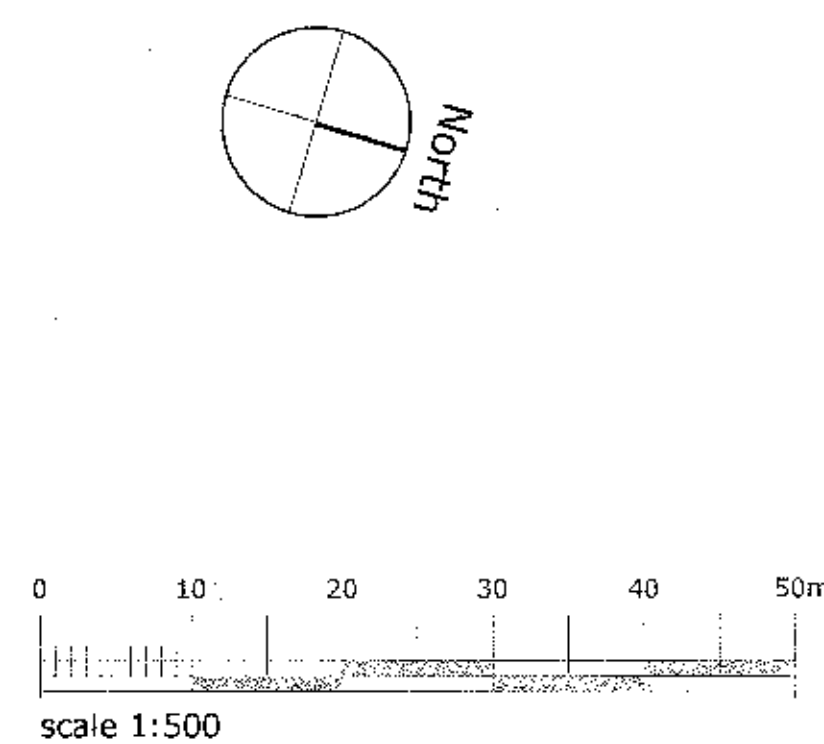


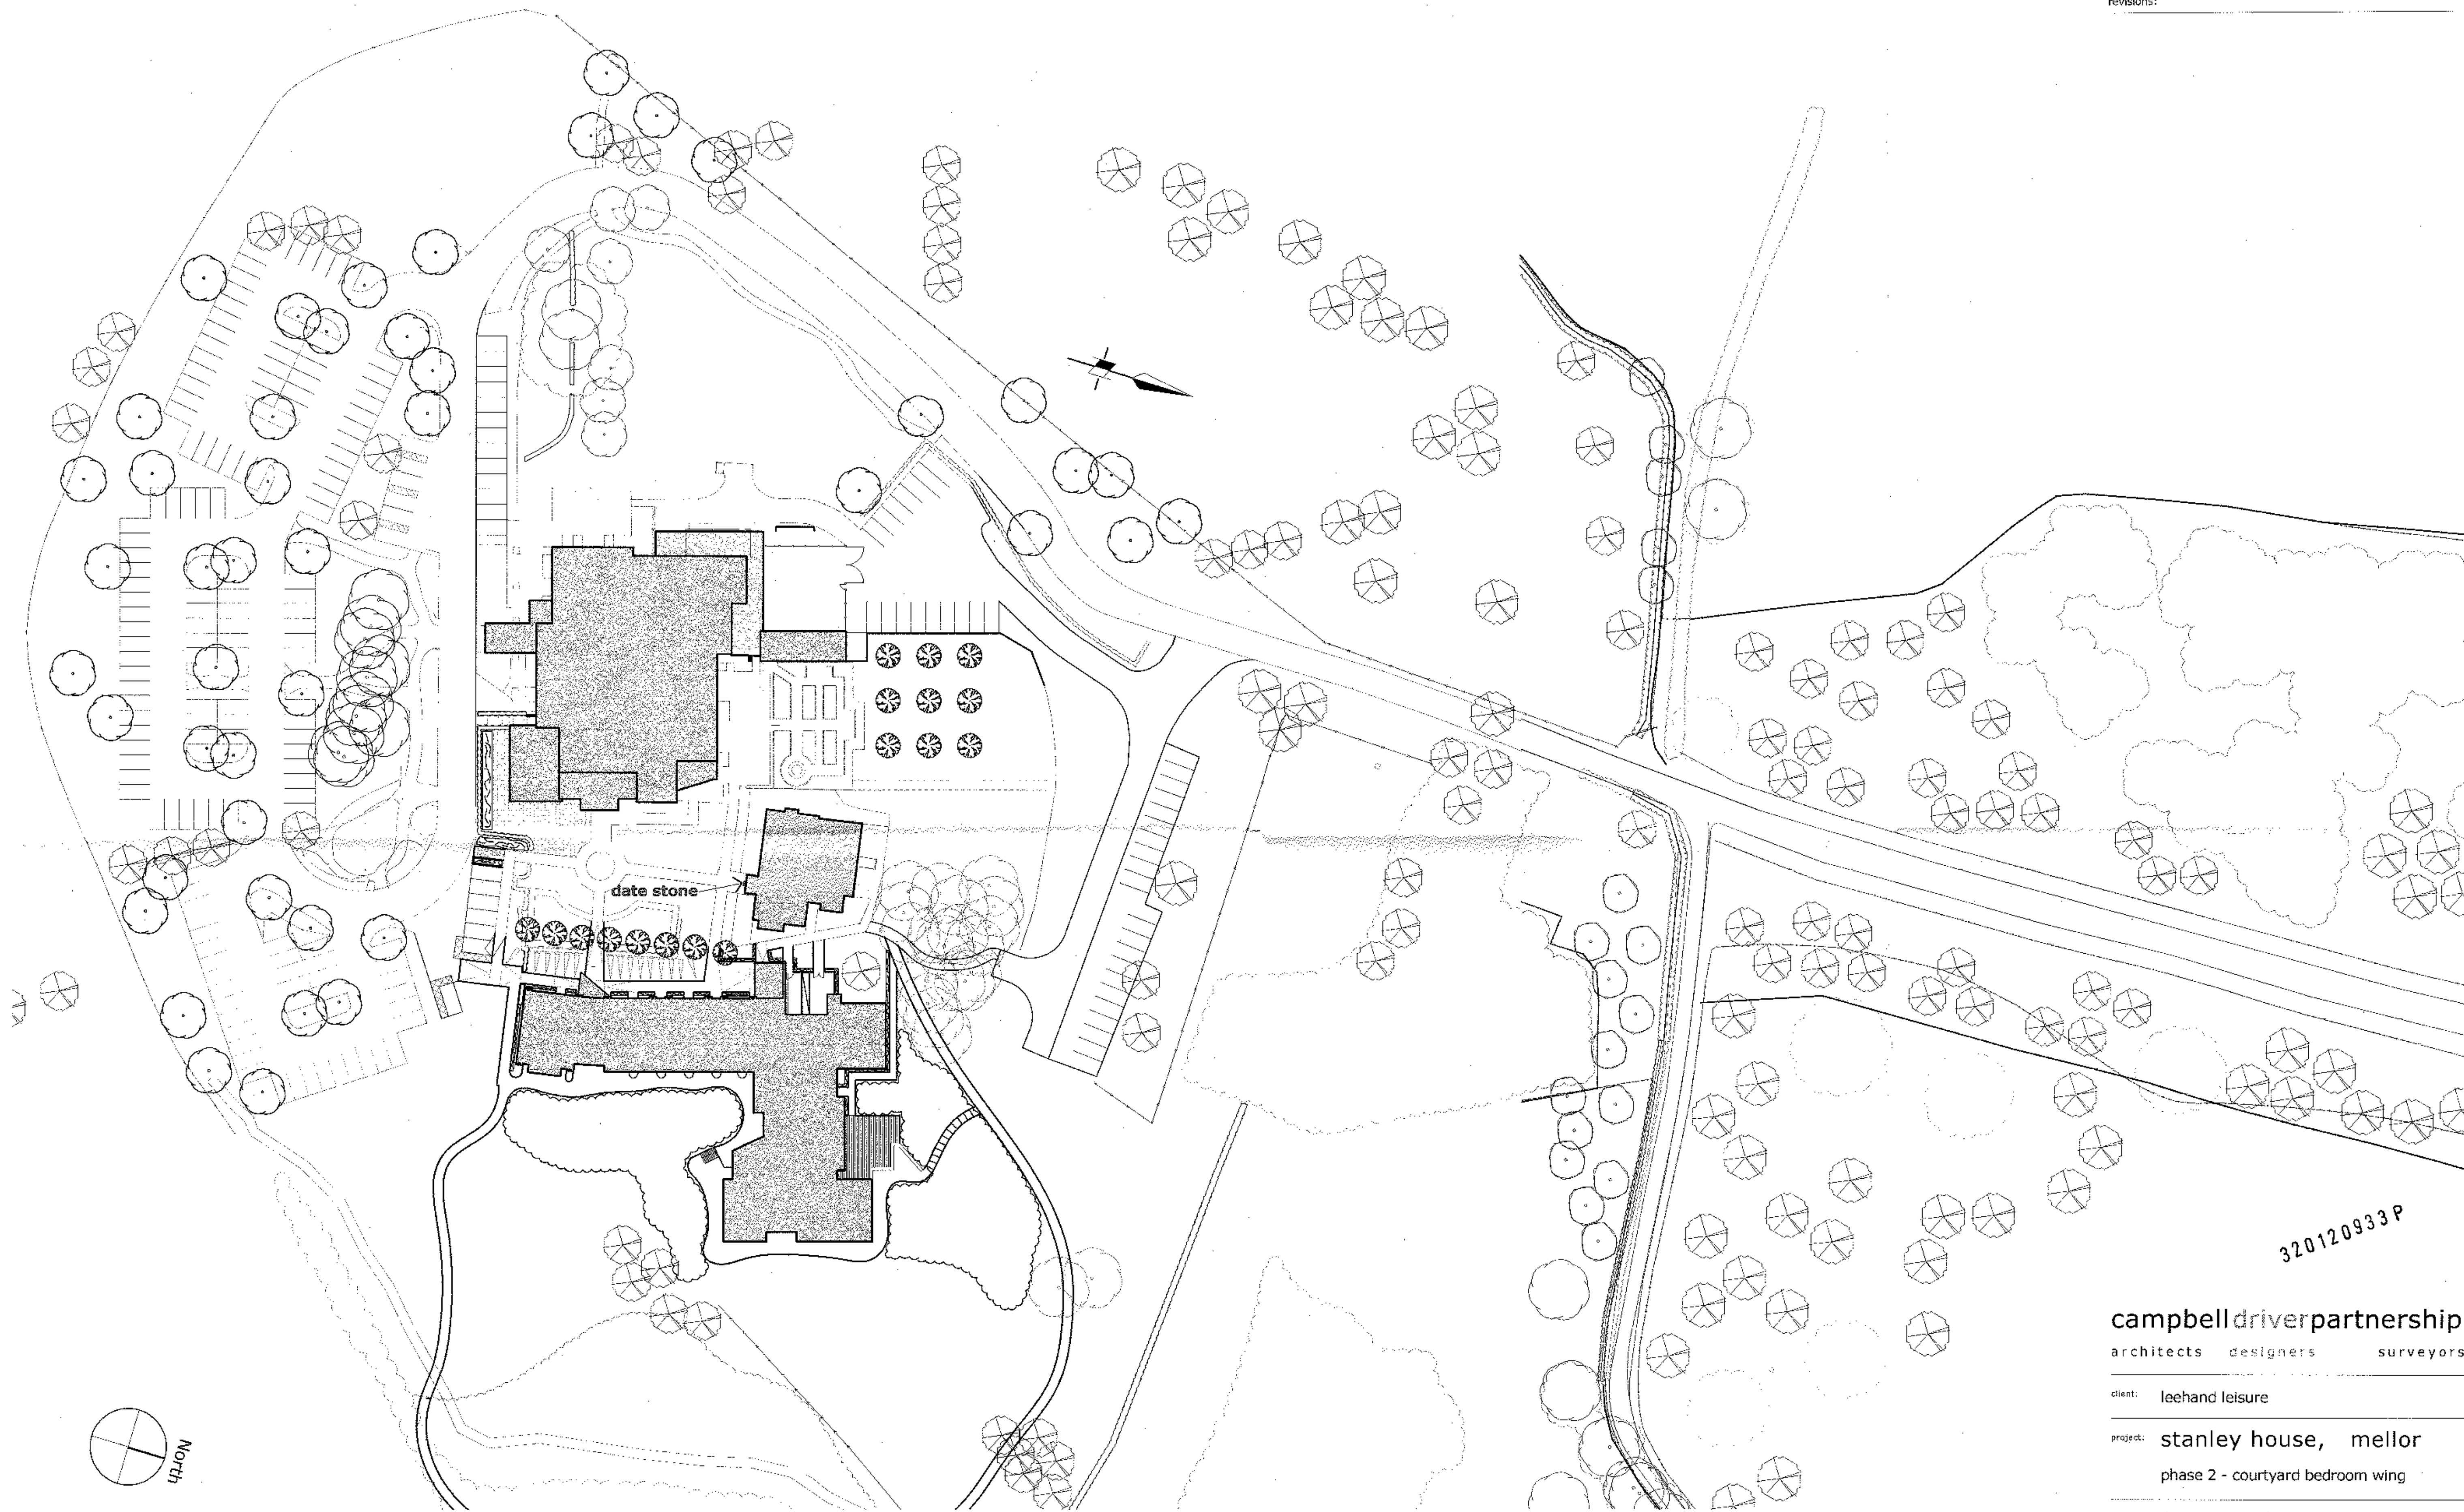

320120933P

campbell driver partnership
architects designers surveyors

client: leehand leisure

project: stanley house, mellor
phase 2 - courtyard bedroom wing

sheet: date stone site plan

dwg no: 10.206	158	
----------------	-----	--

scale: 1:500 @ A1	capricorn park
date: 16.08.12	blackwater road
drawn: cn	blackburn bb1 5qr
	t: 01254 297700
	f: 01254 297701
	email: design@cdparchitects.co.uk