



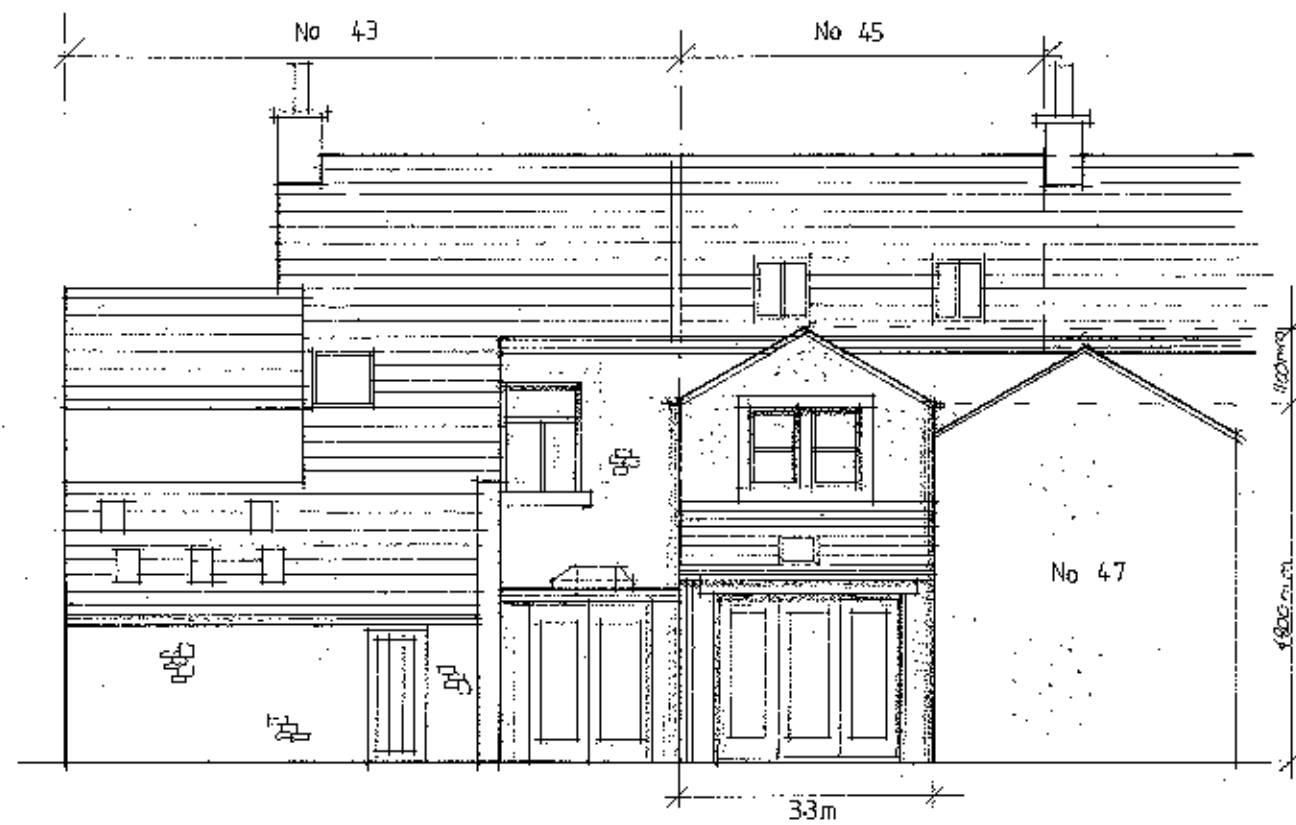


Proposed Rear Elevation

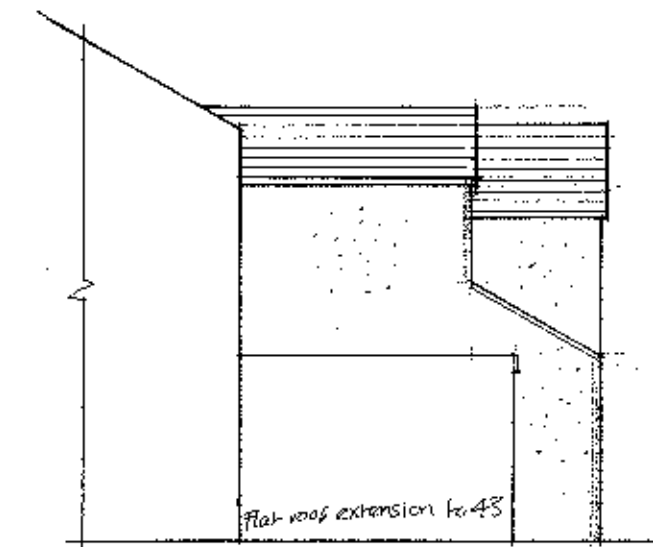


Side Elevation as viewed from no 43


Proposed Materials
Render Walls
Slate Roof
Timber window

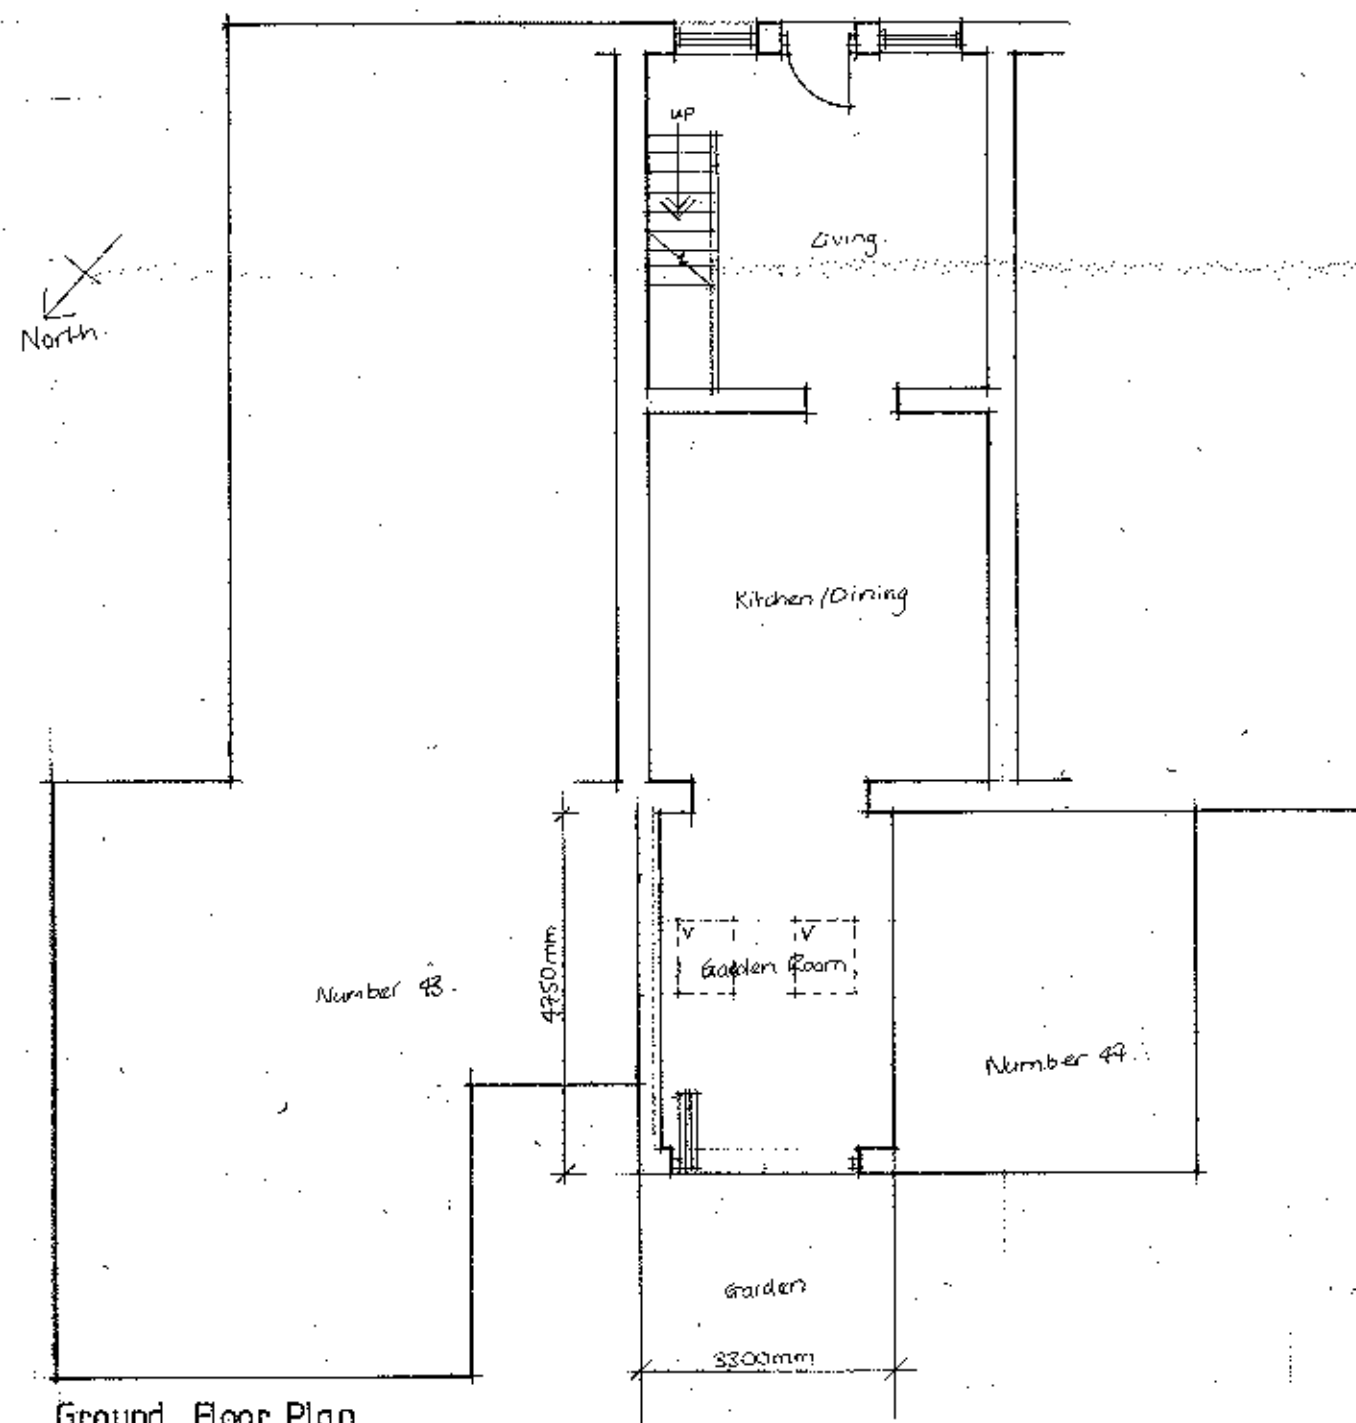

Ground Floor Plan

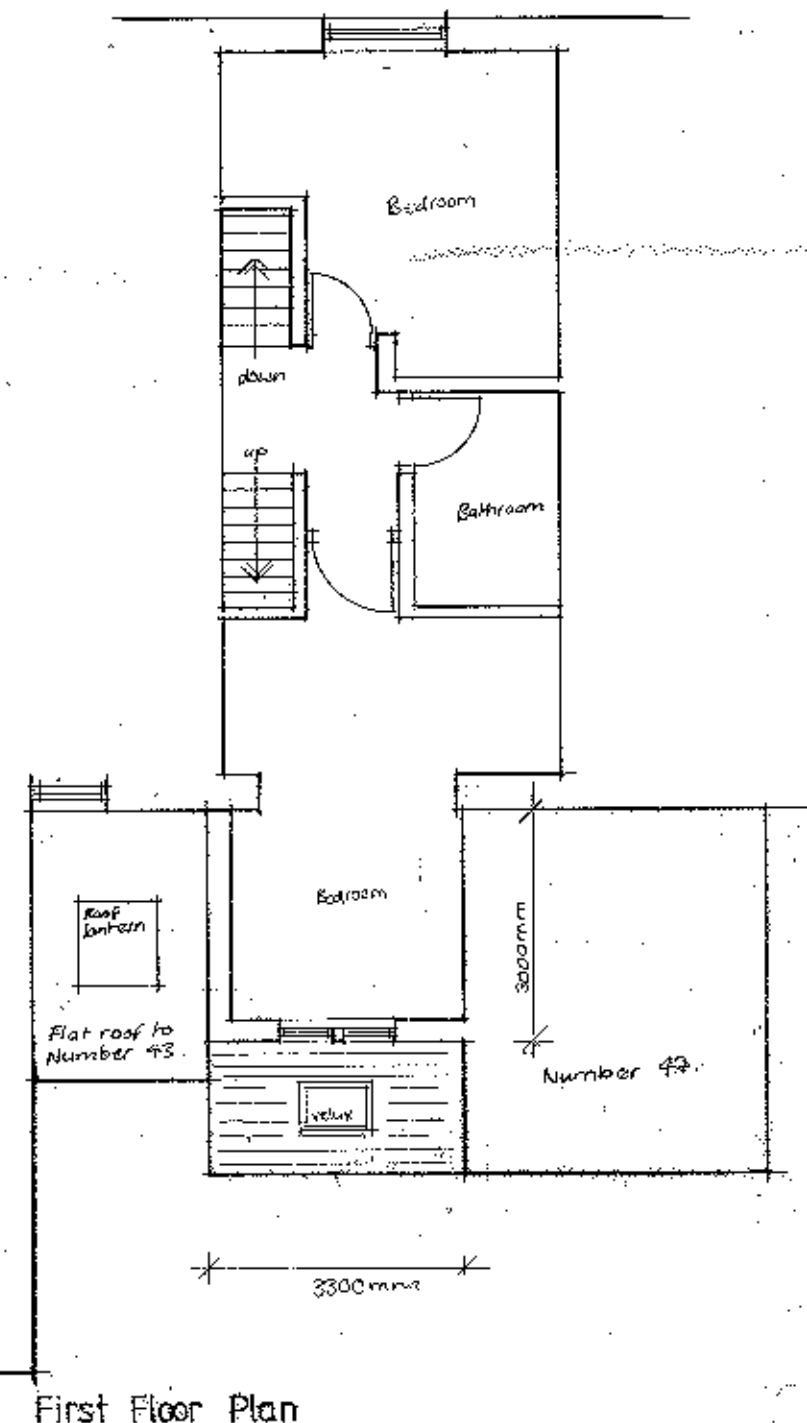

First Floor Plan

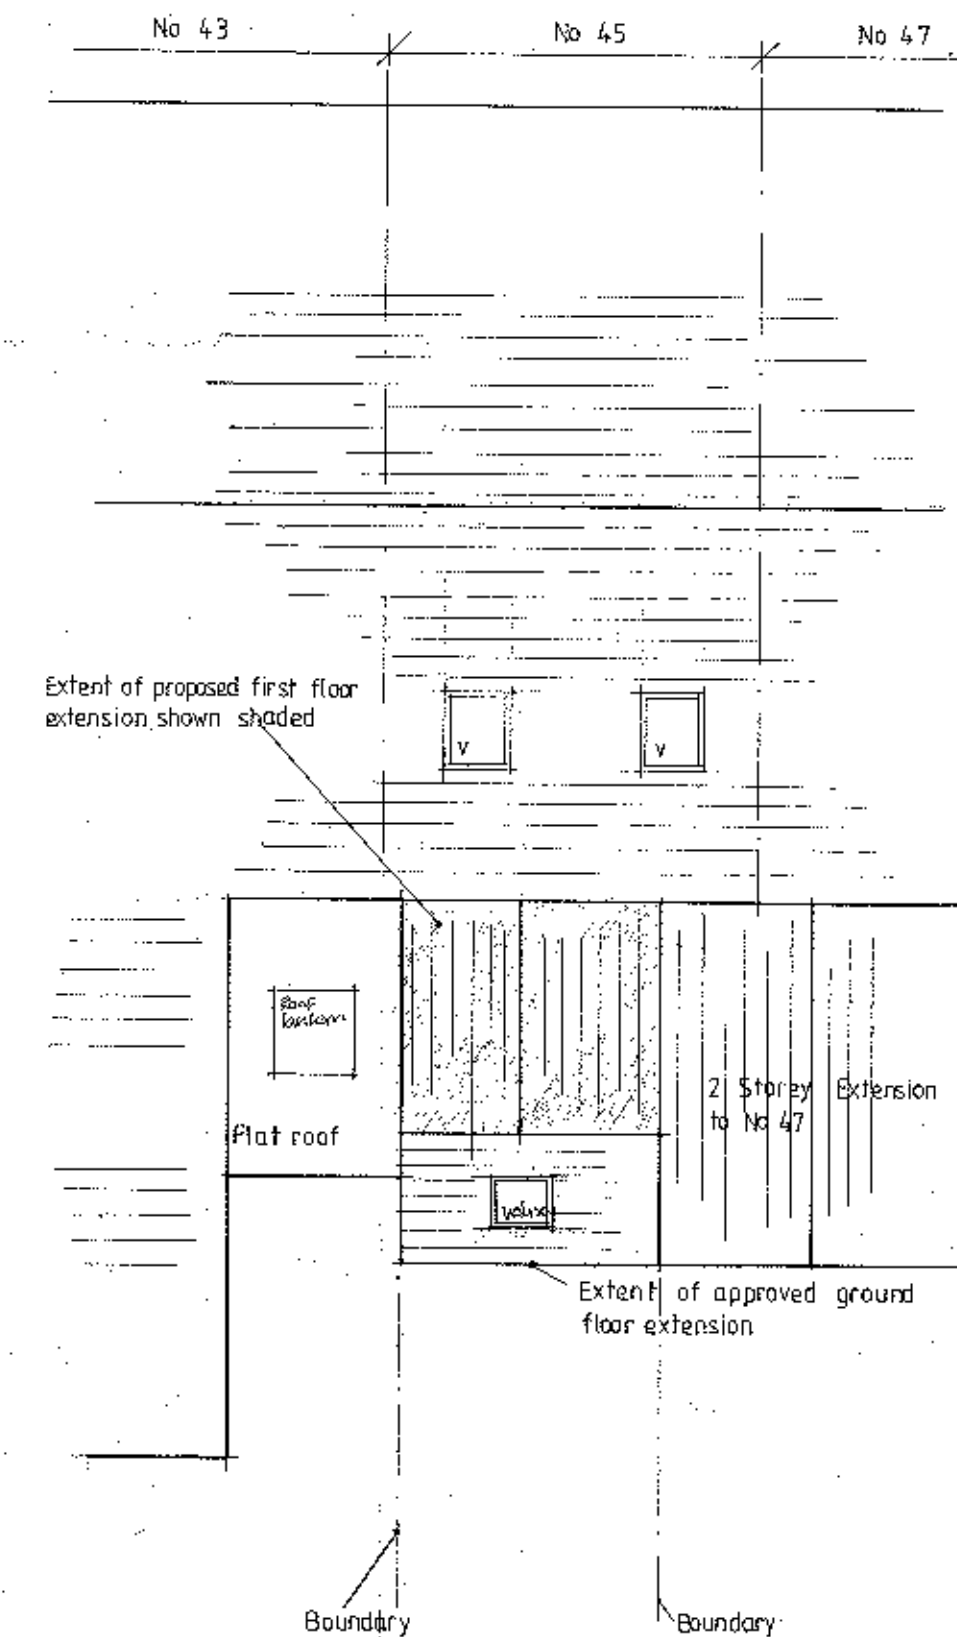

Proposed Roof Plan

Client
Mr and Mrs Shipston

Job Title
45 Whalley Road
Sadden

320120971P

Drawing Title
Proposed Plans and Elevations

Scale 1:100@A2 Date Oct 2012 Drawn LG

KRS 2012 02