
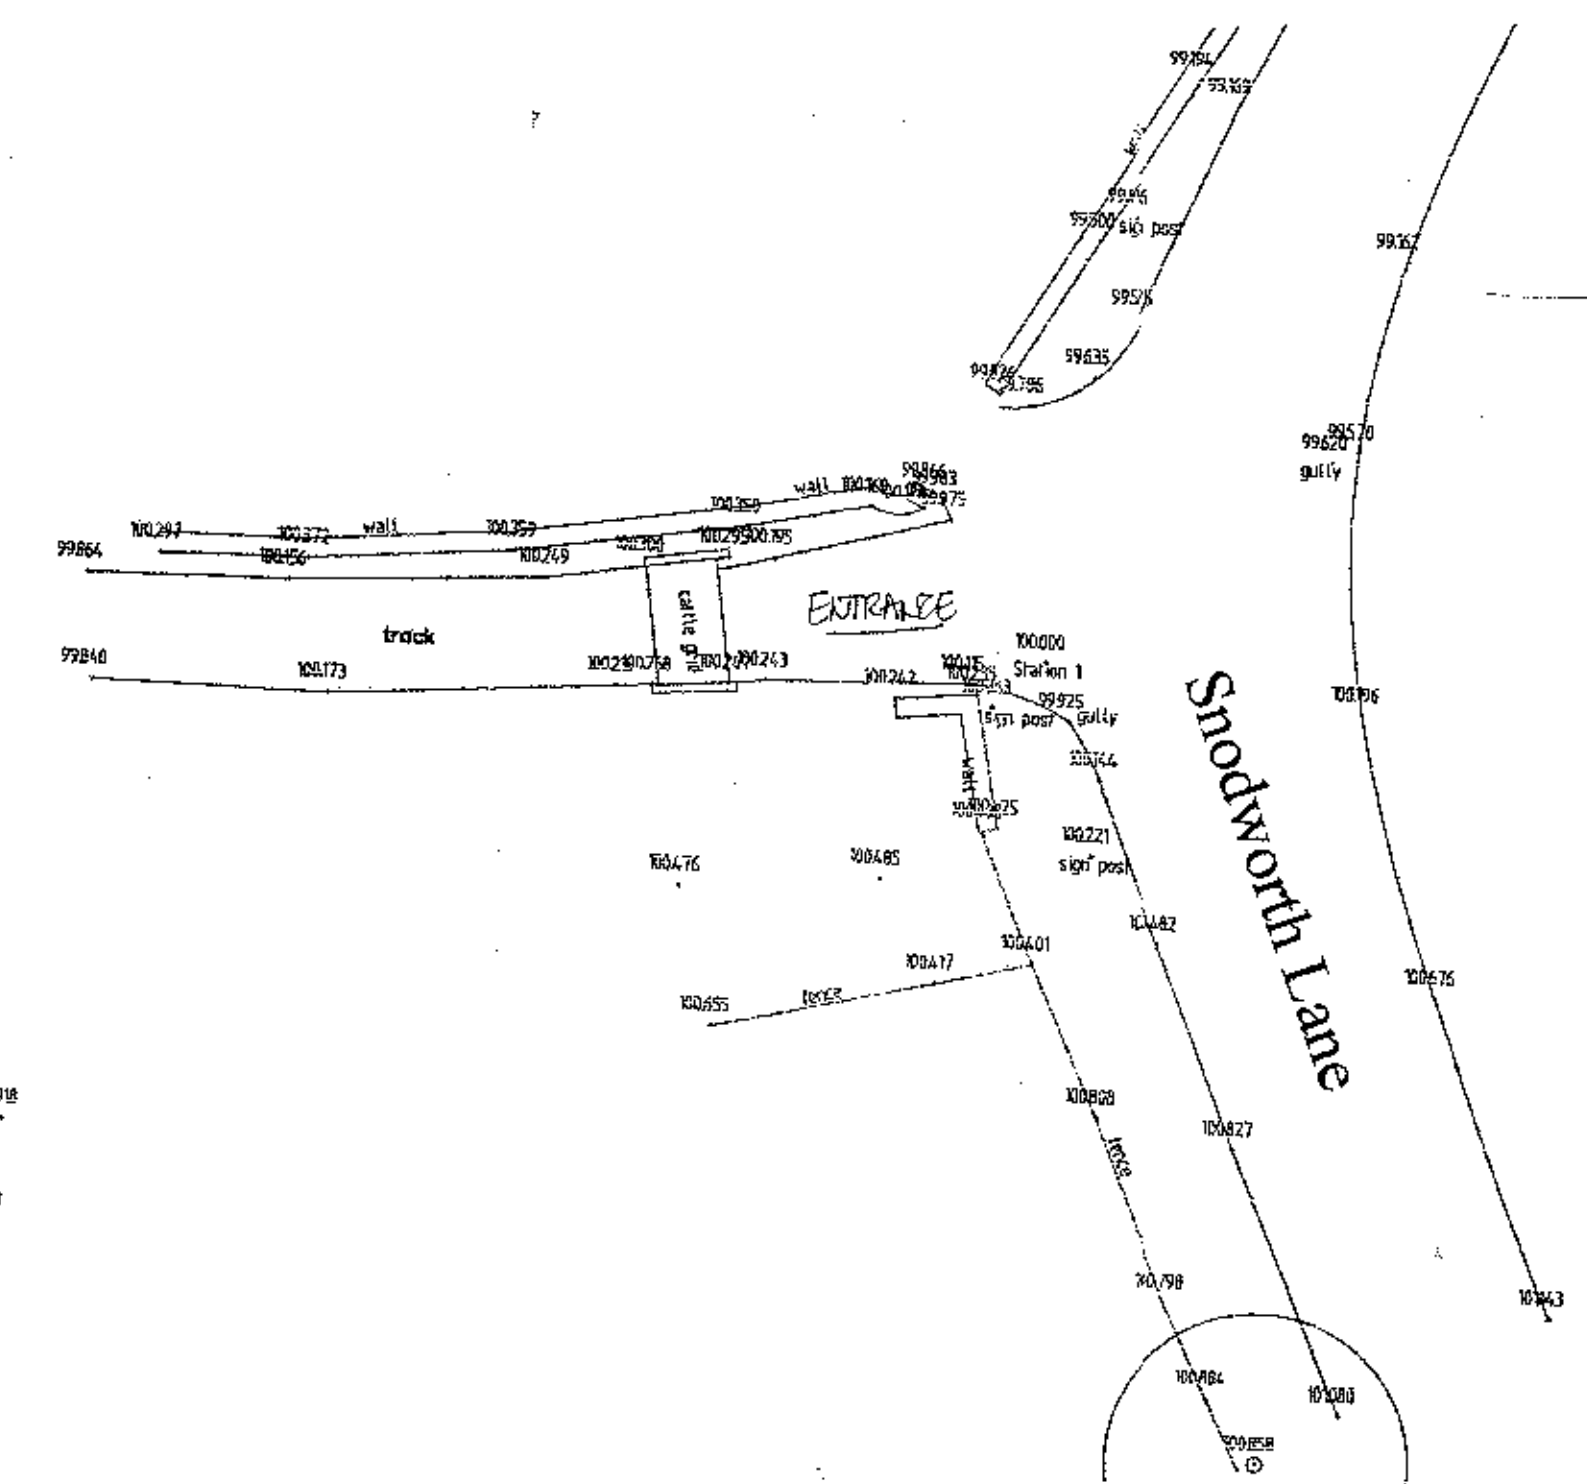
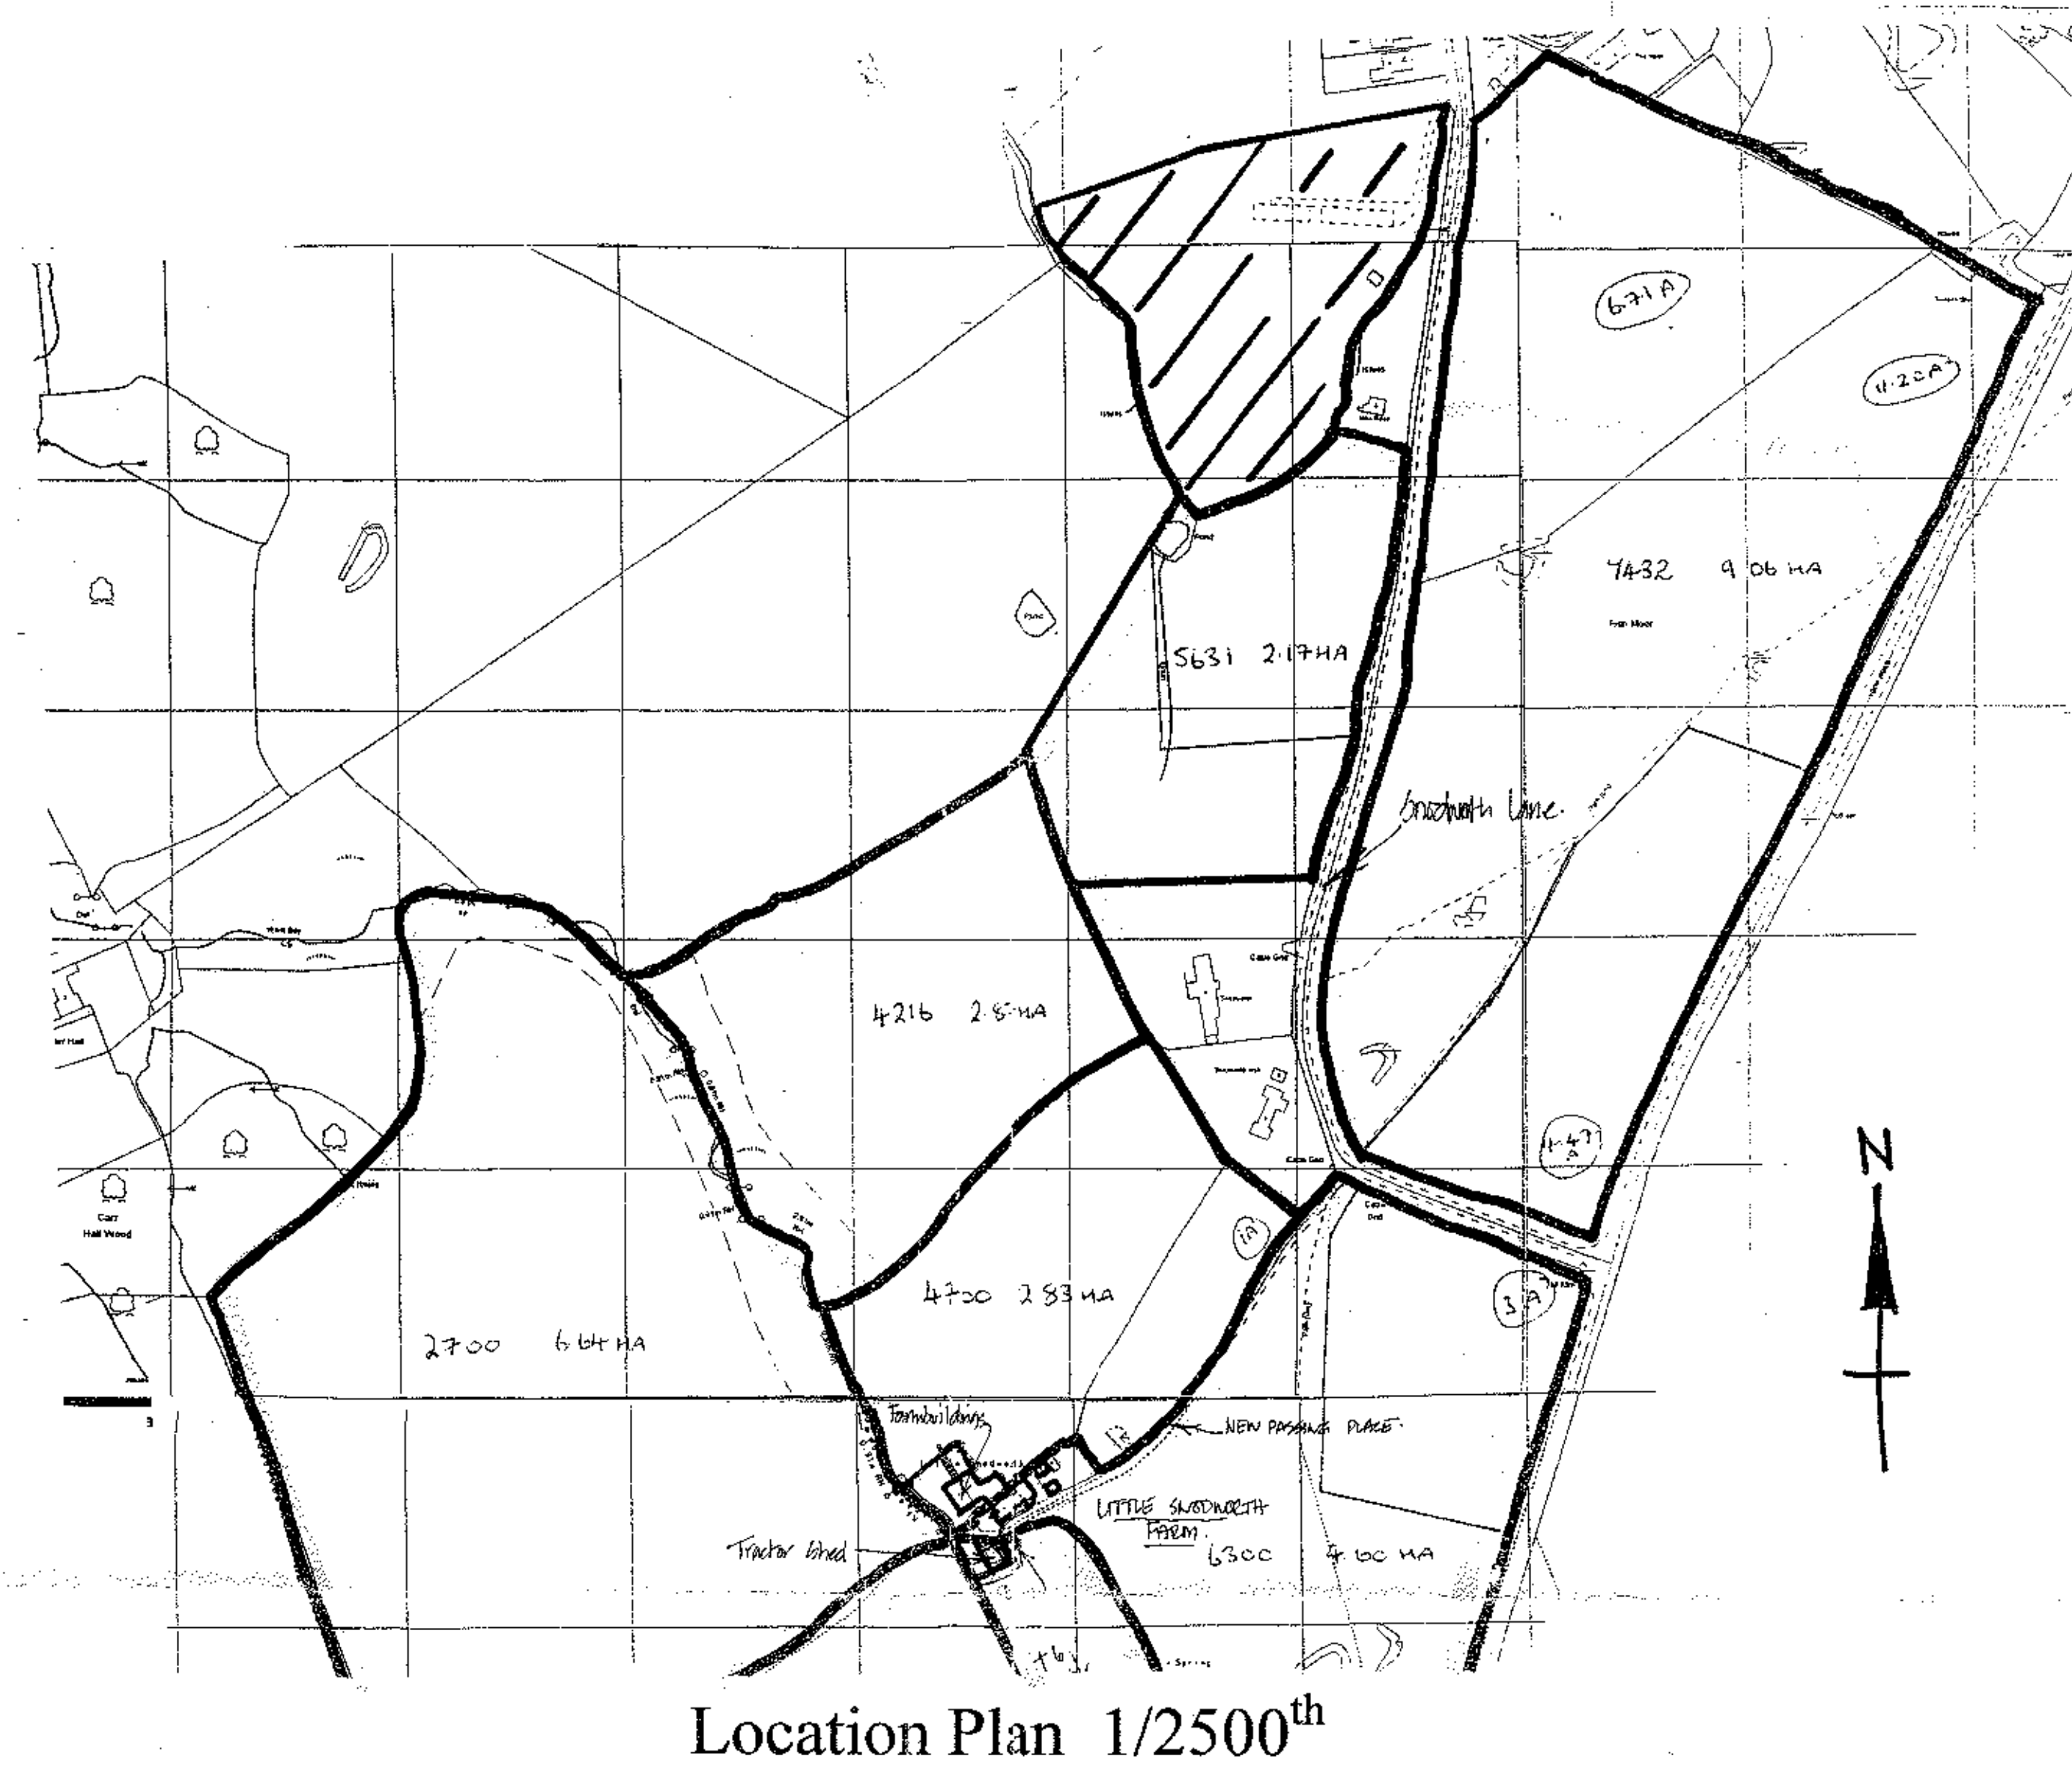


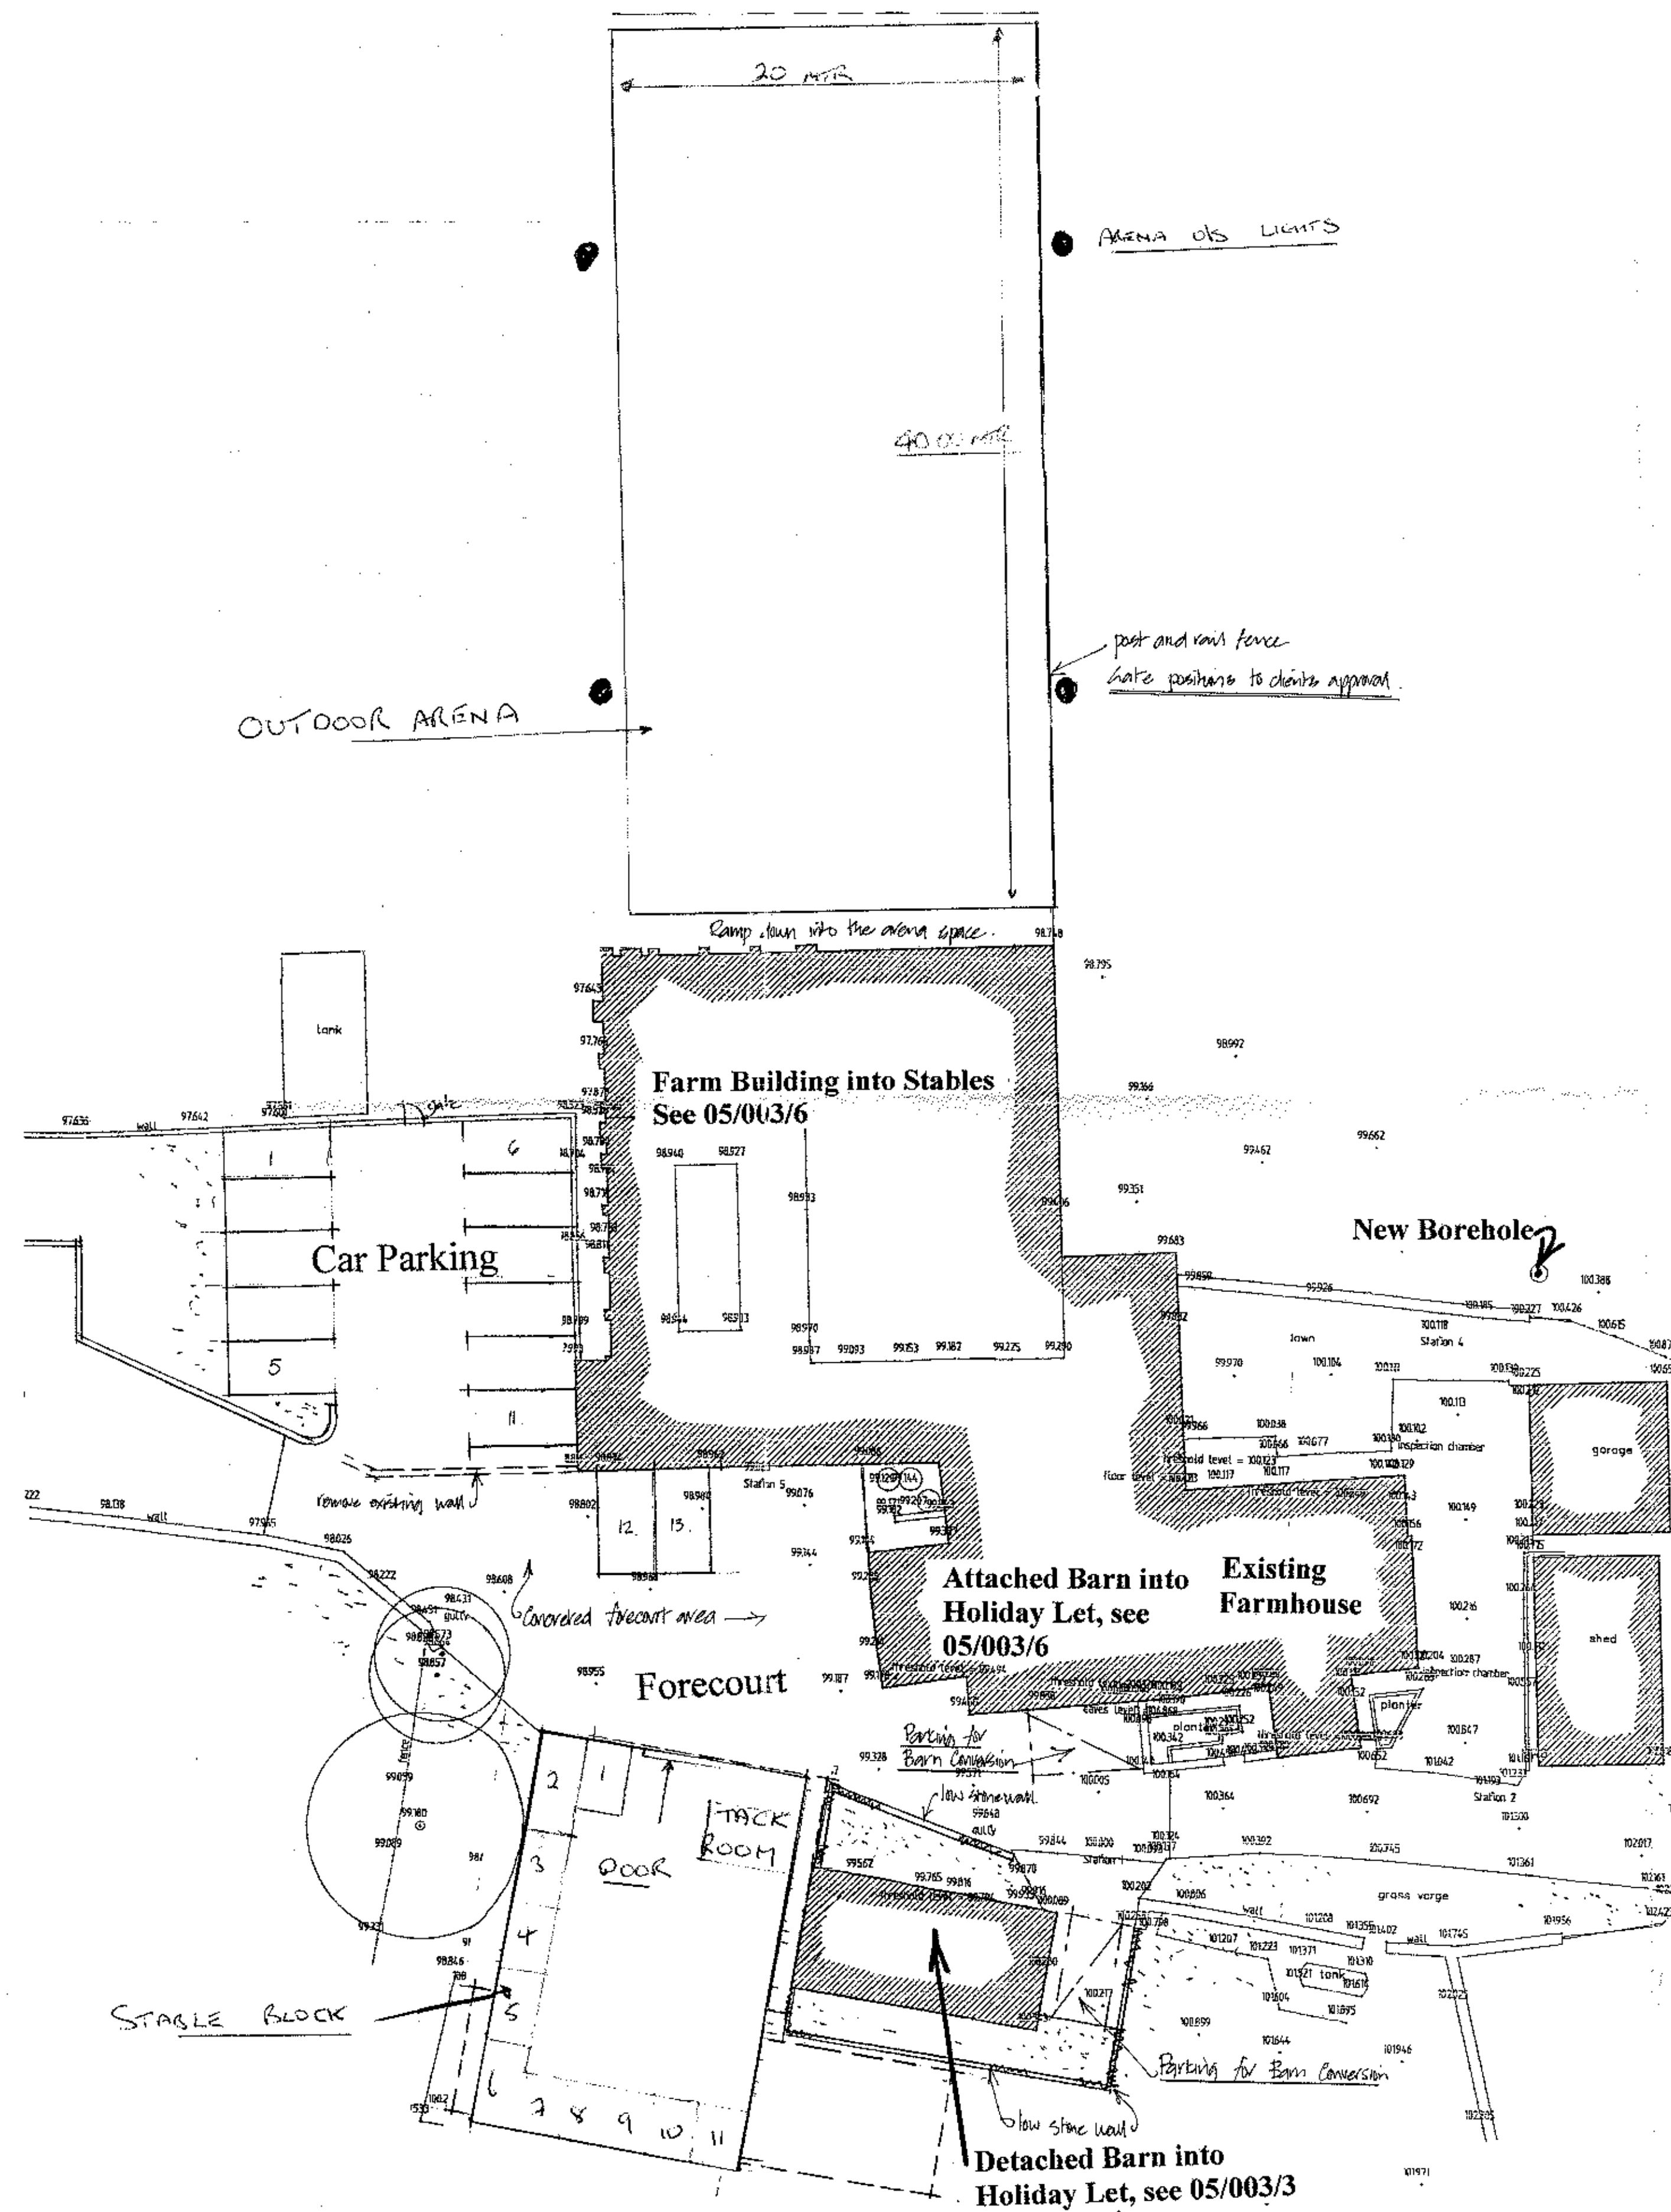

320120978P

Site Plans

Little Snodworth Farm
Langho
Blackburn BB6 8DS
for
Mr. and Mrs. Boardman

Scale: 1/200th Drawing no:
Date: February 05 05/003/8