



Rear Elevation

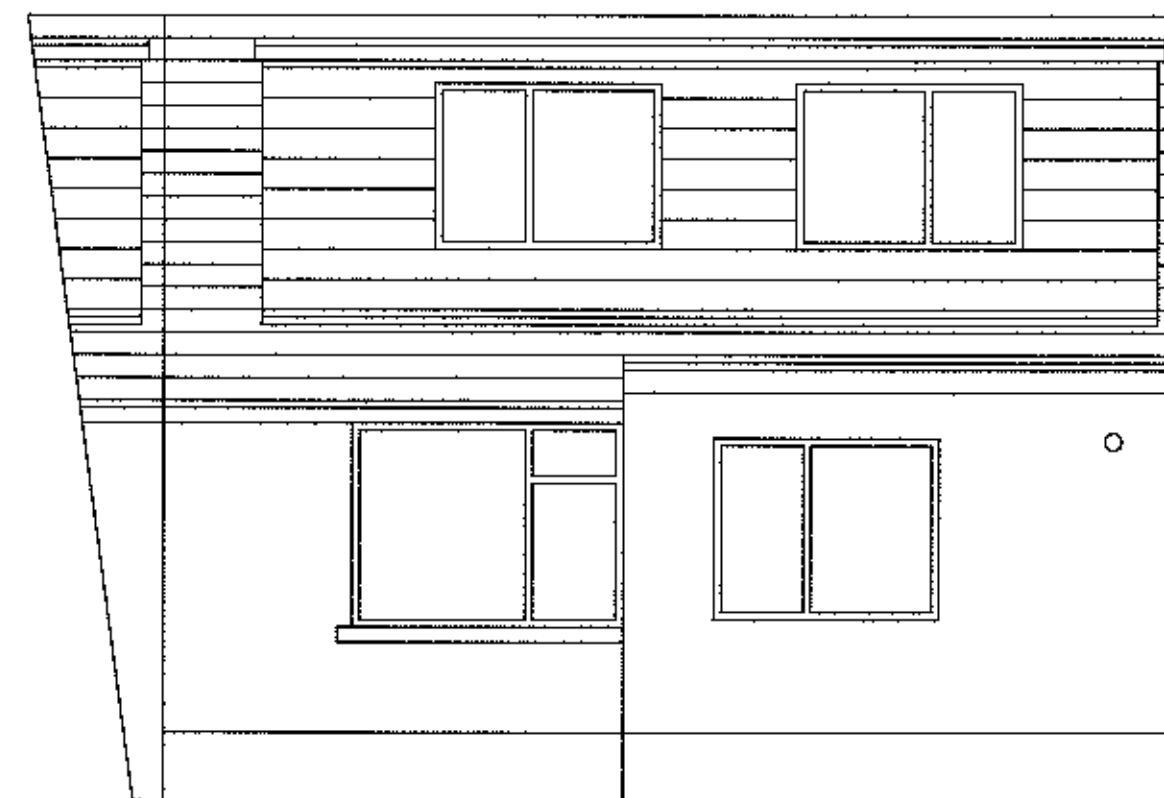


Side Elevation



Ground Floor Plan

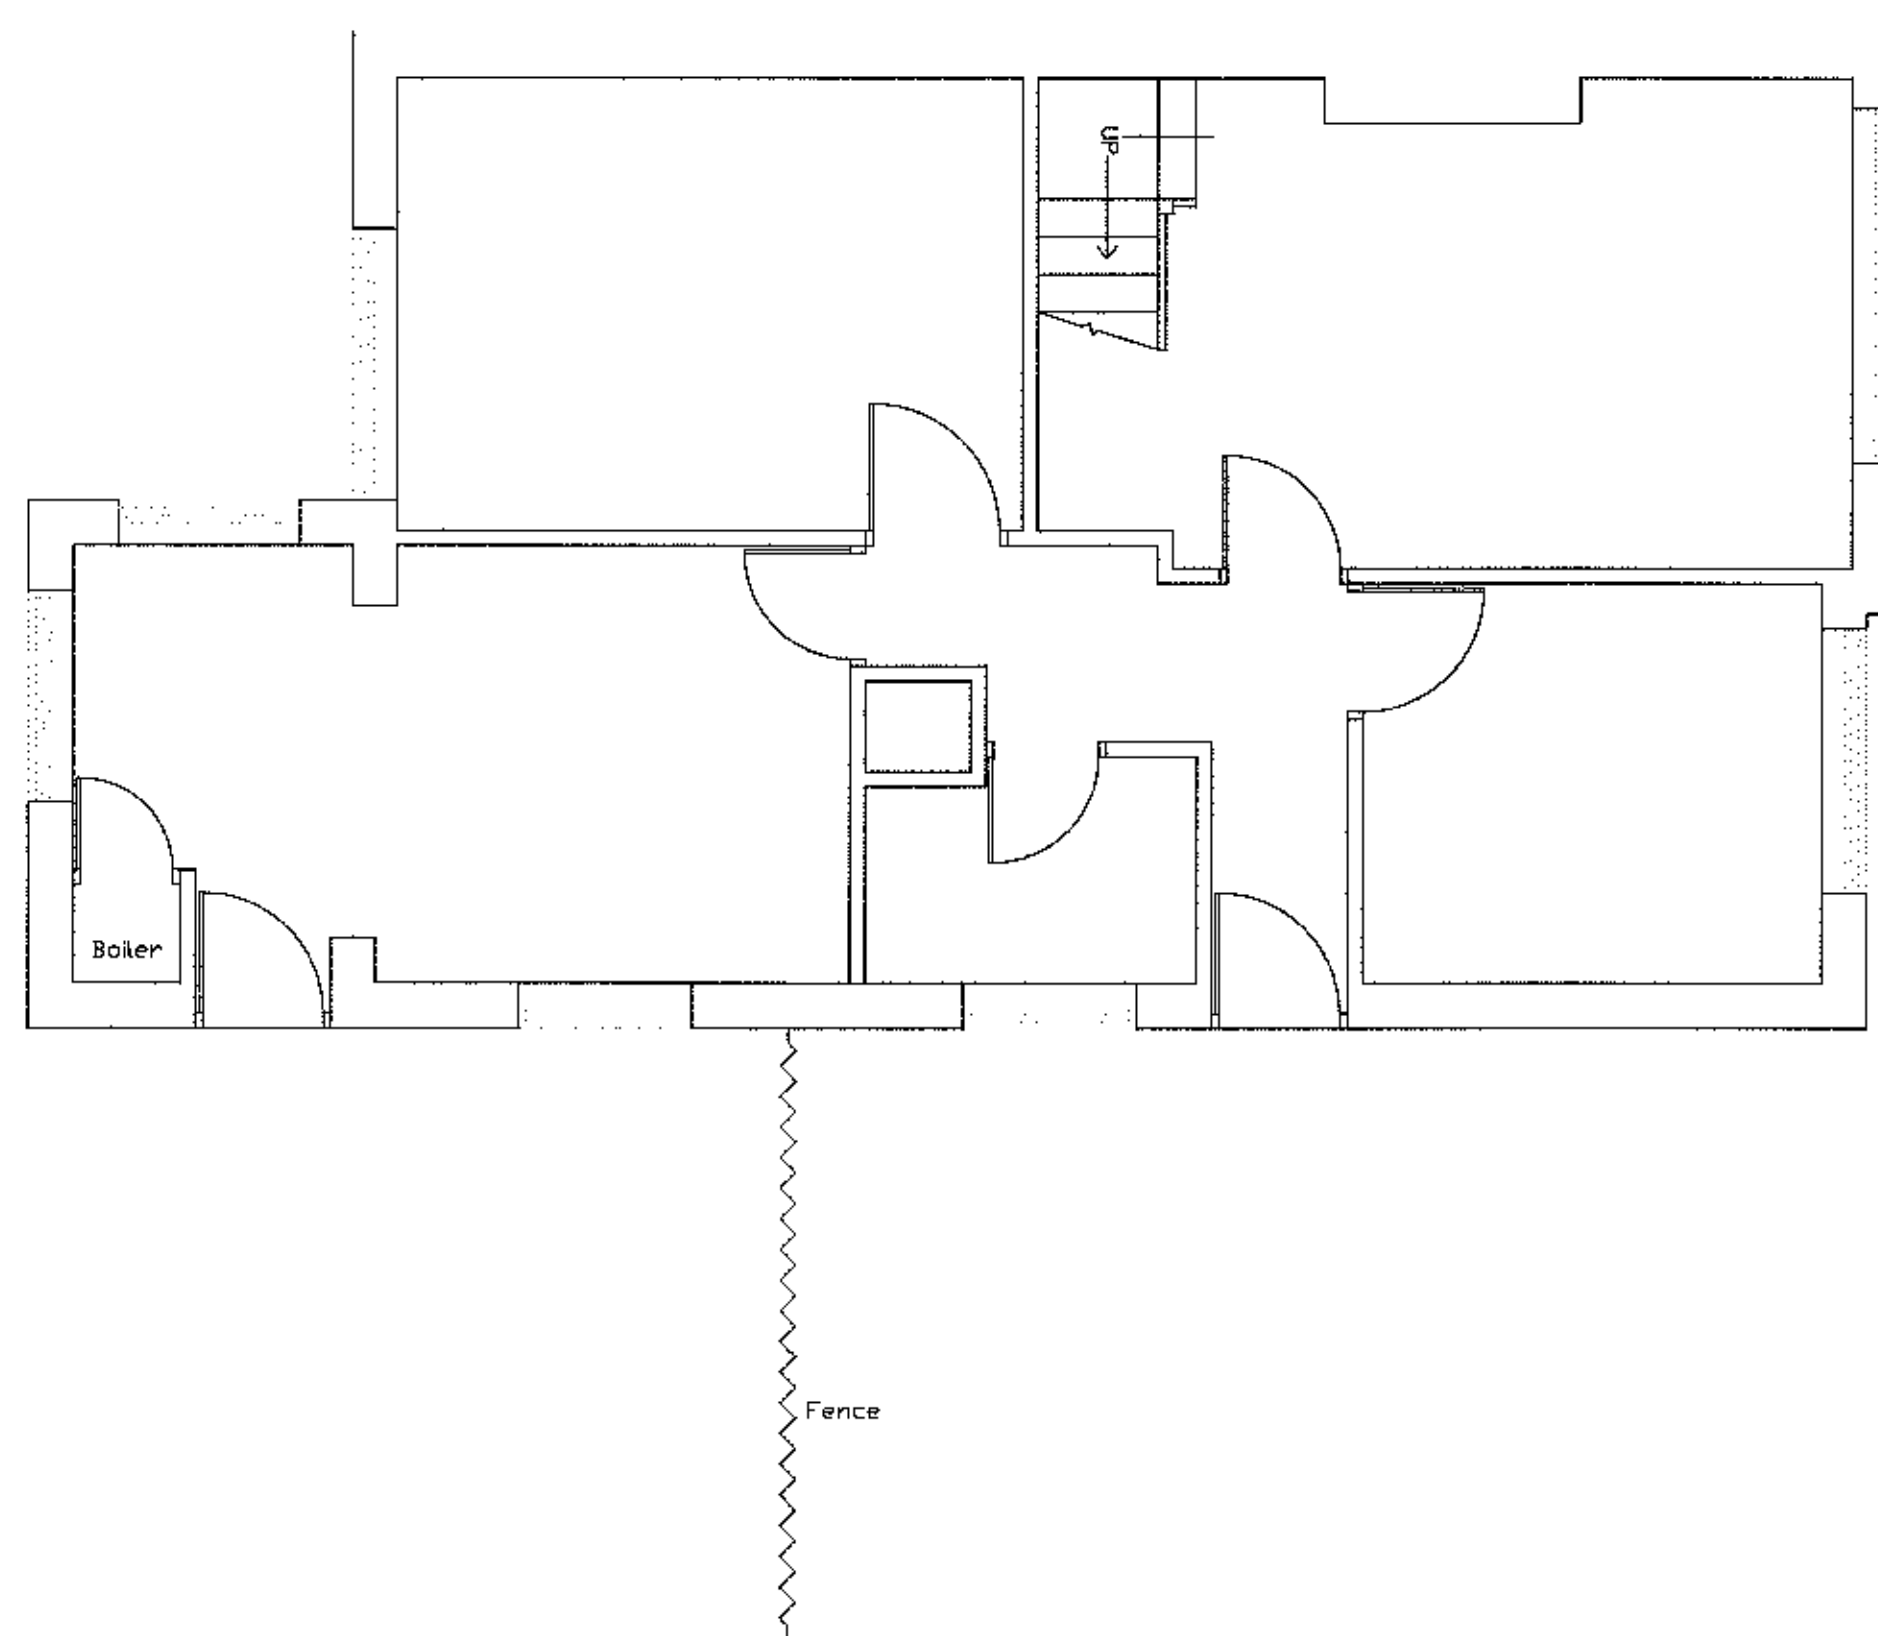


Front Elevation

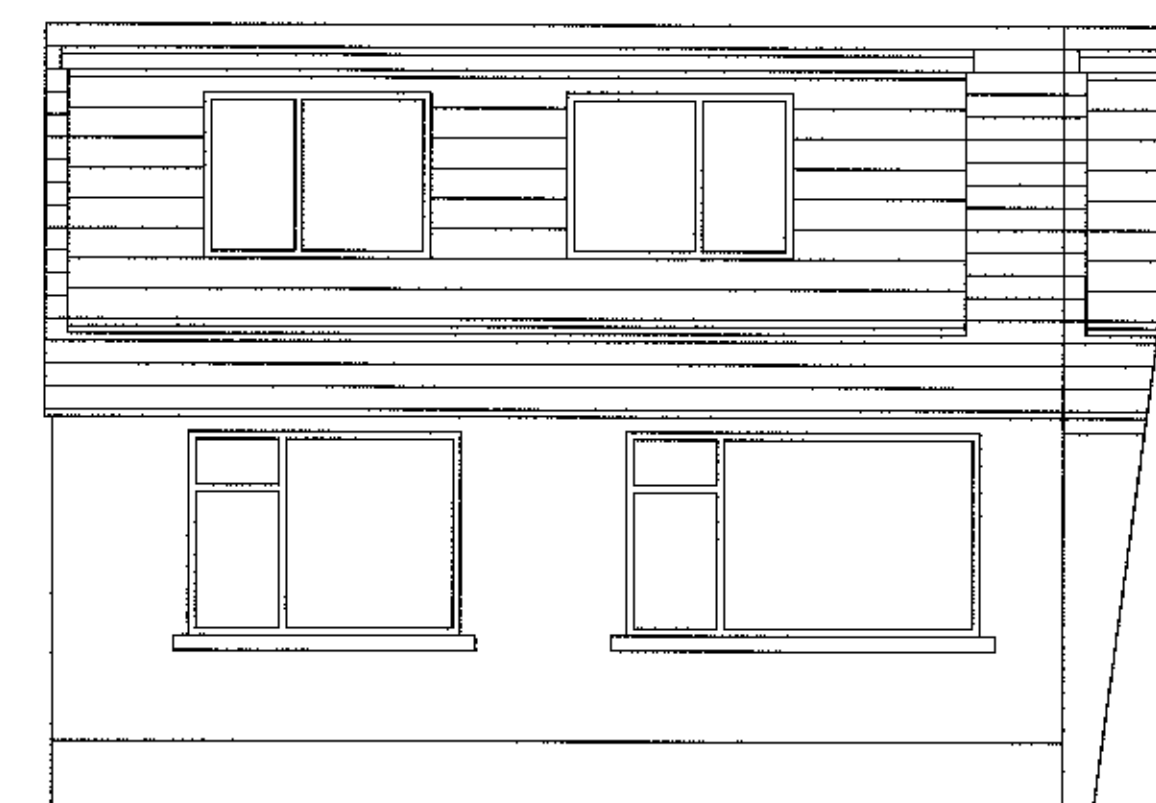

320120982P

DRAWING		
Existing		
PROJECT		
1 Langdale Avenue Clitheroe		
SCALE	Dwg. No.	
1:50	1	
DATE	DRAWN BY	CHECKED BY
22/10/17	A.C.	A.C.

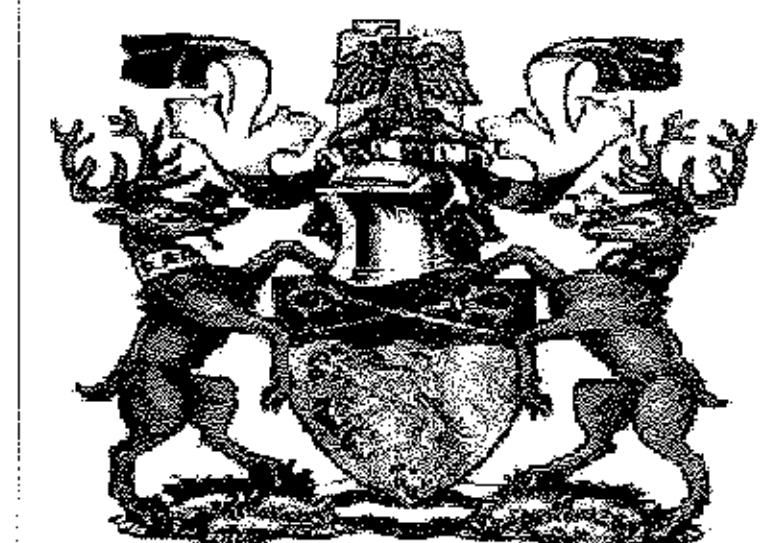

RIBBLE VALLEY BOROUGH COUNCIL