




Proposed Rear Elevation

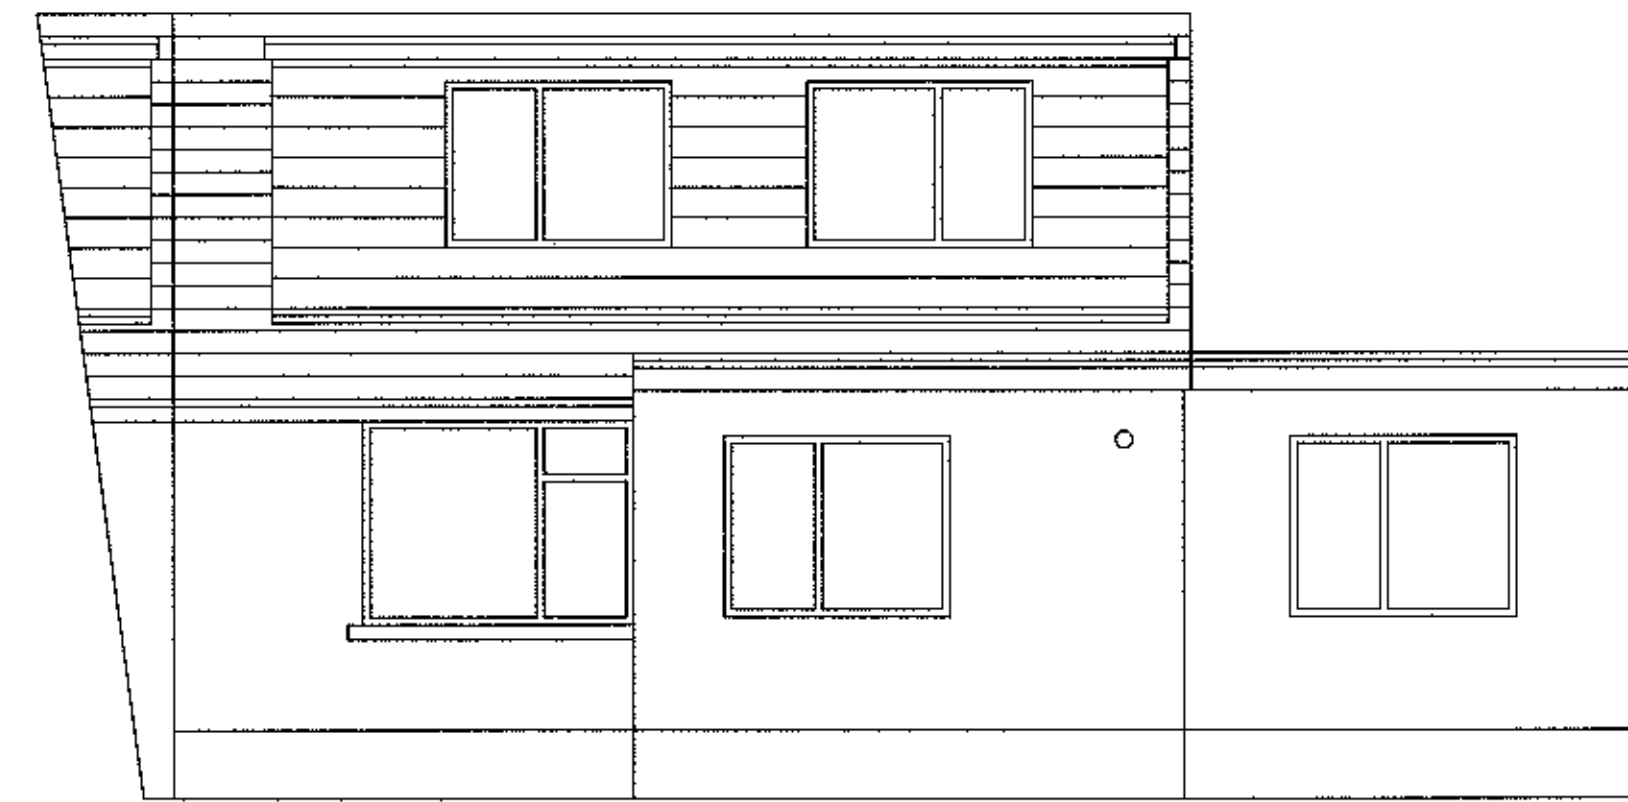


Proposed Side Elevation

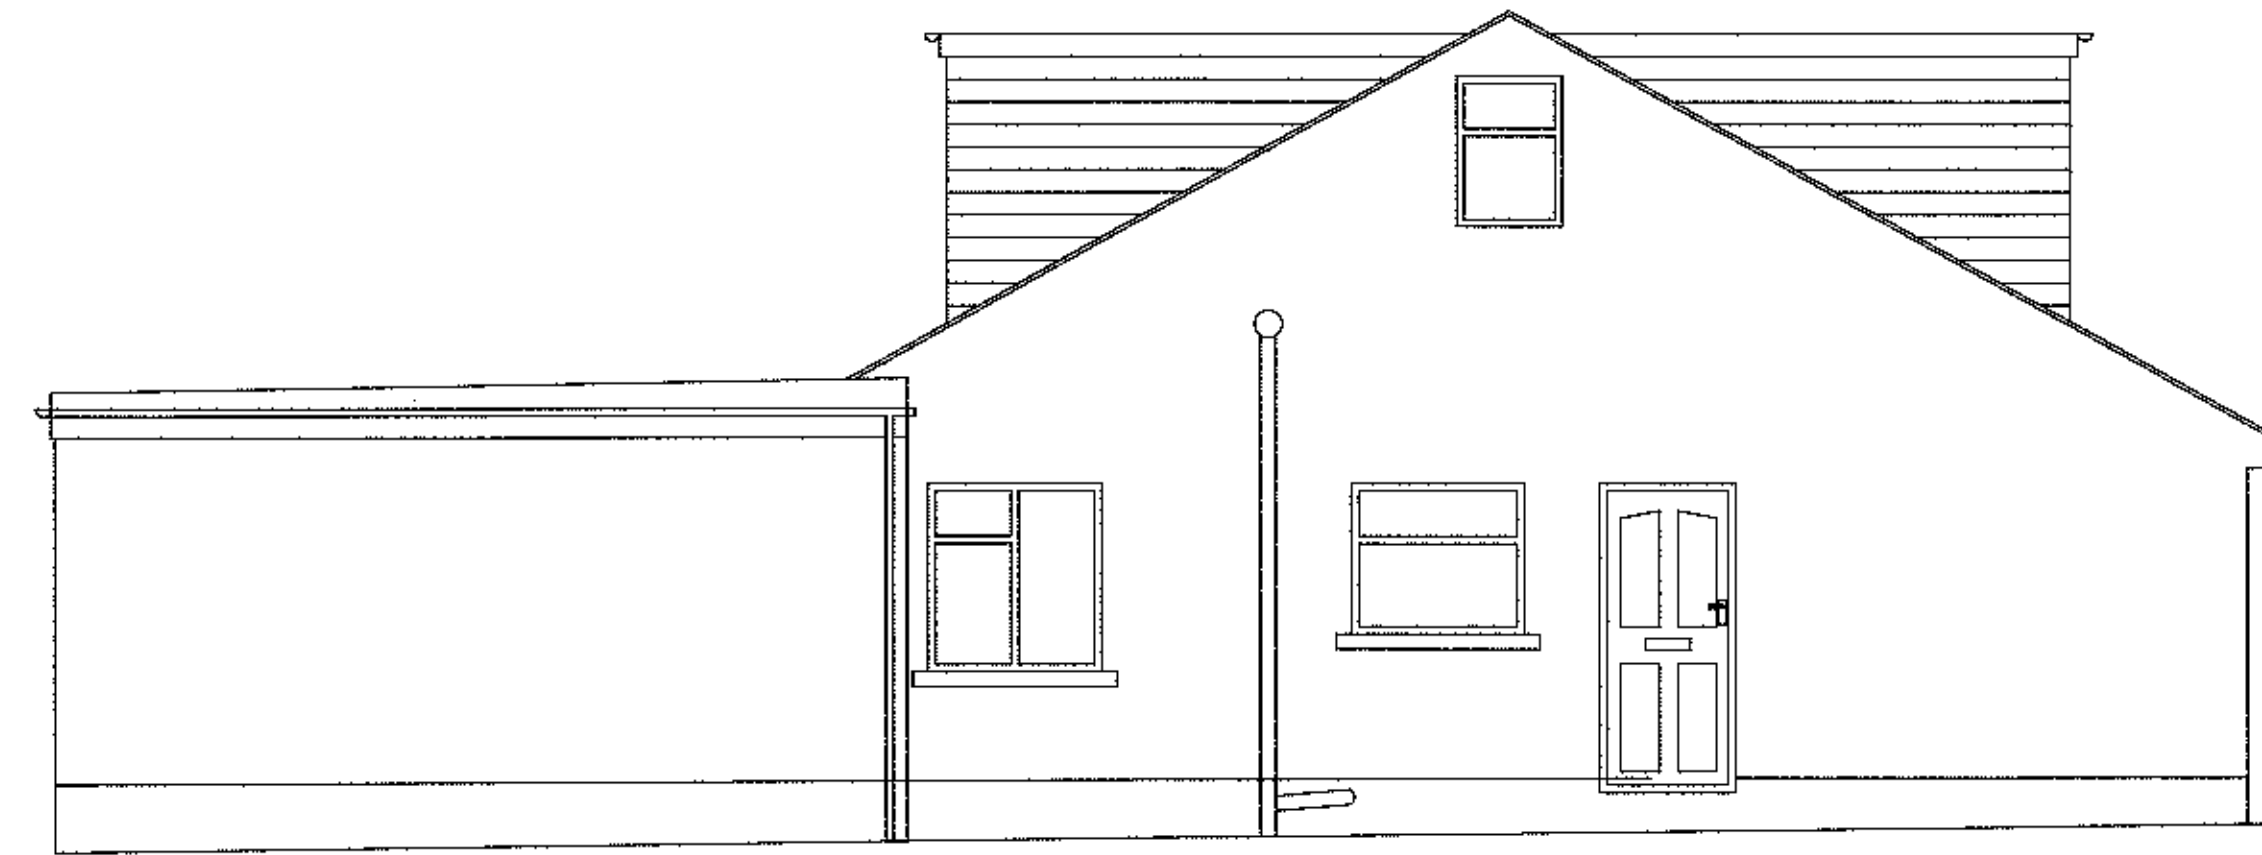

Proposed Ground Floor Plan

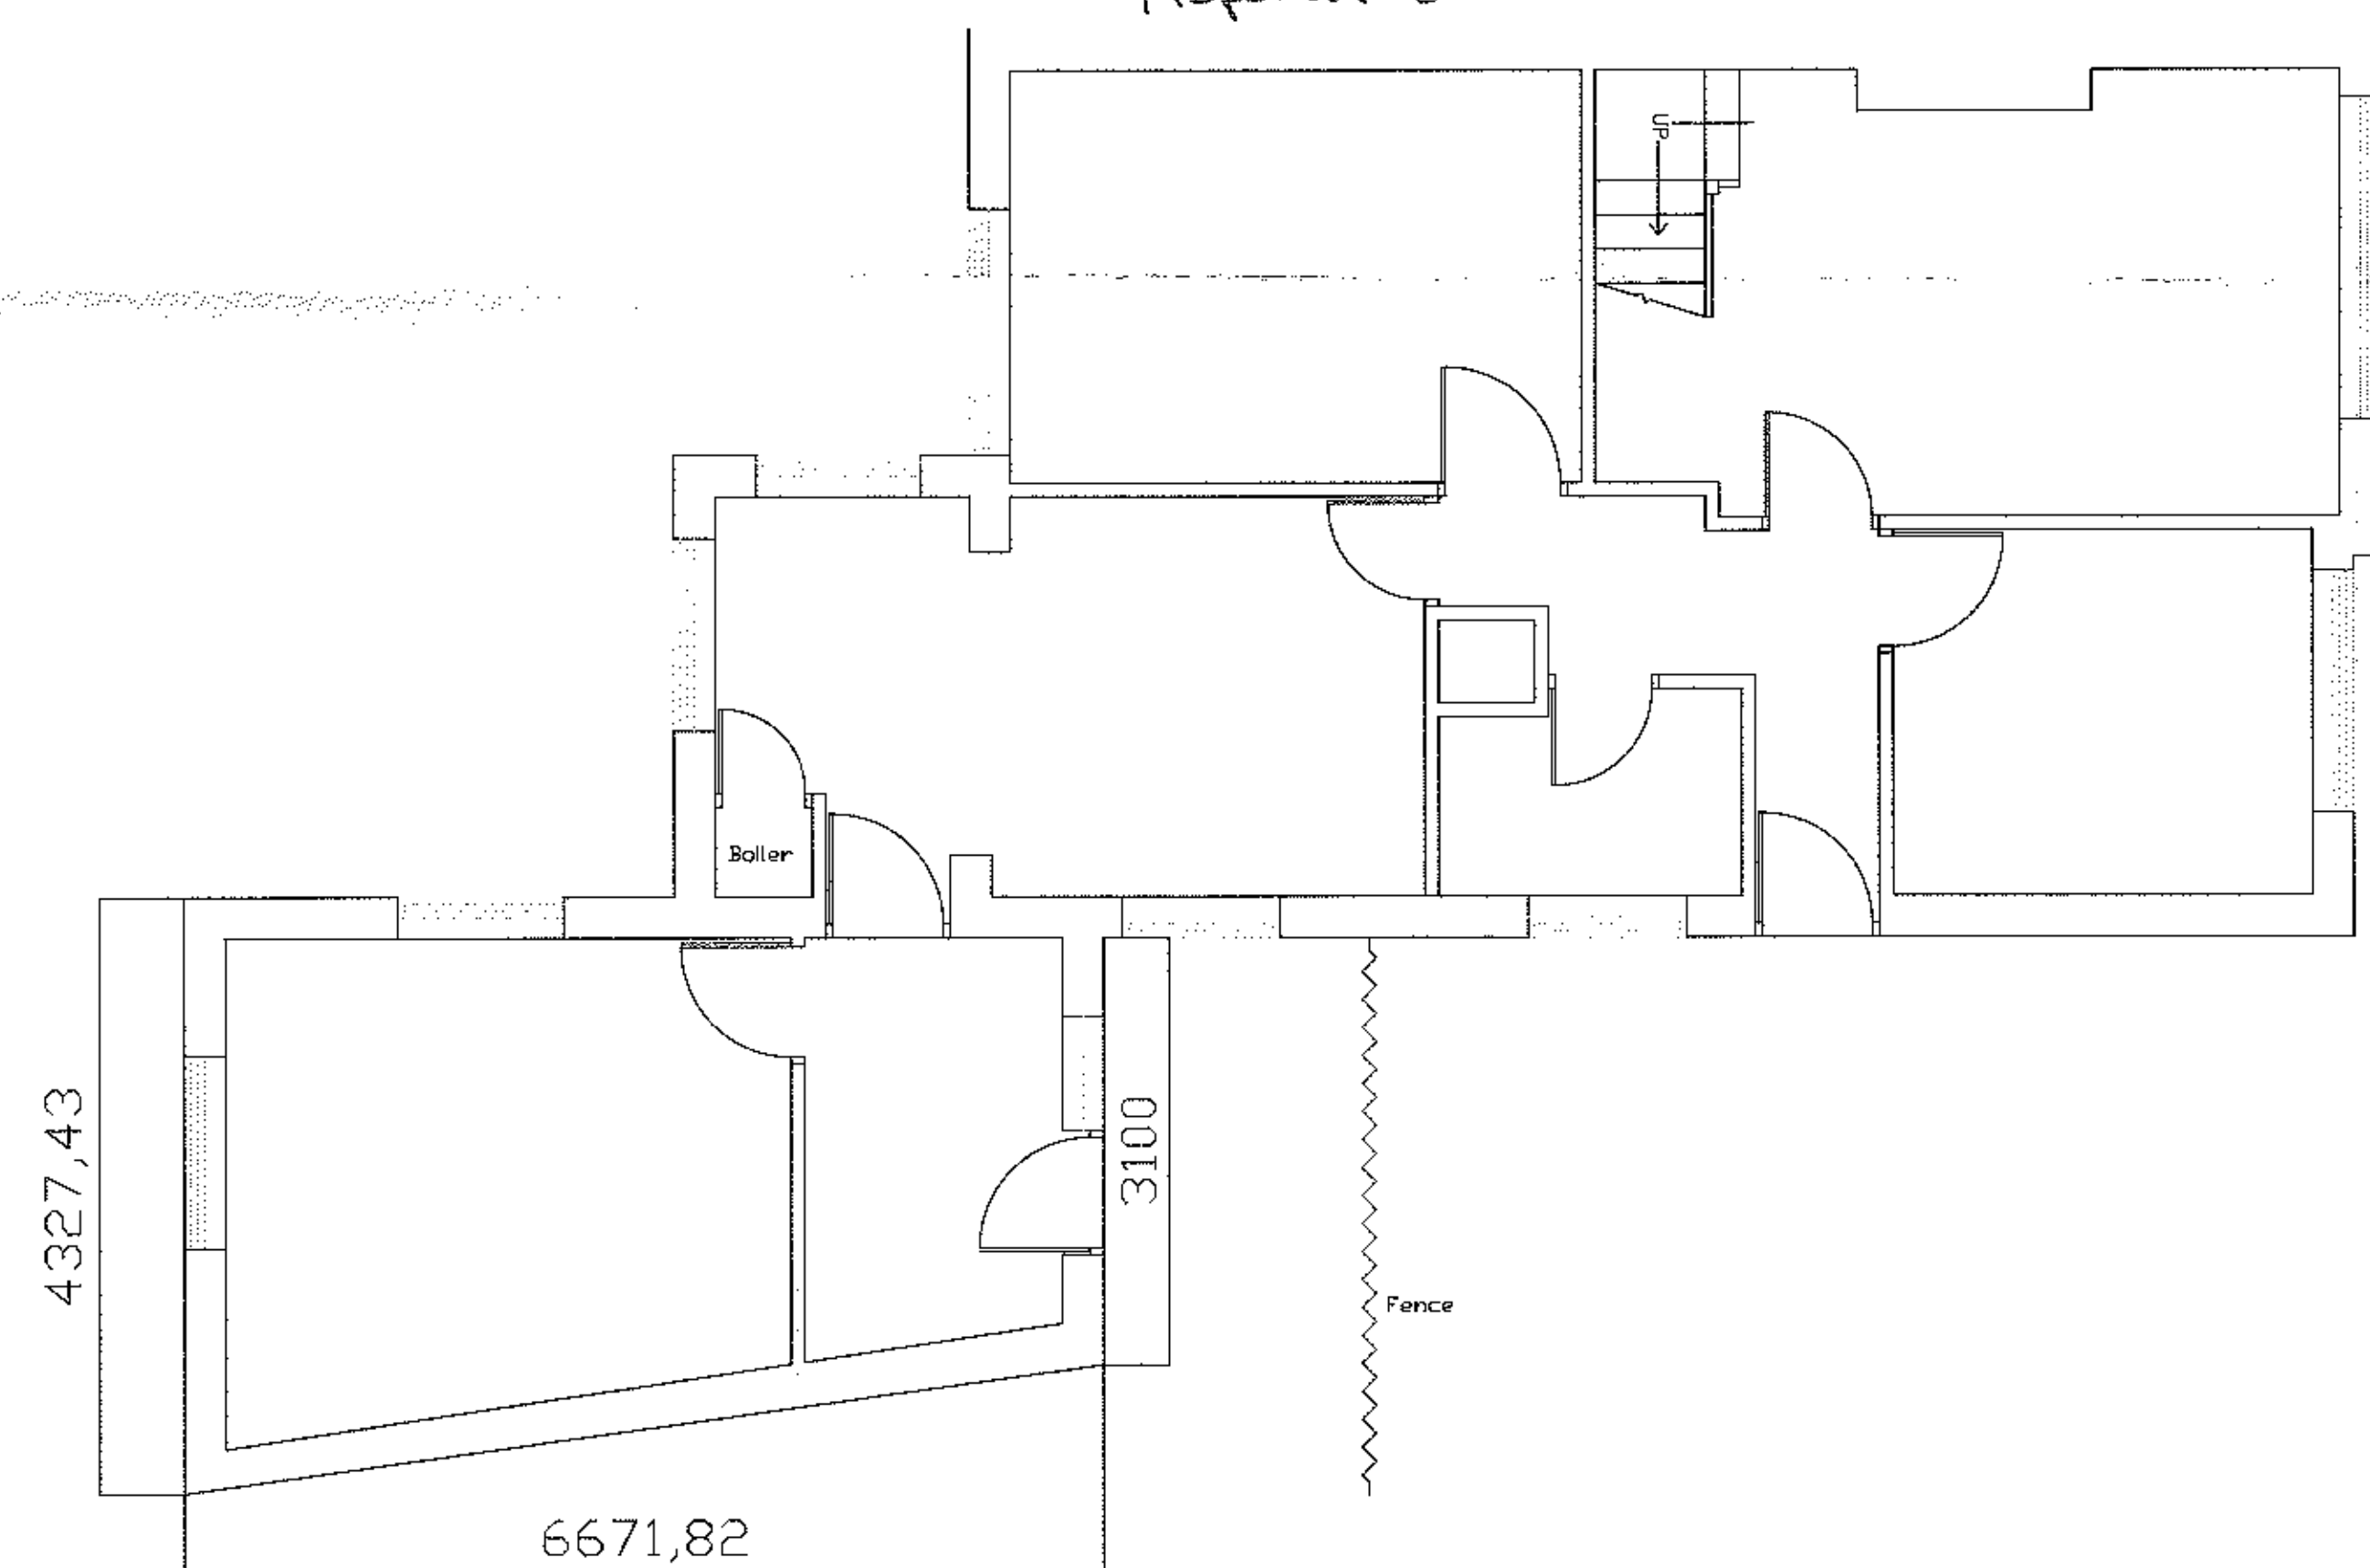

Proposed Front Elevation

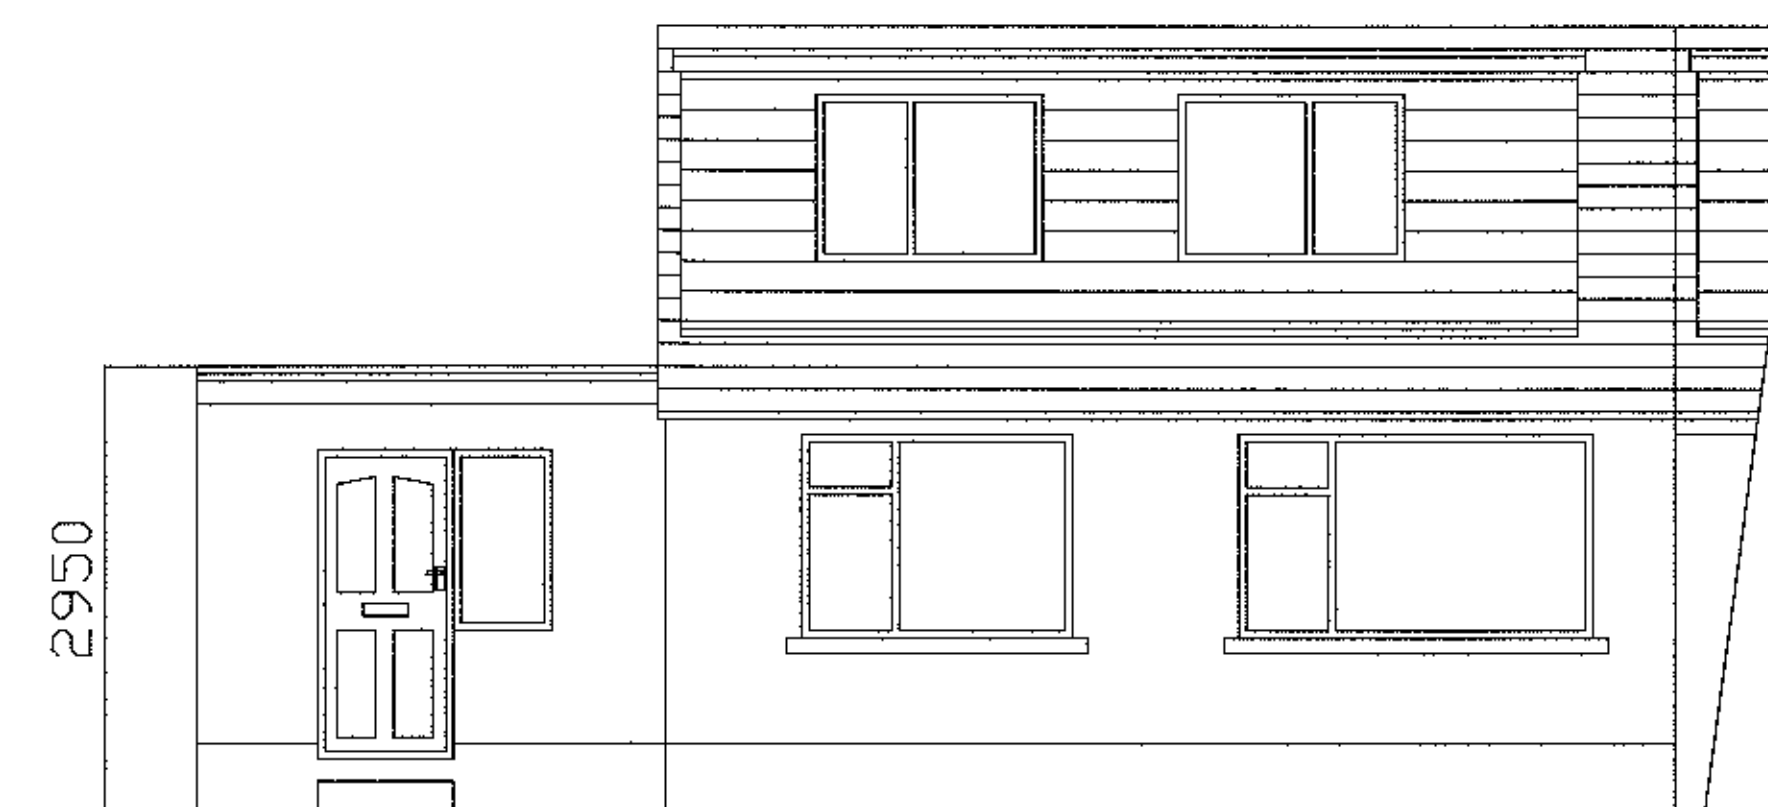

320120982P

DRAWING		
Proposed		
PROJECT		
1 Langdale Avenue Clitheroe		
SCALE	Dwg. No.	
1:50	3	
DATE	DRAWN BY	CHECKED BY
22/10/12	A.C.	A.C.



RIBBLE VALLEY BOROUGH COUNCIL