



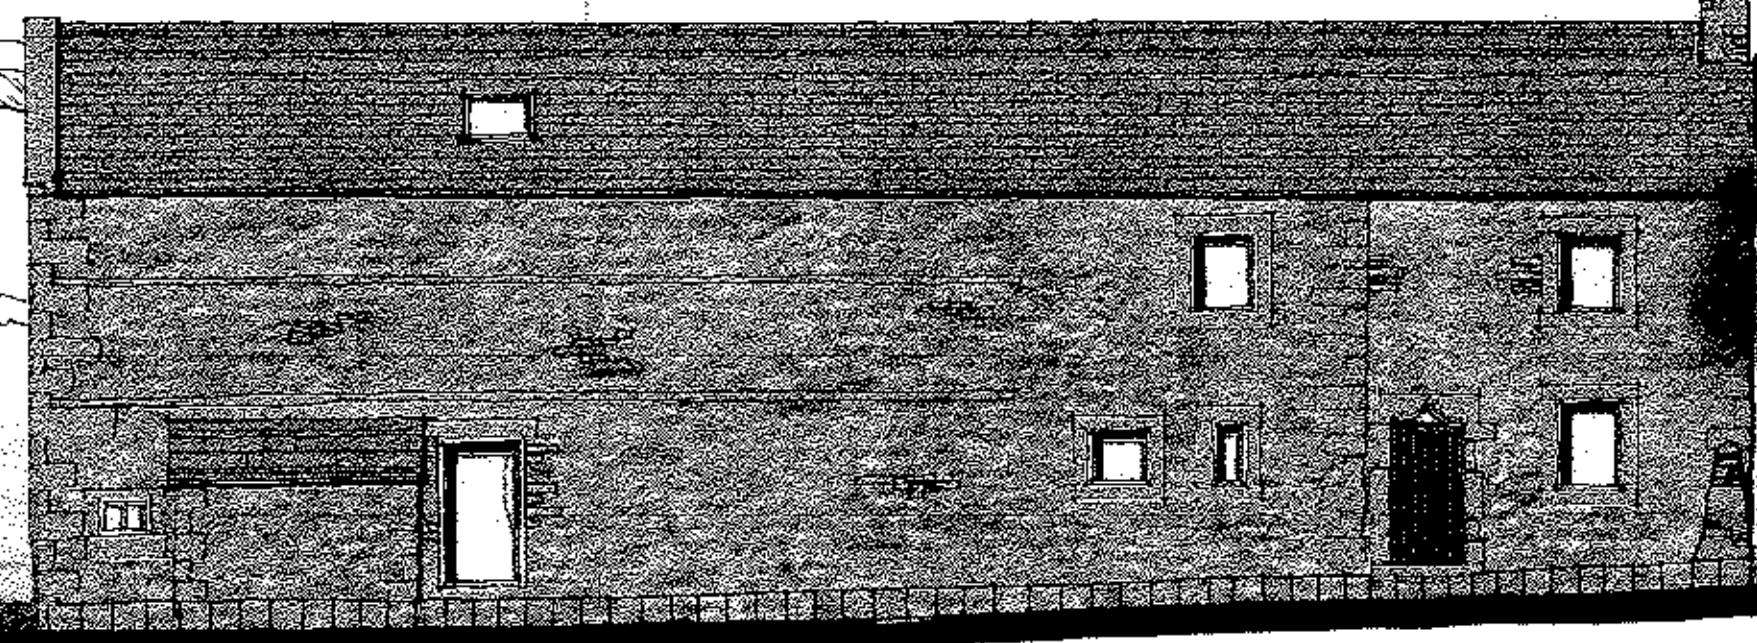

FRONT ELEVATION

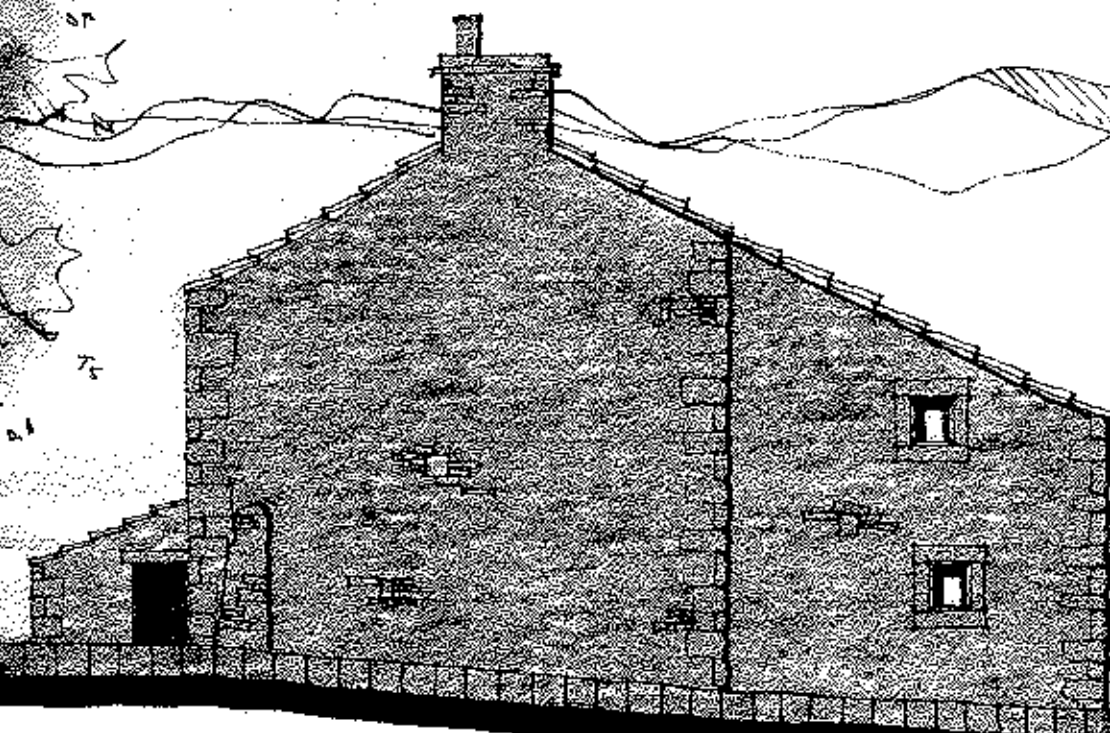


SIDE ELEVATION

Bat Accommodation

Accommodation for bats is via an access to the roof void via bat tiles and bat tubes built into gaps into wall surfaces, for further information see ecological report details.




REAR ELEVATION

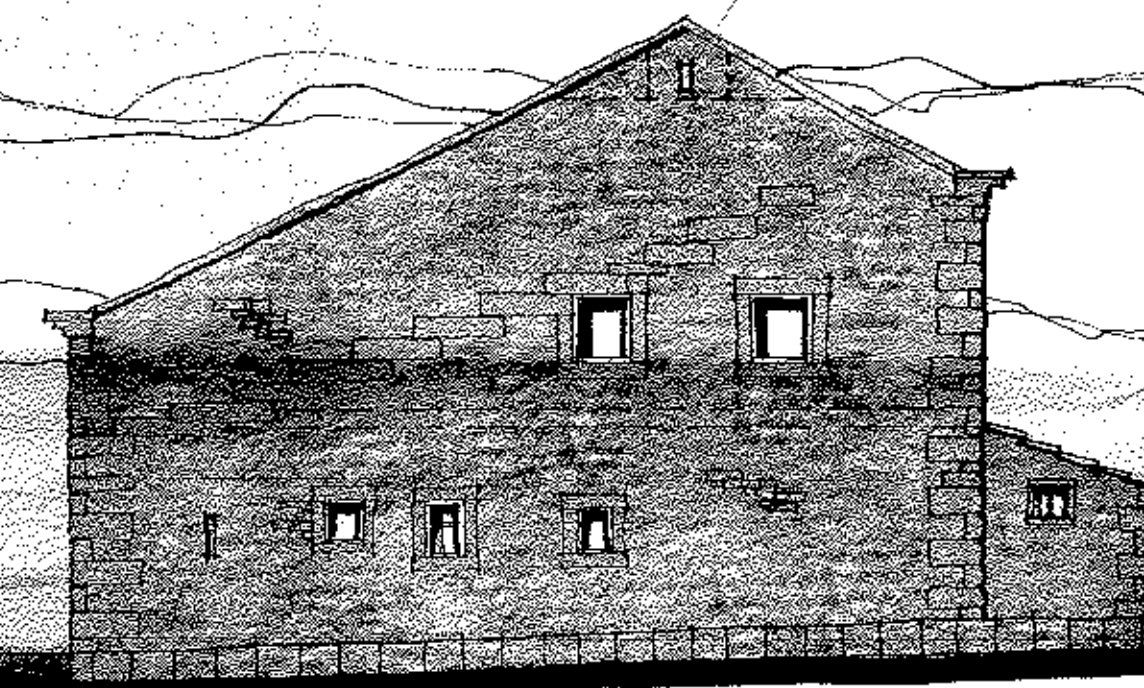

SIDE ELEVATION

Provide habitat for existing barn owl to Ecologists details.

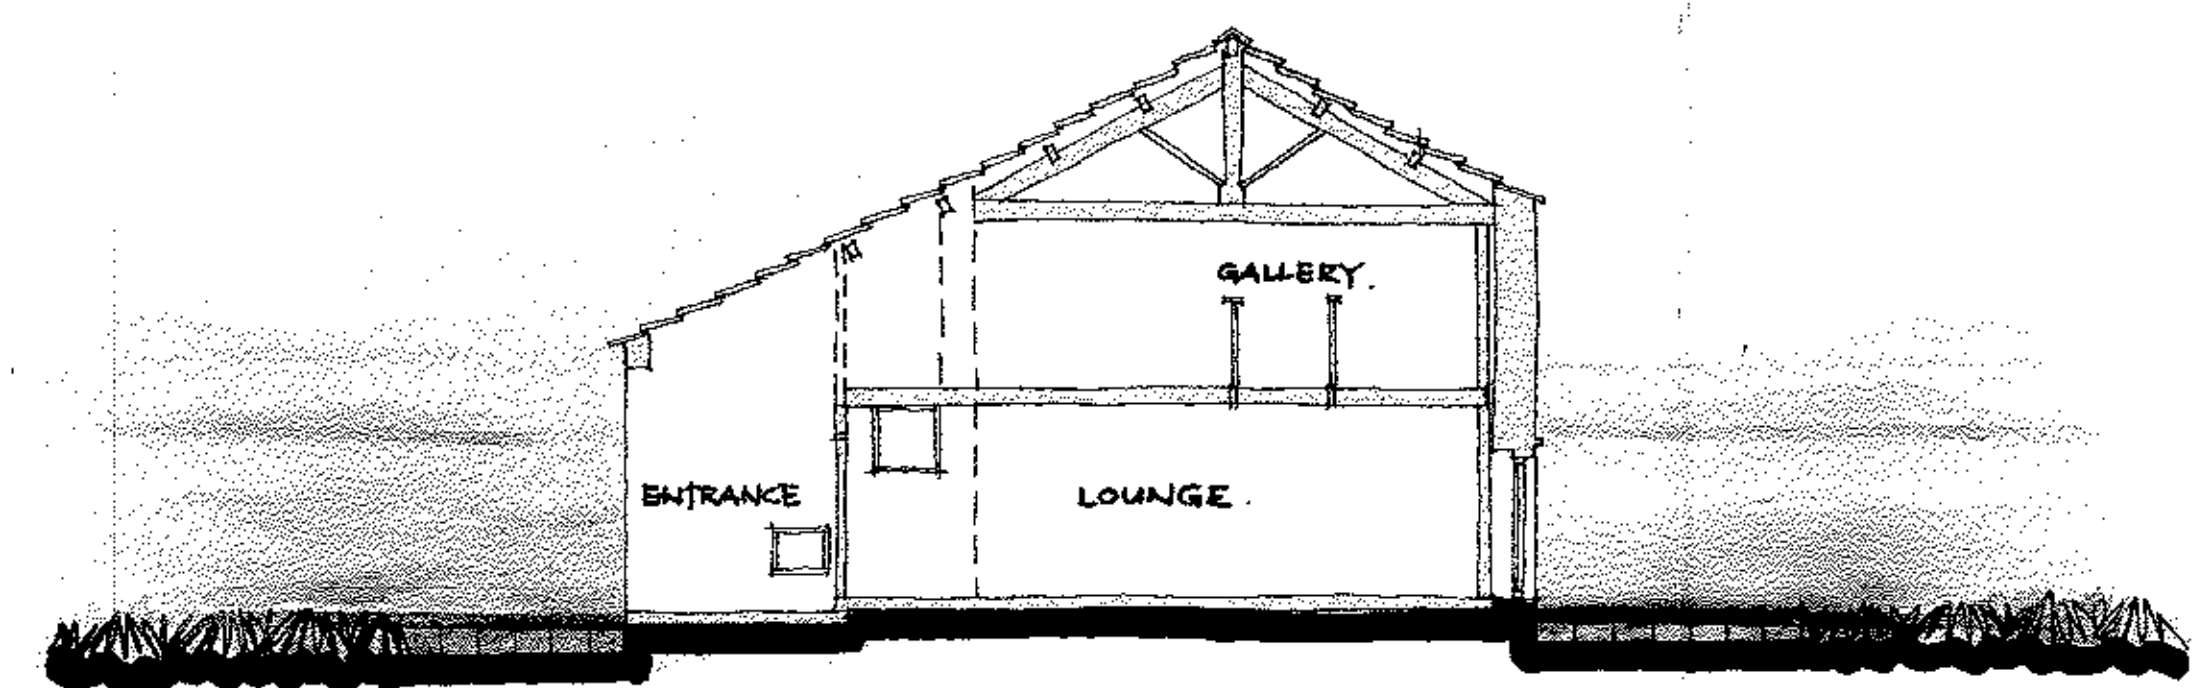

PROPOSED SECTION. 1:100

320120984 P



UNITED UTILITIES
PROPERTY SOLUTIONS

mck associates limited
architecture | building surveying | urban design

Curry's Way • 448 Watling Street Road • Farnwood • Creighton • CR8 8BQ
Tel: 01778 776510 Fax: 01778 776511 mck@mckassociates.co.uk

**COCKLICK END FARM,
SLAIDBURN.**

ELEVATIONS

Drawn by: RSM Date: 12/088 DE 01. Scale: 1:100 @ A1 Date: AUG '12