



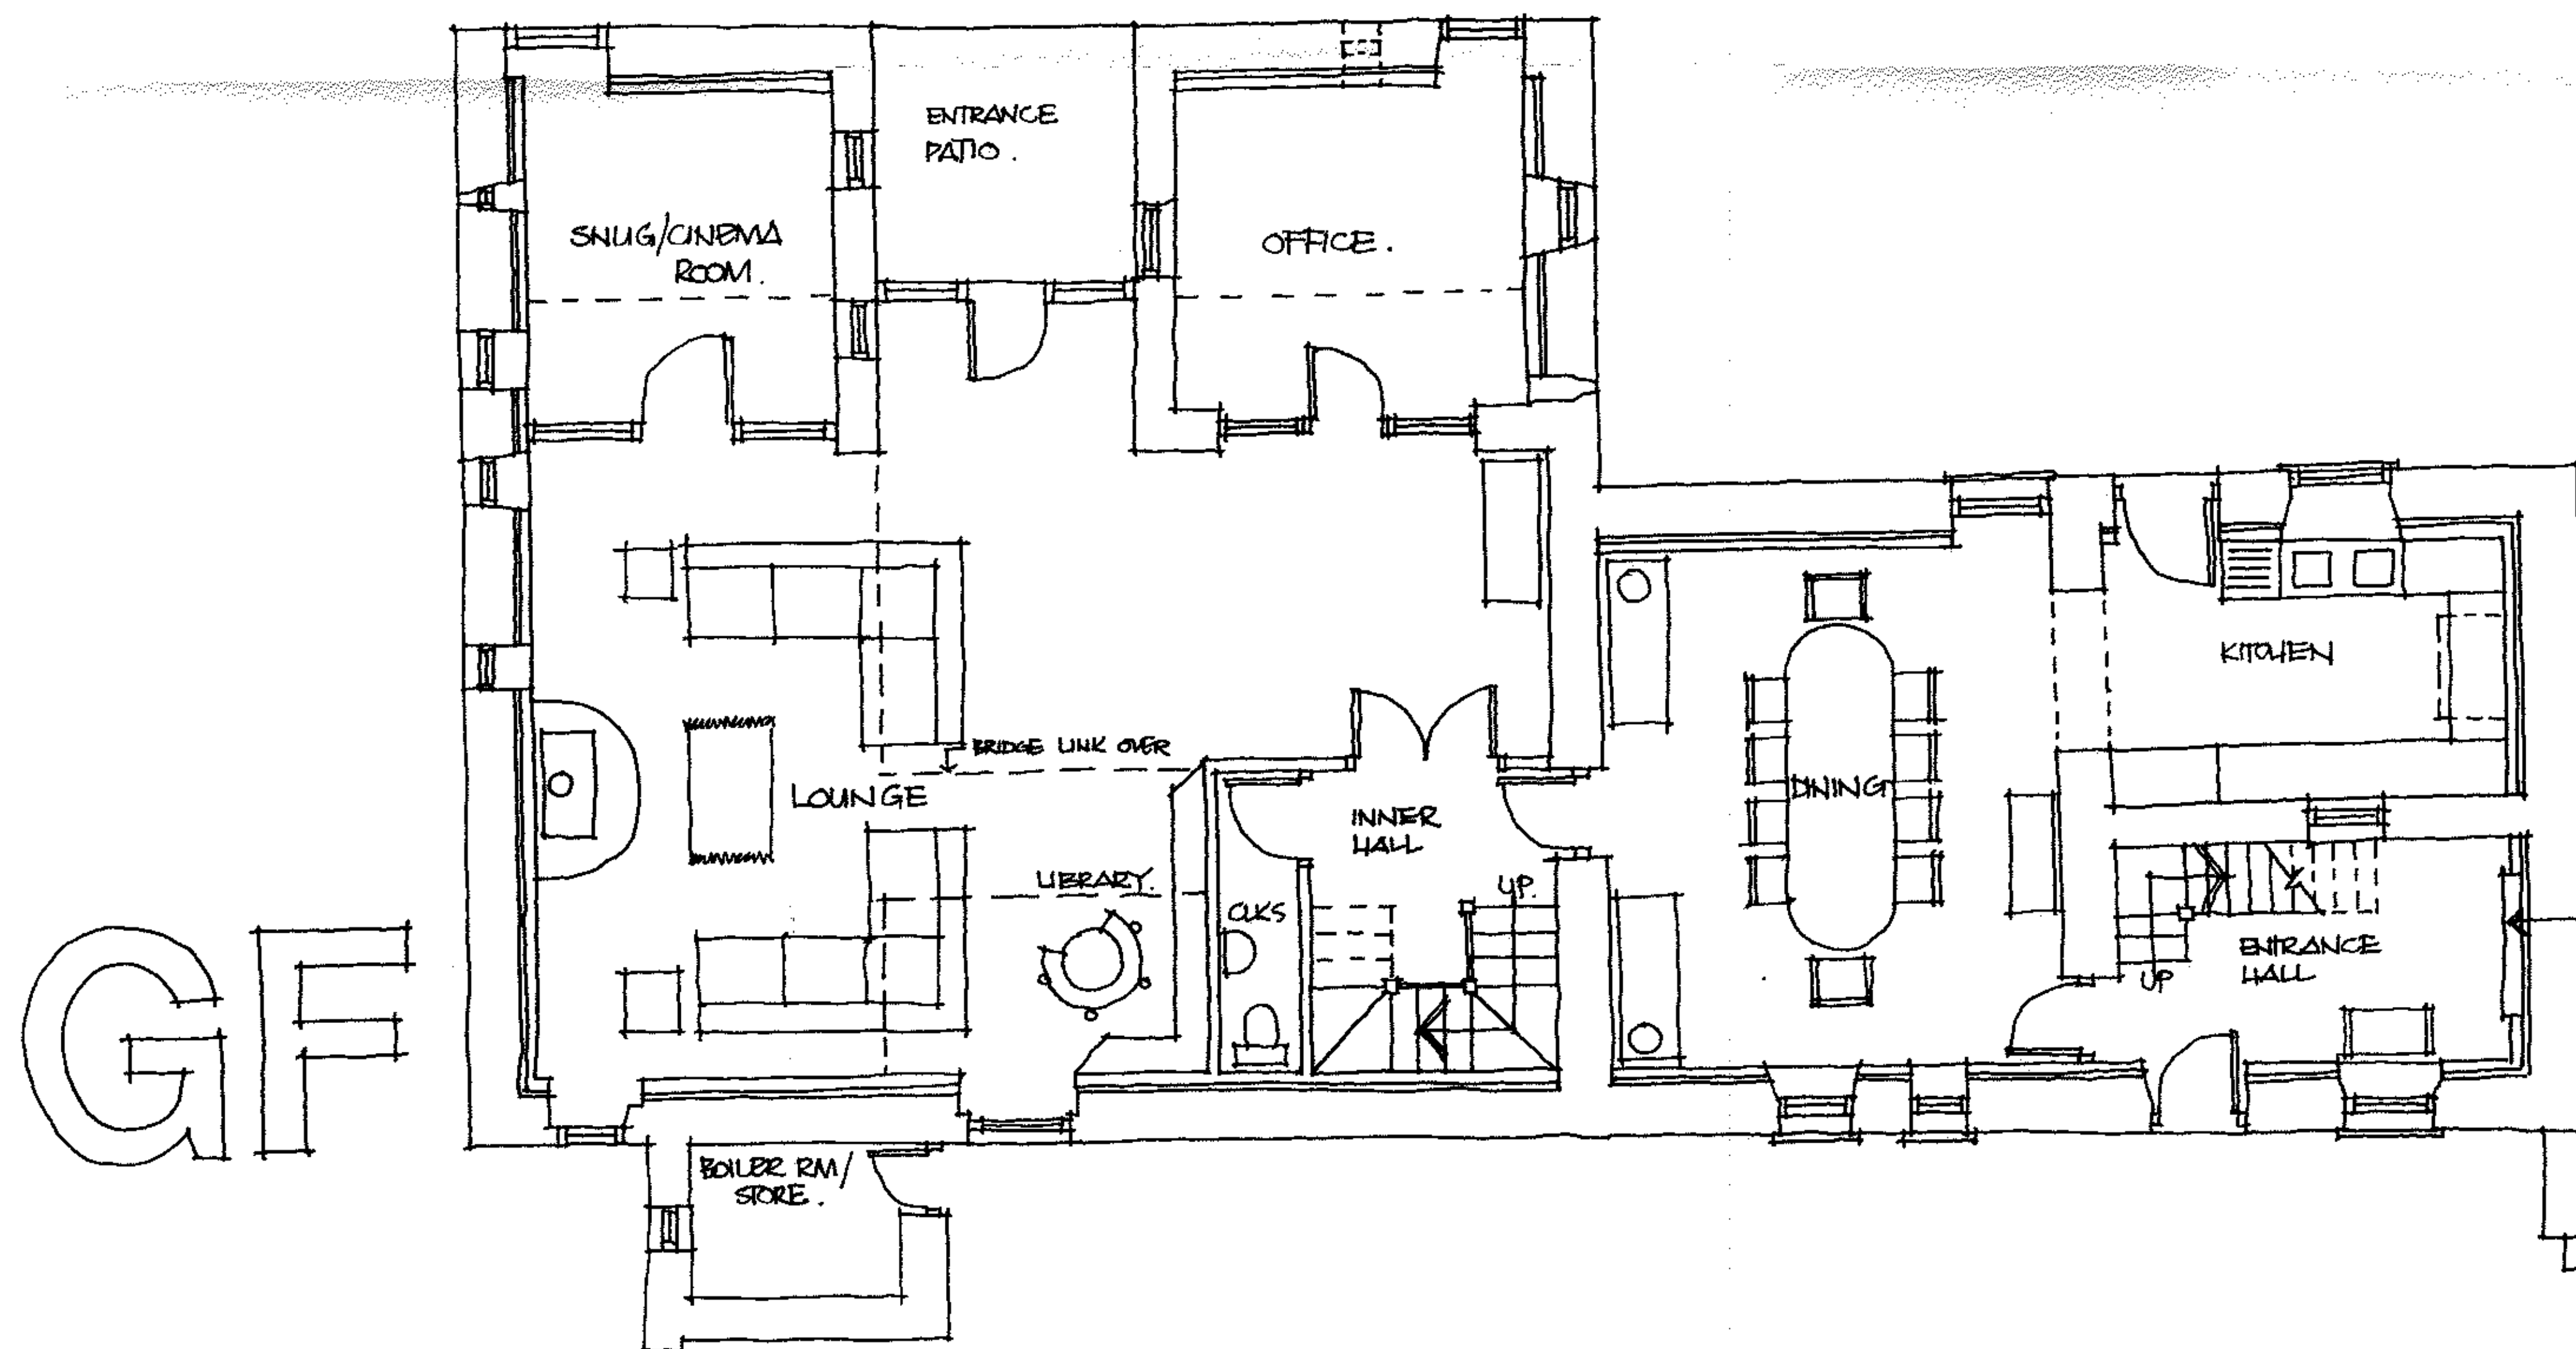

320120984P

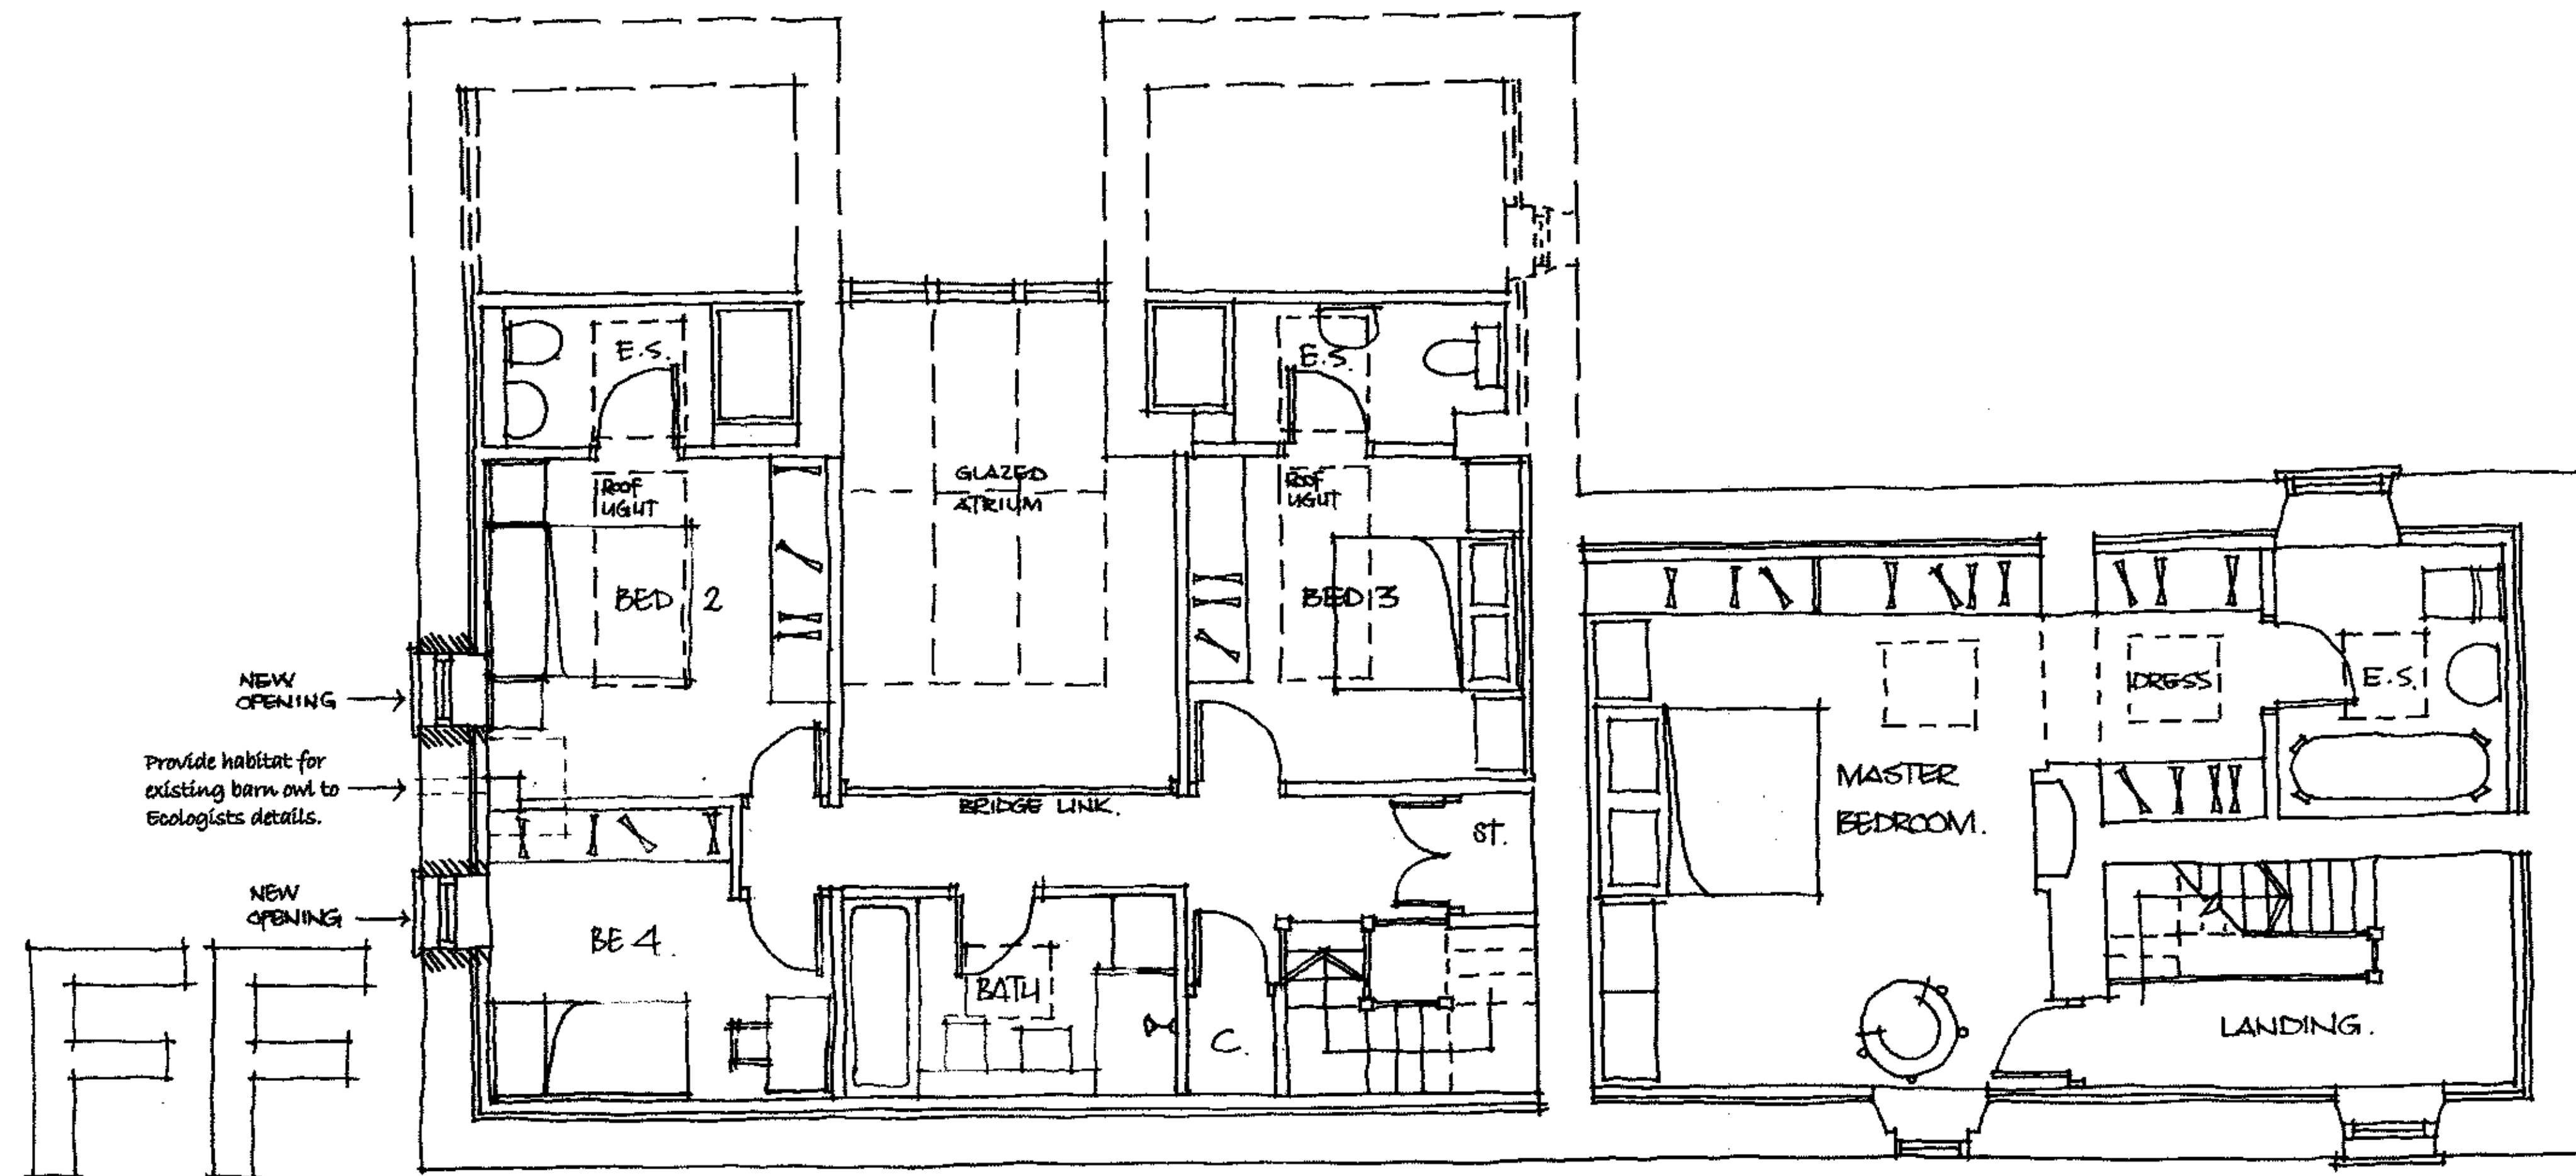

UNITED UTILITIES
PROPERTY SOLUTIONS

mck associates limited
architecture | building surveying | urban design

Burnaby Villa, 48 Woking Street Road, Farnham, Surrey, GU14 7JH
Tel: 01778 774510 Fax: 01778 774511 Email: info@mckassociates.co.uk

LOCKCROFT END FARM,
SLAIDBURN.

FLOOR PLANS

Drawn: PGM Checked: T.S. @ A1 Date: AUG '12
Job No: 12/088 DFP 01. Rev: A.