



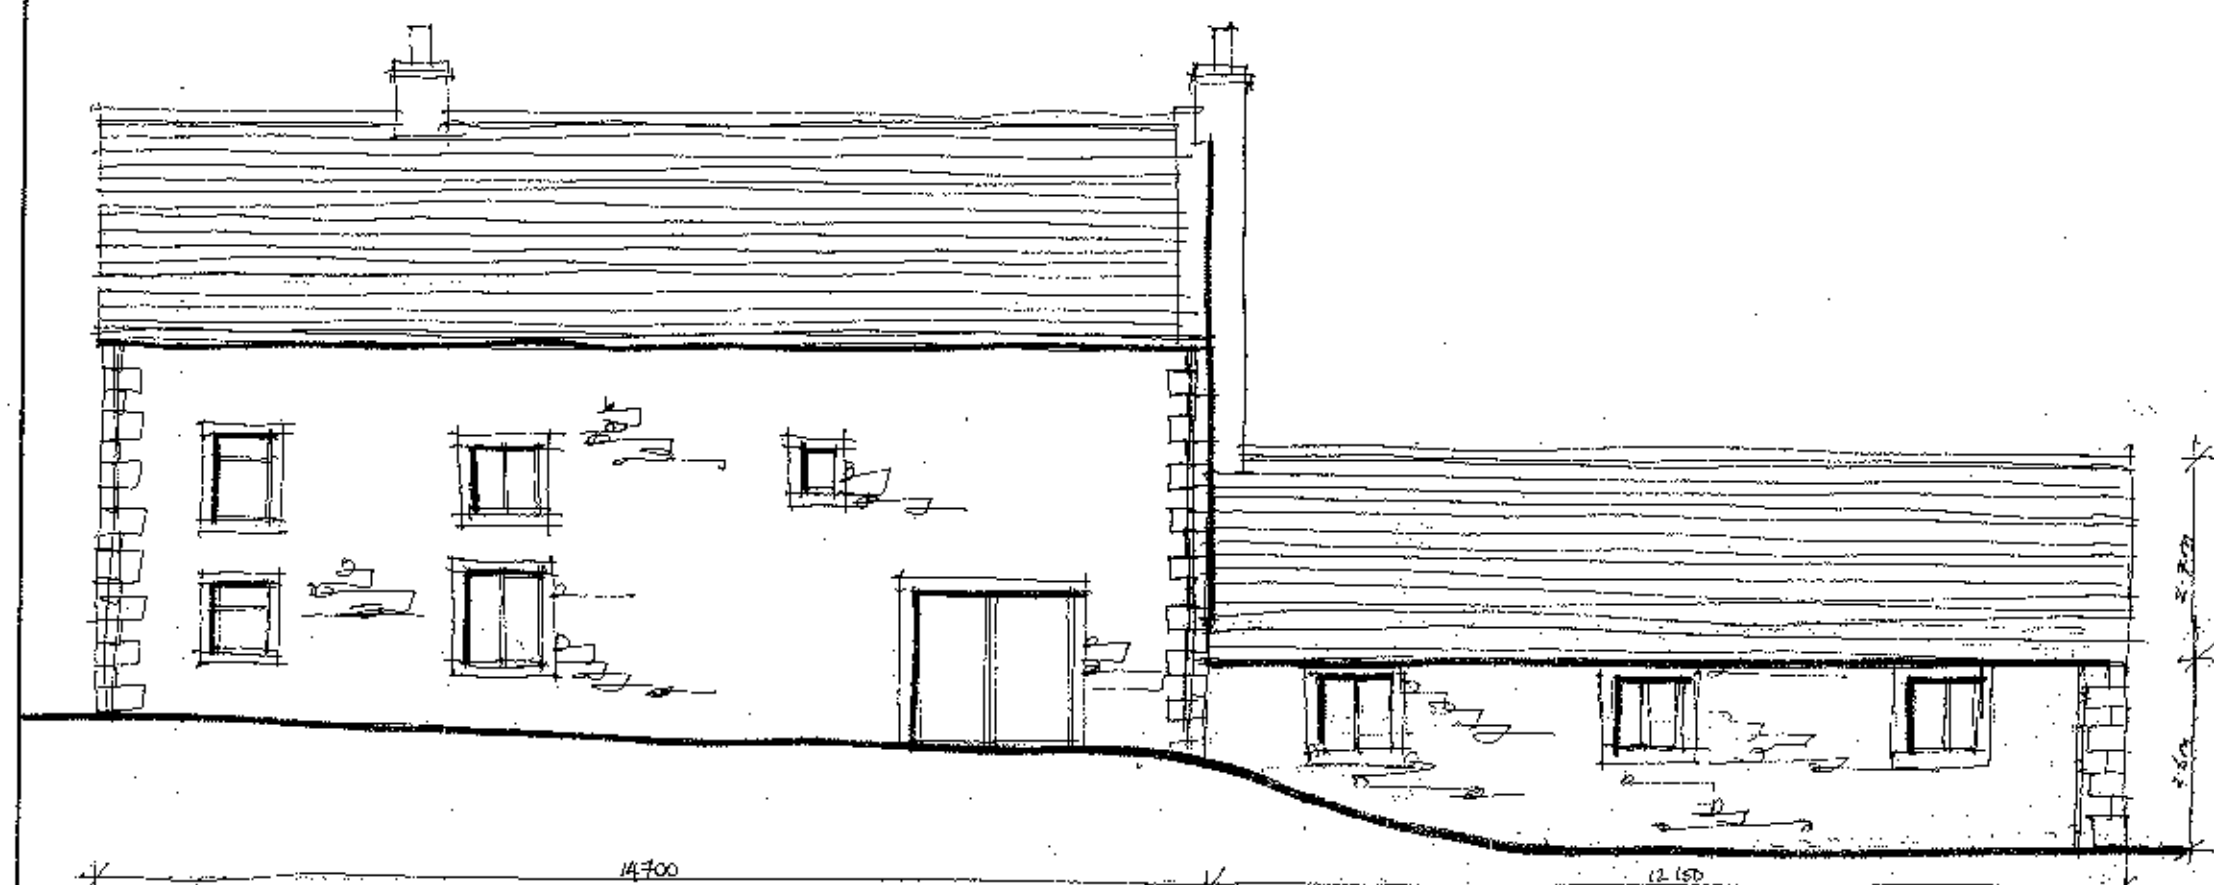

NORTH ELEVATION


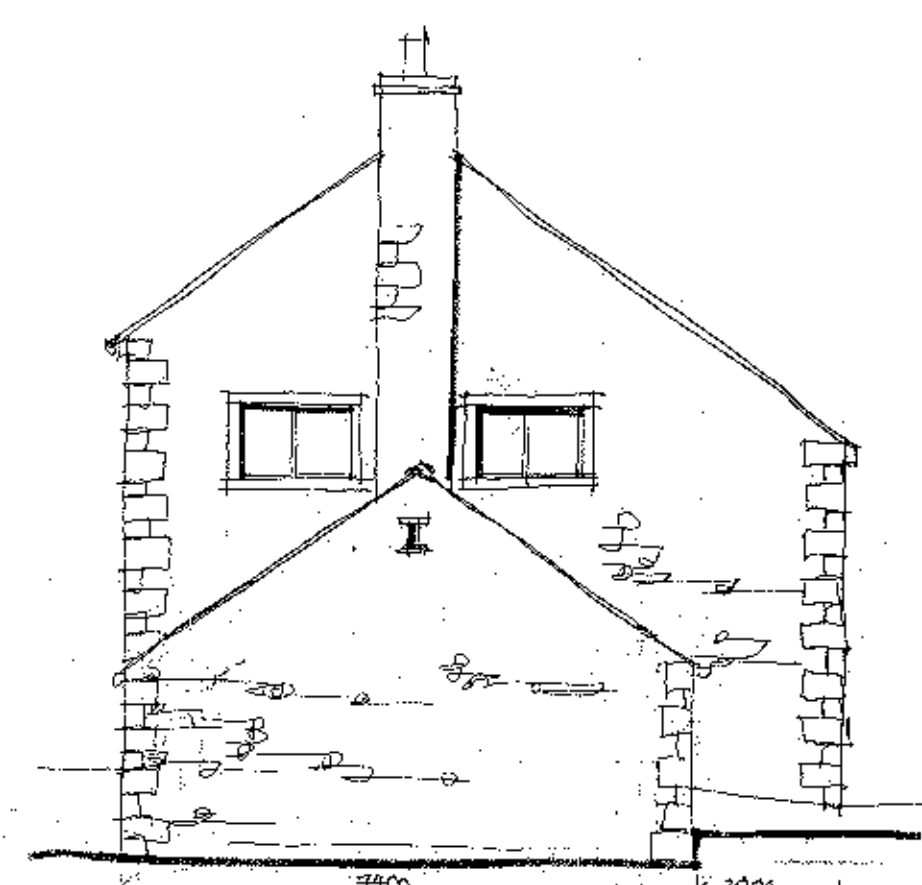


WEST ELEVATION



SOUTH ELEVATION

NATURAL BLUE SLATE TO MATCH EXISTING
 THREE WINDOW & DOORS TO MATCH HOUSE
 NATURAL RECLAIMED STONE WALLS WITH
 GEOLINE & JOINTS TO MATCH HOUSE

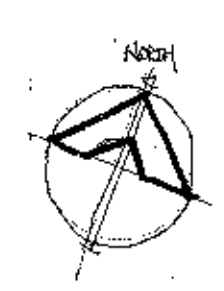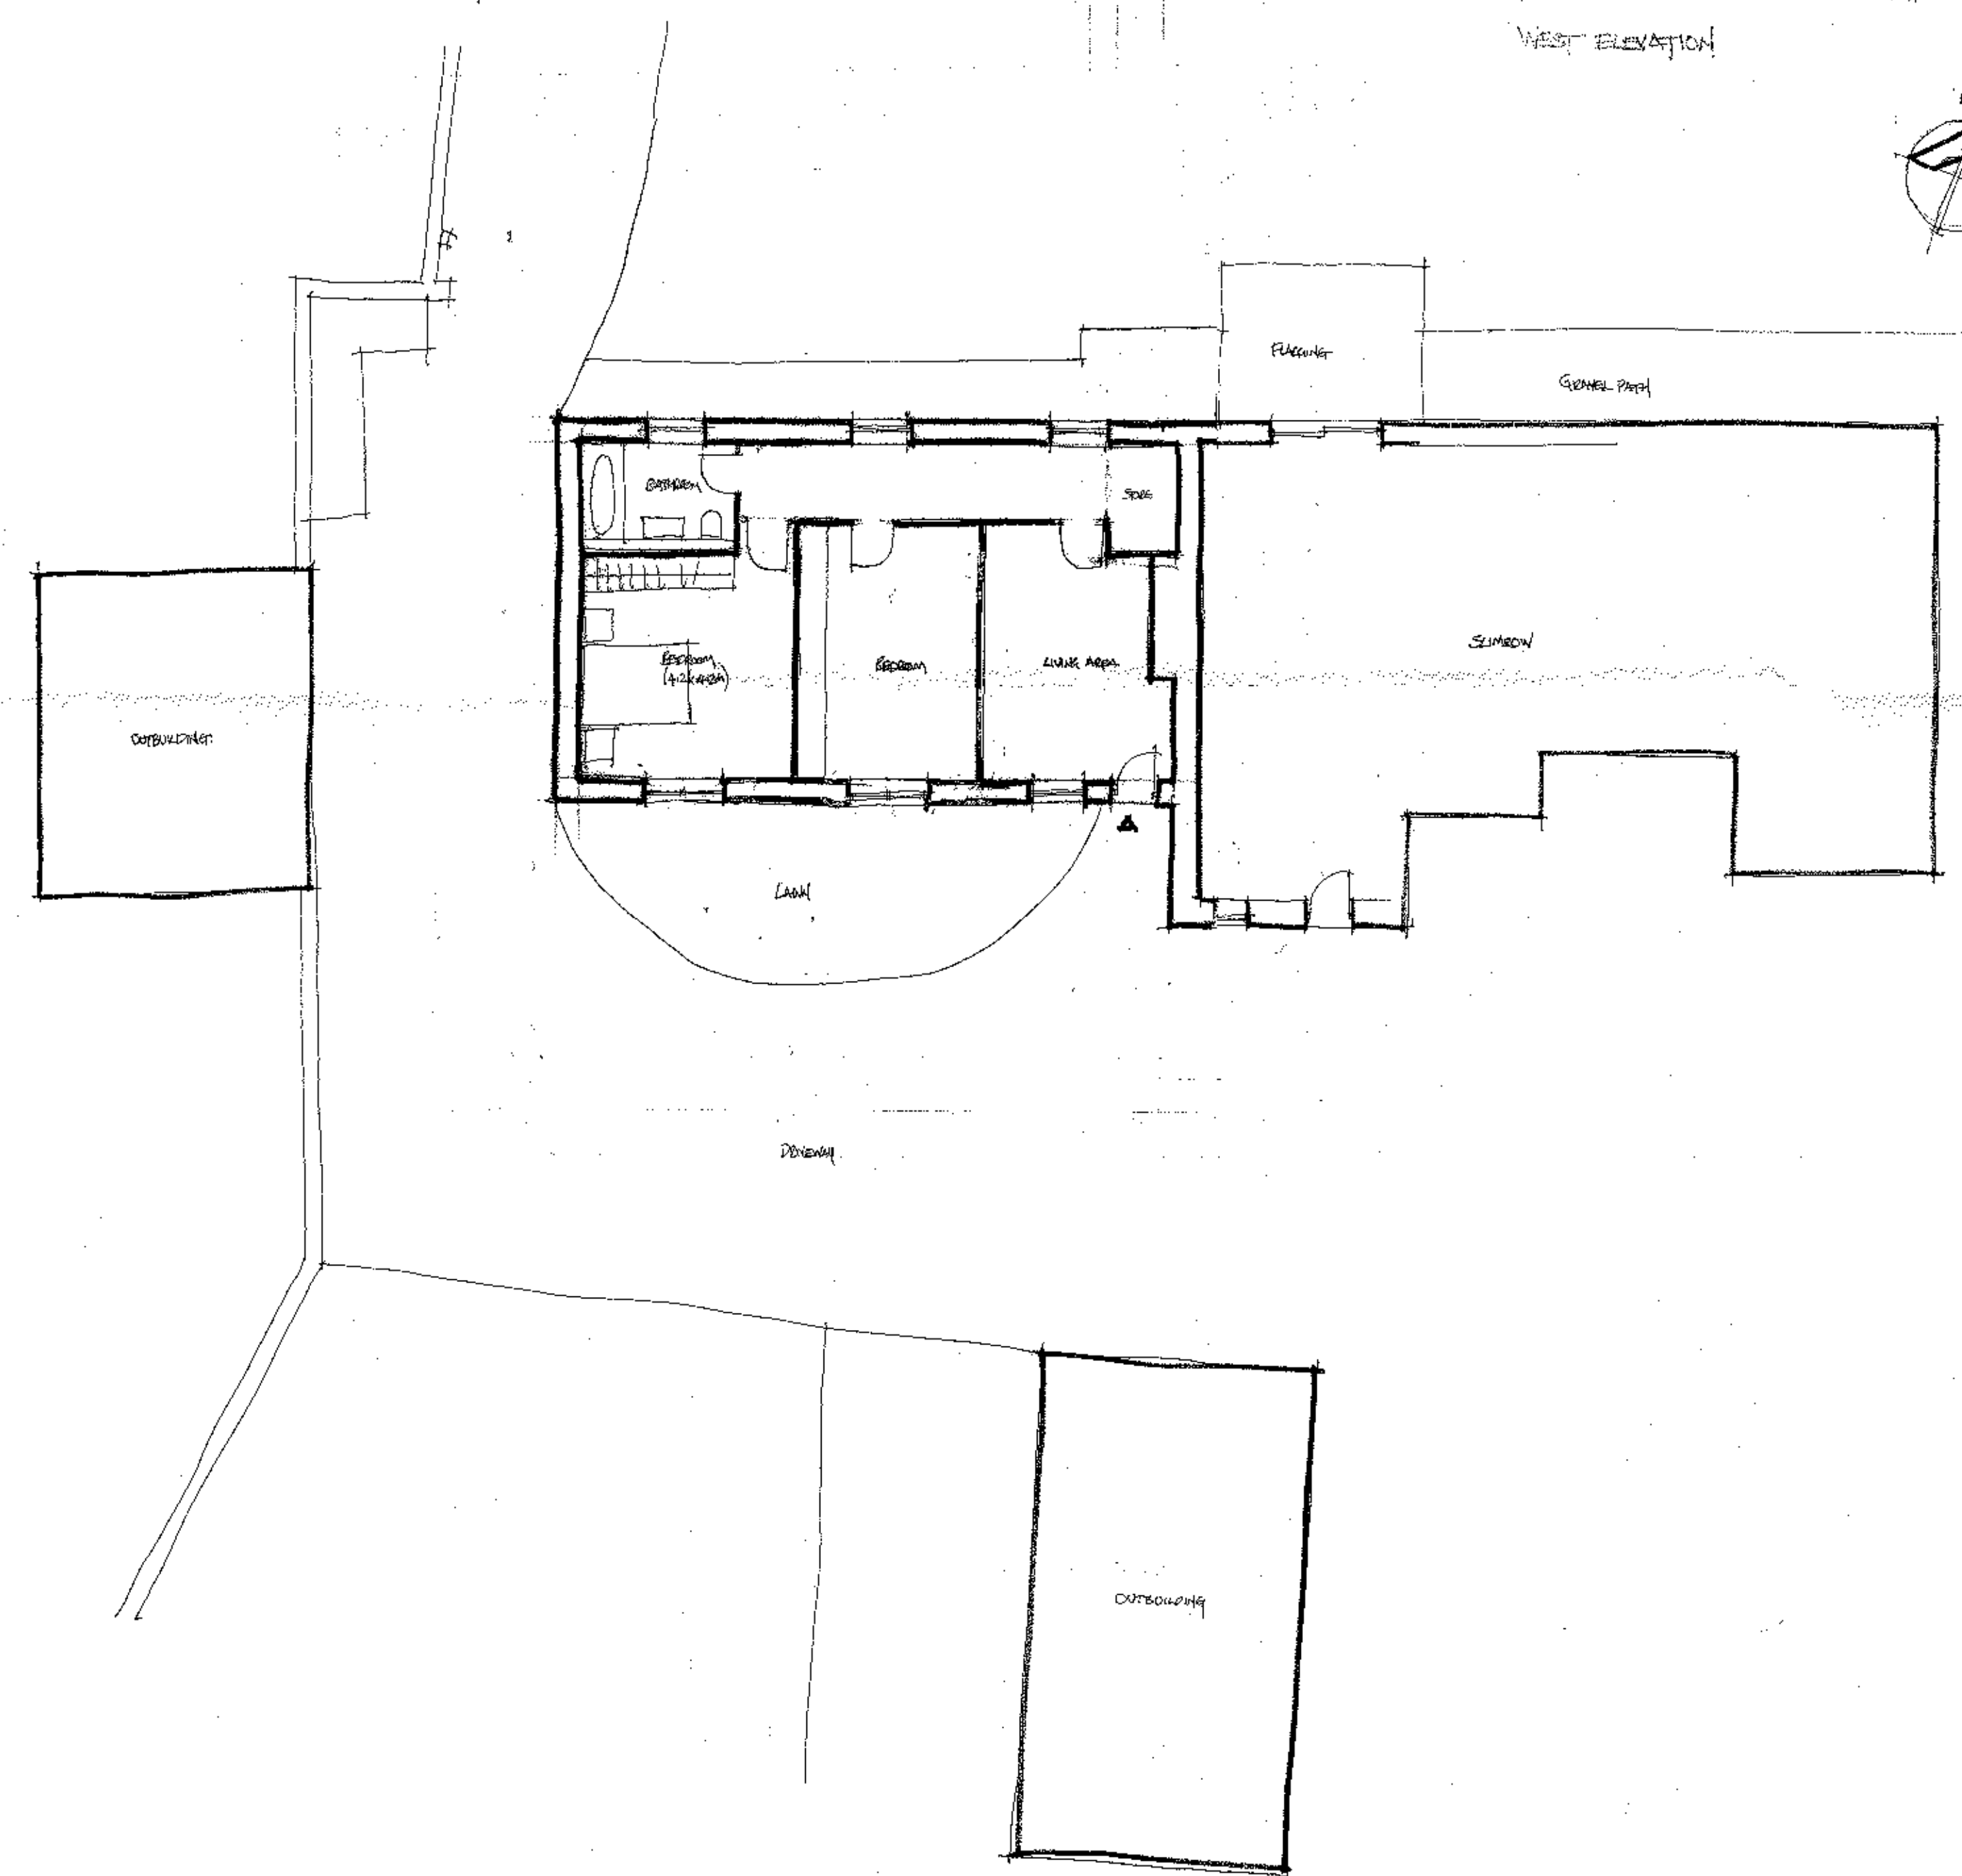

REV A SPEC OF PROPOSED EXTENSION REARRANGED IN LINE WITH
 THE CURRENT CONSENT REFUSE SAN.
 REV B UNDER-14 WALL PARTIAL TO L. ROOM REMOVED AND
 SOUTH FRONT WINDOW. PARTIALS CHANGED 2/11/12 SAN

Client
 MR. C. BAMFORD
 Job Title
 PROPOSED EXTENSION OF
 SUMROW HOUSE
 NEWTON
 NR. CLITHEROE

320120997P

Drawing Title
 PROPOSED PLAN & ELEVATIONS
 Scale
 1:100 (E.A.)
 Date
 AUGUST 12
 Drawn
 SCH.

spa
 ARCHITECTS
 SUNDERLAND PEACOCK & ASSOCIATES LTD.
 HAZELNURSE, PHILCO ROAD, CLITHEROE,
 LANCASHIRE, BB7 2AG
 T 01200 423714 F 01200 427325
 E info@sunderlandpeacock.com
 www.sunderlandpeacock.com

4263 - 02/B