




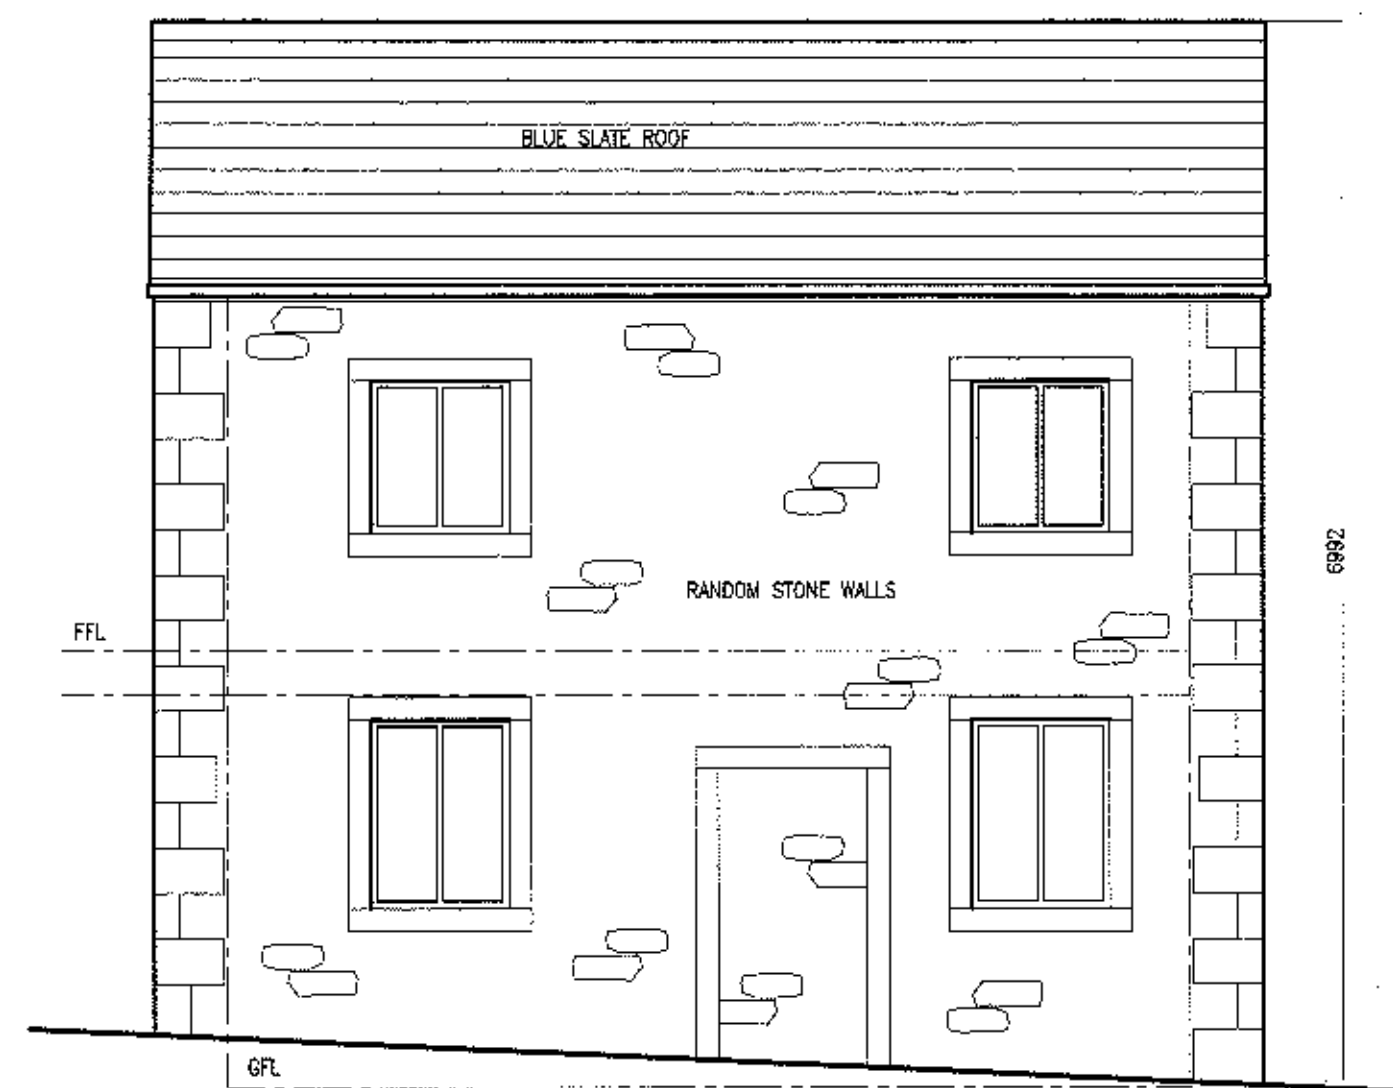


NORTH WEST ELEVATION

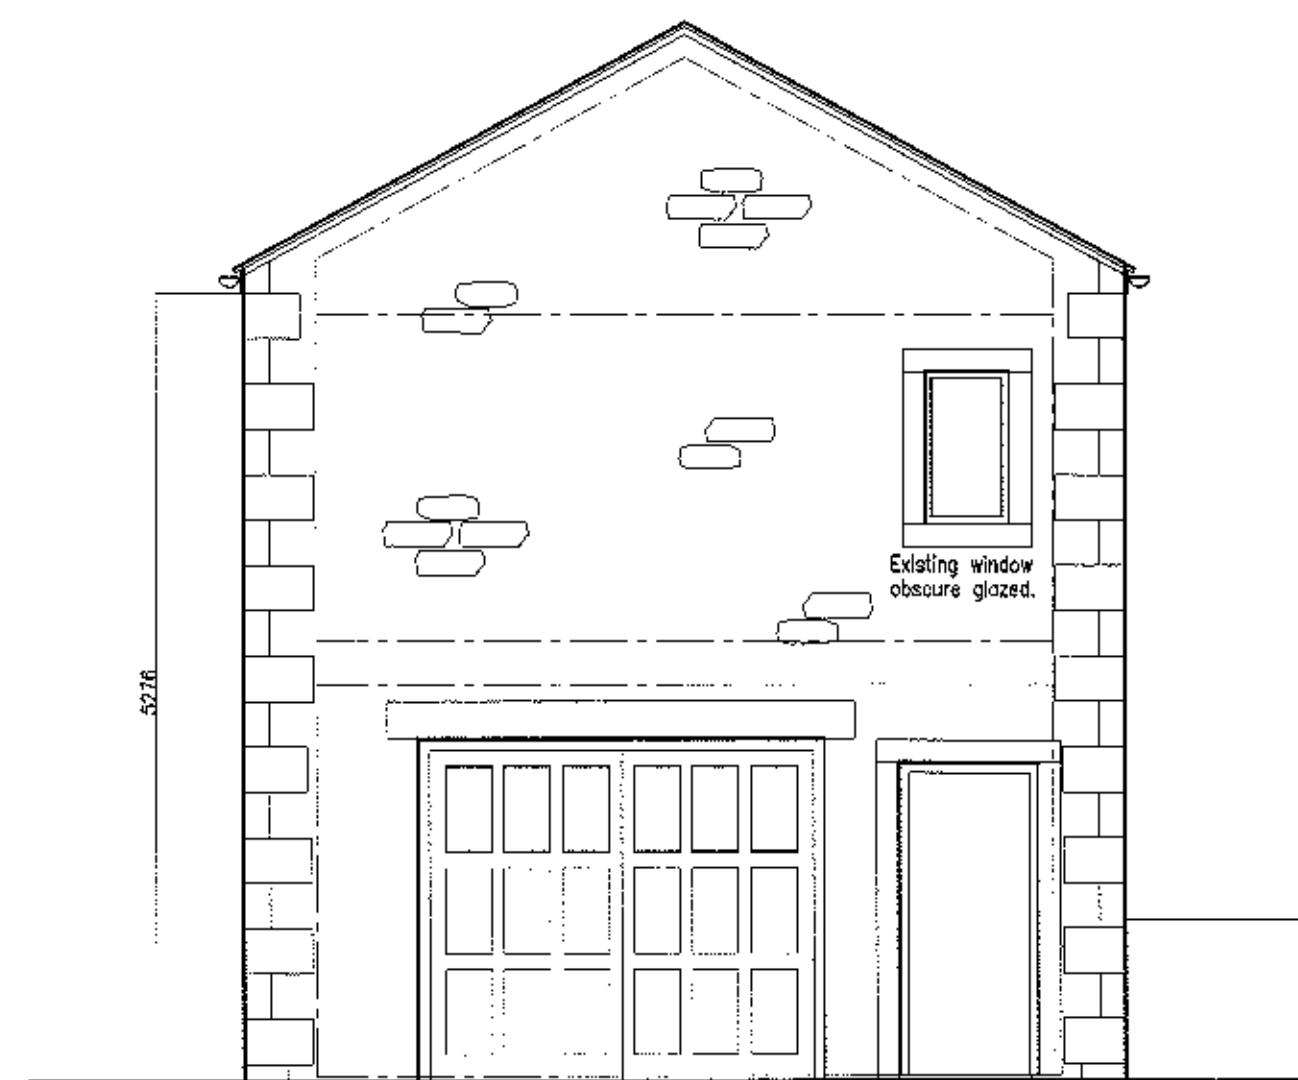


SOUTH WEST ELEVATION

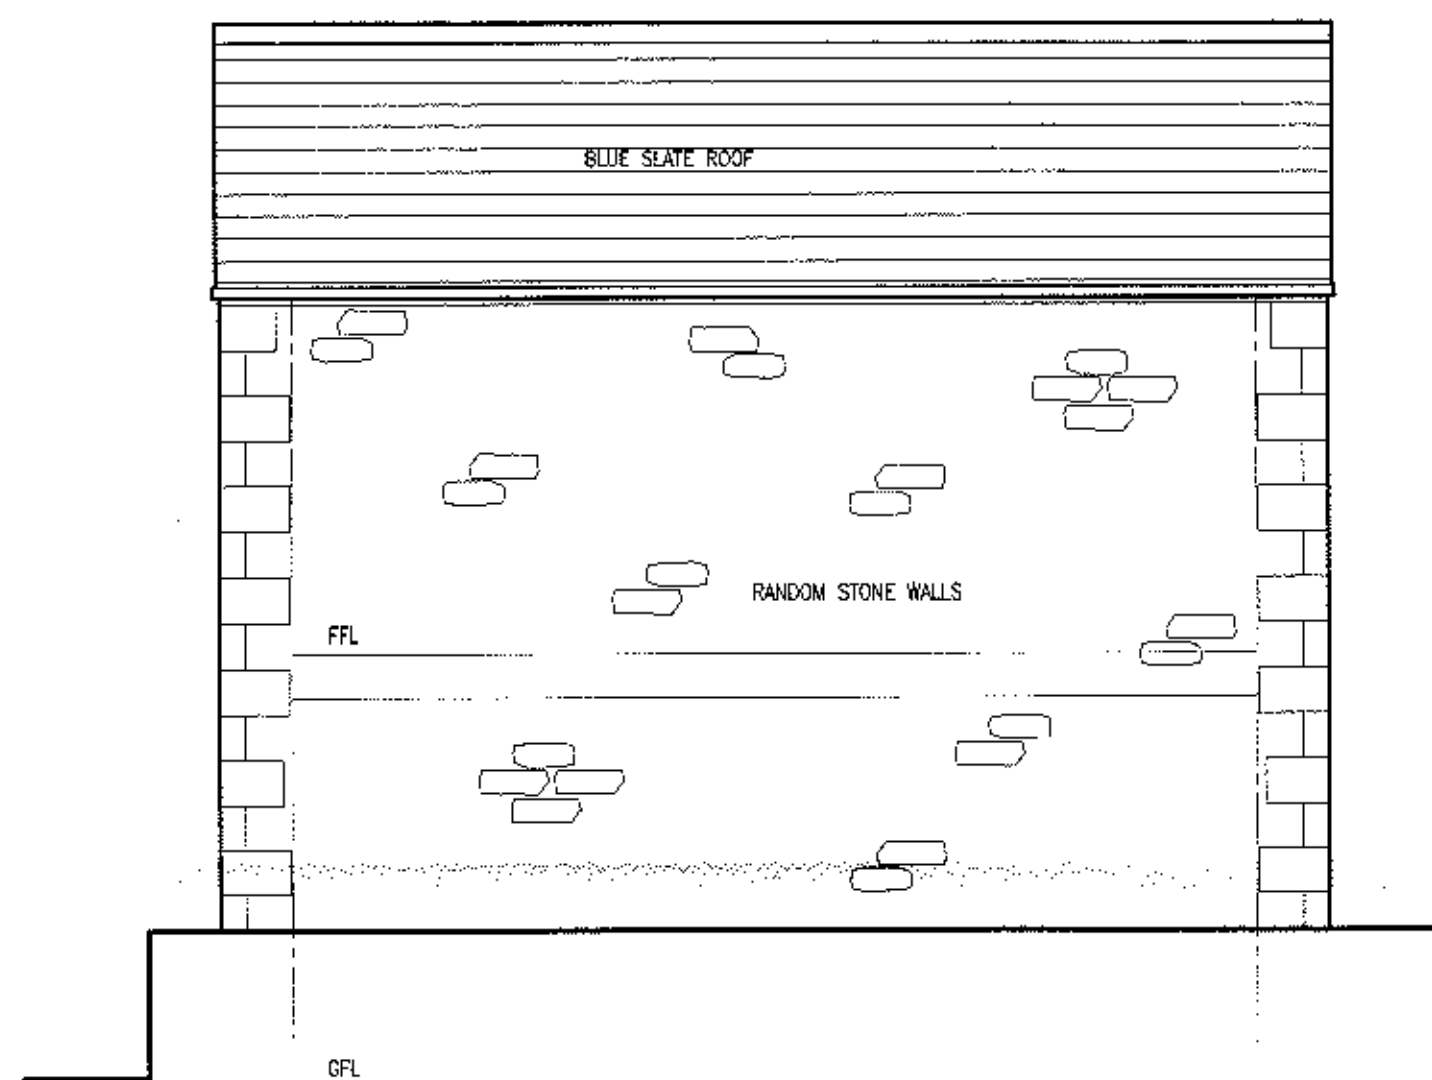


SOUTH EAST ELEVATION

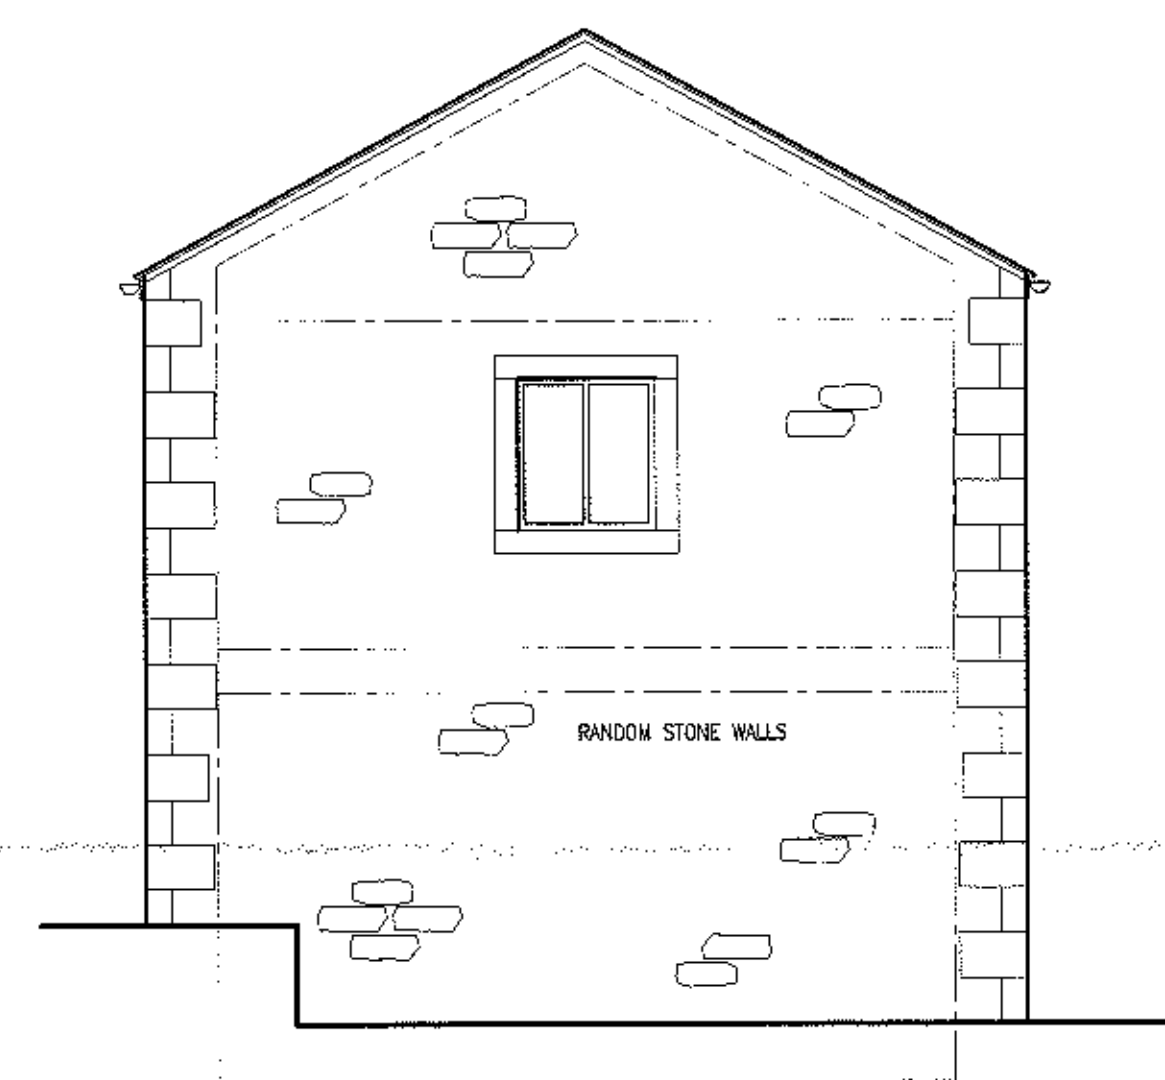

NORTH EAST ELEVATION

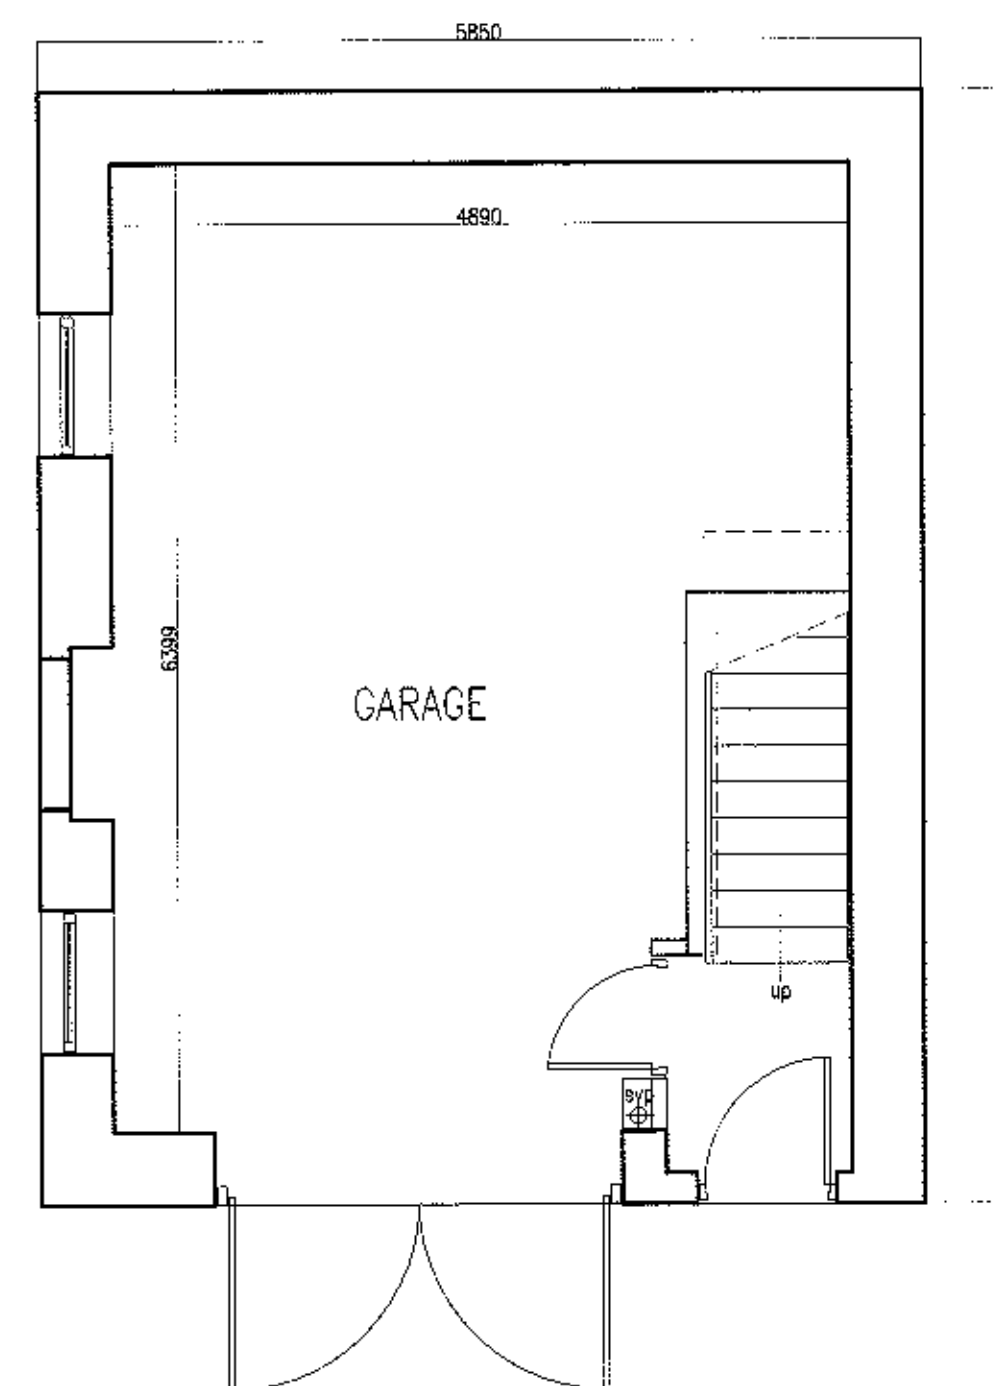

GROUND FLOOR PLAN

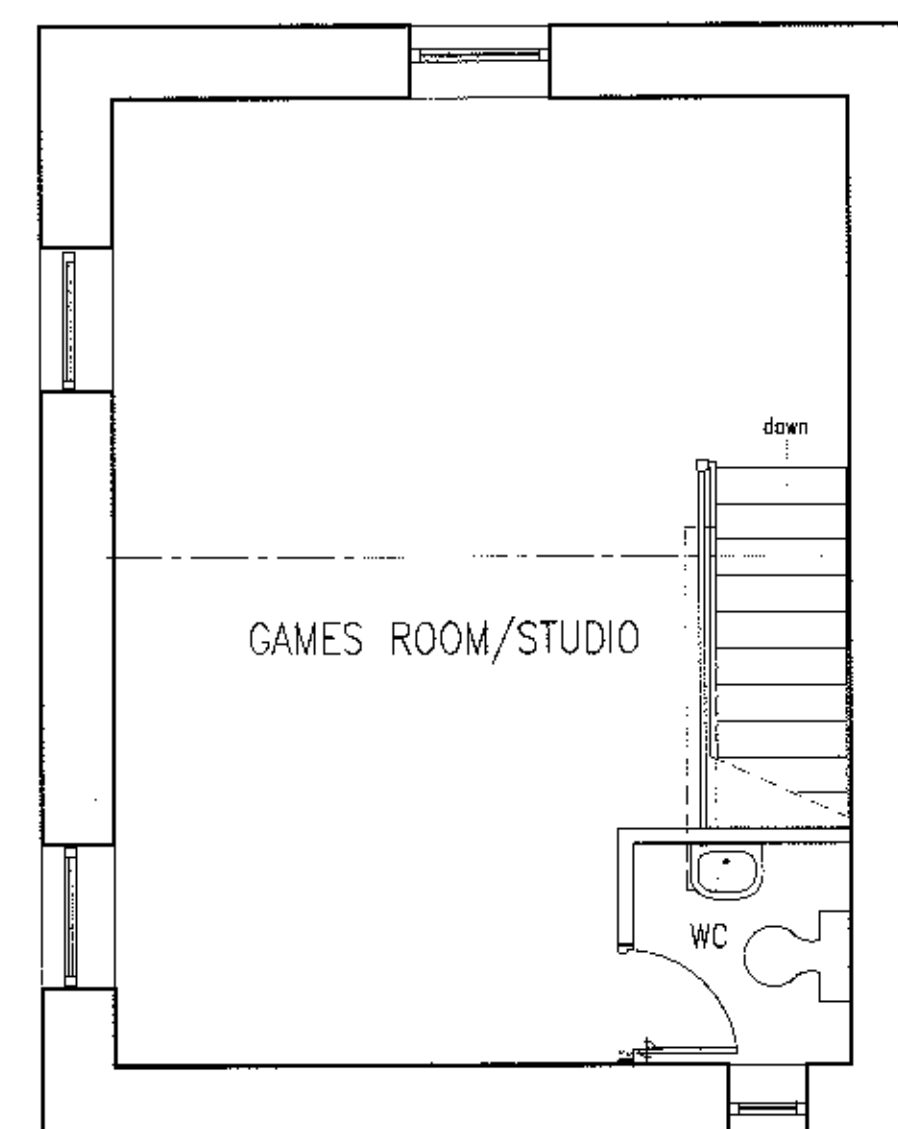


FIRST FLOOR PLAN


EXISTING PLANS




NORTH WEST ELEVATION

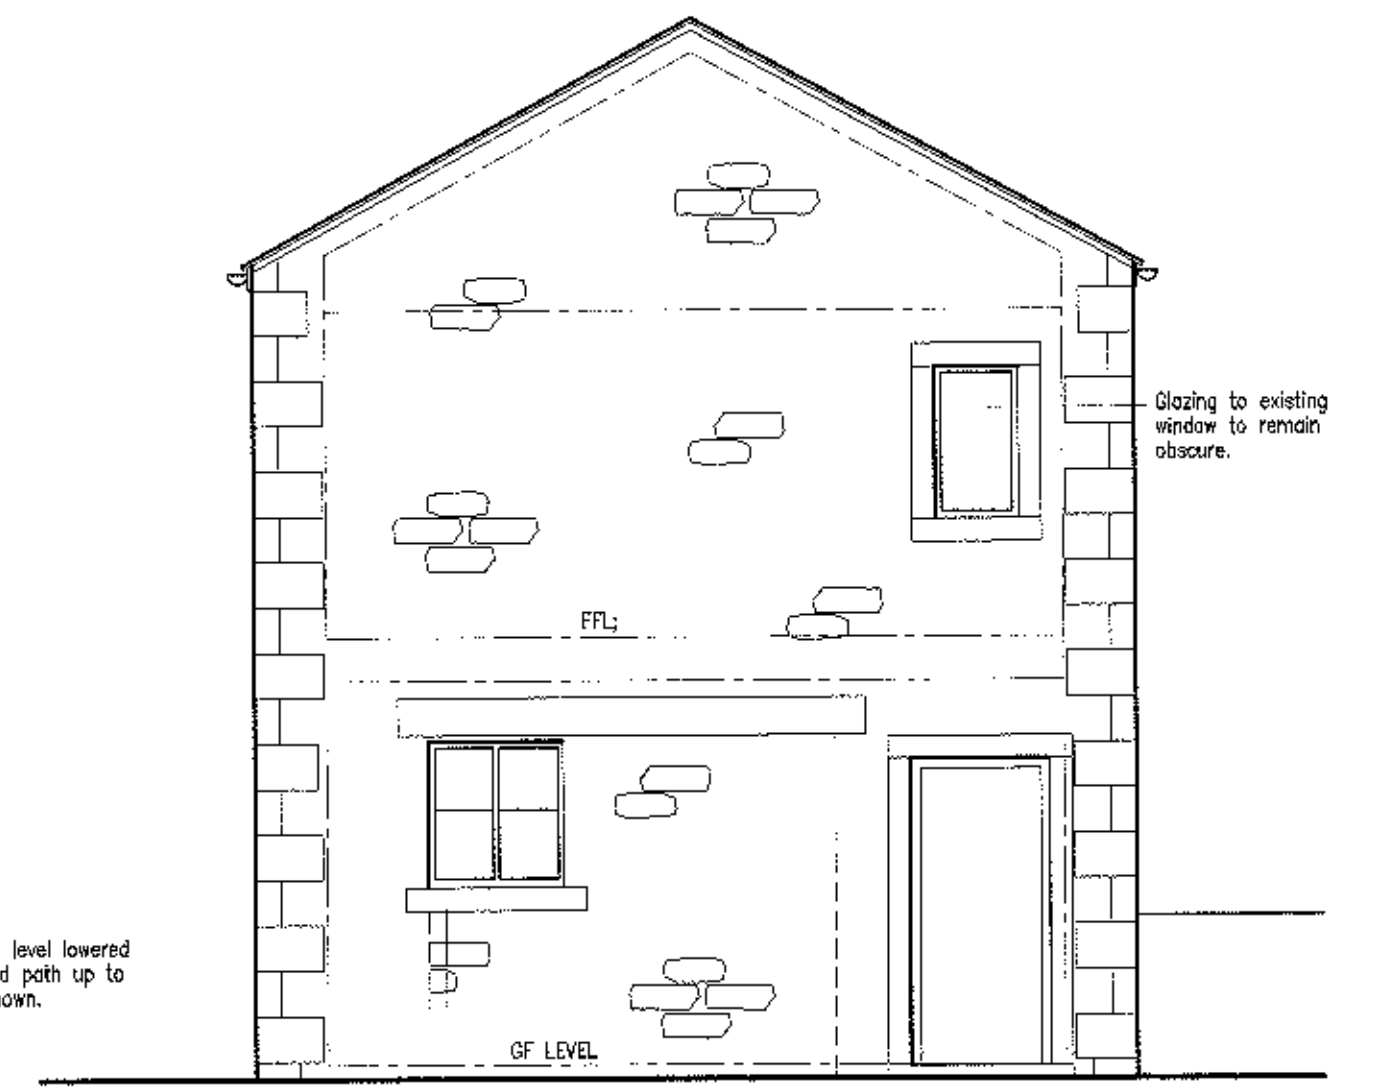

SOUTH WEST ELEVATION

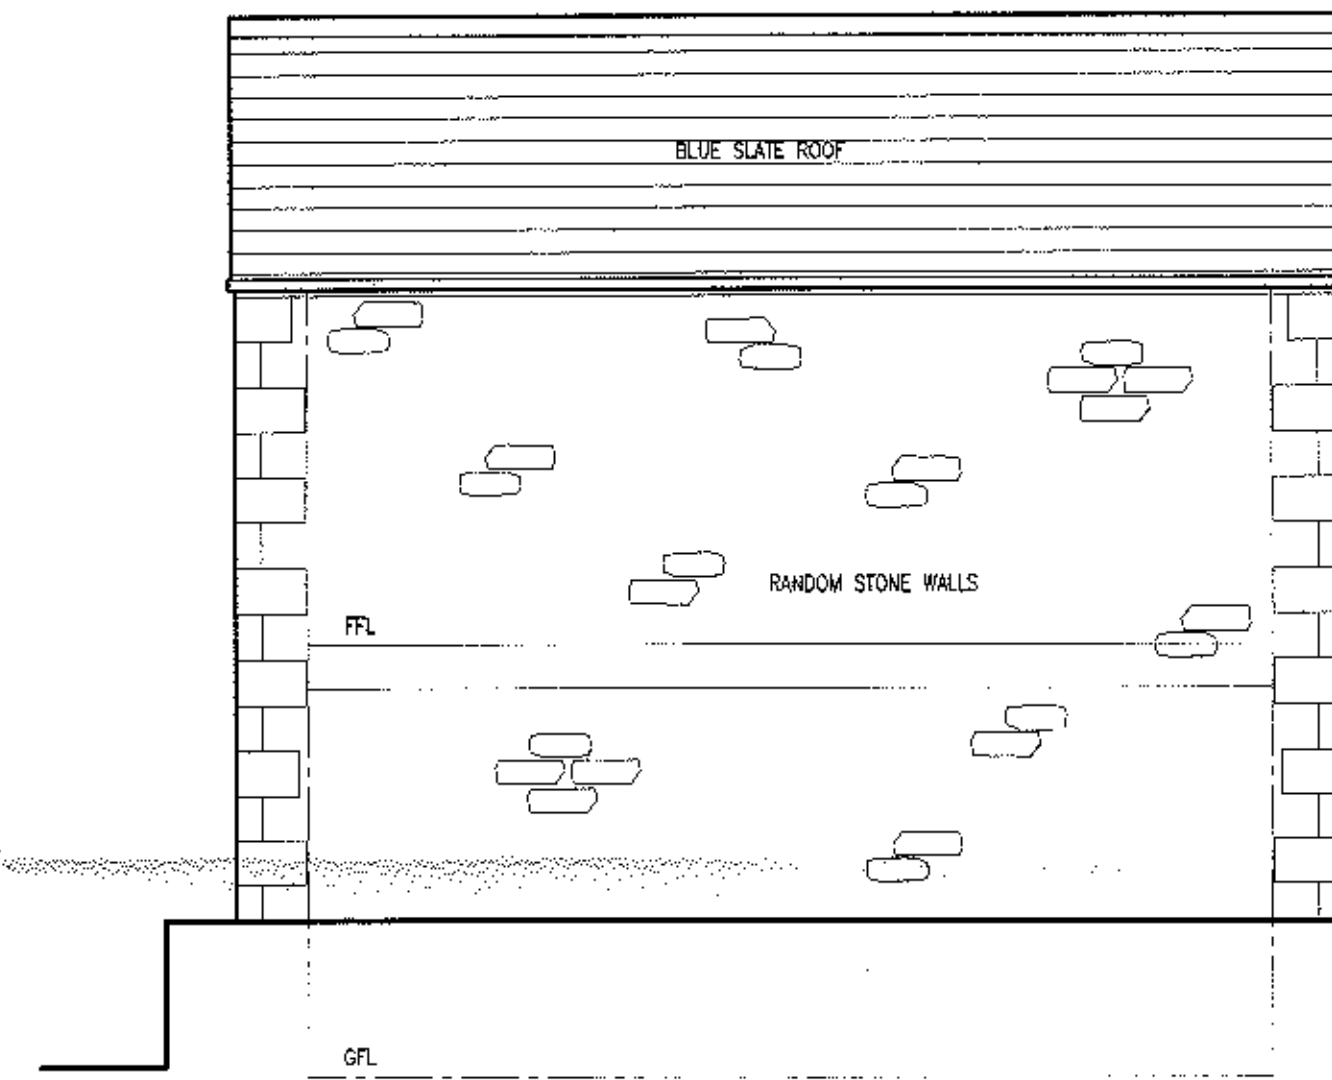


SOUTH EAST ELEVATION

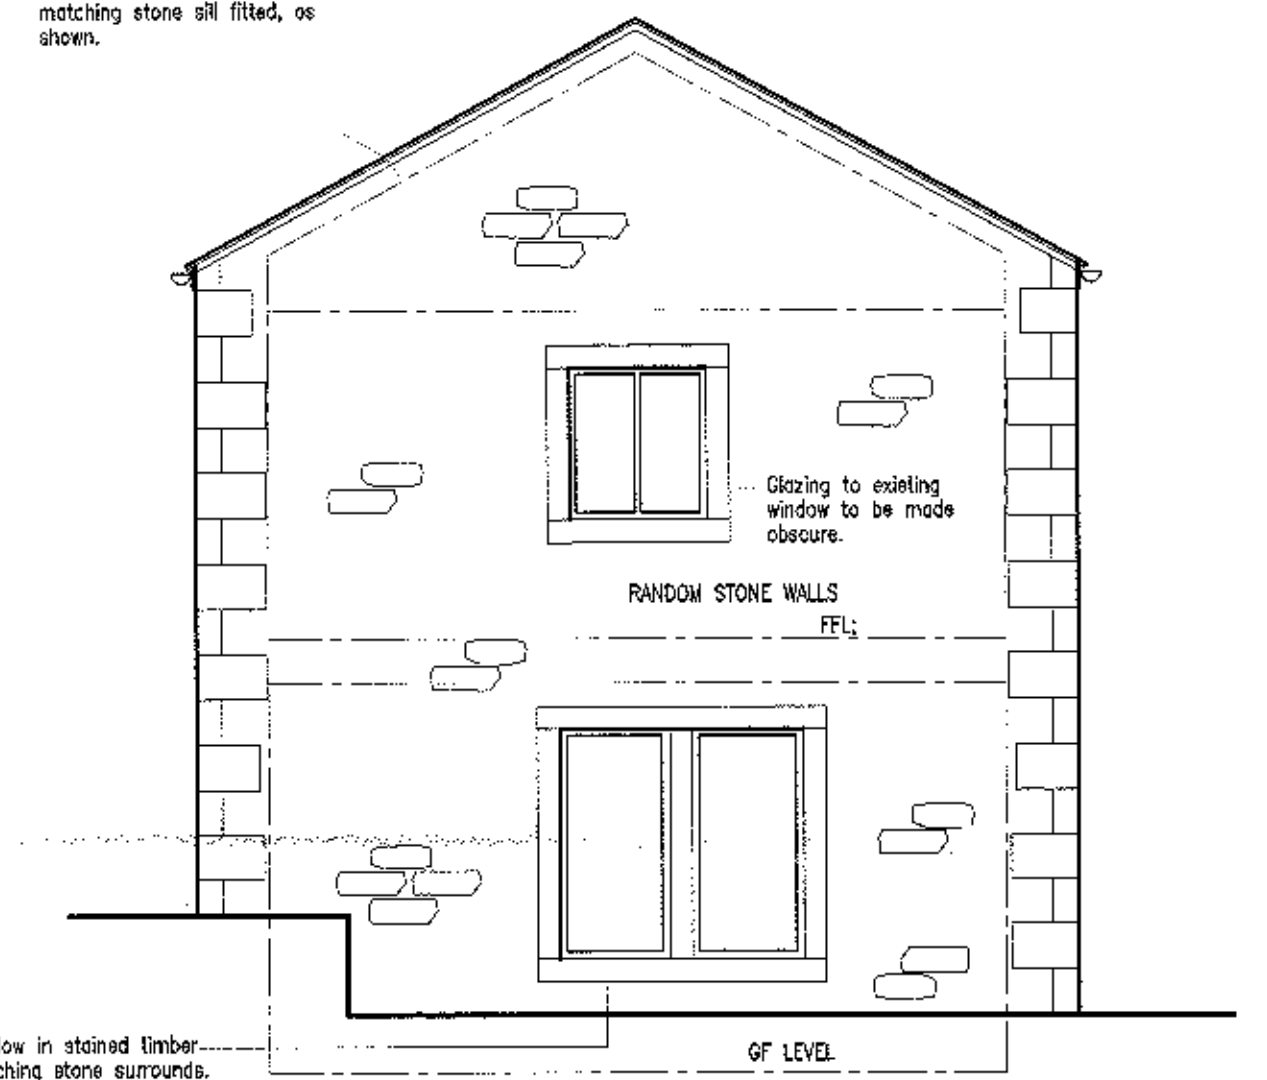


NORTH EAST ELEVATION

320120998P

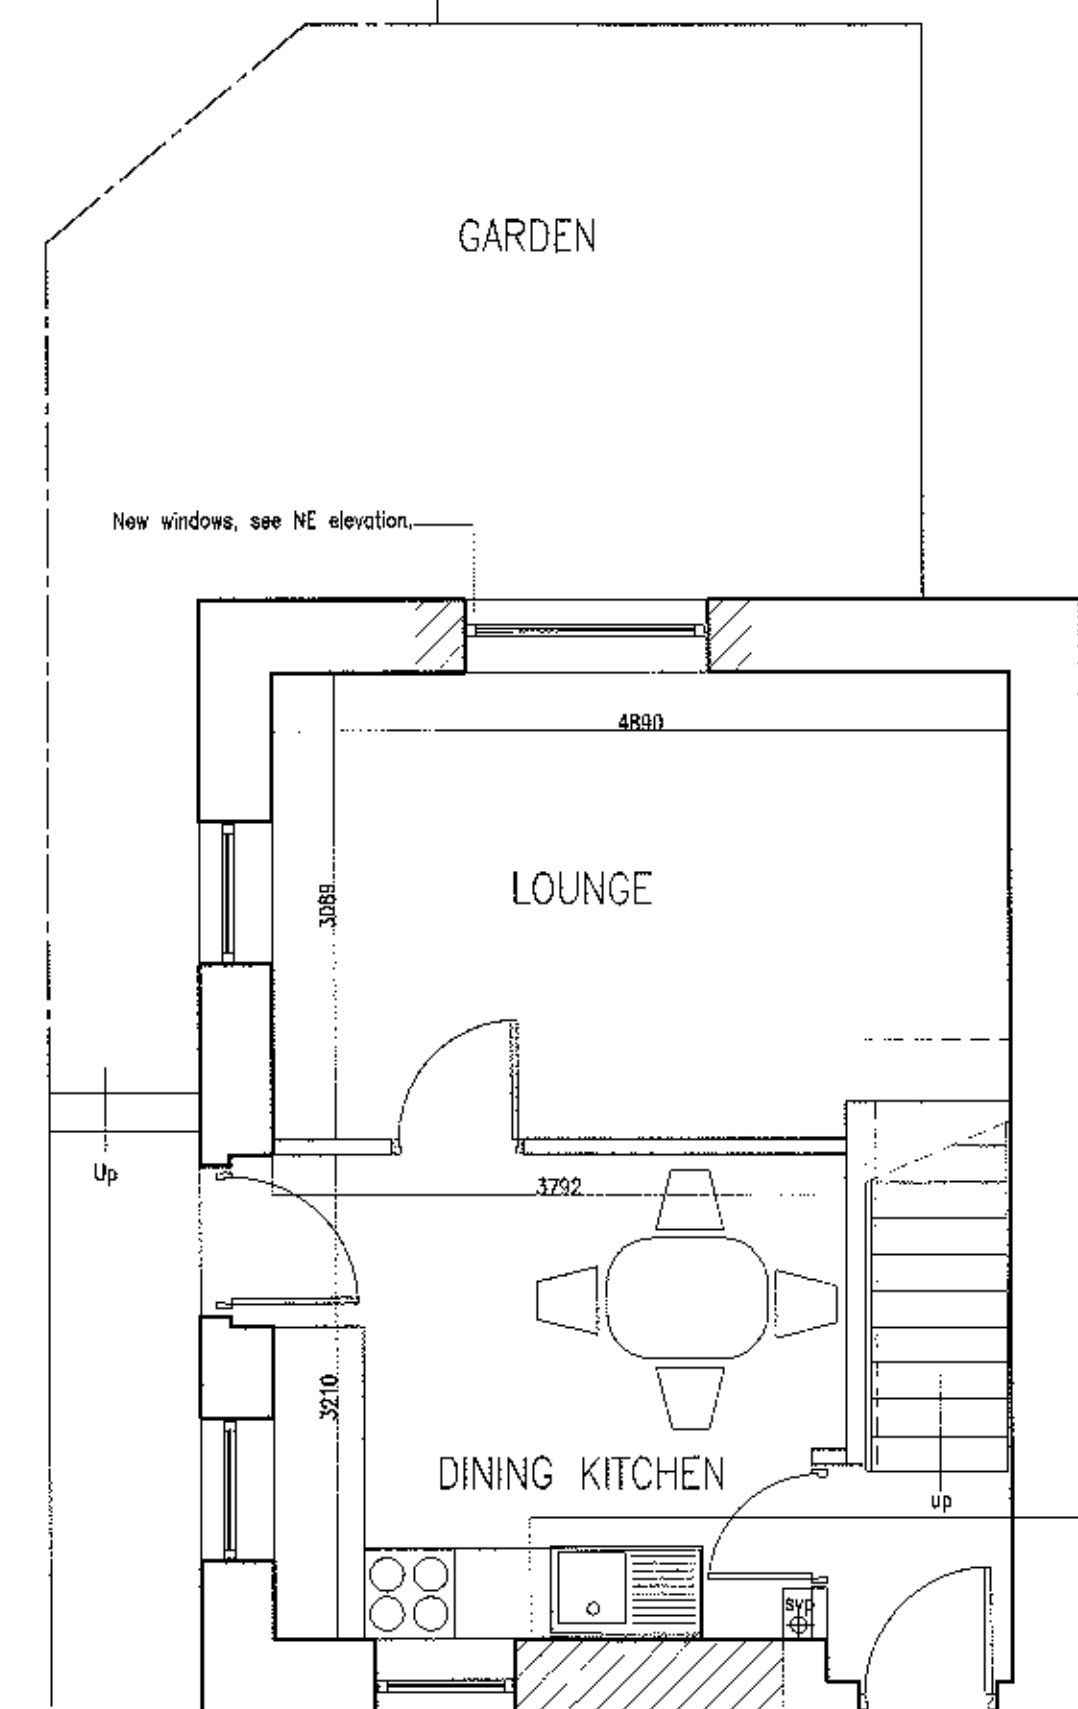

GROUND FLOOR PLAN

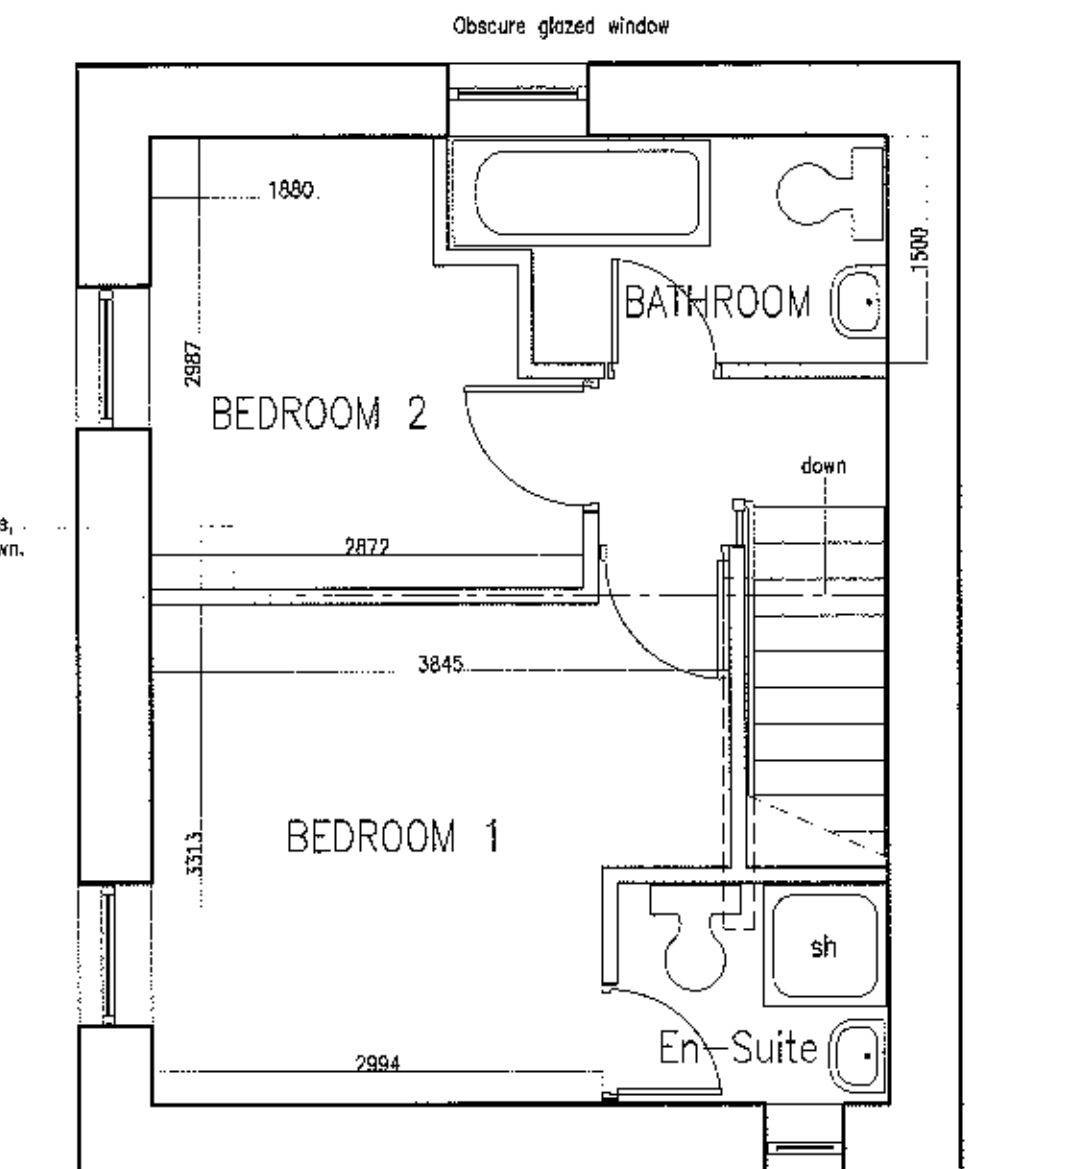

FIRST FLOOR PLAN

PROPOSED PLANS

Project: Proposed conversion of Garage/Games Room into Dwelling, Ashgrove Barn, Shawbridge, Clitheroe for Carol Shaw.			Ron Valovin, Architectural Services, 9 Green Drive, Clitheroe, Lancs. BB7 2BB. Tel. 01200427167.	
Title: PLANS AND ELEVATIONS.			Rev: 1/2011	
Scale: 1 to 50	Date: 28/10/09	Drawn: RVP	File Name: 373-1	